



LEGEND

- Roadway/Bicycle Lane
- Parking
- Sidewalk/Shared-Use Path
- Right of Way Acquisition
- Temporary Grading Easement
- Crosswalk
- Limits of Construction

Village of Ephraim
WIS 42 (Water Street)

Preliminary Concept

This preliminary concept is for planning purposes only and may be revised in later design phases through the National Environmental Policy Act evaluation process.



LEGEND

- Roadway/Bicycle Lane
- Parking
- Sidewalk/Shared-Use Path
- Right of Way Acquisition
- Temporary Grading Easement
- Crosswalk
- Limits of Construction

Peninsula State Park
(WIDNR)

Andrew & Tami Moore

Steven & Kaaren Oreck

Ryan Belonger

Deborah Eckert

265 WIS 42 (WATER STREET) SOUTHBOUND 266
WIS 42 (WATER STREET) NORTHBOUND

ALIGNMENT

MAPLE GROVE ROAD

John Balistreri

Marilee Hickey

Village of Ephraim
WIS 42 (Water Street)

Preliminary Concept

This preliminary concept is for planning purposes only and may be revised in later design phases through the National Environmental Policy Act evaluation process.

SCALE, FEET 0 10 20

SHEET 55 OF 57




LEGEND

- Roadway/Bicycle Lane
- Parking
- Sidewalk/Shared-Use Path
- Right of Way Acquisition
- Temporary Grading Easement
- Crosswalk
- Limits of Construction



LEGEND

- Roadway/Bicycle Lane
- Parking
- Sidewalk/Shared-Use Path
- Right of Way Acquisition
- Temporary Grading Easement
- Crosswalk
- Limits of Construction

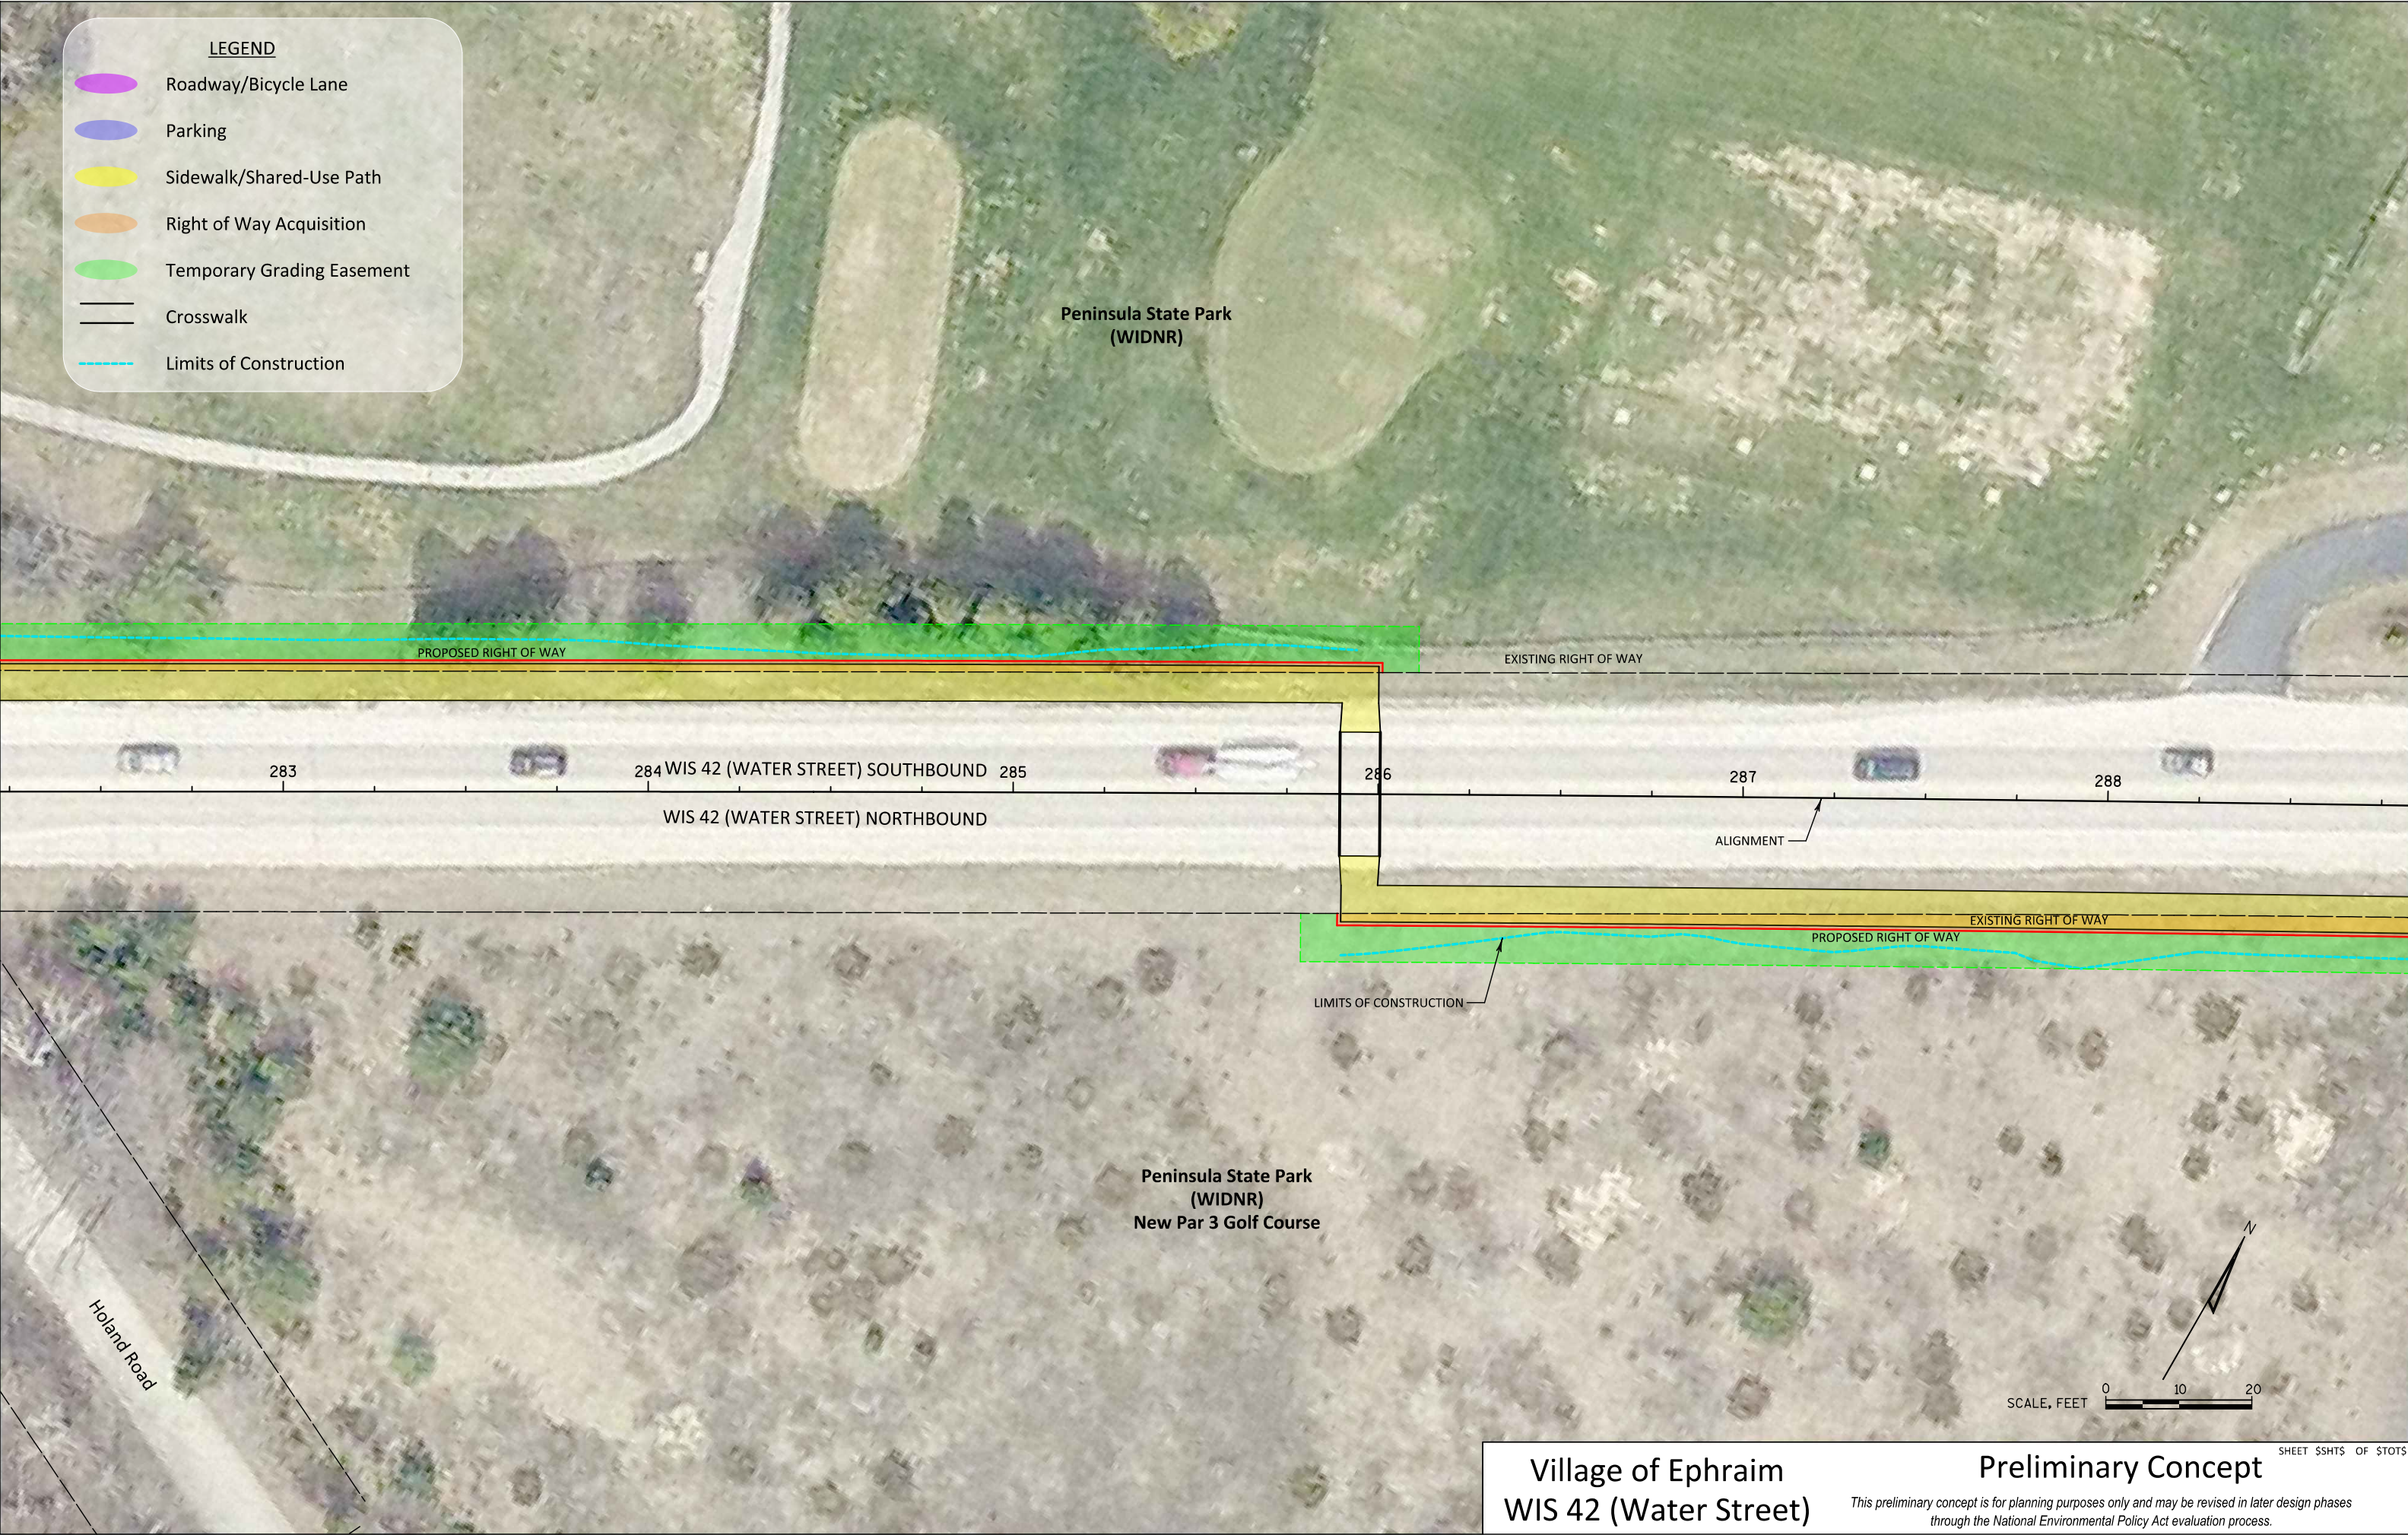

LEGEND

- Roadway/Bicycle Lane
- Parking
- Sidewalk/Shared-Use Path
- Right of Way Acquisition
- Temporary Grading Easement
- Crosswalk
- Limits of Construction

Peninsula State Park
(WIDNR)

Peninsula State Park
(WIDNR)
New Par 3 Golf Course

Holand Road

283

284 WIS 42 (WATER STREET) SOUTHBOUND
WIS 42 (WATER STREET) NORTHBOUND

285

286

287

288

ALIGNMENT

LIMITS OF CONSTRUCTION

EXISTING RIGHT OF WAY

EXISTING RIGHT OF WAY

PROPOSED RIGHT OF WAY


SCALE, FEET
0 10 20

SHEET \$SHTS OF \$TOTS

Village of Ephraim
WIS 42 (Water Street)


Preliminary Concept


This preliminary concept is for planning purposes only and may be revised in later design phases through the National Environmental Policy Act evaluation process.

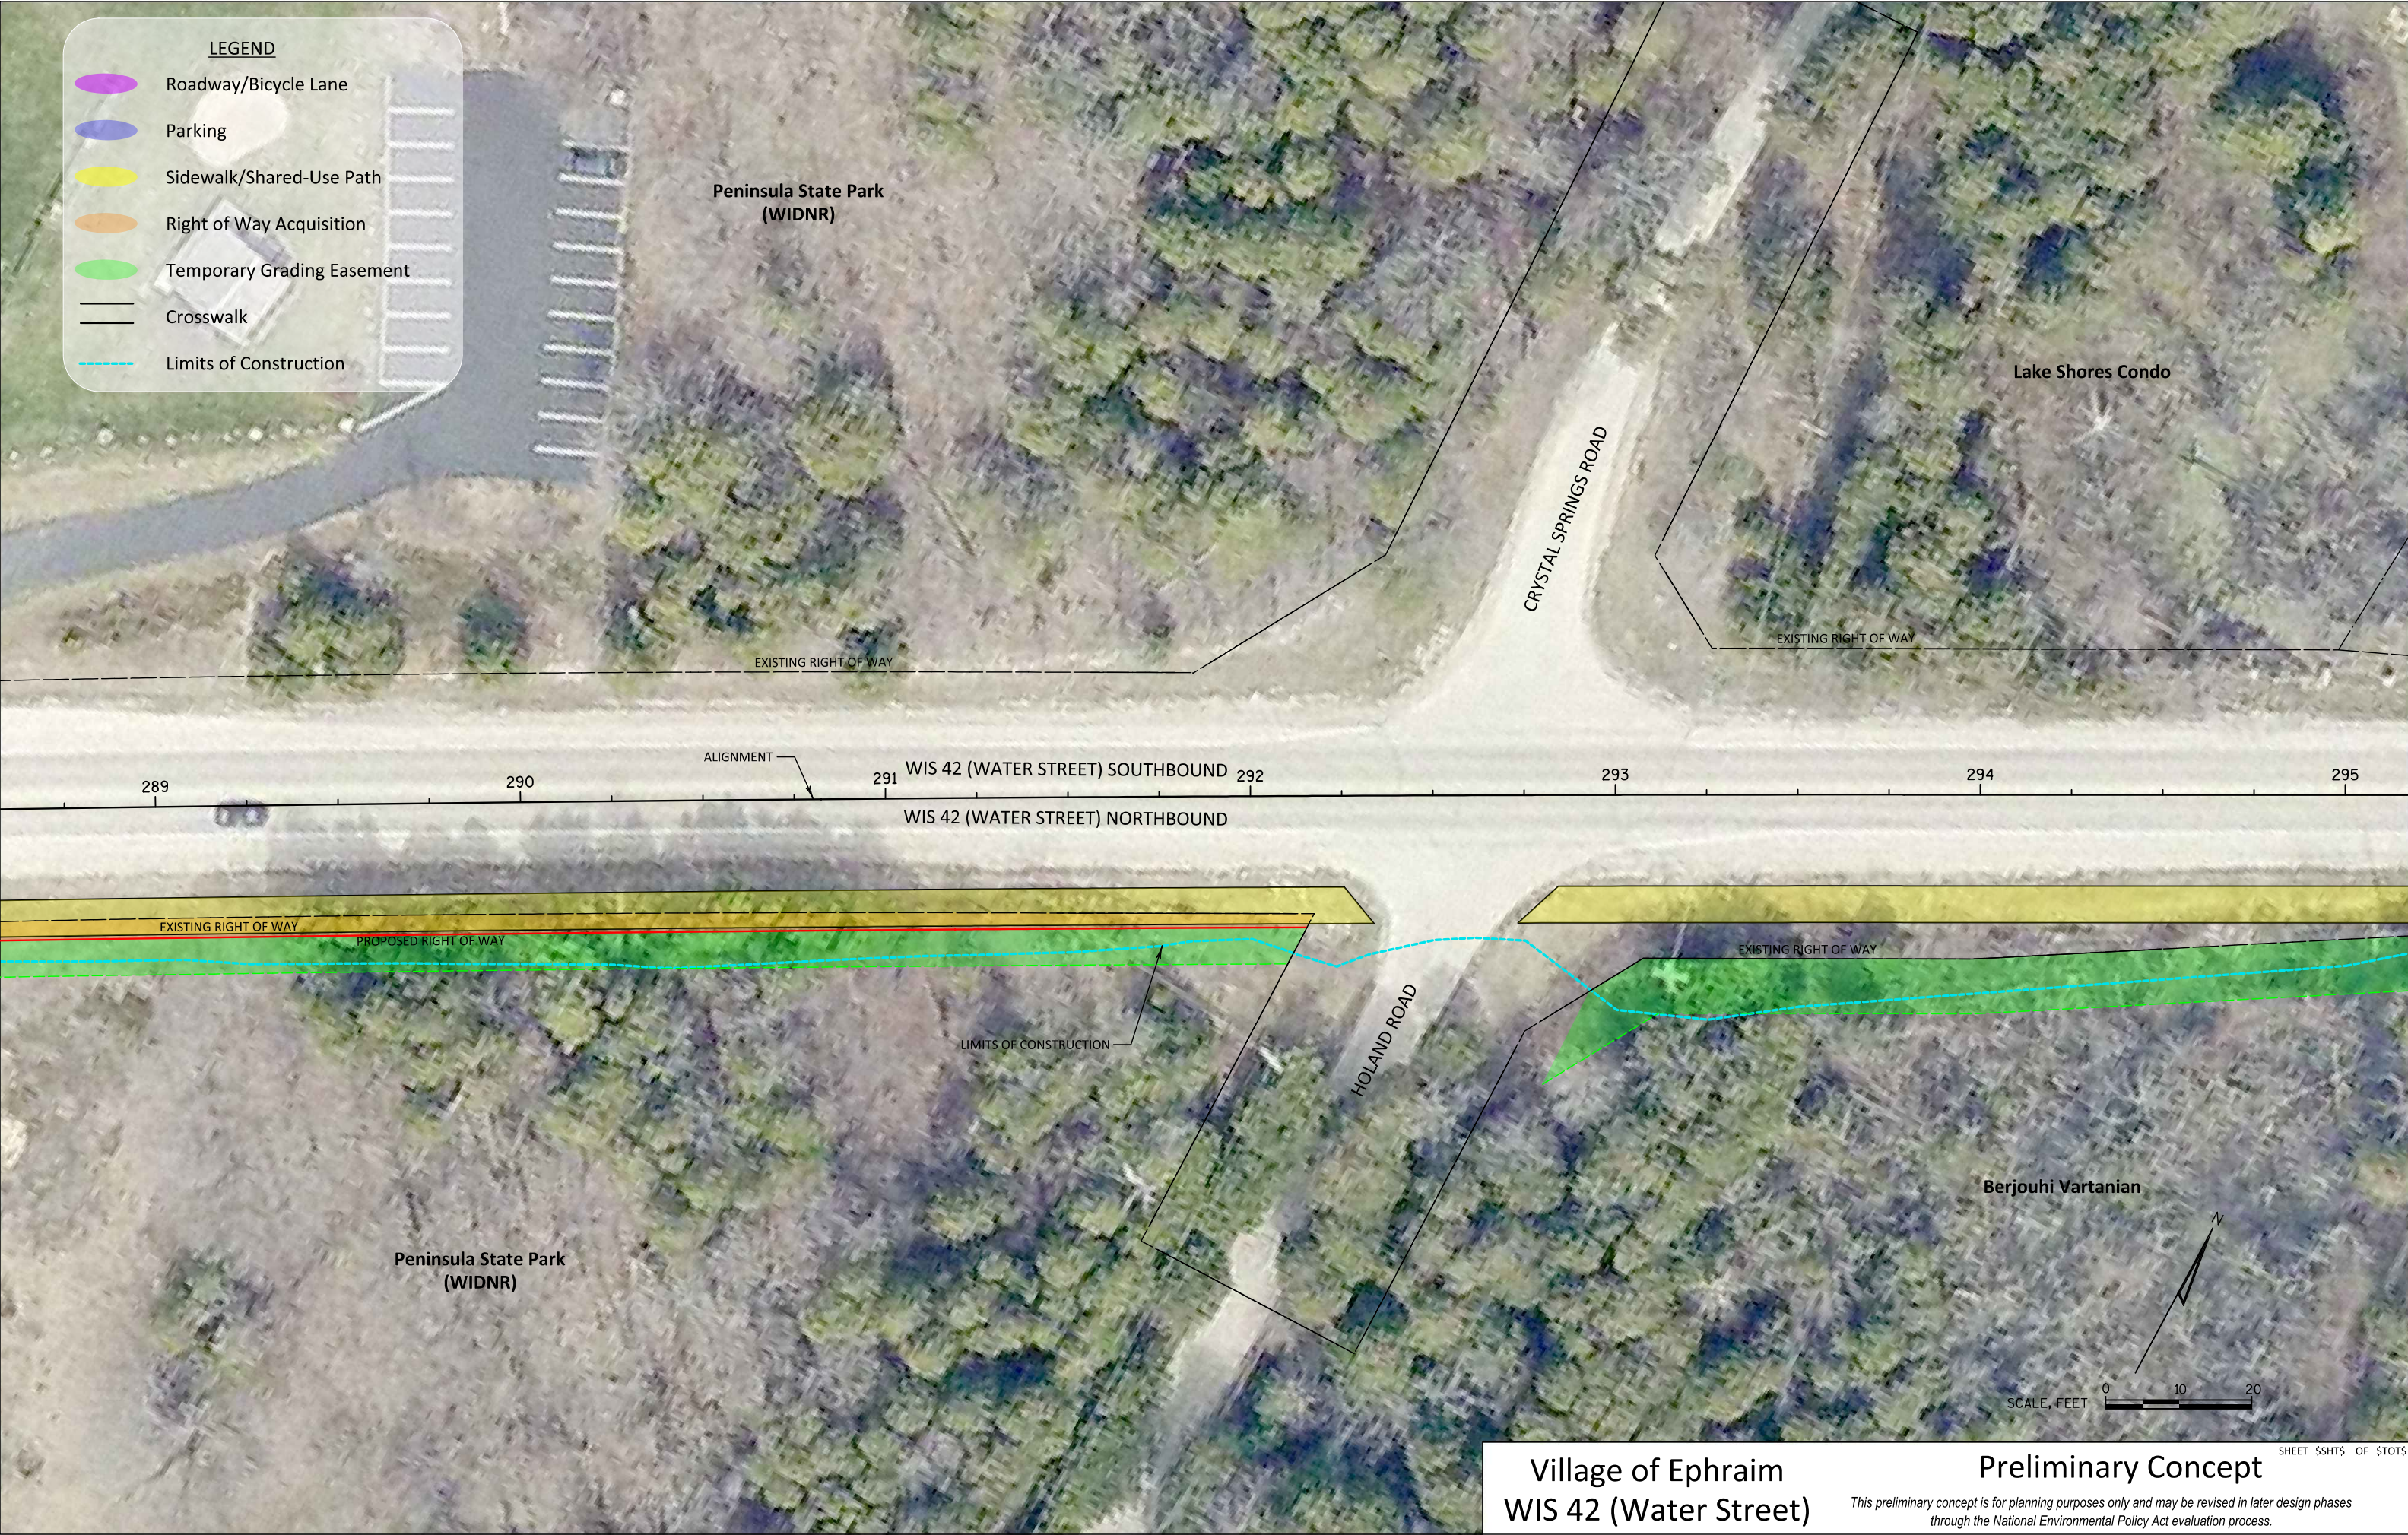



LEGEND

- Roadway/Bicycle Lane
- Parking
- Sidewalk/Shared-Use Path
- Right of Way Acquisition
- Temporary Grading Easement
- Crosswalk
- Limits of Construction

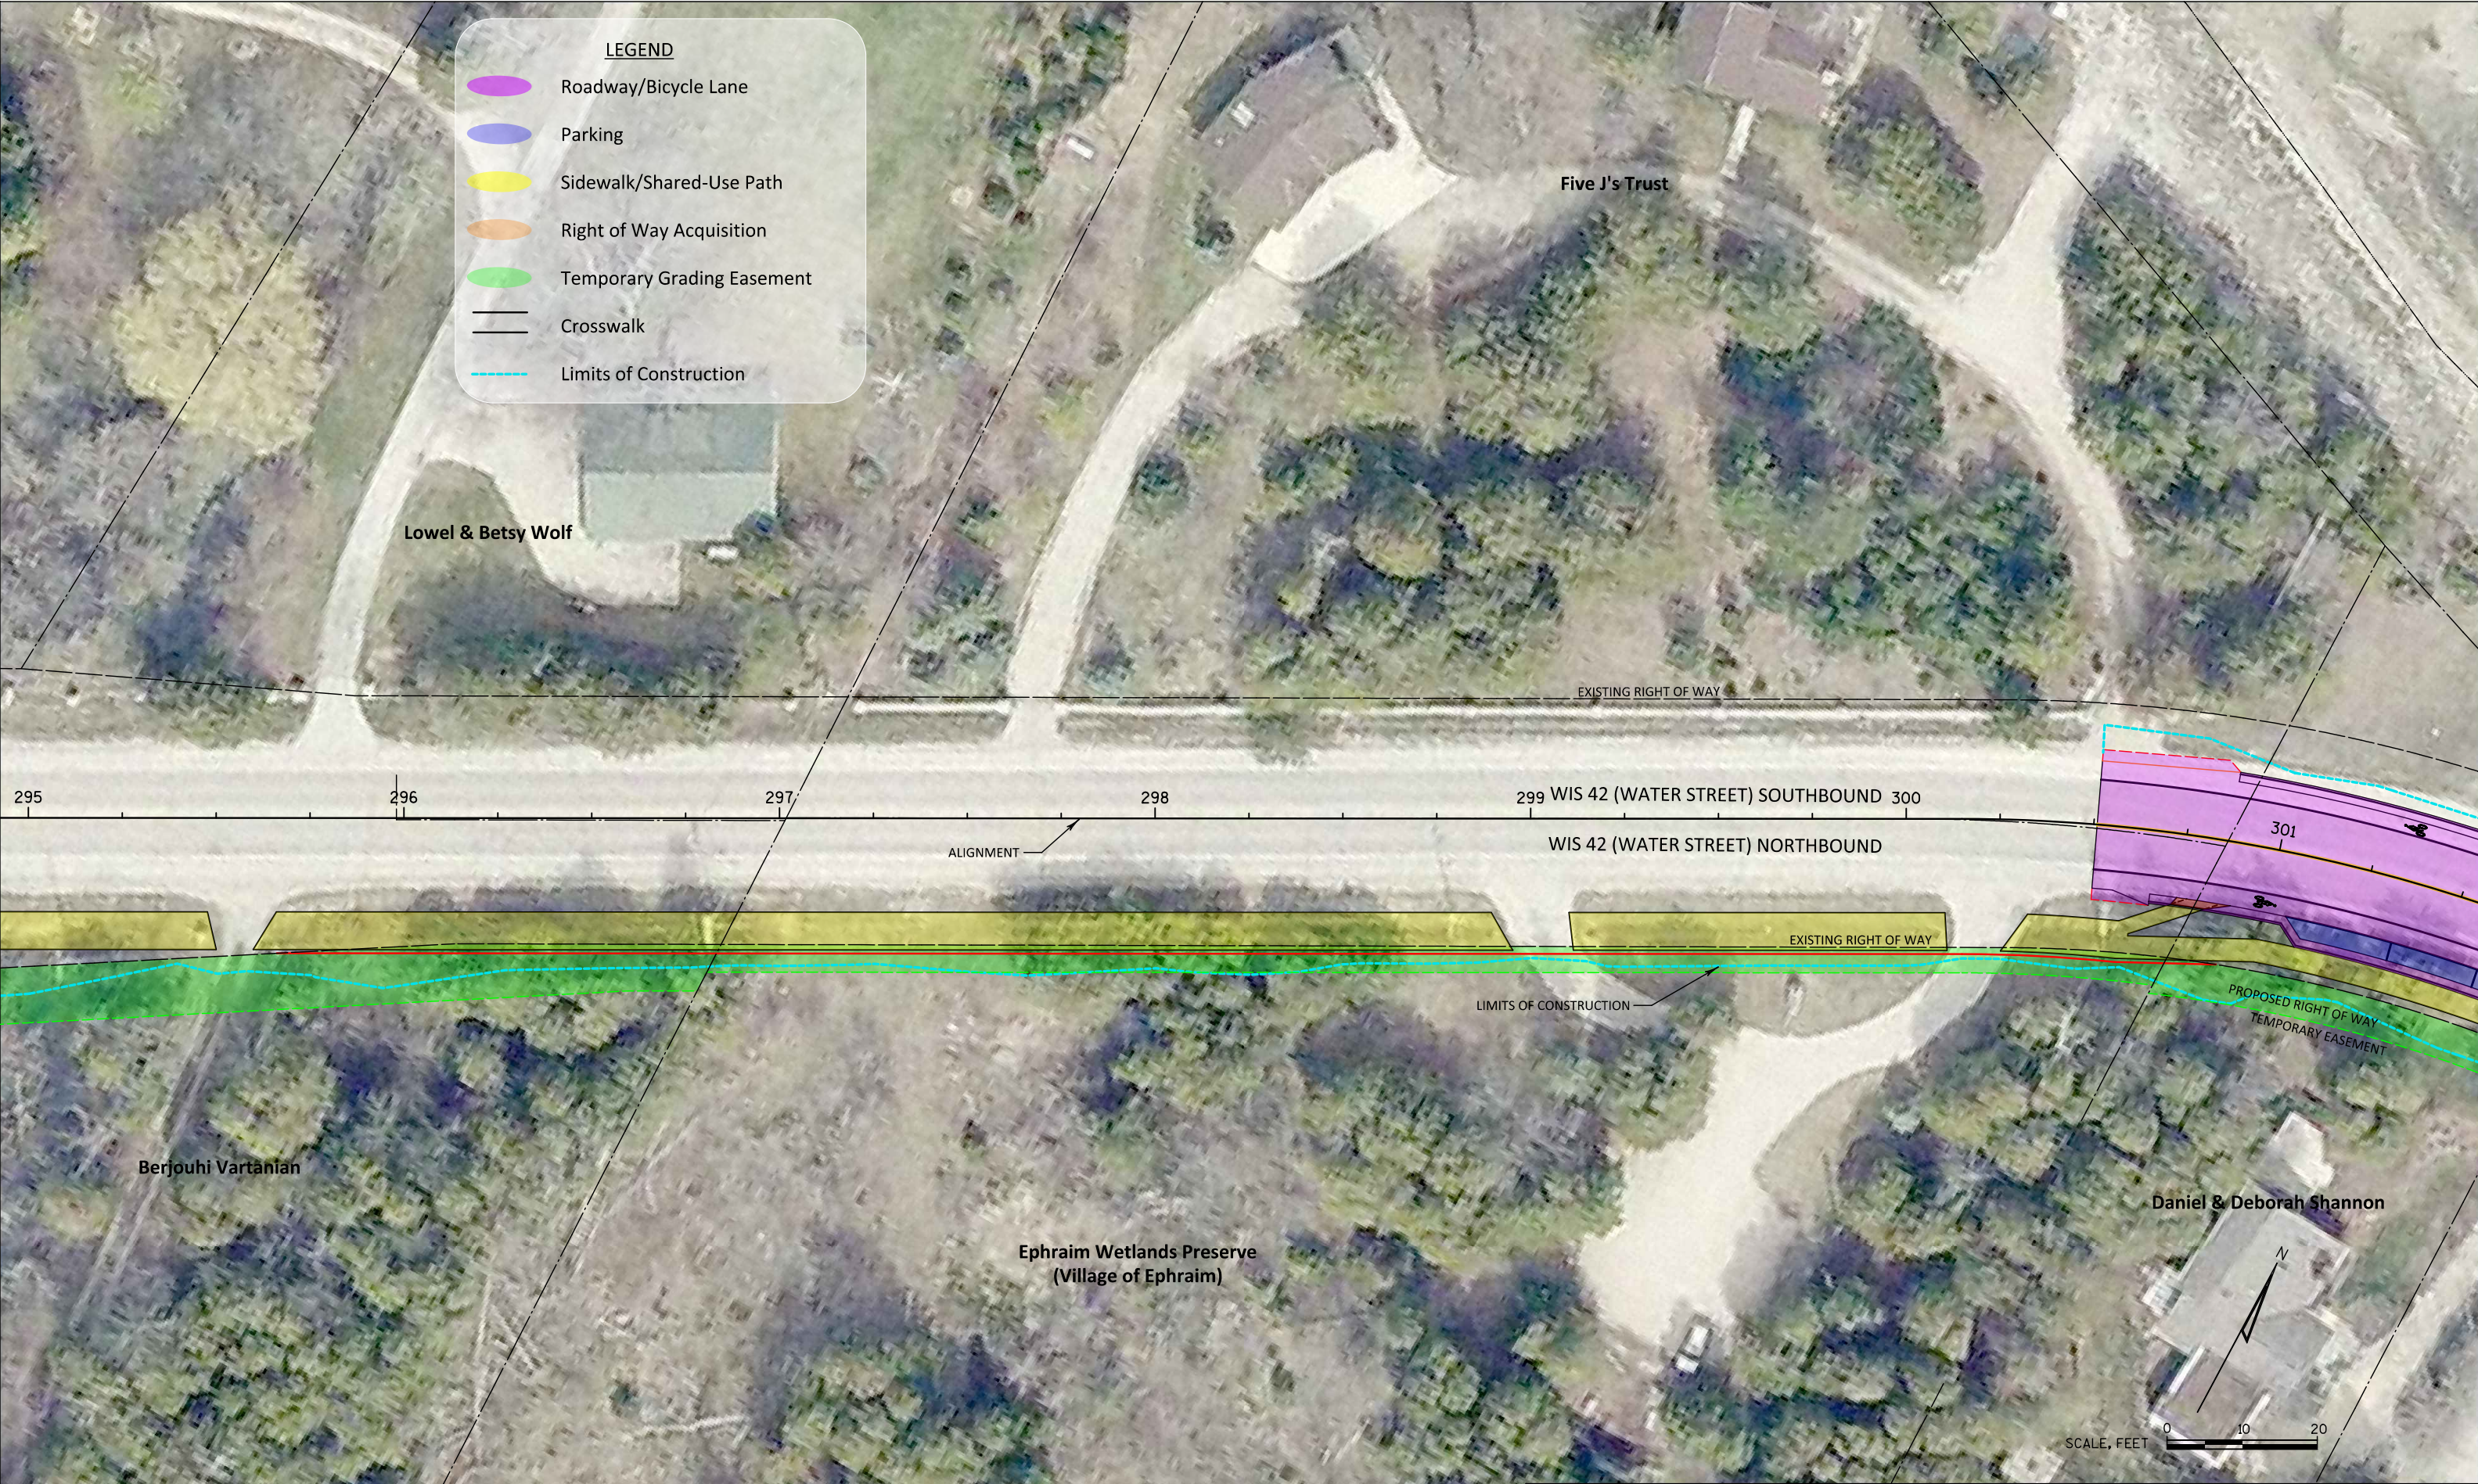

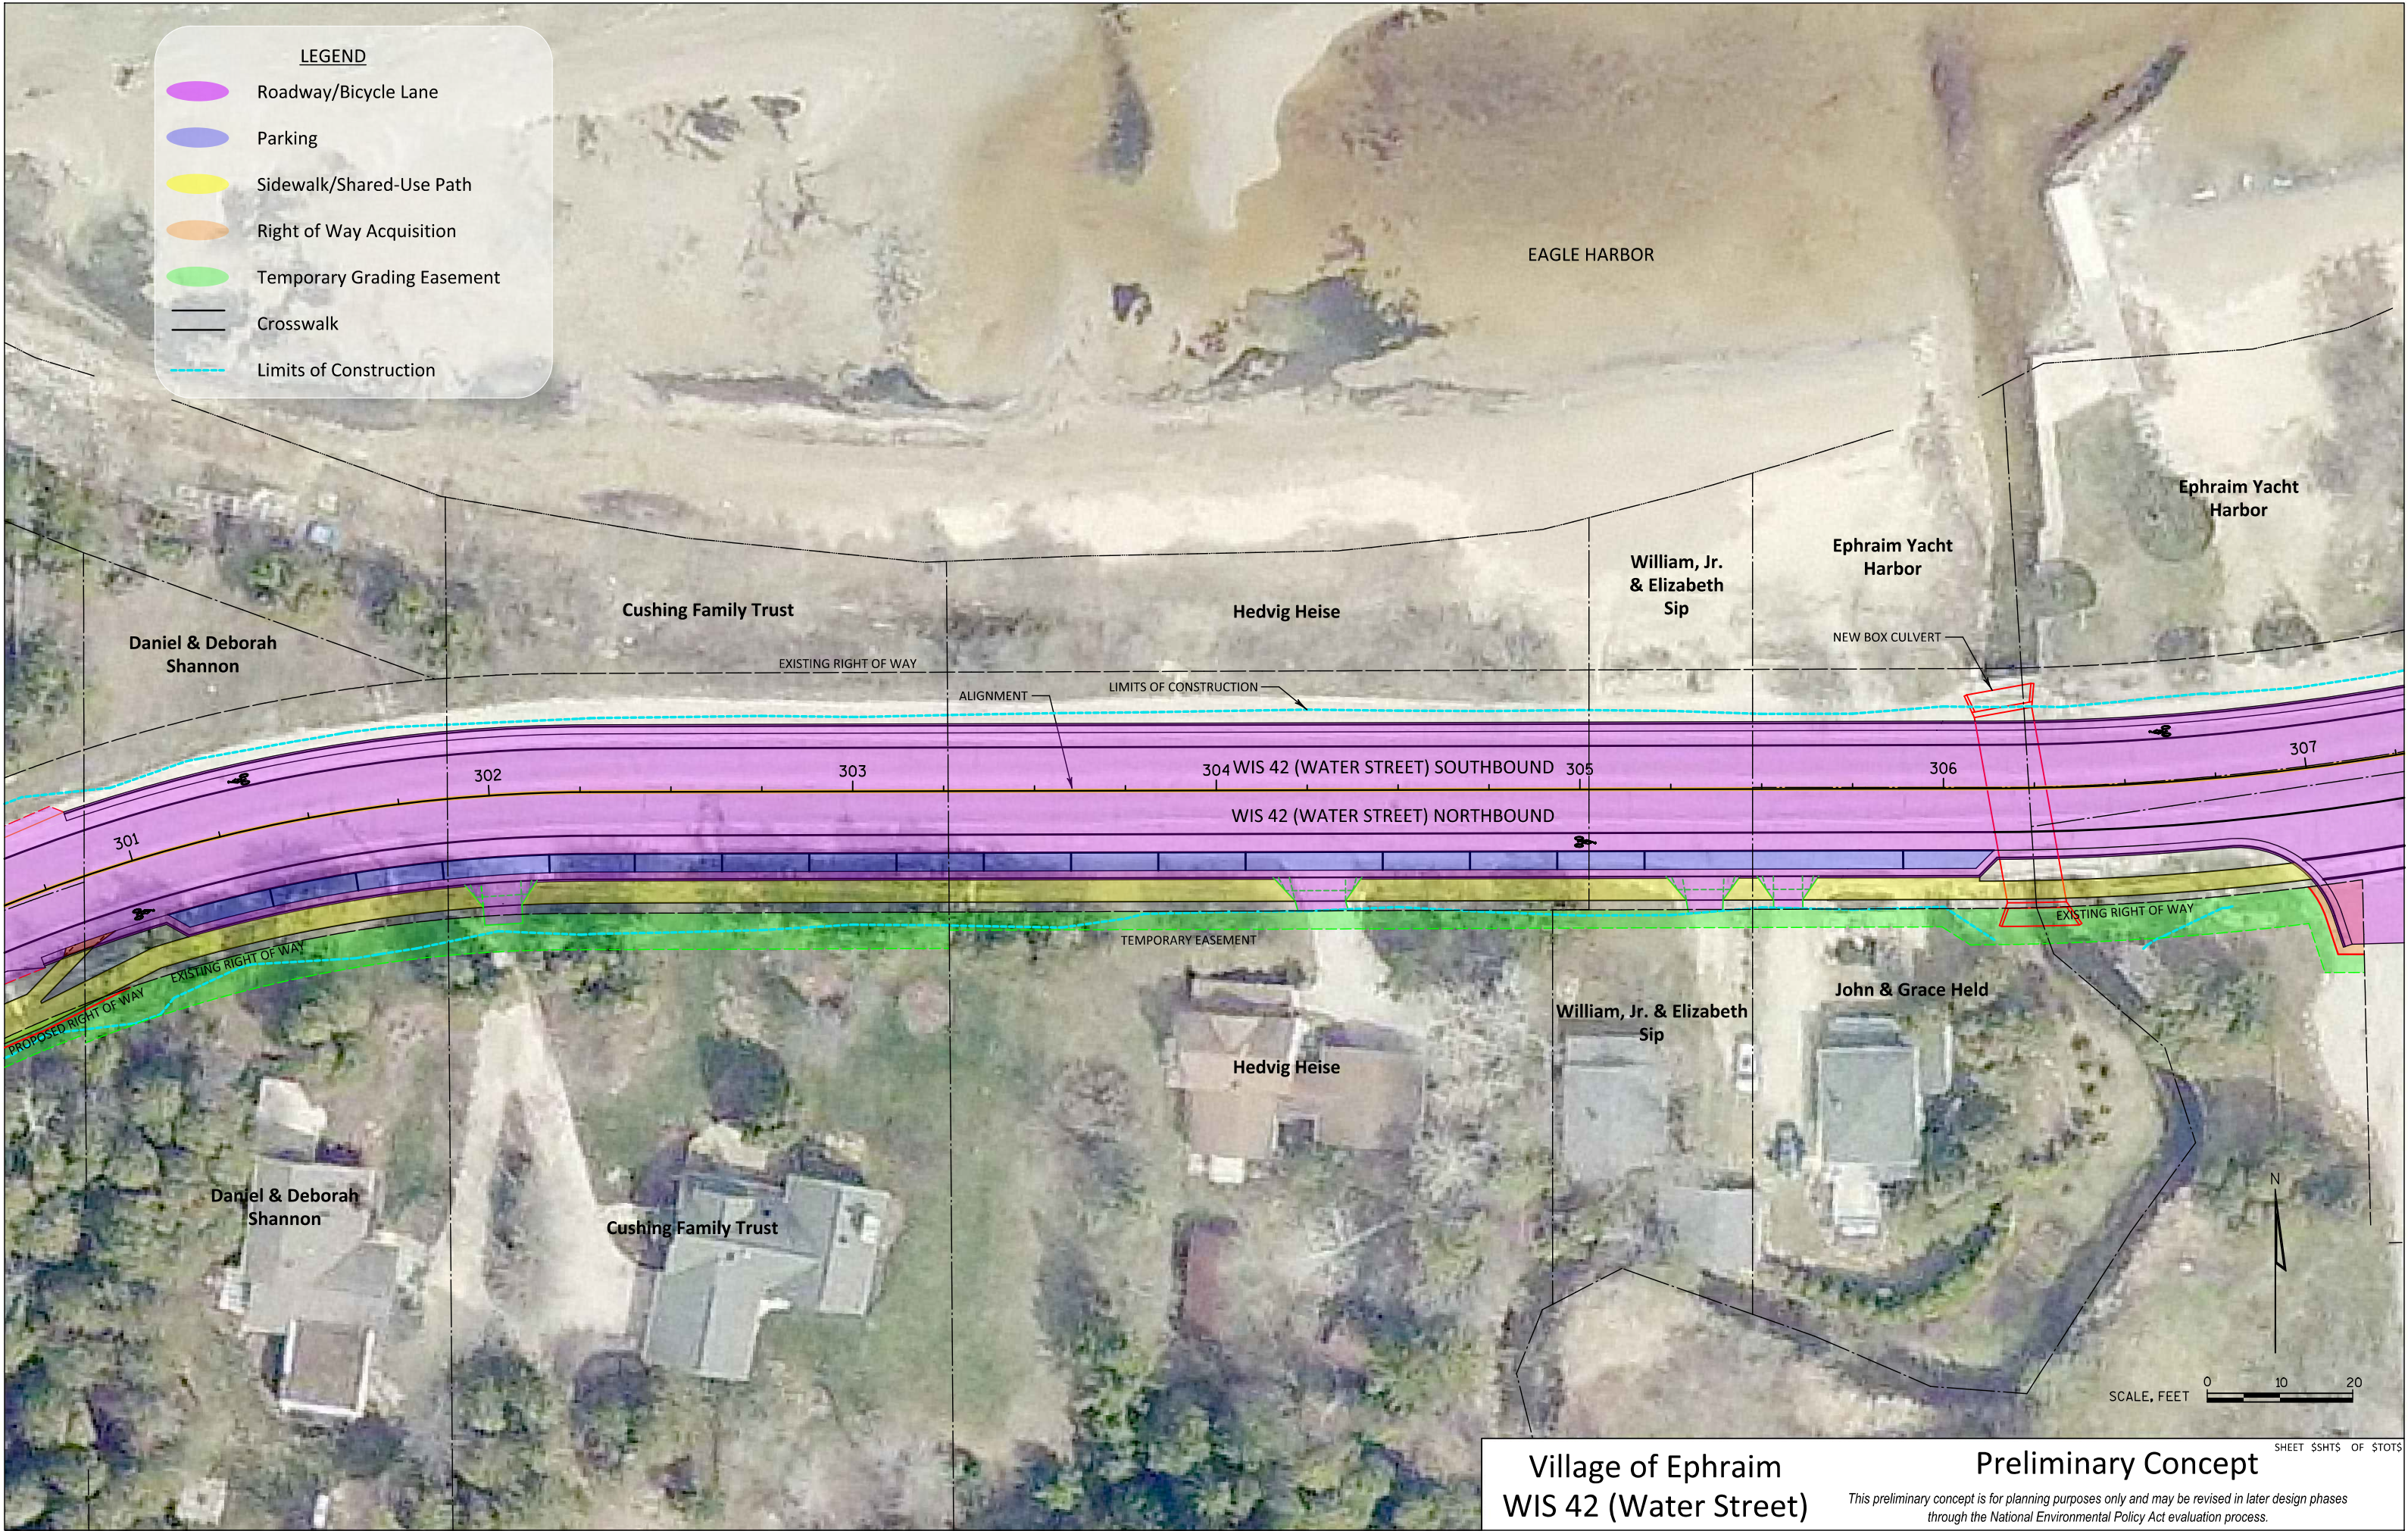

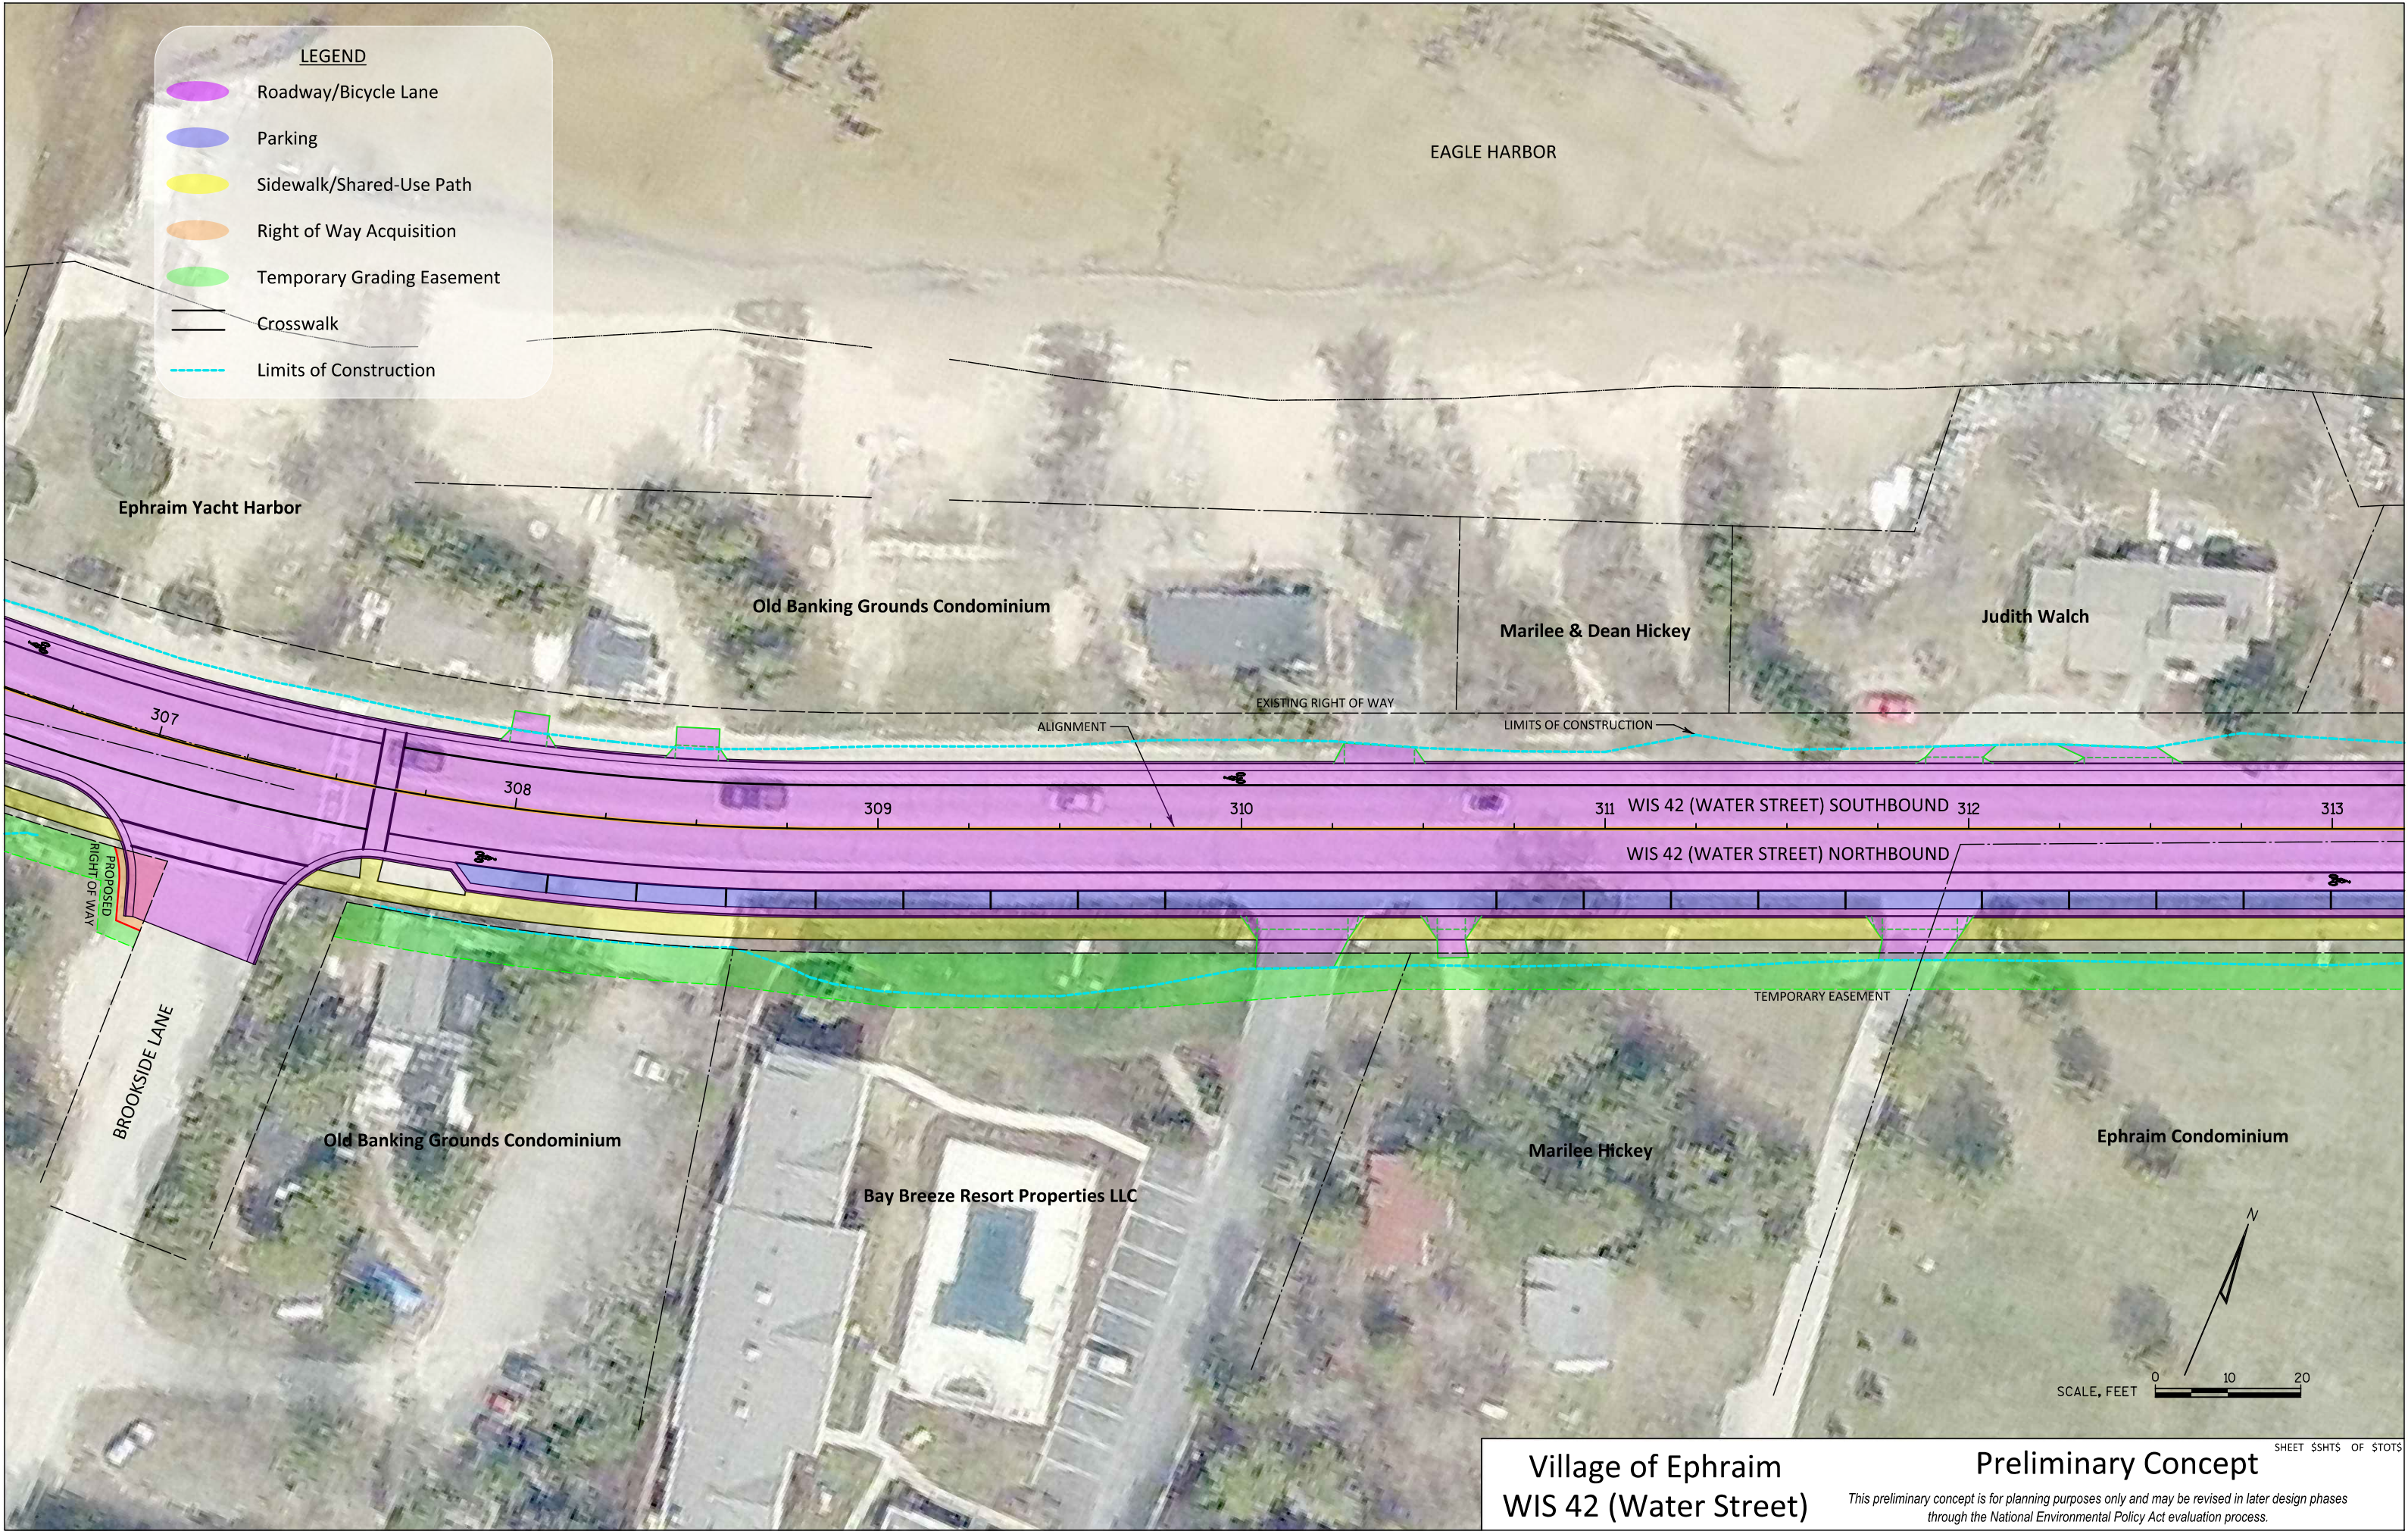


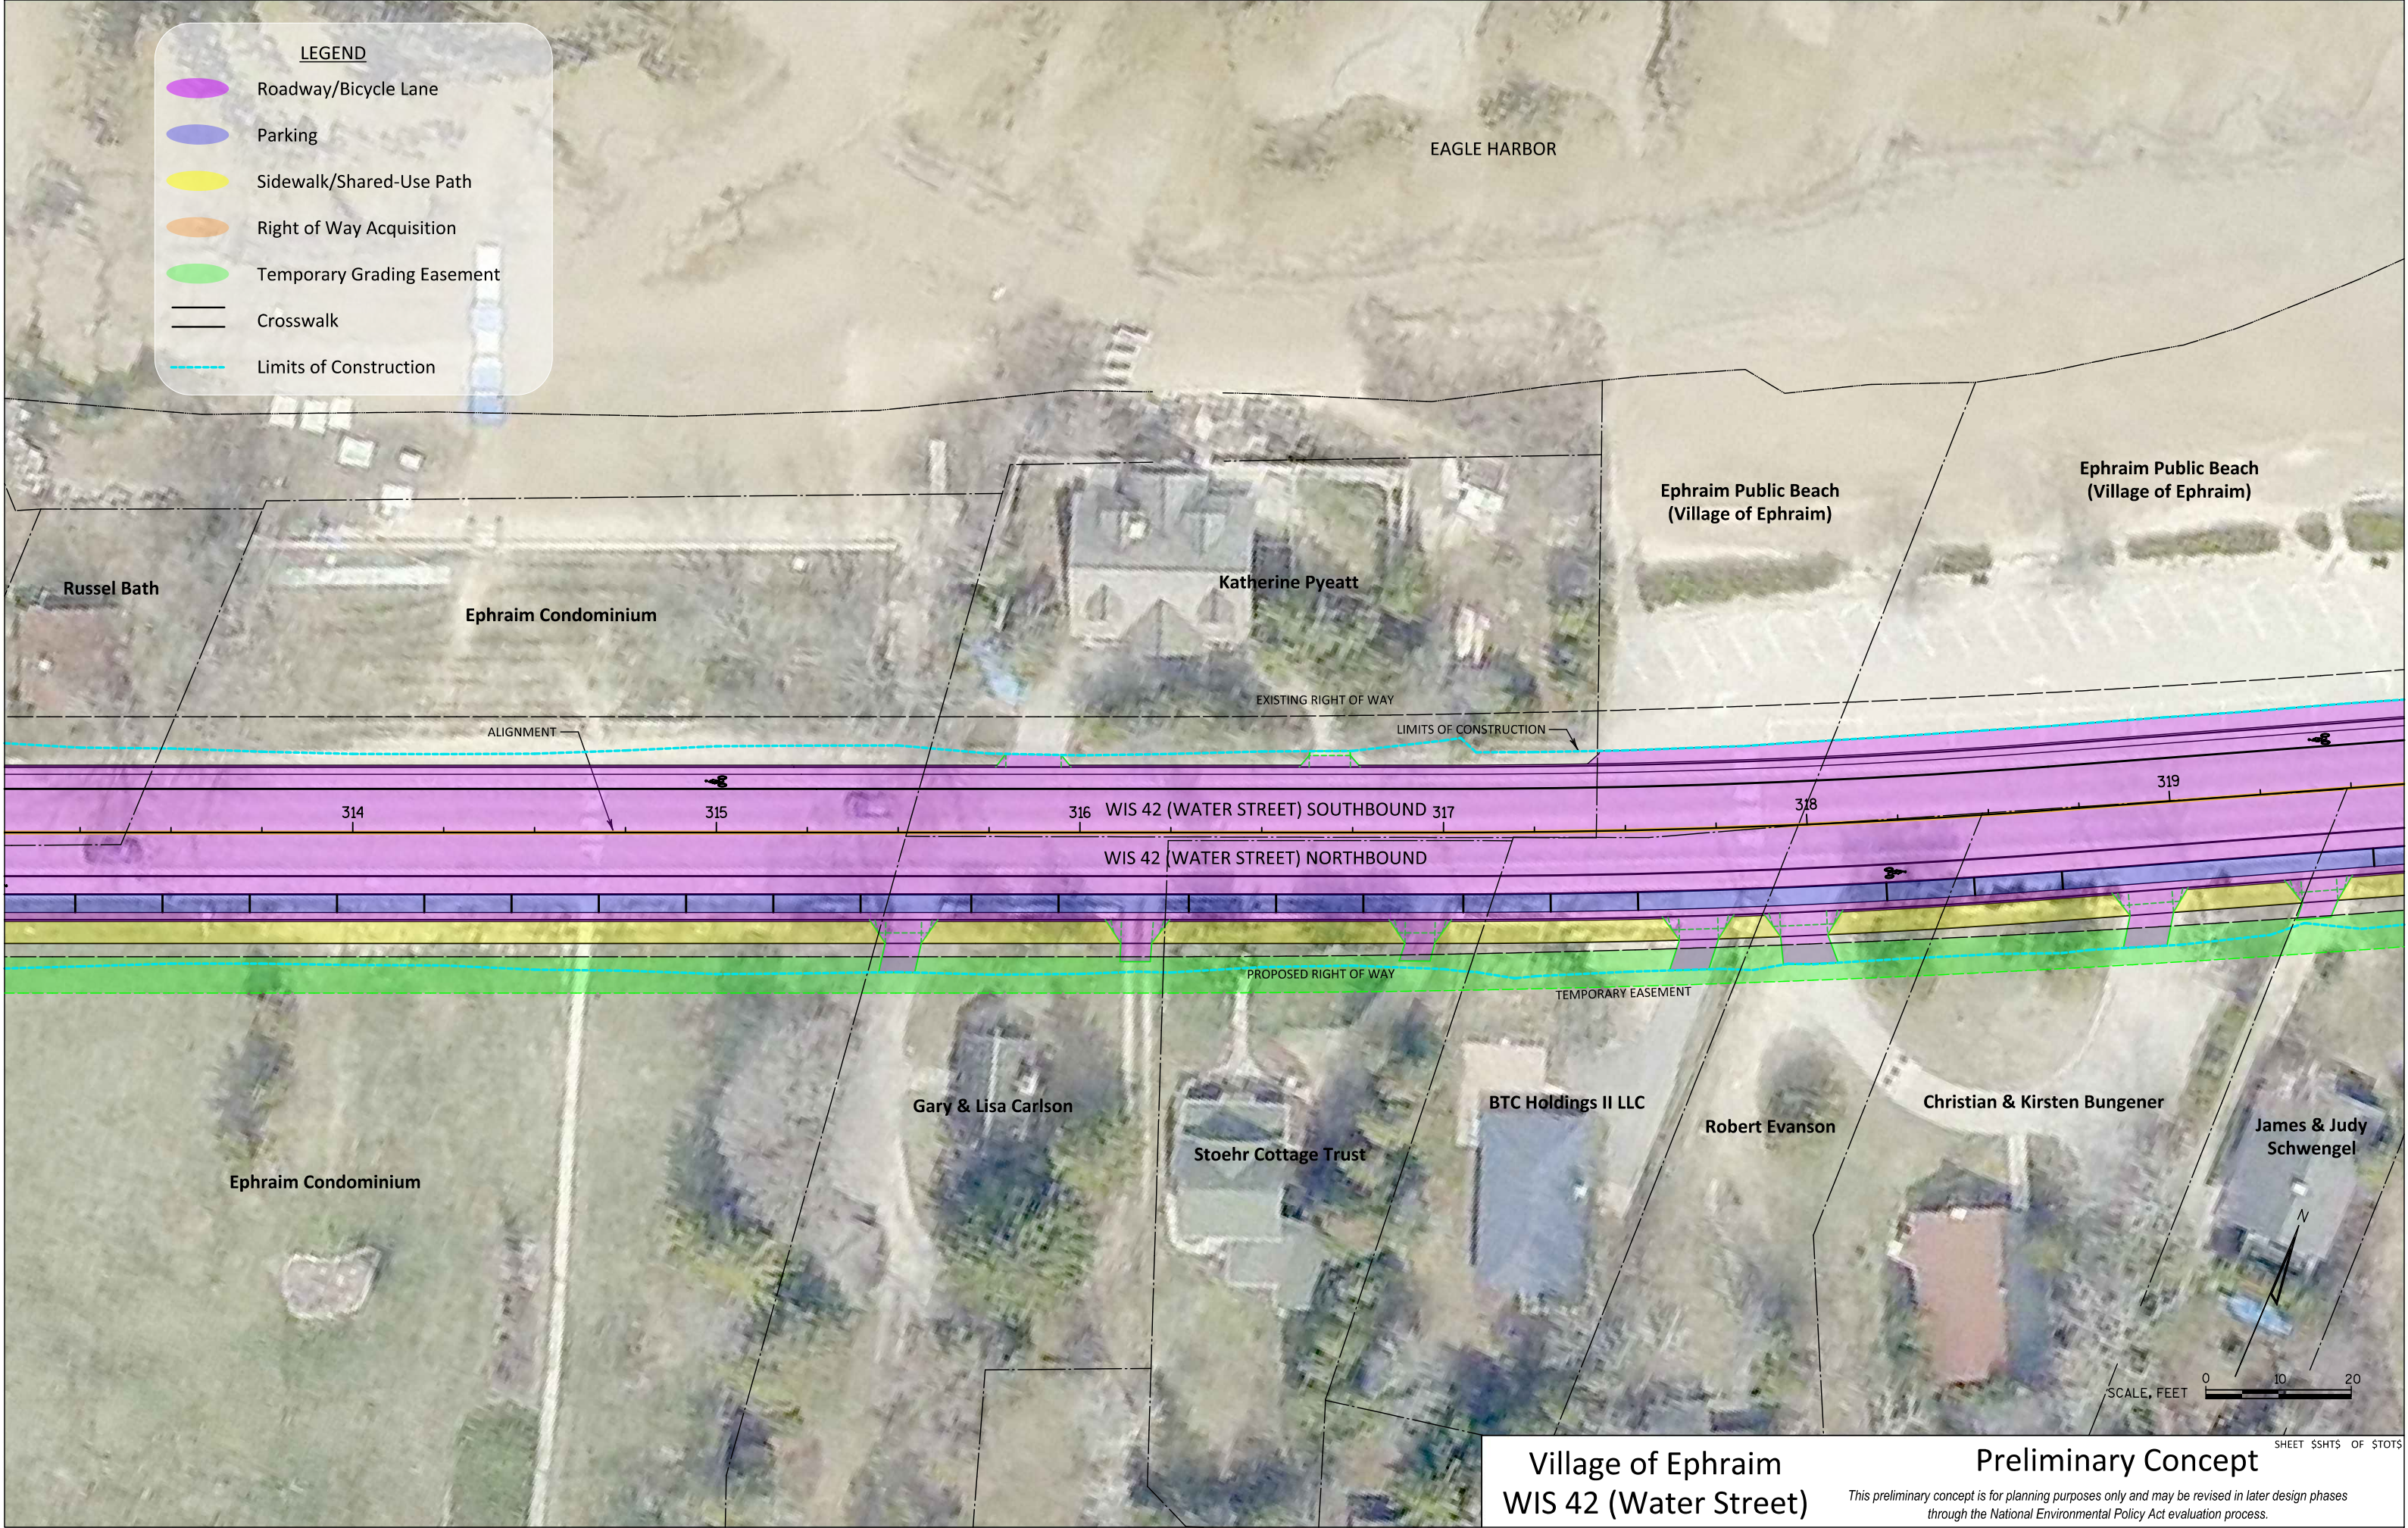

Village of Ephraim
WIS 42 (Water Street)

Preliminary Concept


This preliminary concept is for planning purposes only and may be revised in later design phases through the National Environmental Policy Act evaluation process.

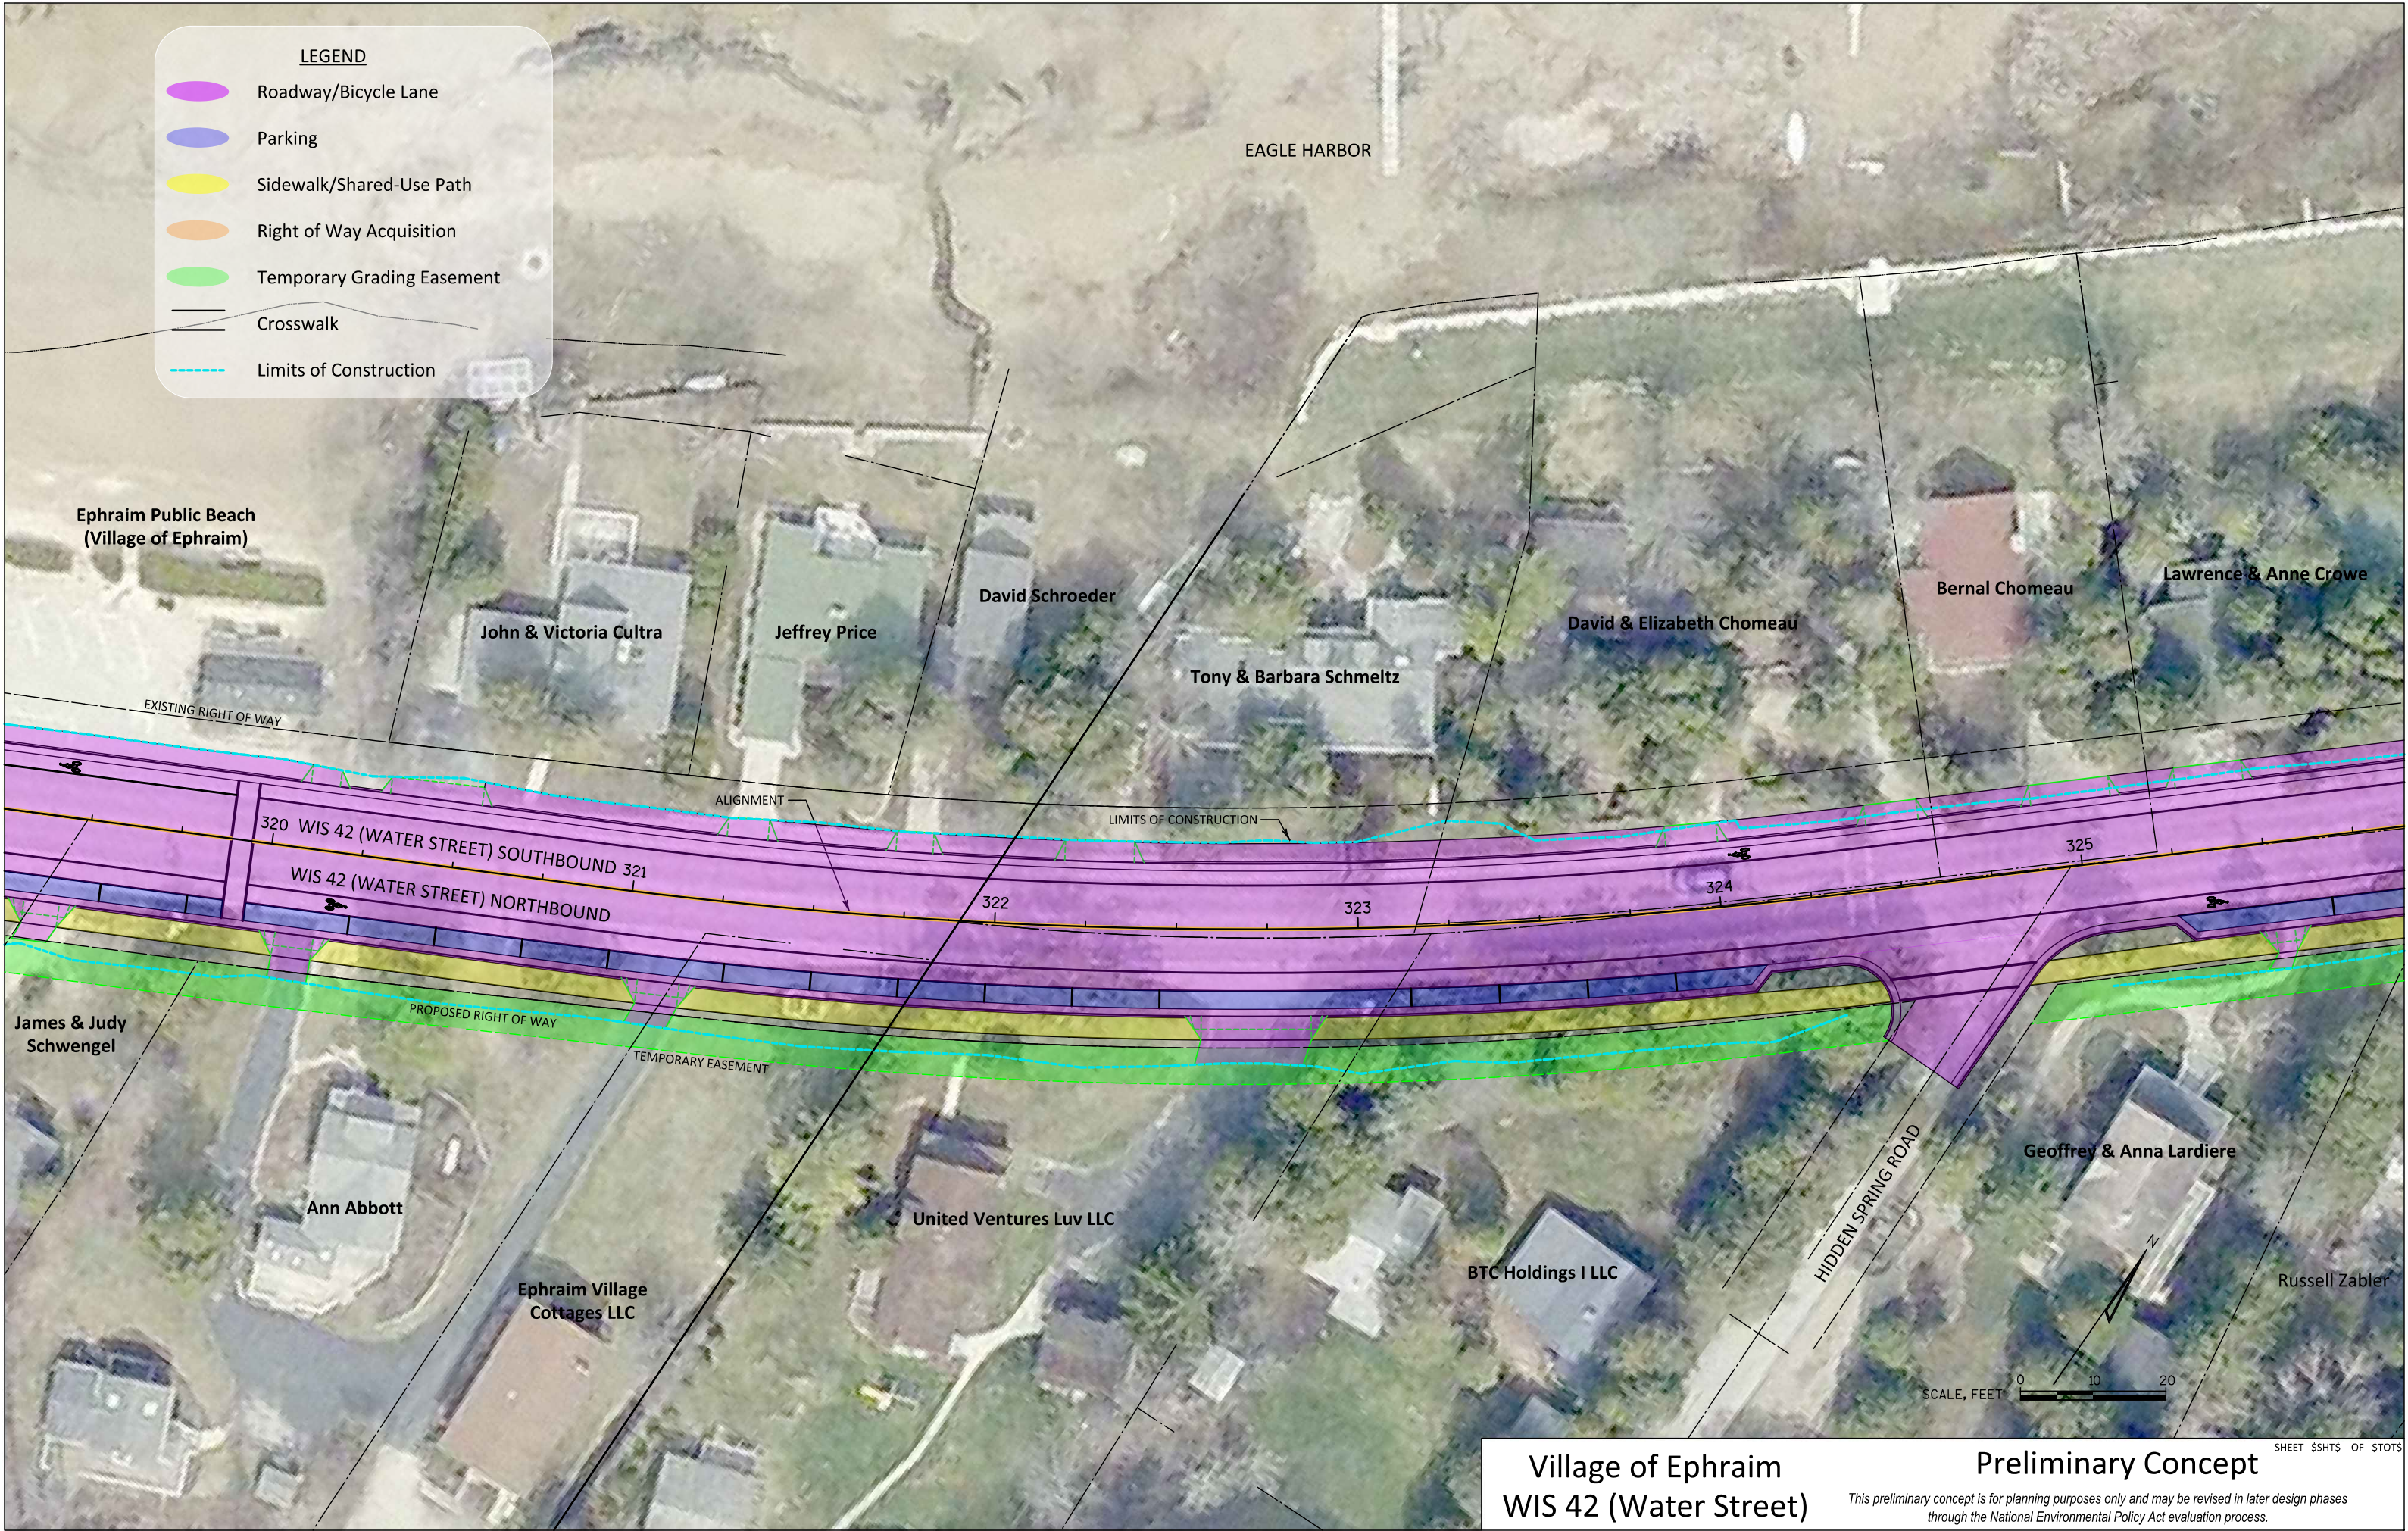



Village of Ephraim
WIS 42 (Water Street)


Preliminary Concept


This preliminary concept is for planning purposes only and may be revised in later design phases through the National Environmental Policy Act evaluation process.

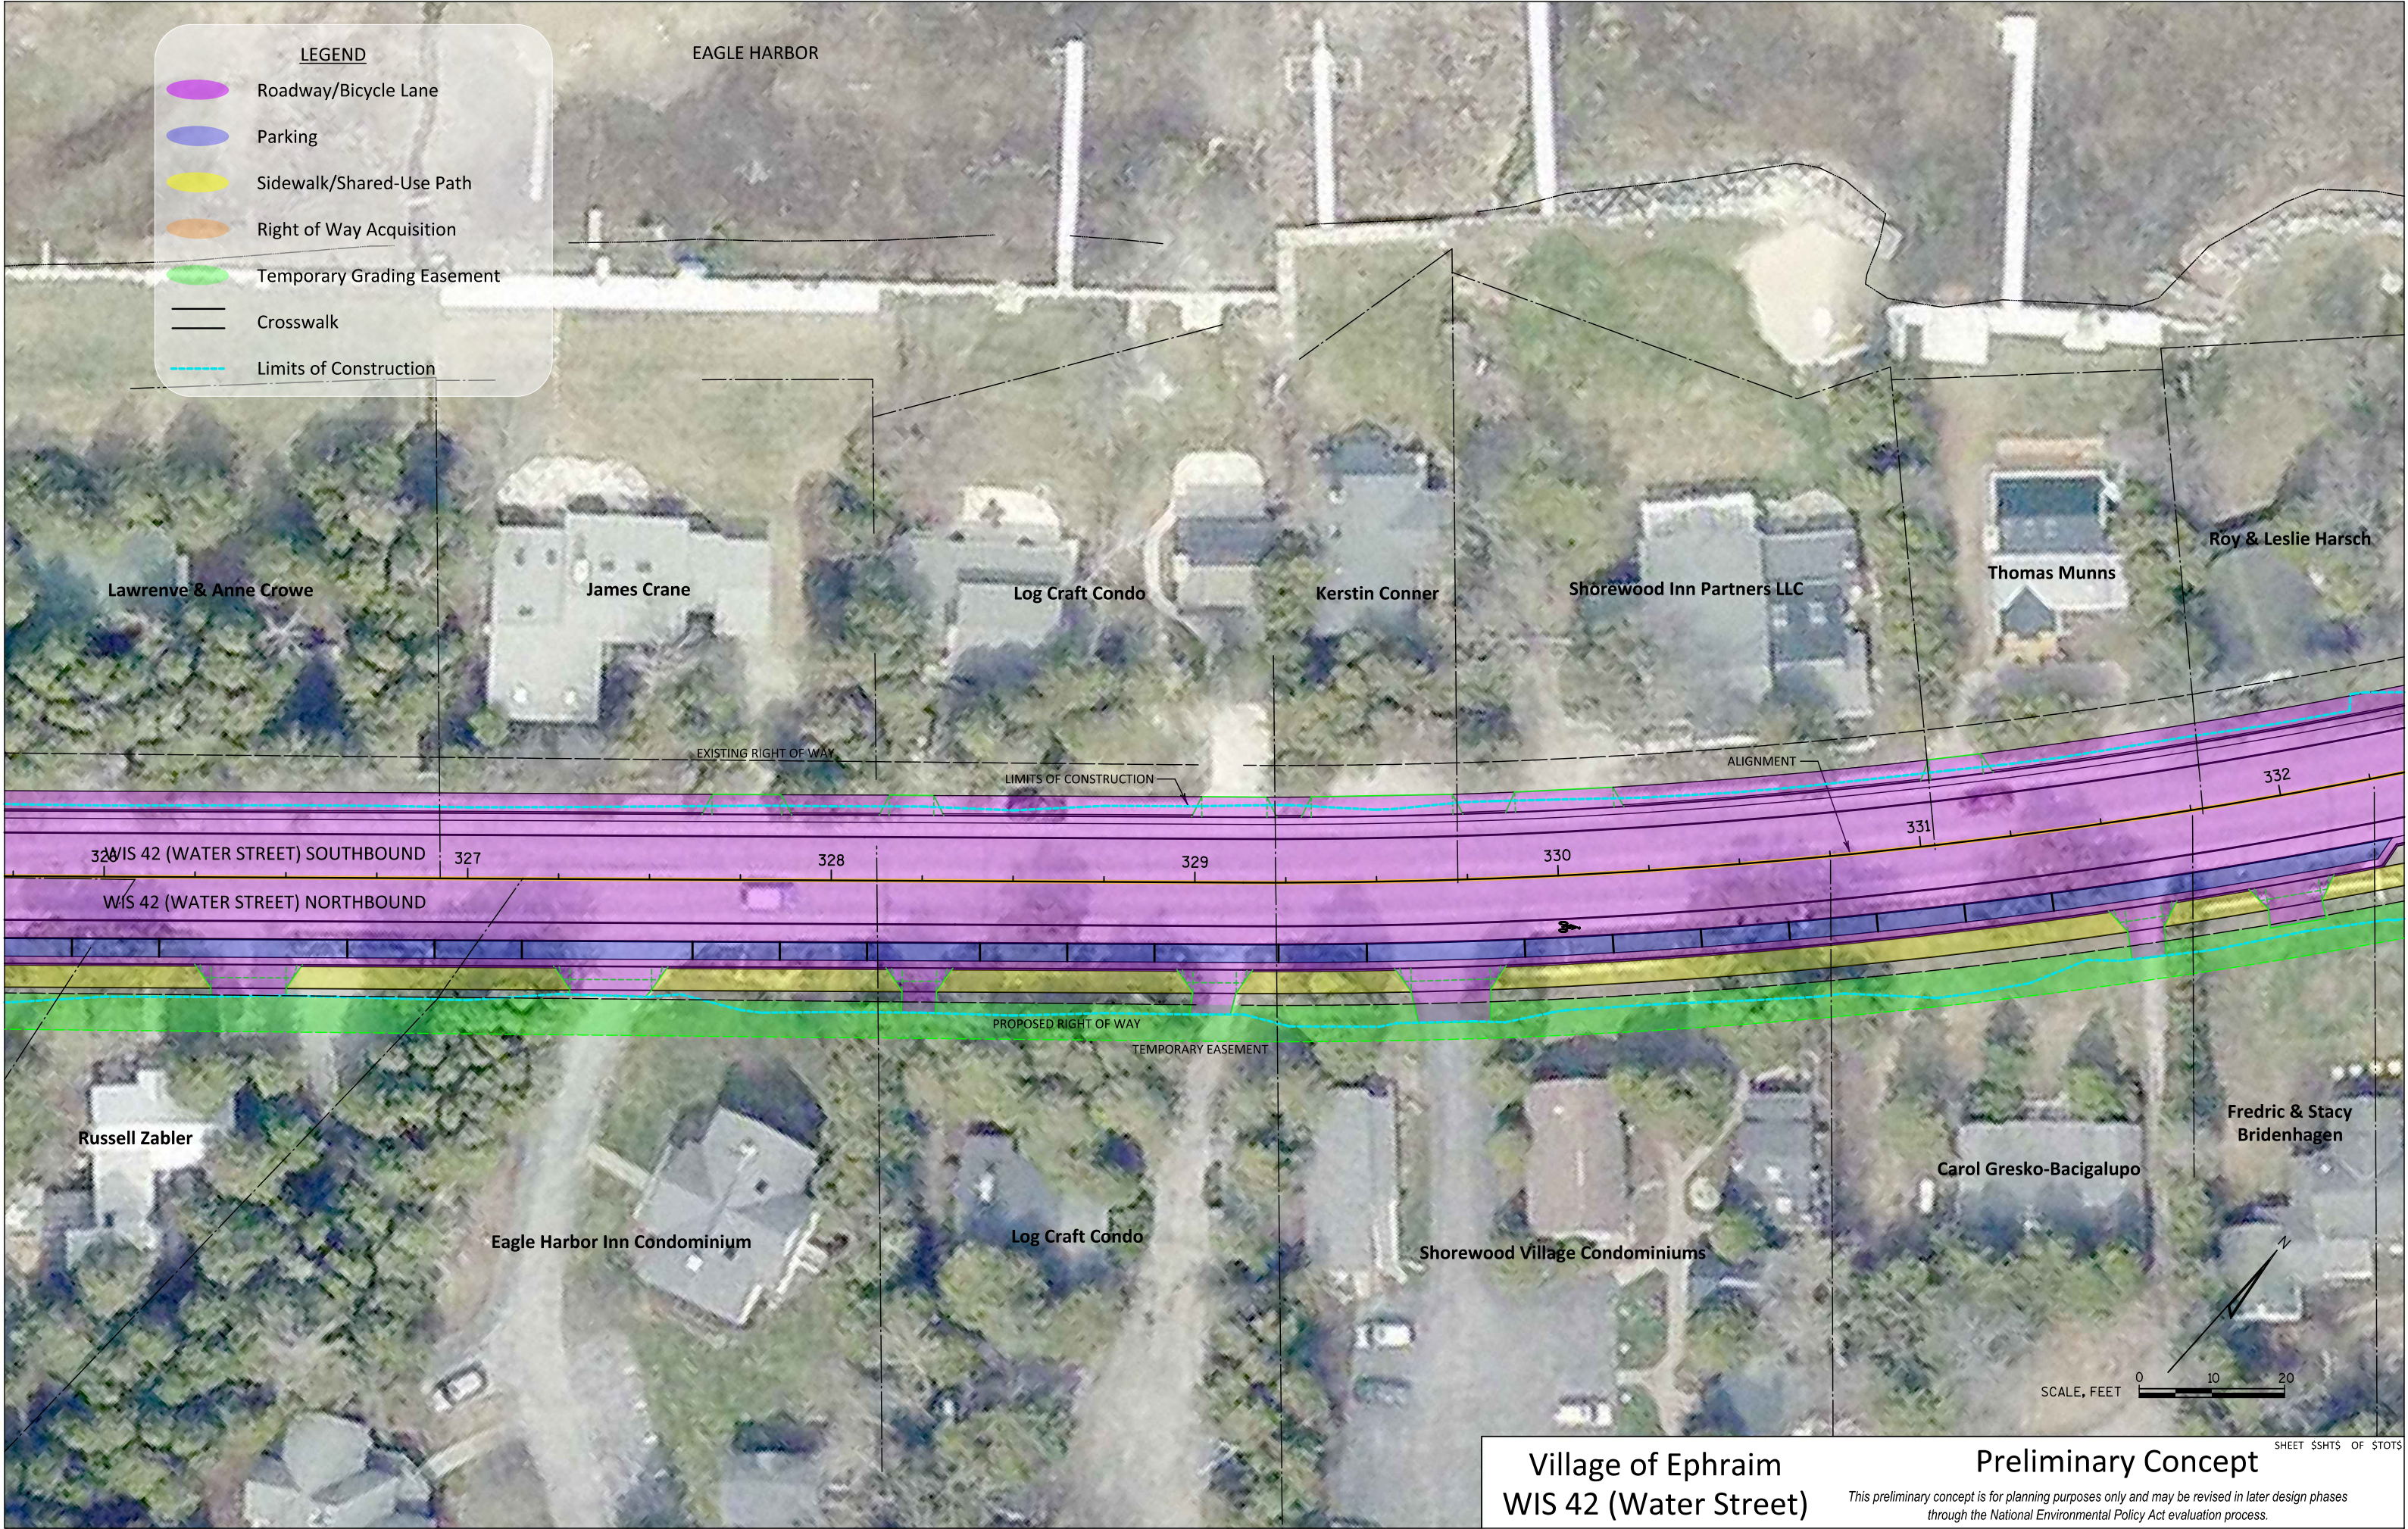

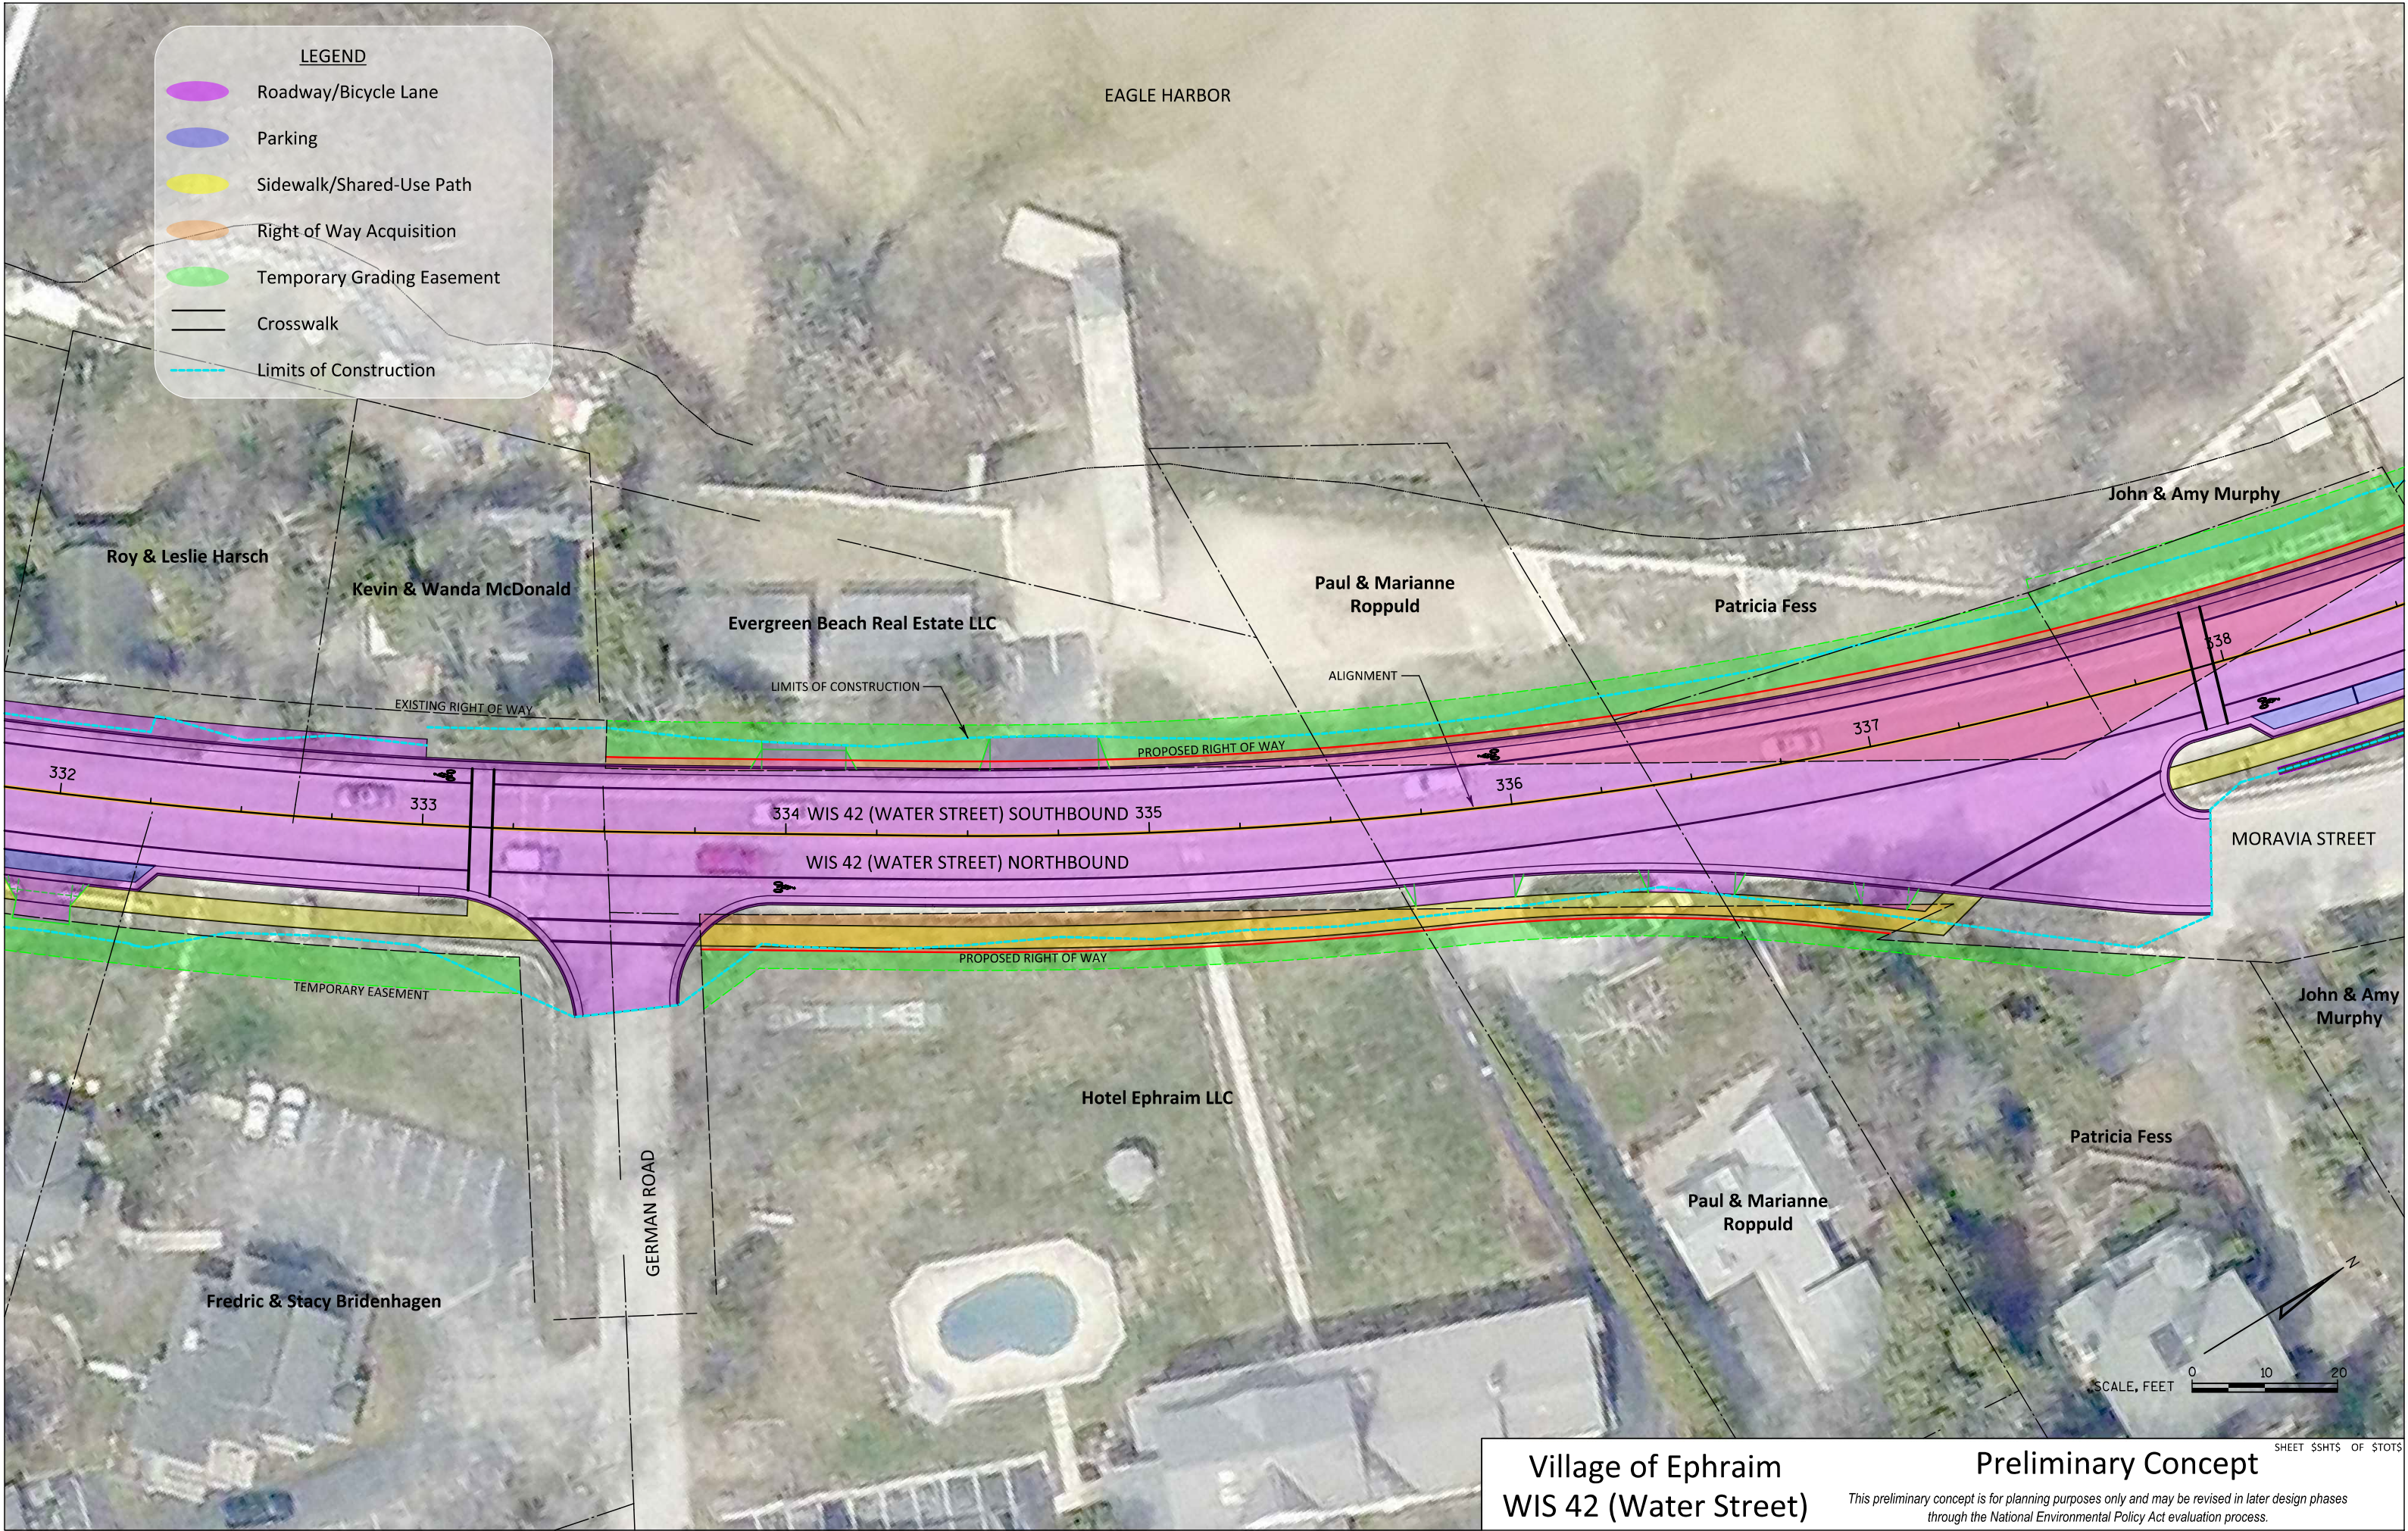

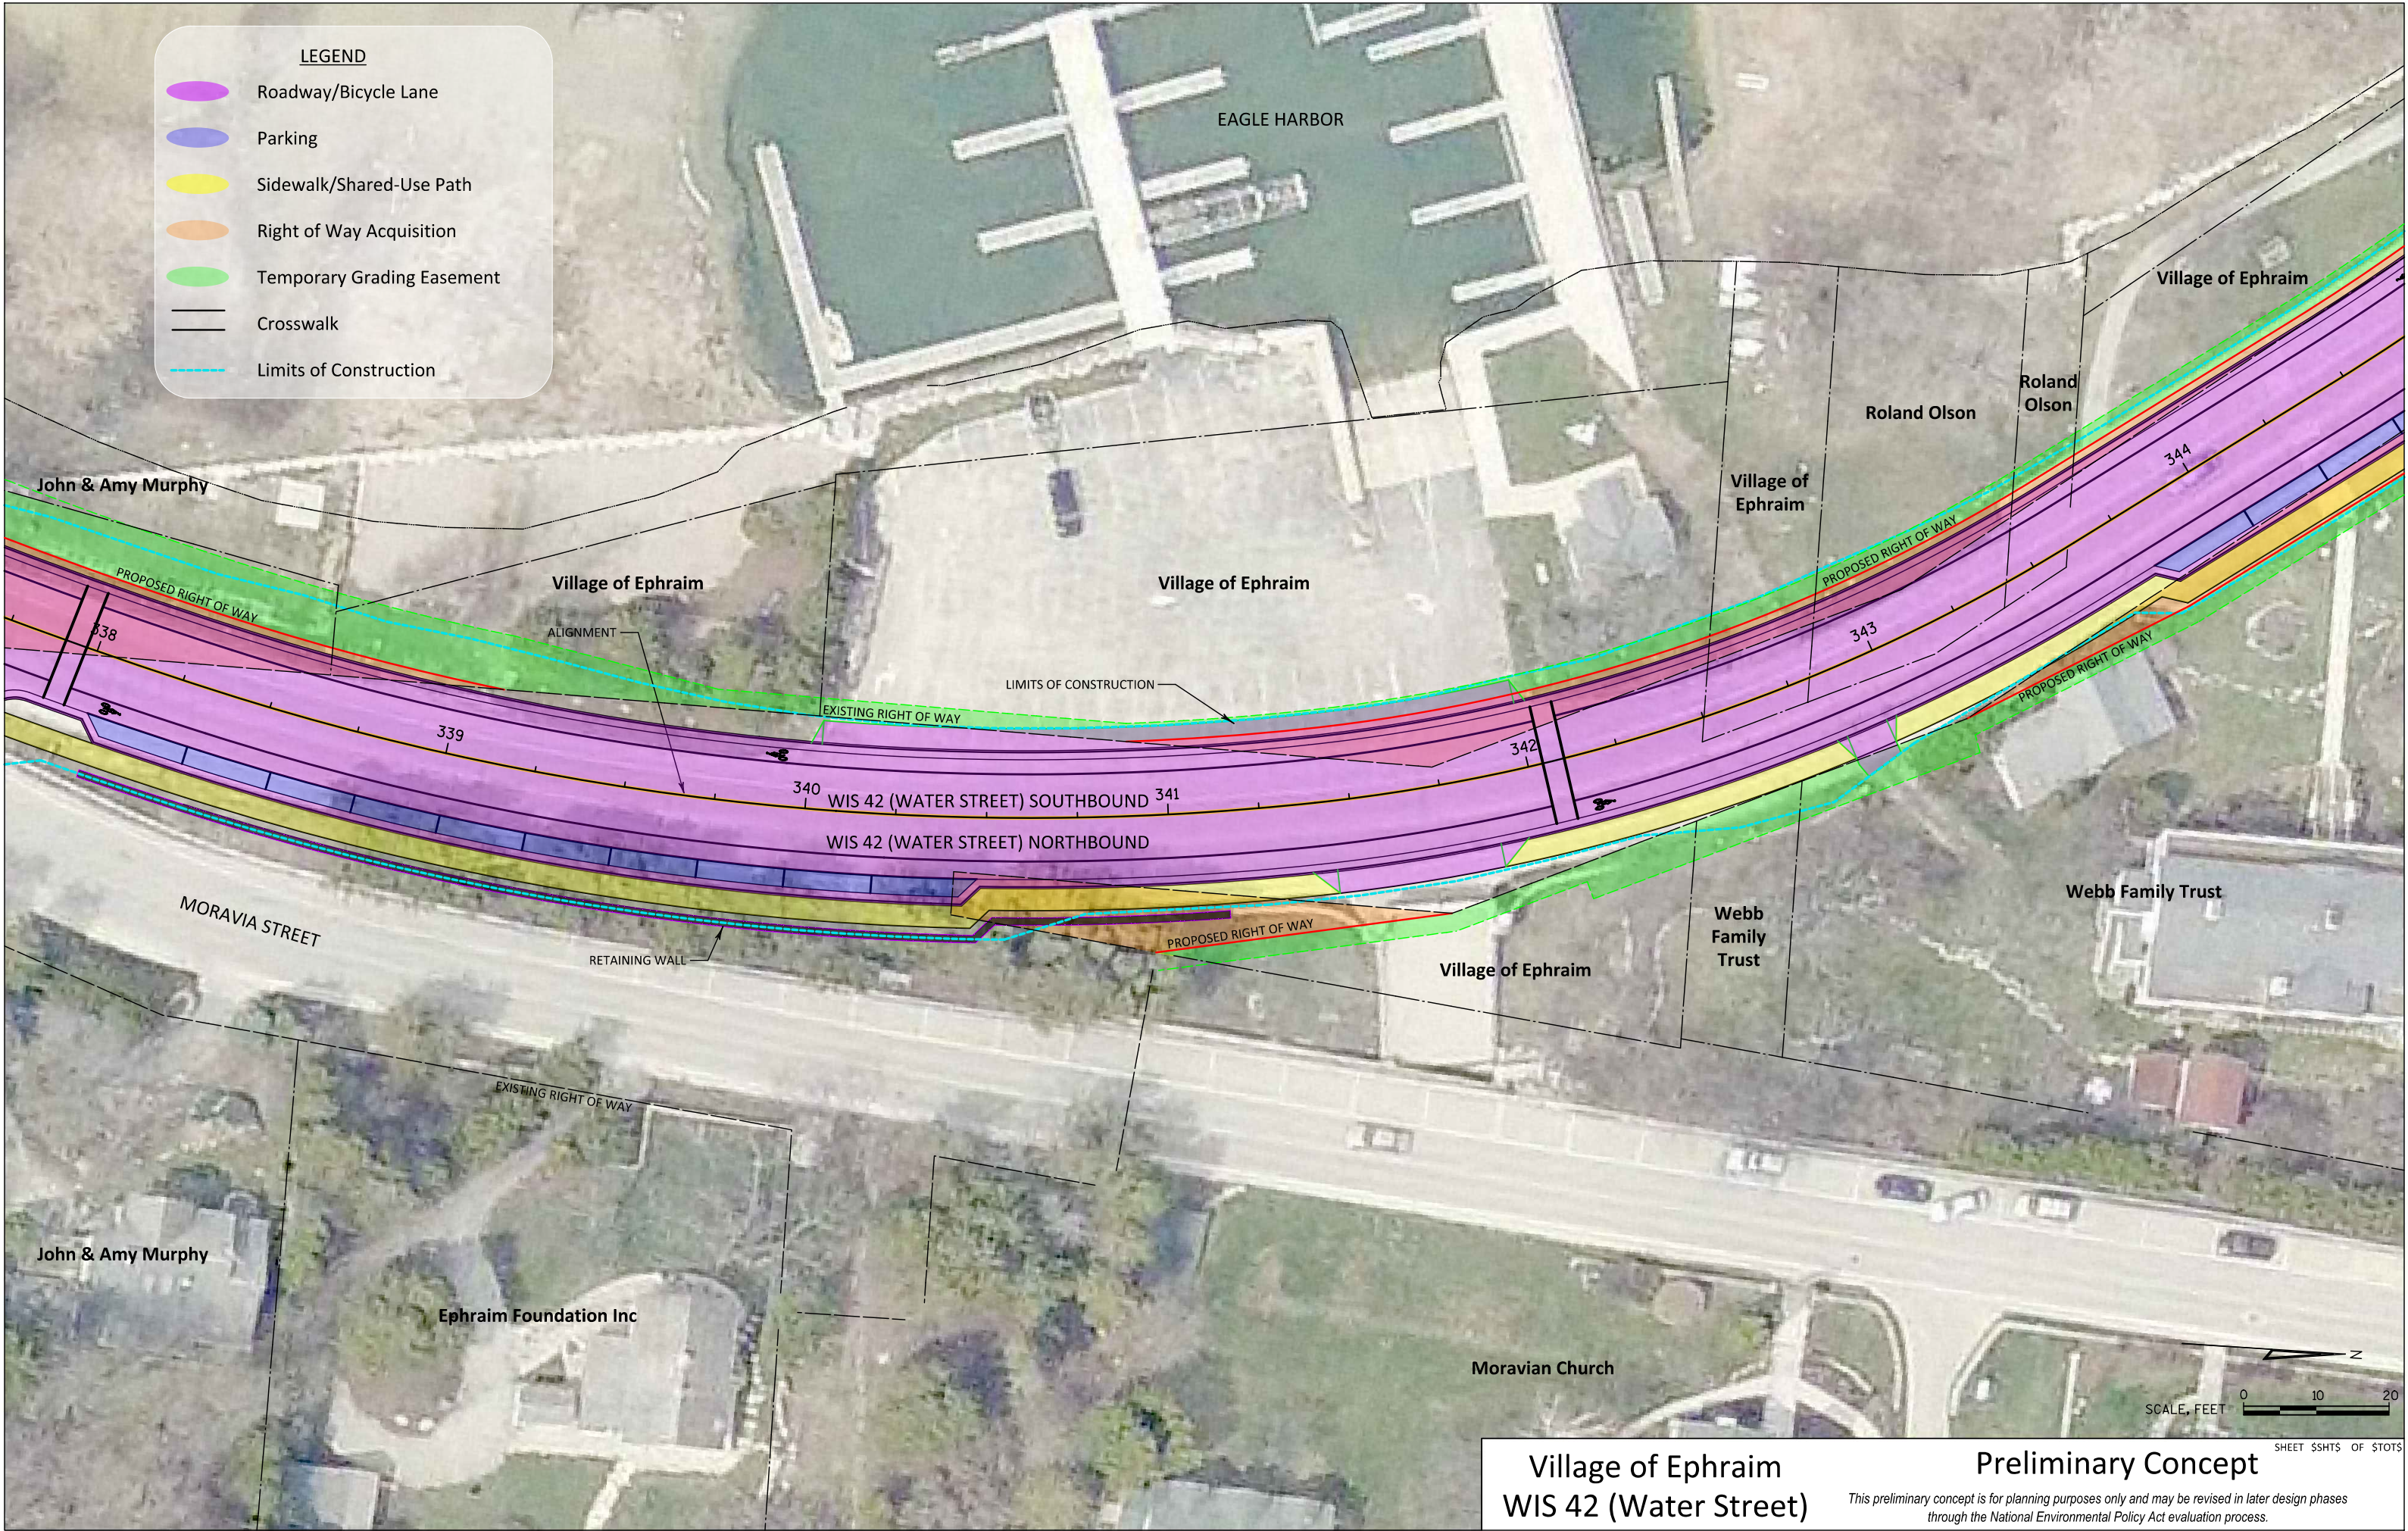

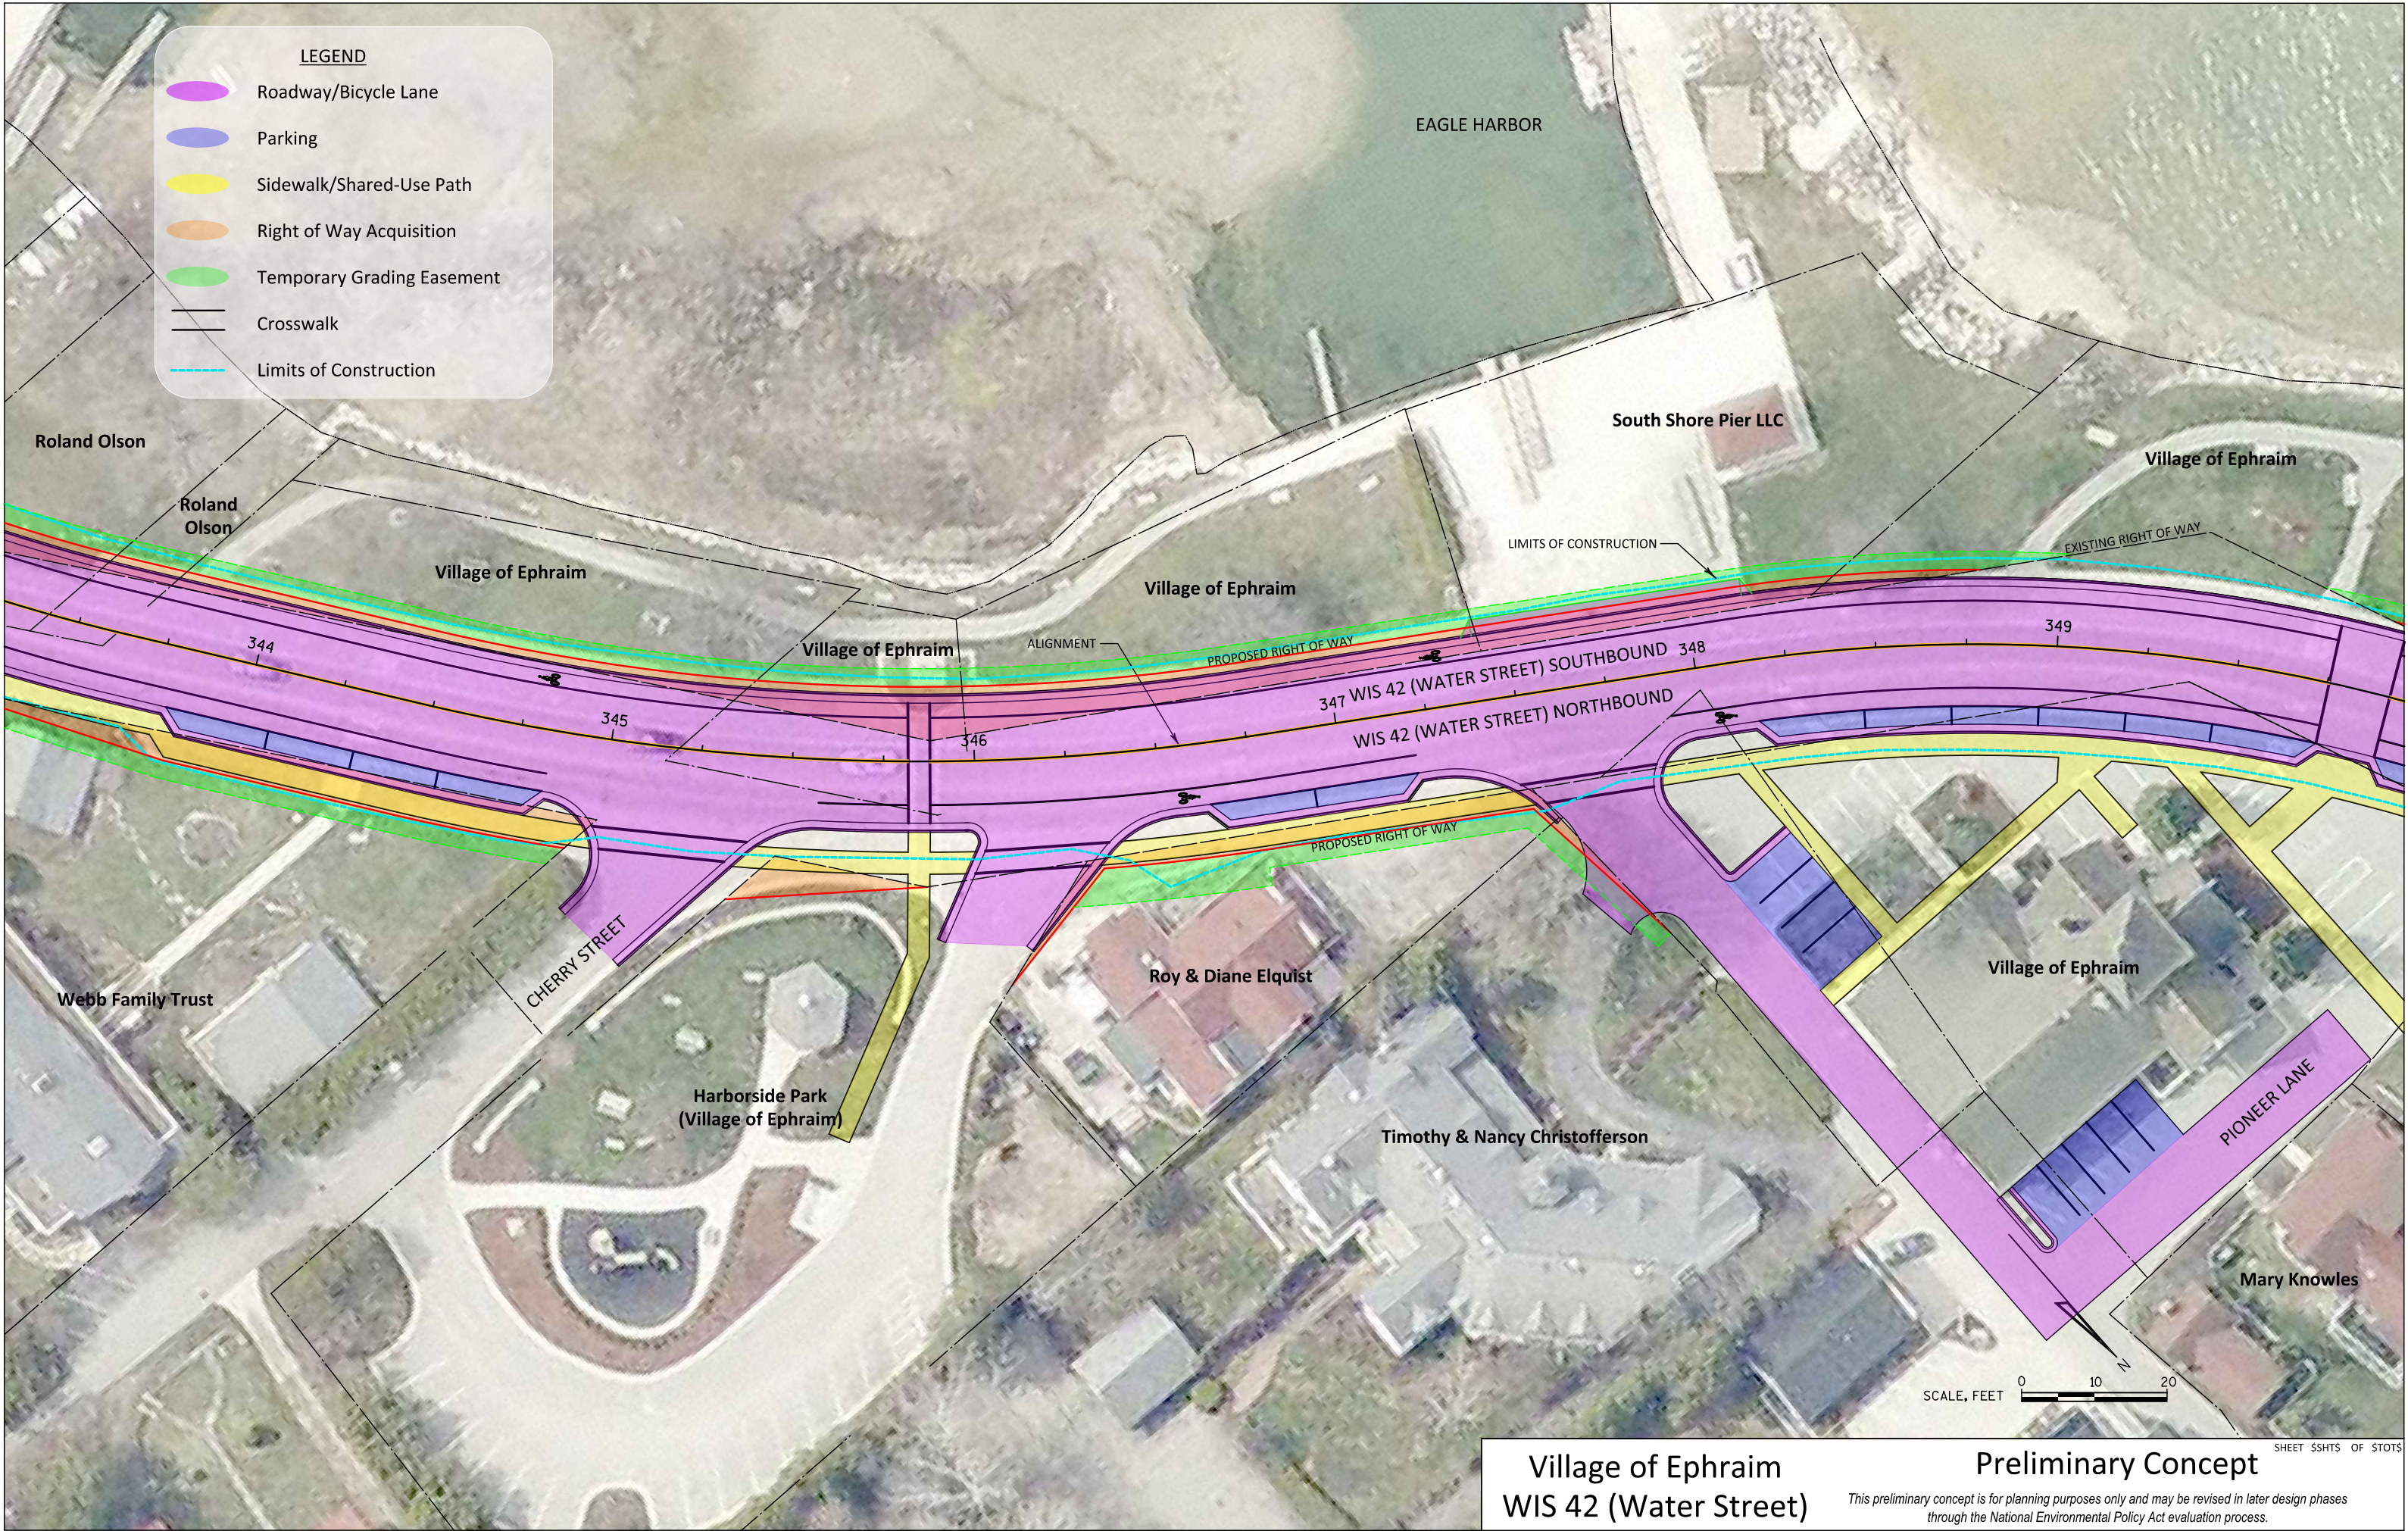


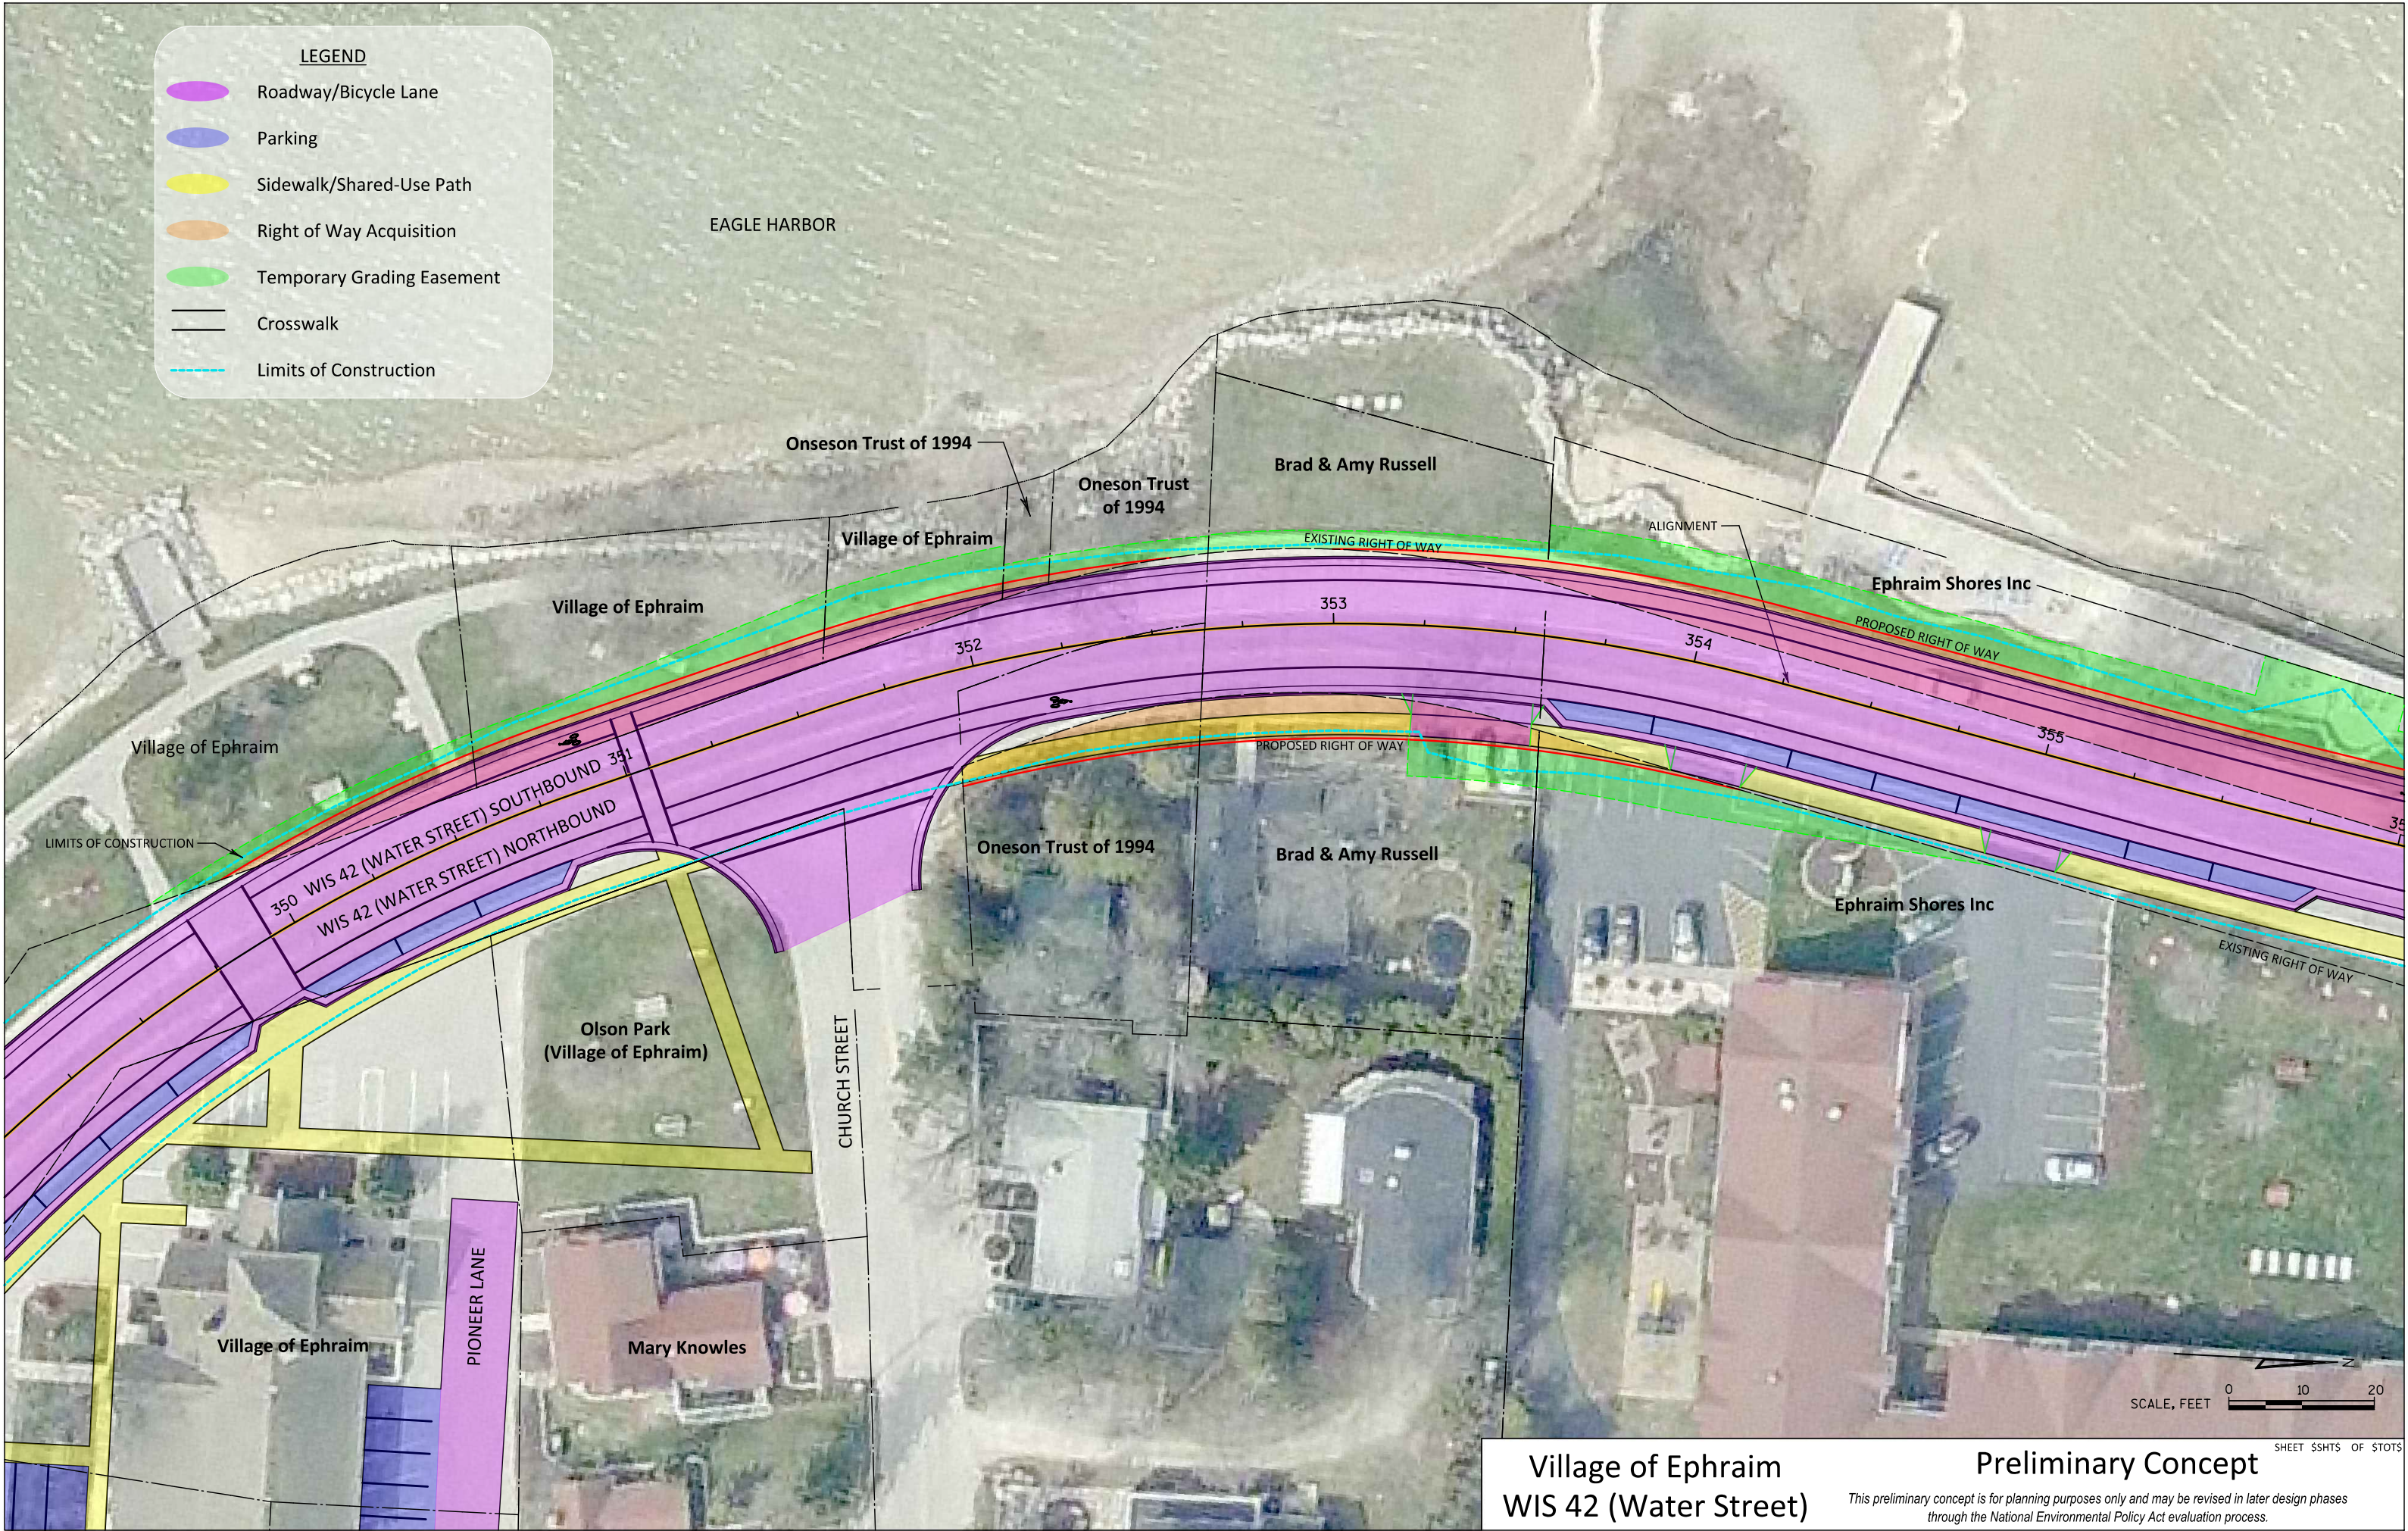


Village of Ephraim
WIS 42 (Water Street)

Preliminary Concept

This preliminary concept is for planning purposes only and may be revised in later design phases through the National Environmental Policy Act evaluation process.

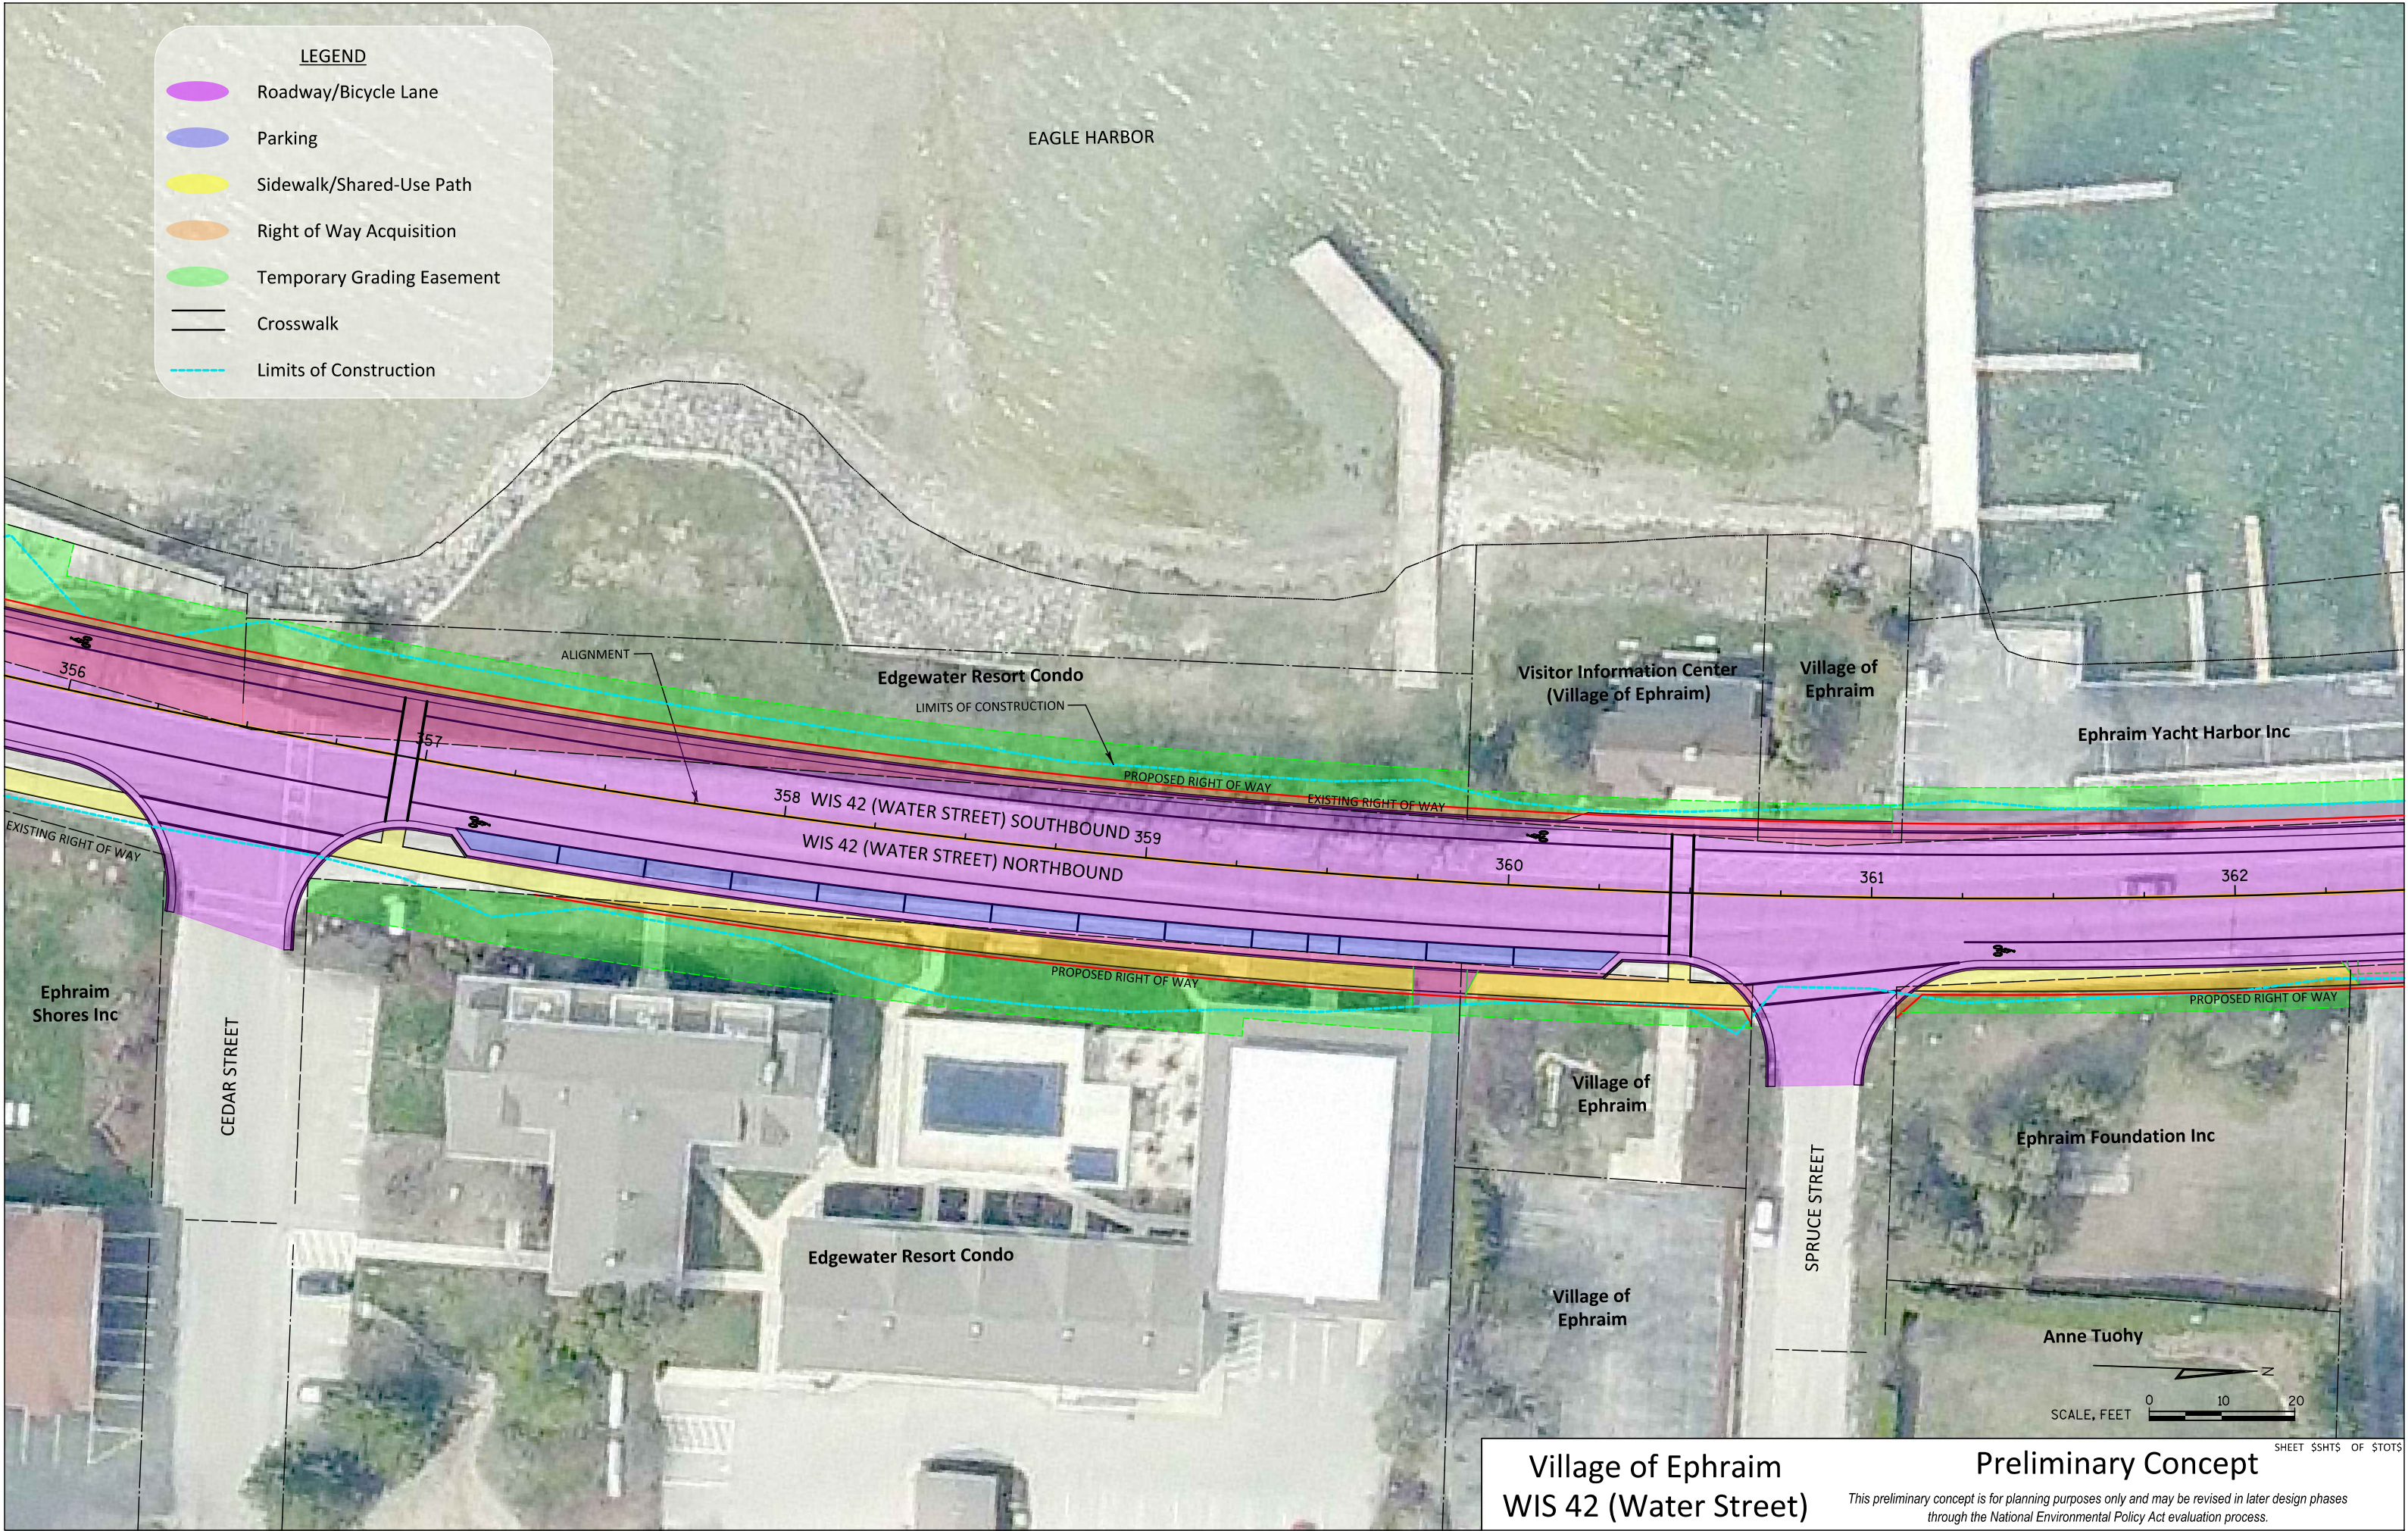


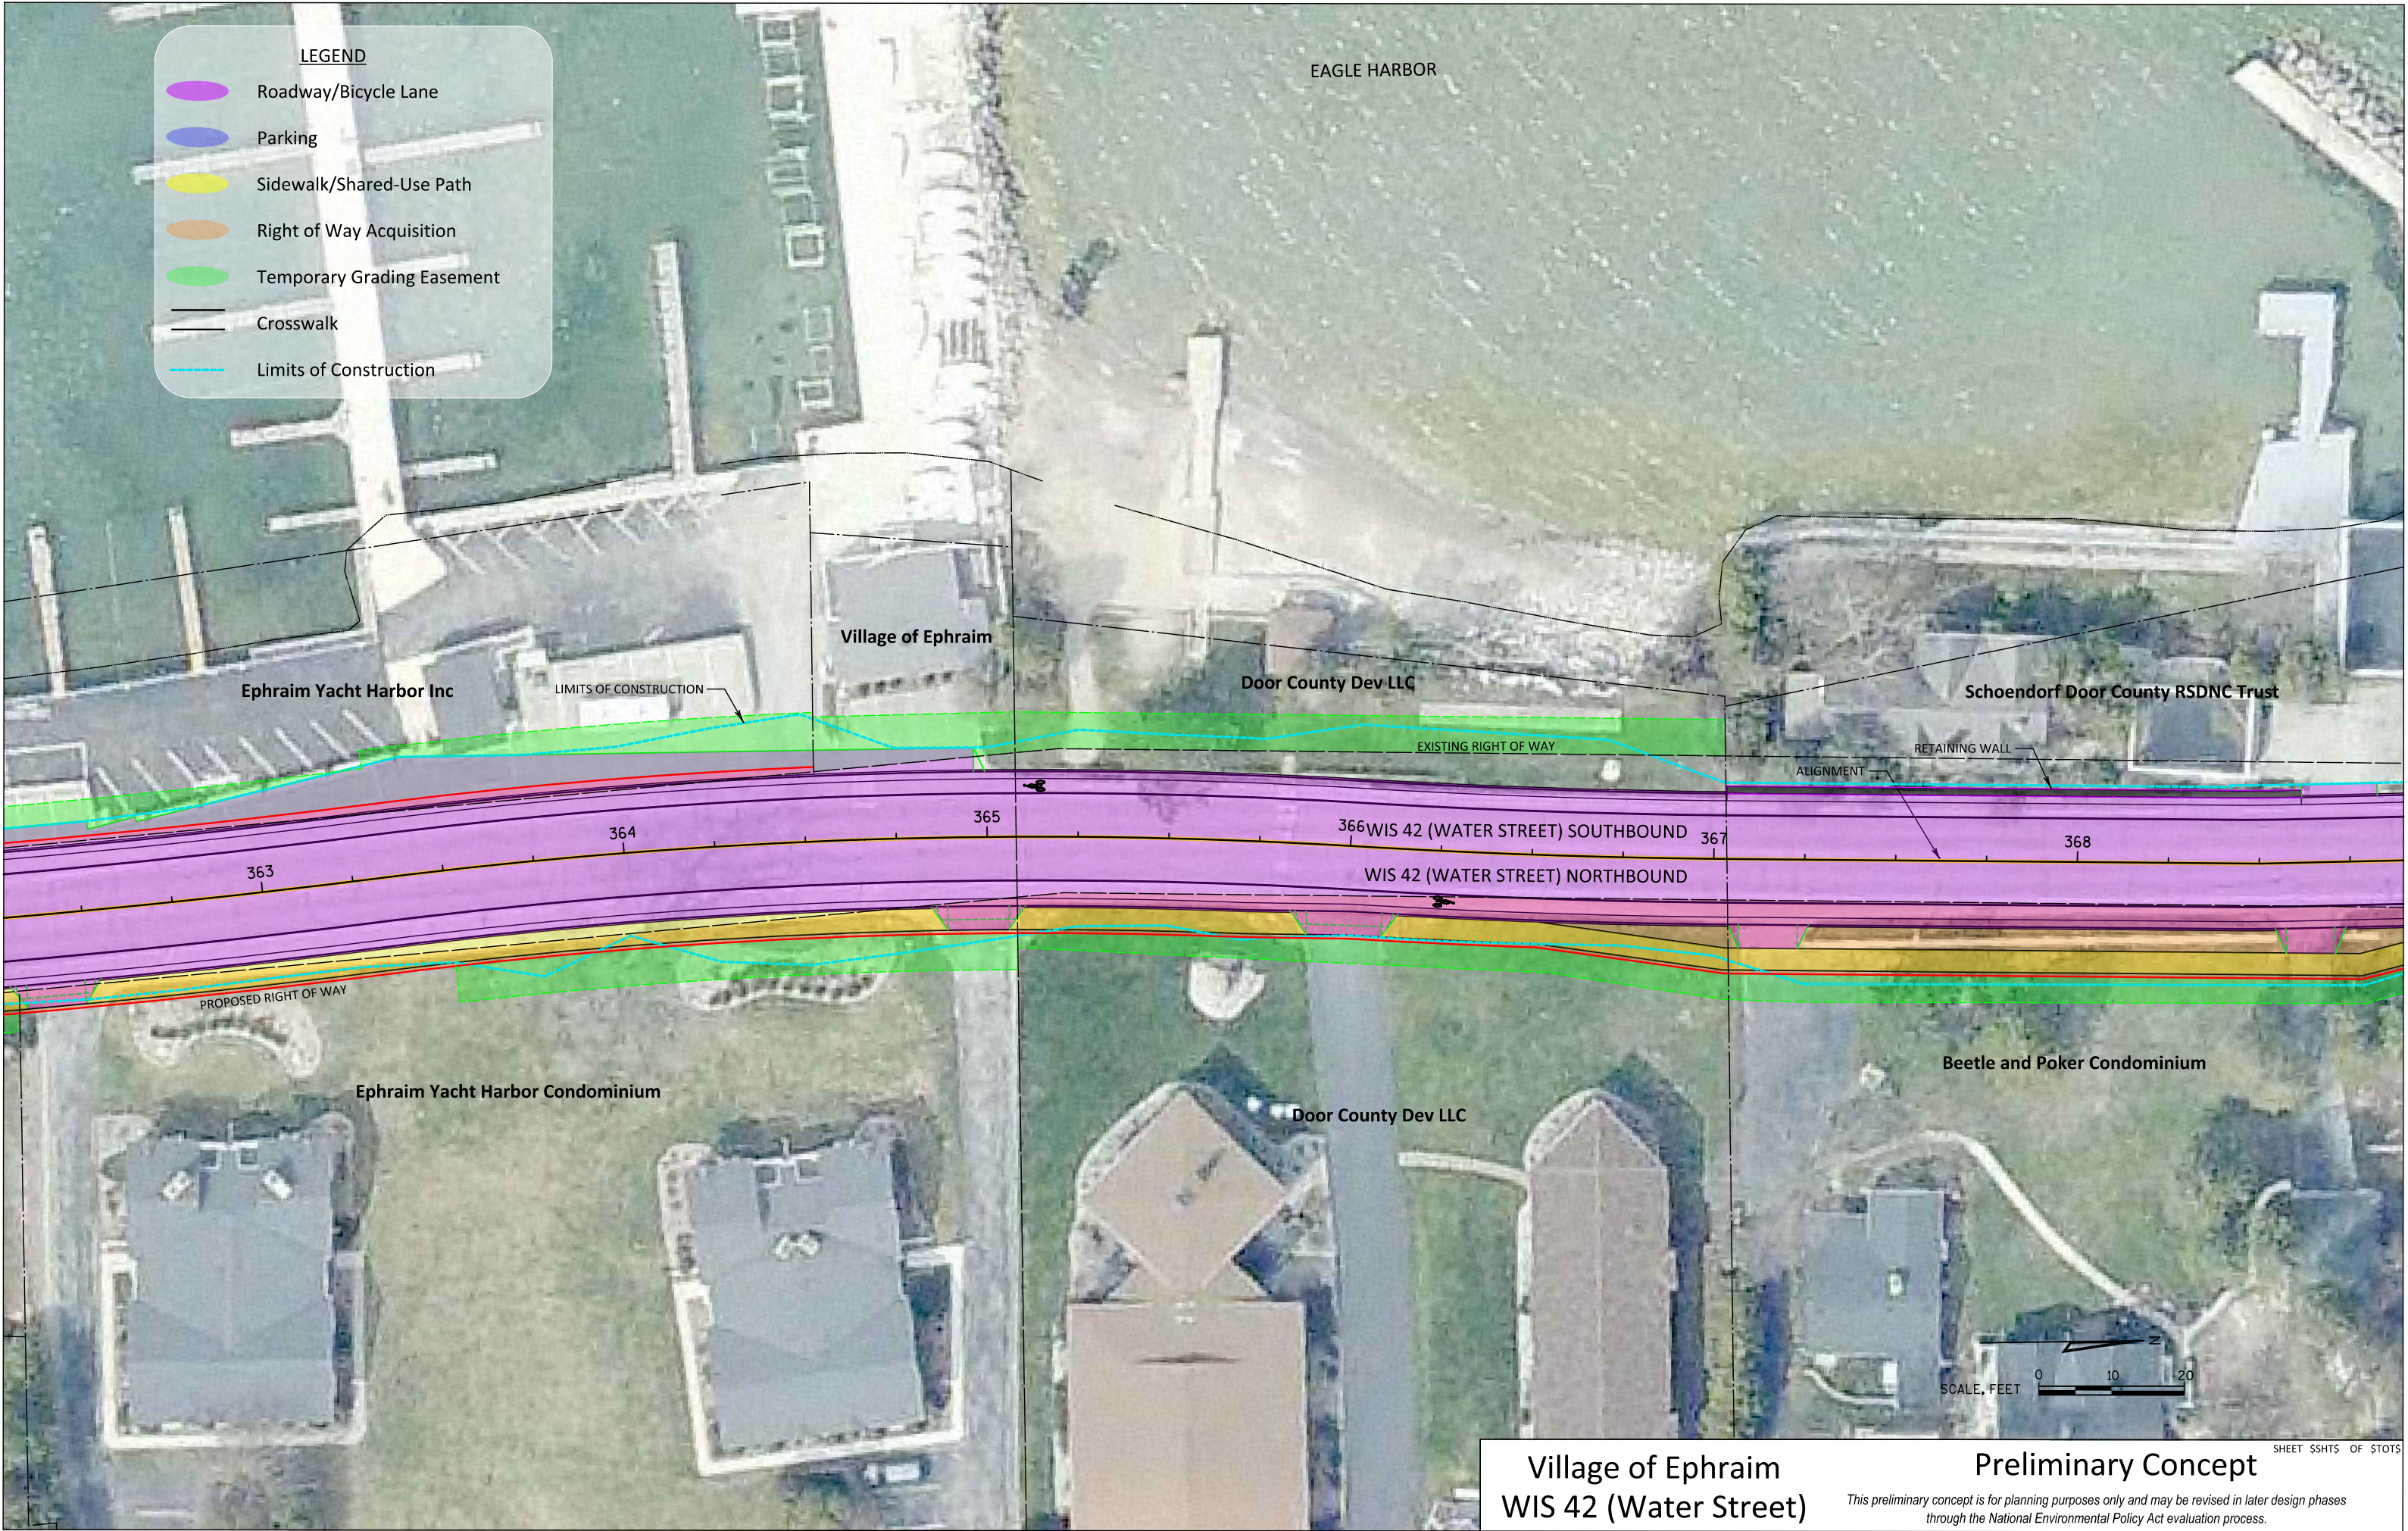

Village of Ephraim
WIS 42 (Water Street)

Preliminary Concept


This preliminary concept is for planning purposes only and may be revised in later design phases through the National Environmental Policy Act evaluation process.

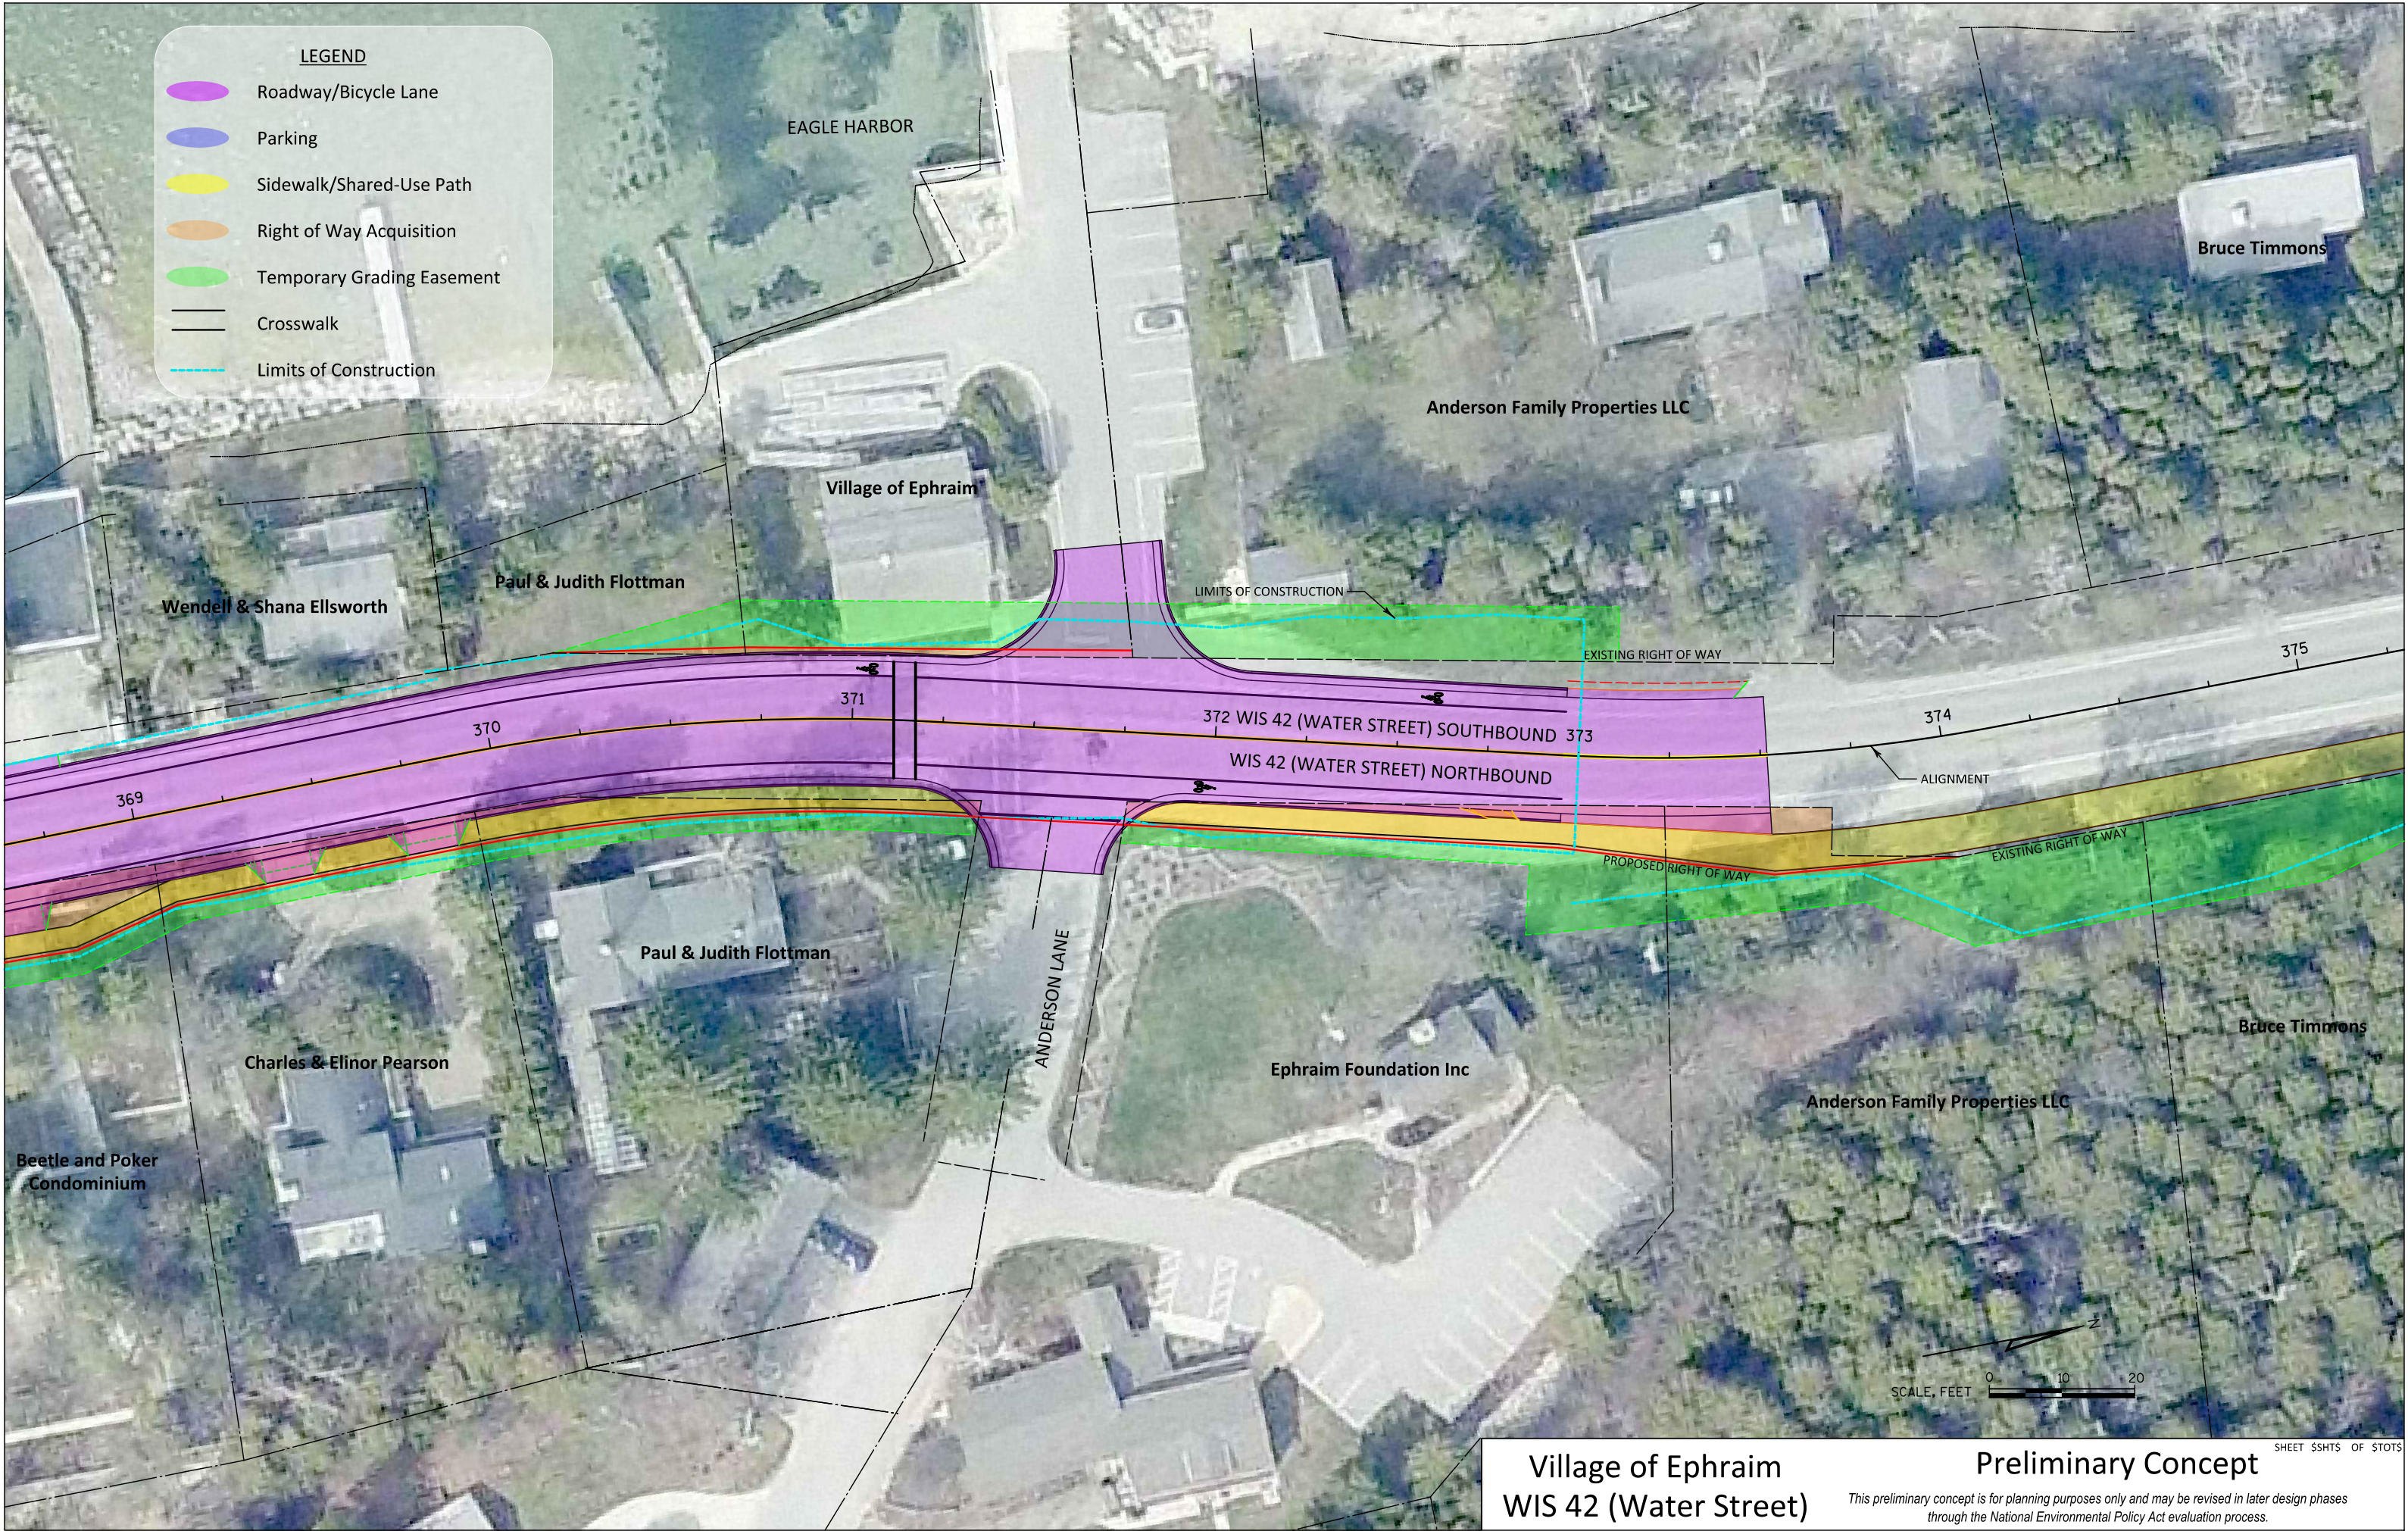

Village of Ephraim
WIS 42 (Water Street)

Preliminary Concept

This preliminary concept is for planning purposes only and may be revised in later design phases through the National Environmental Policy Act evaluation process.

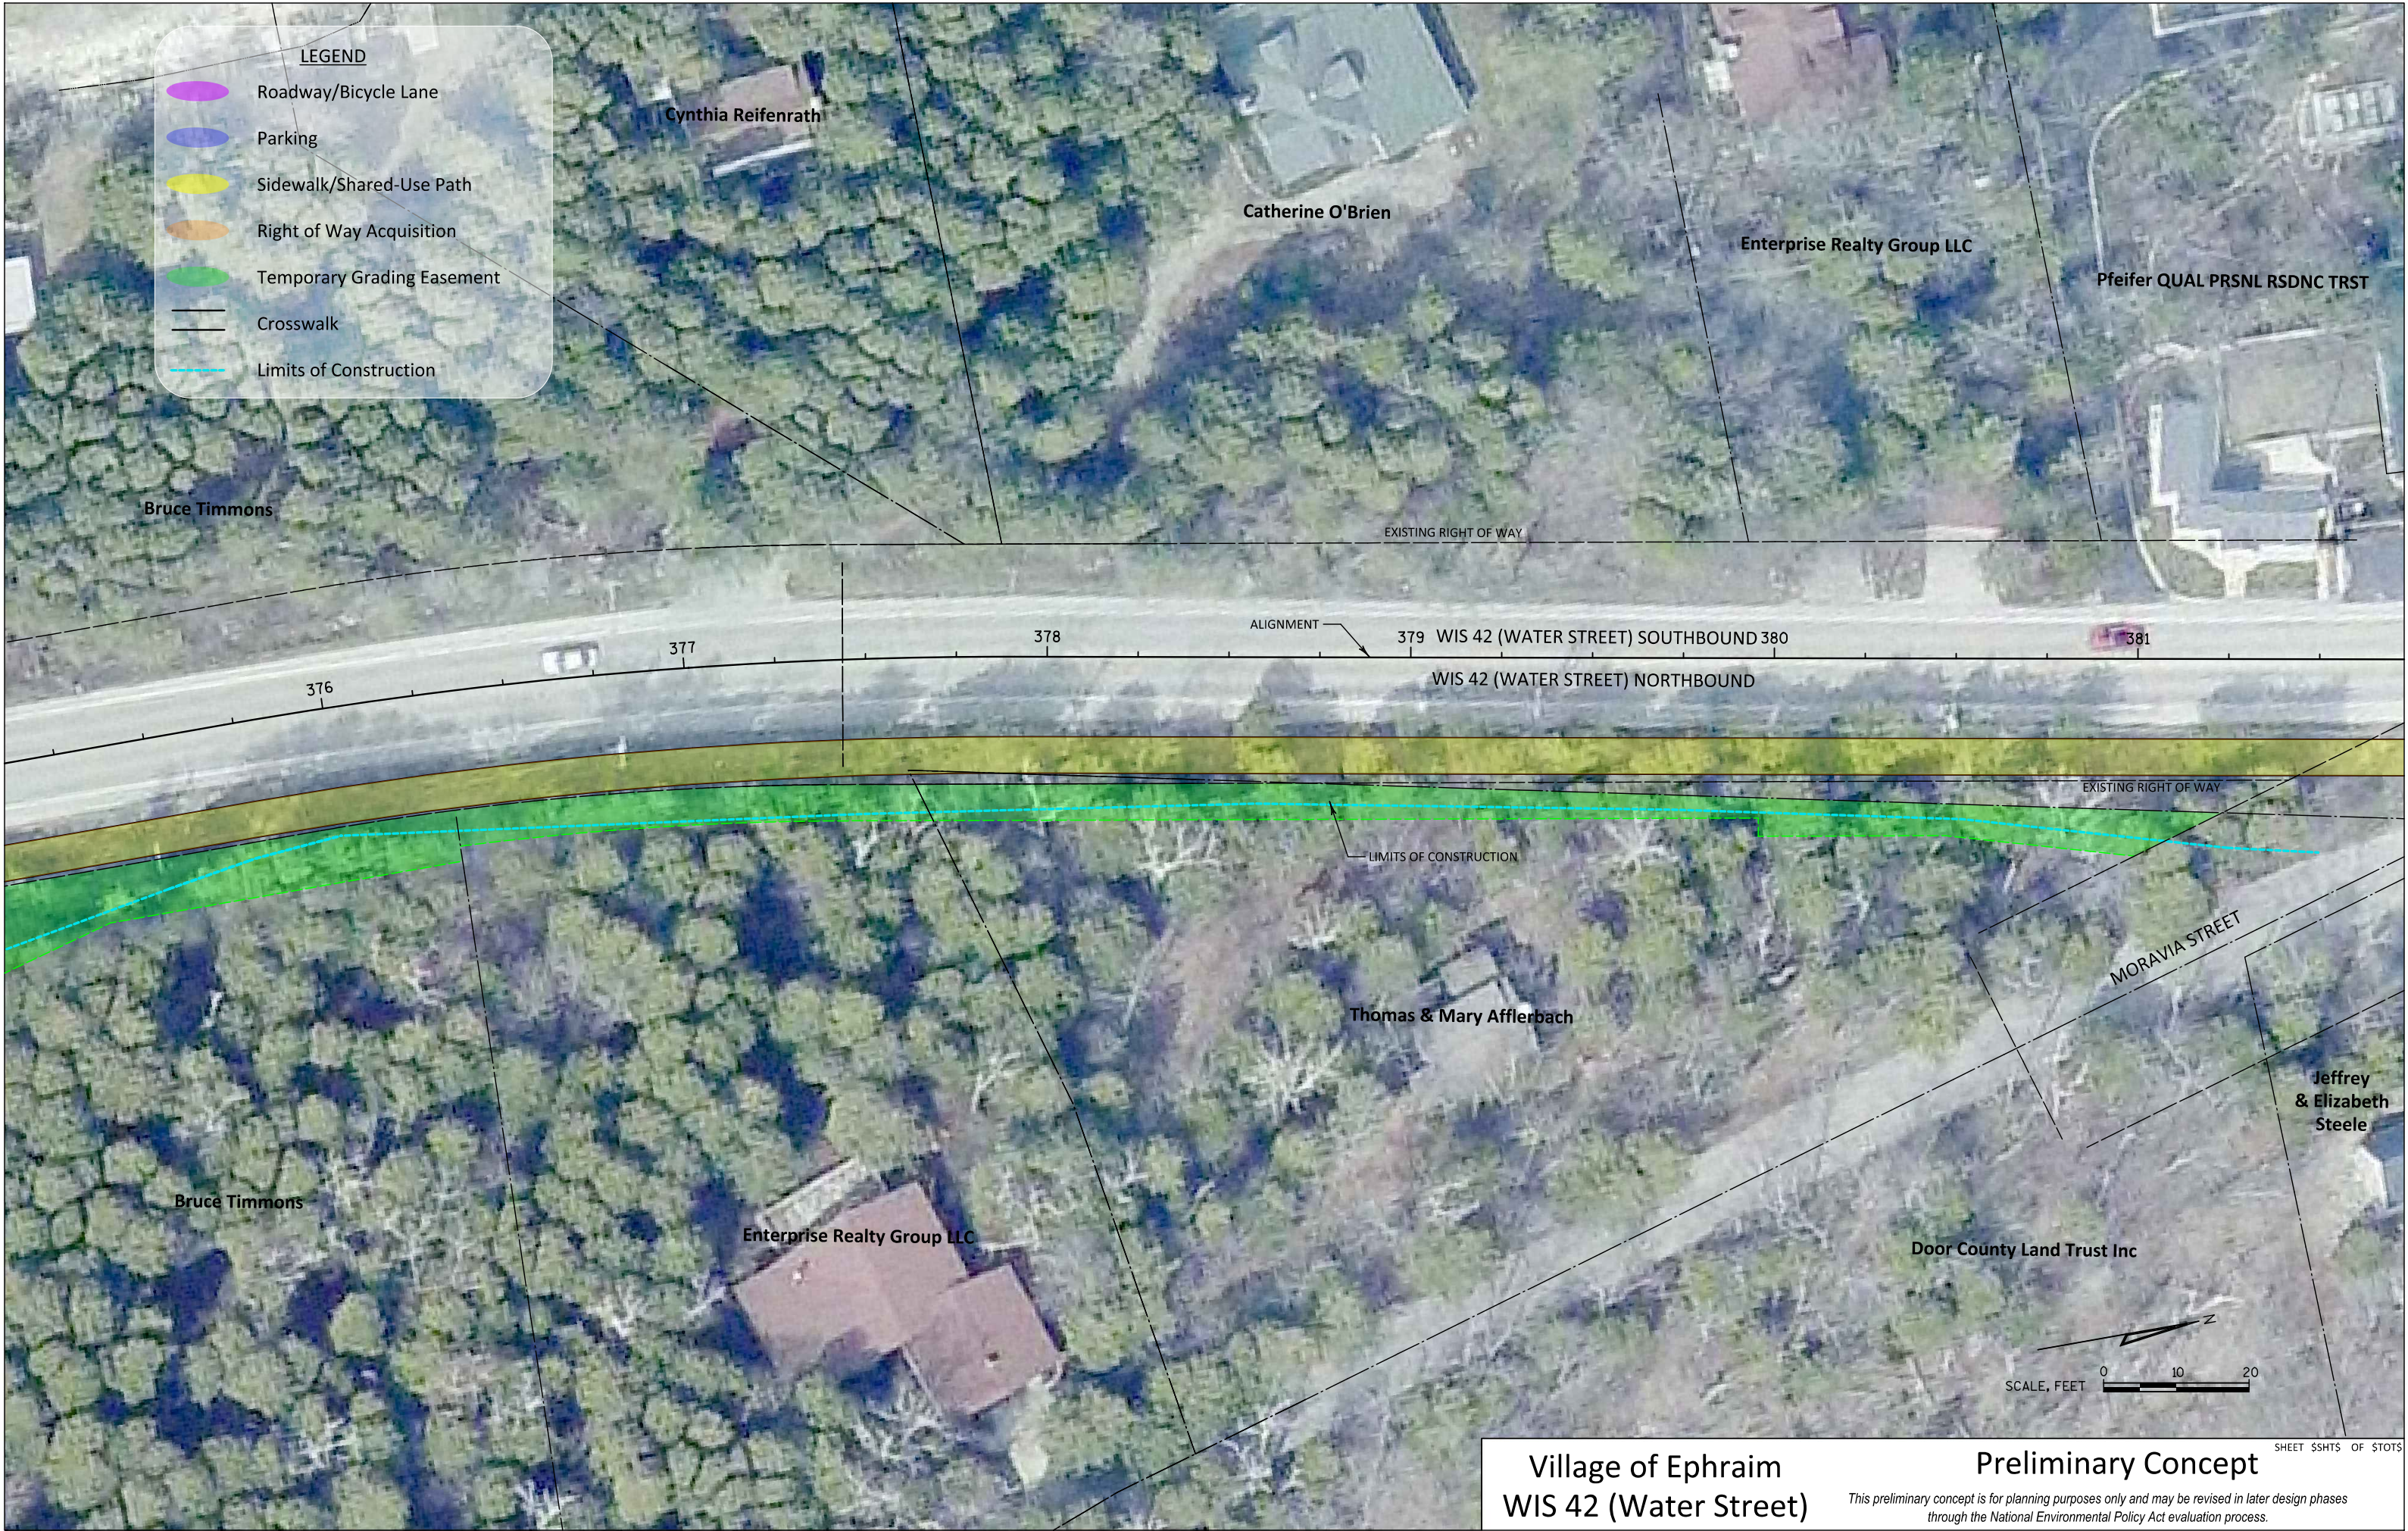



LEGEND

- Roadway/Bicycle Lane
- Parking
- Sidewalk/Shared-Use Path
- Right of Way Acquisition
- Temporary Grading Easement
- Crosswalk
- Limits of Construction

Wendy Tinnon

Yeomans Cottages LLC

Knudson House Condo

Mary Hernecheck

Thomas Plouff

EXISTING RIGHT OF WAY

ALIGNMENT

386 WIS 42 (WATER STREET) SOUTHBOUND 387

WIS 42 (WATER STREET) NORTHBOUND

382

383

384

385

EXISTING RIGHT OF WAY

PROPOSED RIGHT OF WAY

LIMITS OF CONSTRUCTION

MORAVIA STREET

Carol Slusser

Javier & Maria Sandoval

Jeffrey & Elizabeth Steele



Village of Ephraim
WIS 42 (Water Street)

Preliminary Concept

This preliminary concept is for planning purposes only and may be revised in later design phases through the National Environmental Policy Act evaluation process.

SHEET 55 OF 55



LEGEND

- Roadway/Bicycle Lane
- Parking
- Sidewalk/Shared-Use Path
- Right of Way Acquisition
- Temporary Grading Easement
- Crosswalk
- Limits of Construction

EXISTING RIGHT OF WAY


388 WIS 42 (WATER STREET) SOUTHBOUND 389
WIS 42 (WATER STREET) NORTHBOUND

EXISTING RIGHT OF WAY

ALIGNMENT

LIMITS OF CONSTRUCTION

MEADOW LANE

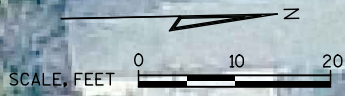



LEGEND

- Roadway/Bicycle Lane
- Parking
- Sidewalk/Shared-Use Path
- Right of Way Acquisition
- Temporary Grading Easement
- Crosswalk
- Limits of Construction

William Gleiss

David, Jr. & Julia Uihlein

Aring Ephraim Prtnr

David & Julia Uihlein

Stuart F Trst Exog

Stuart F Trst Exog

AMUNDSON ROAD

EXISTING RIGHT OF WAY

ALIGNMENT

397

398

399

400

395 WIS 42 (WATER STREET) SOUTHBOUND

396

WIS 42 (WATER STREET) NORTHBOUND

EXISTING RIGHT OF WAY

PROPOSED RIGHT OF WAY

LIMITS OF CONSTRUCTION

Hellmuth & Doris Dieterle

Kevin & Lori Free

Crum Trust

Thomas & Amie Brey

Larry & Conalee Herbst

SCALE, FEET 0 10 20

N




Village of Ephraim
WIS 42 (Water Street)

Preliminary Concept


This preliminary concept is for planning purposes only and may be revised in later design phases through the National Environmental Policy Act evaluation process.




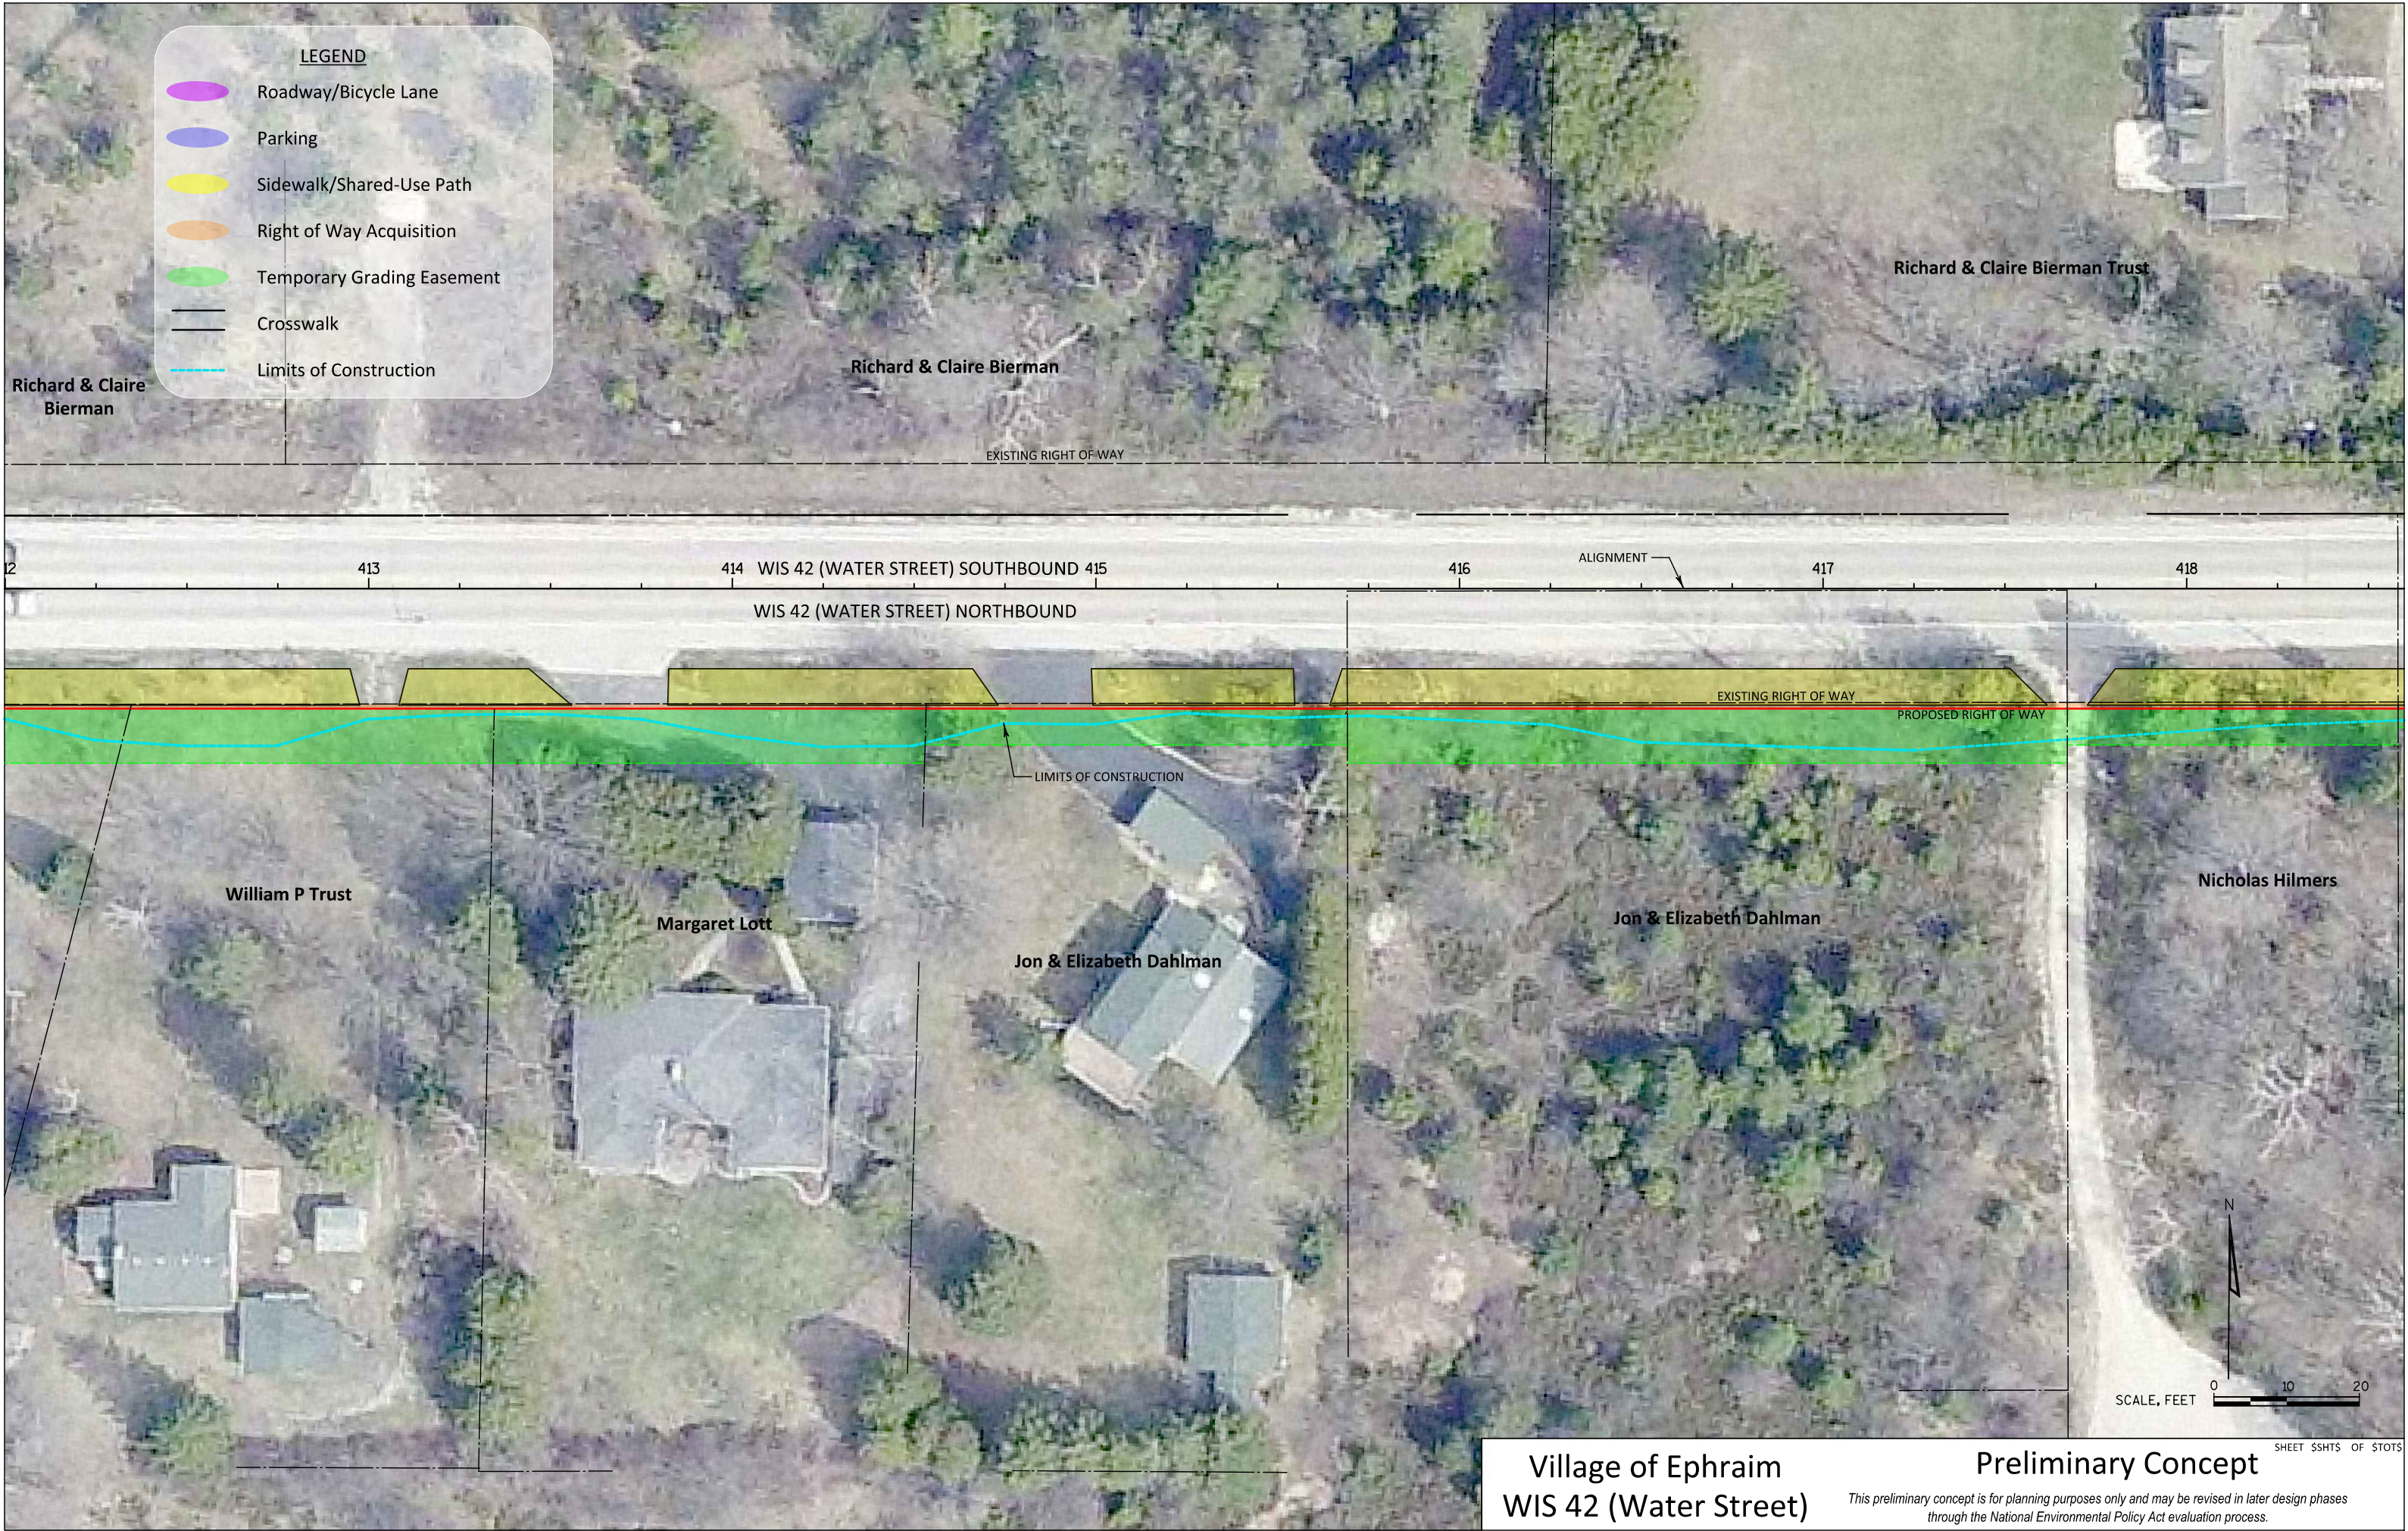





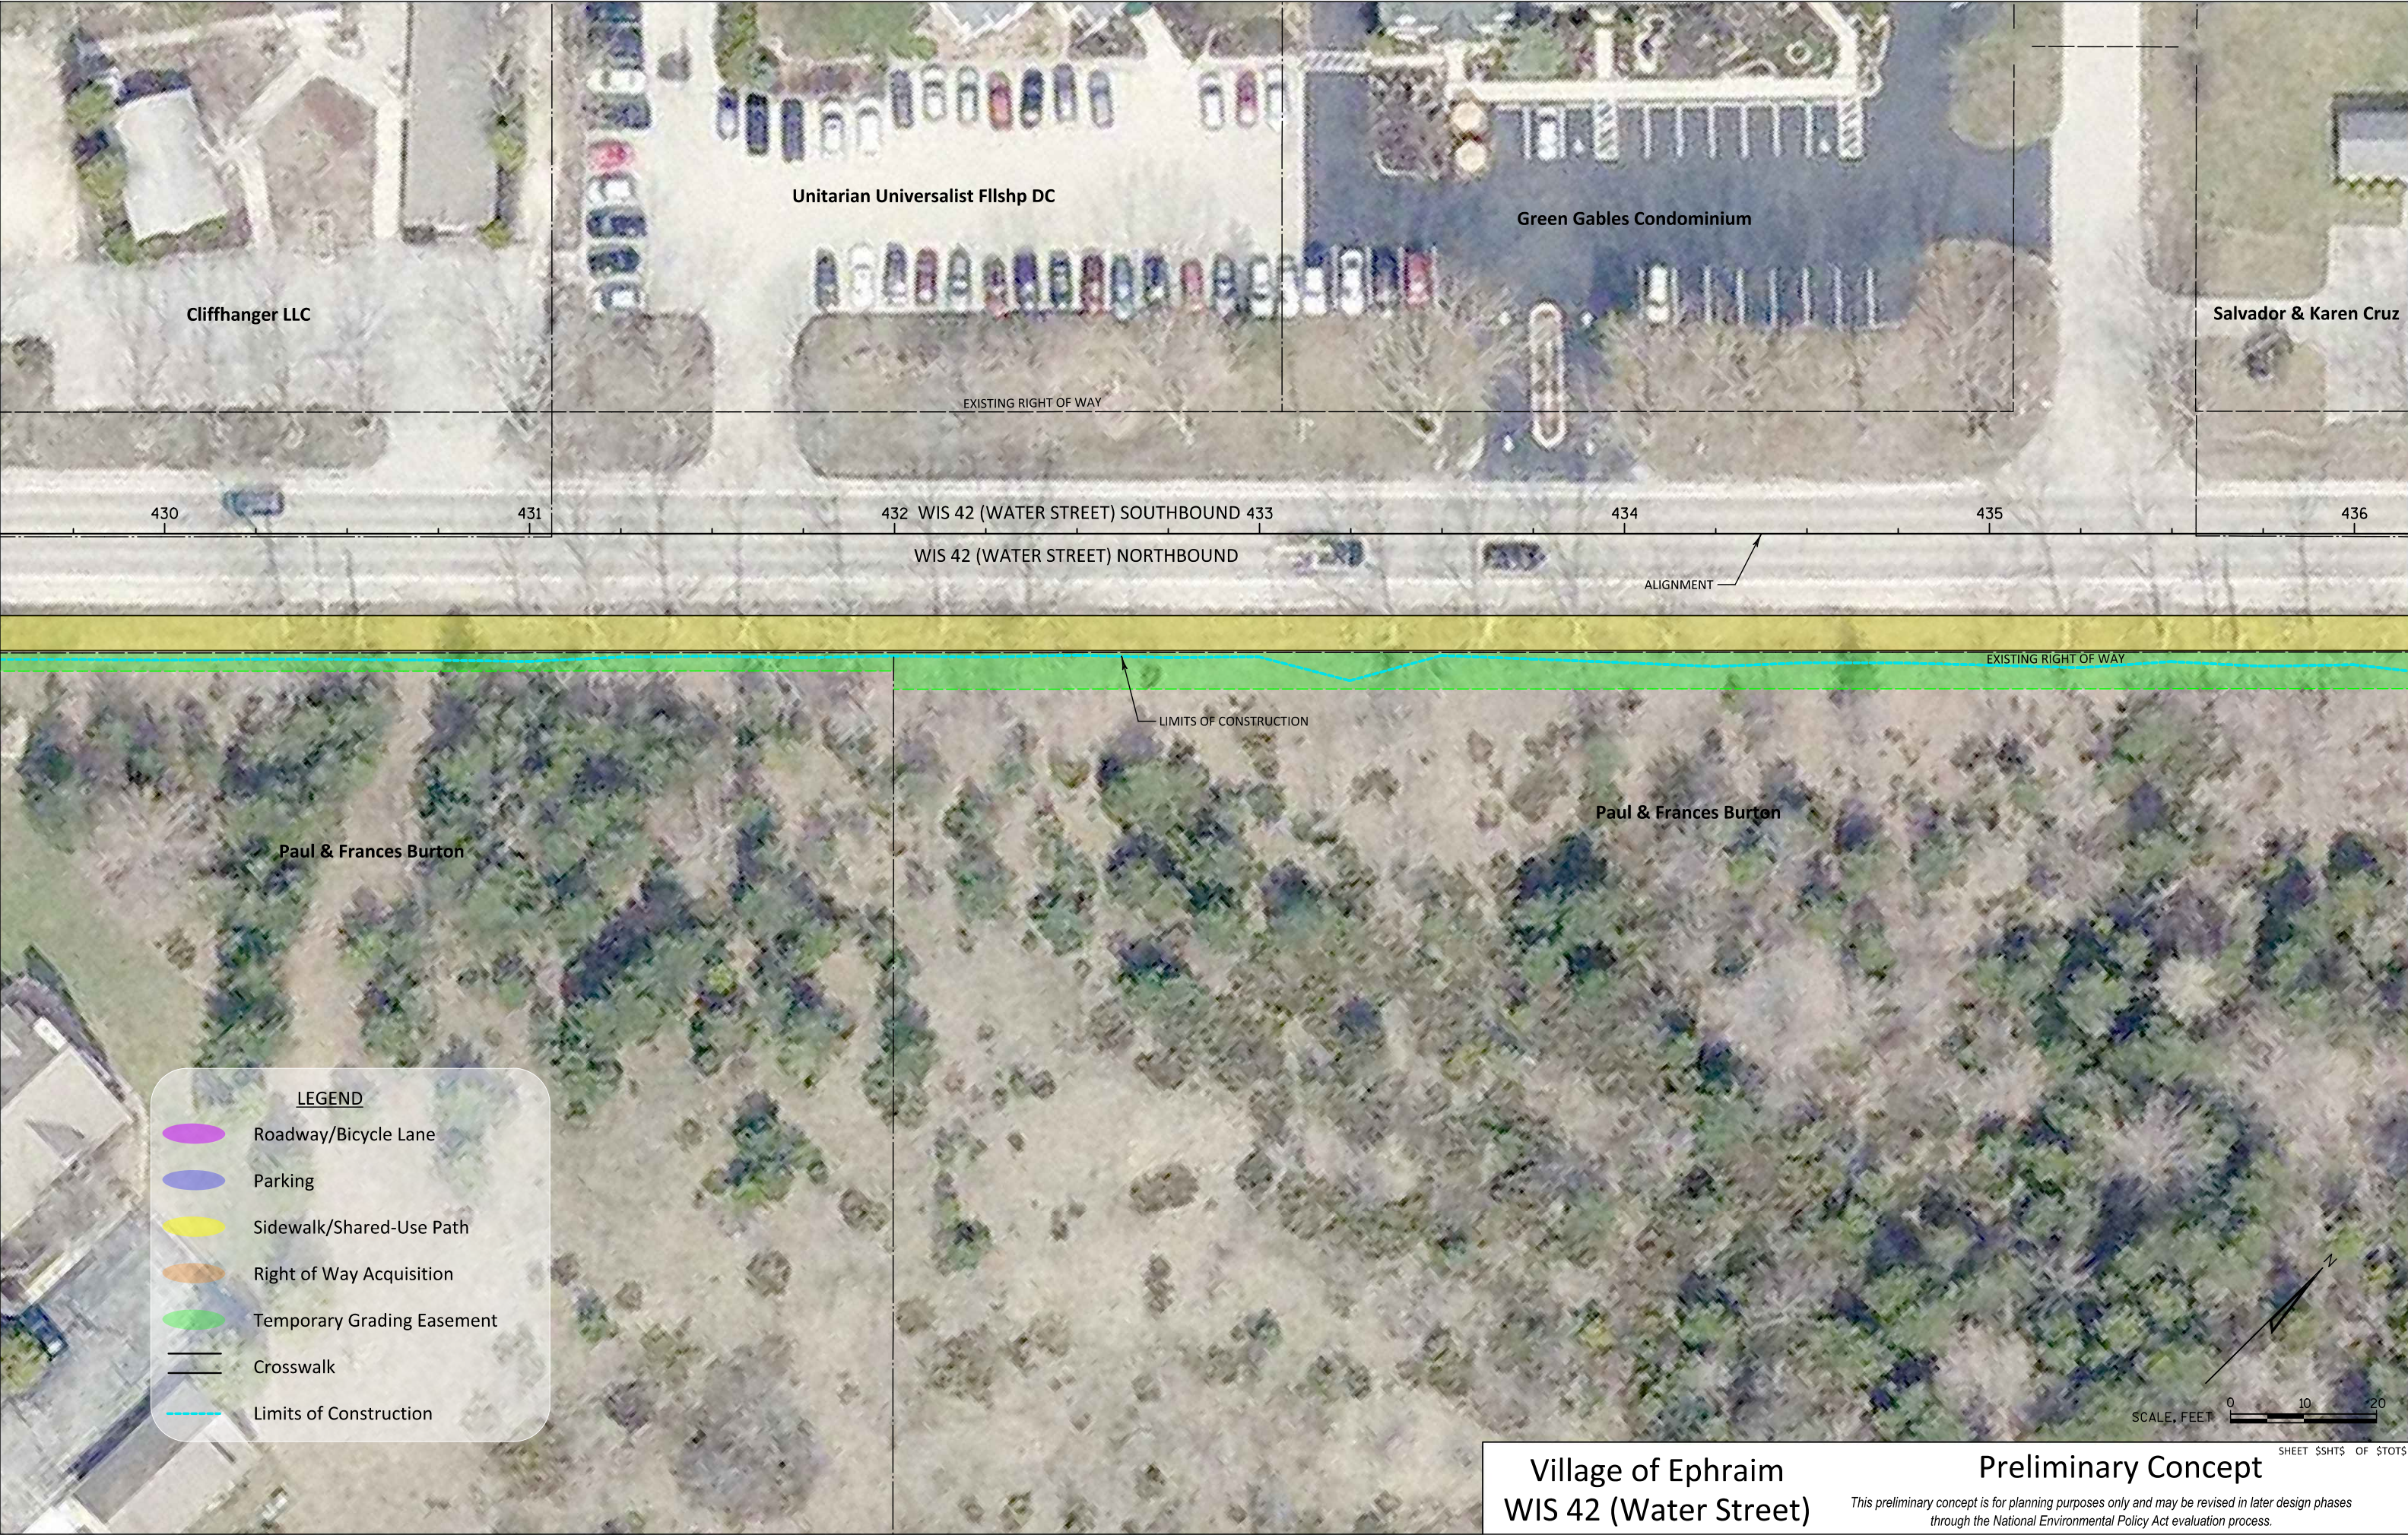

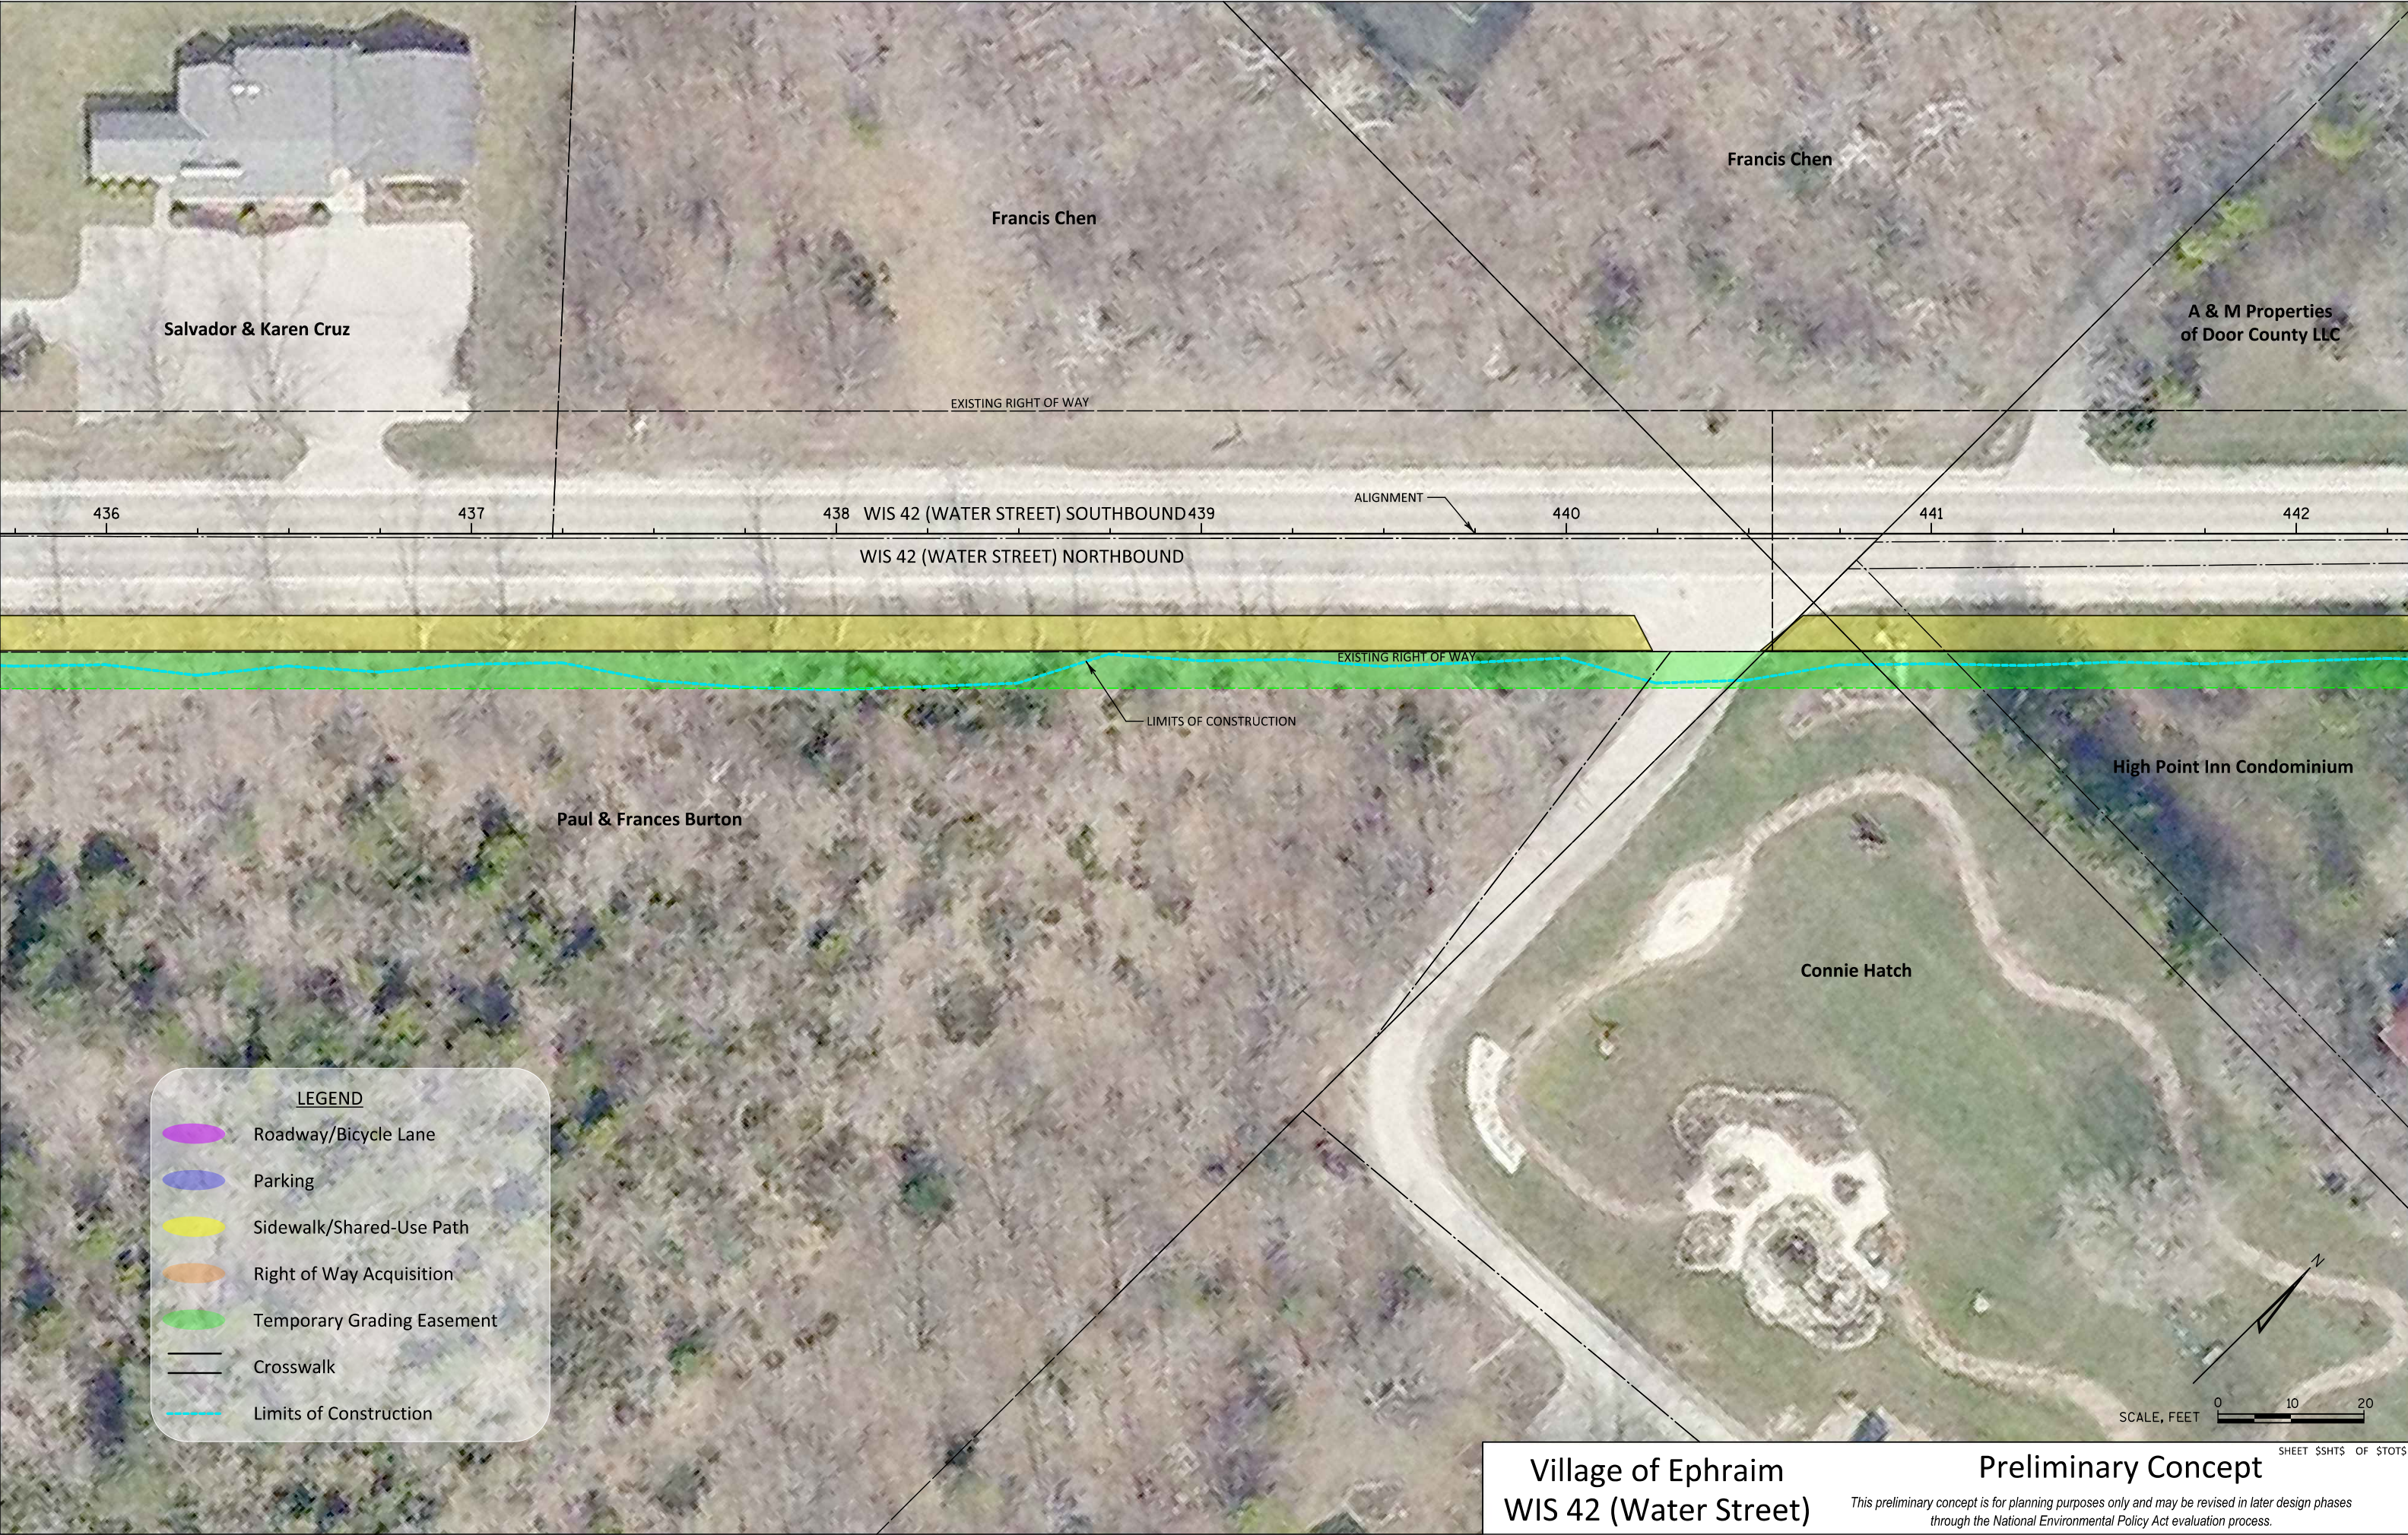

LEGEND


- Roadway/Bicycle Lane
- Parking
- Sidewalk/Shared-Use Path
- Right of Way Acquisition
- Temporary Grading Easement
- Crosswalk
- Limits of Construction



Village of Ephraim
WIS 42 (Water Street)

Preliminary Concept


This preliminary concept is for planning purposes only and may be revised in later design phases through the National Environmental Policy Act evaluation process.

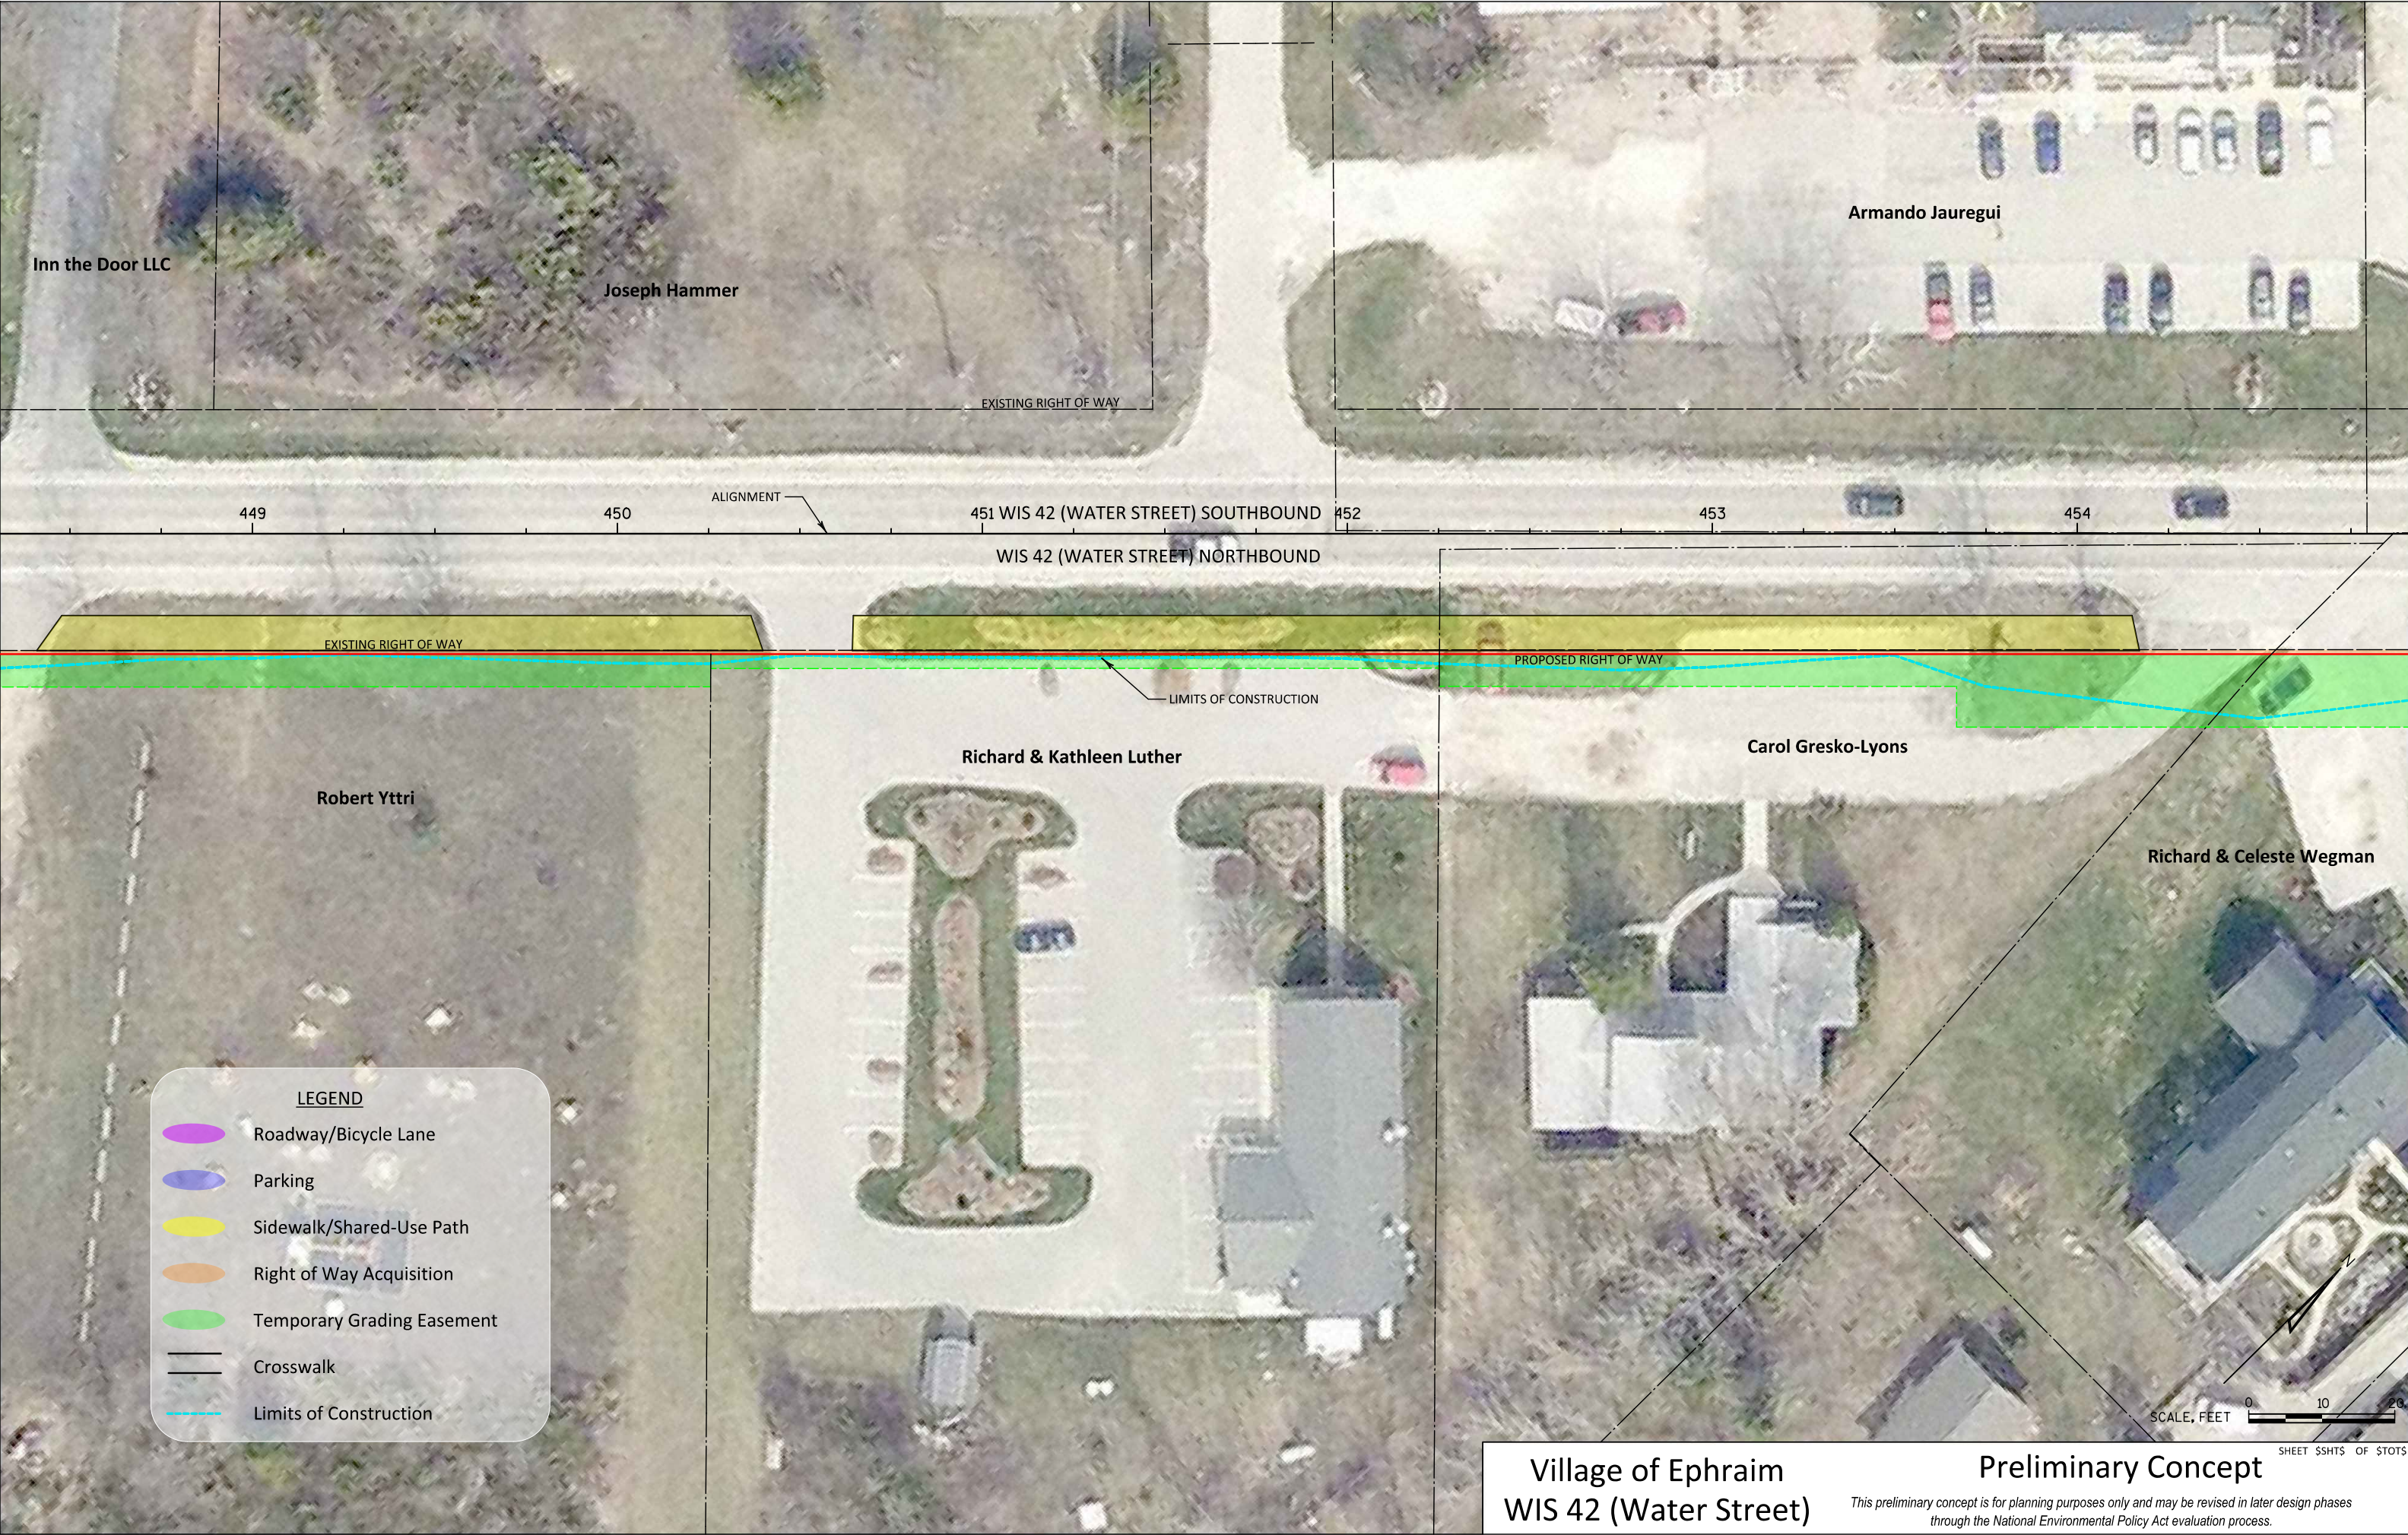

Village of Ephraim
WIS 42 (Water Street)

Preliminary Concept

This preliminary concept is for planning purposes only and may be revised in later design phases through the National Environmental Policy Act evaluation process.

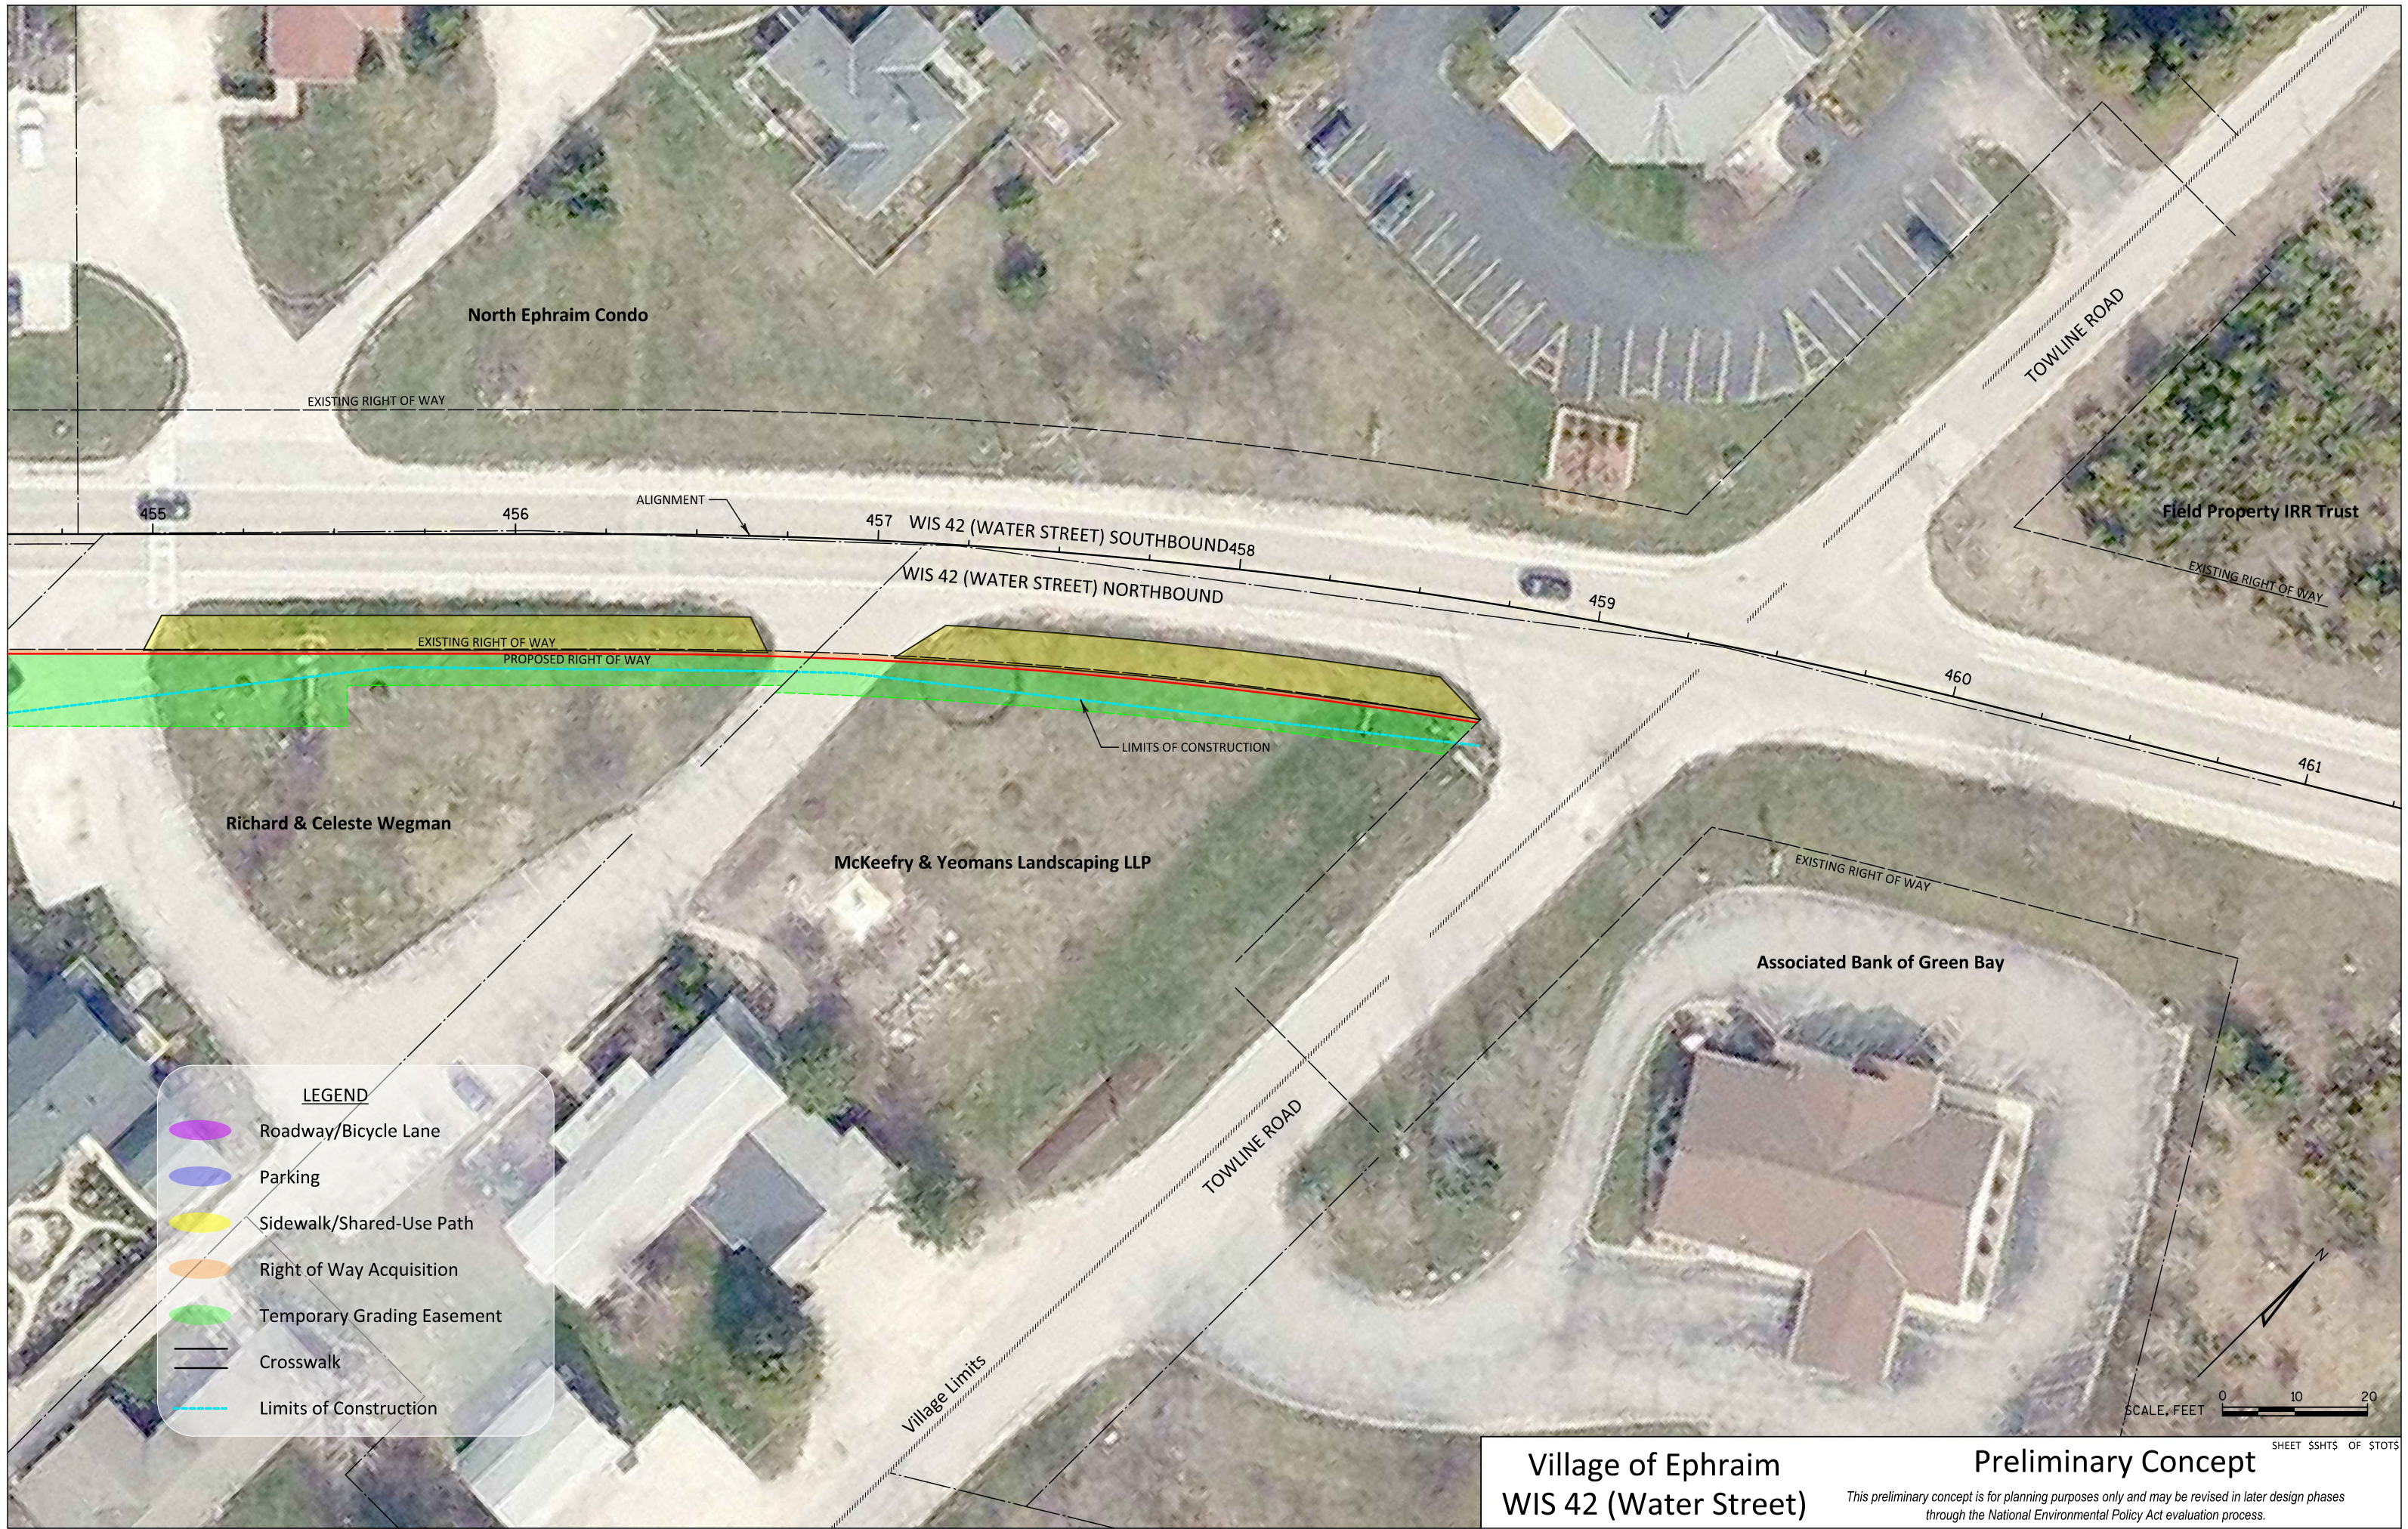

Village of Ephraim
WIS 42 (Water Street)

Preliminary Concept

This preliminary concept is for planning purposes only and may be revised in later design phases through the National Environmental Policy Act evaluation process.