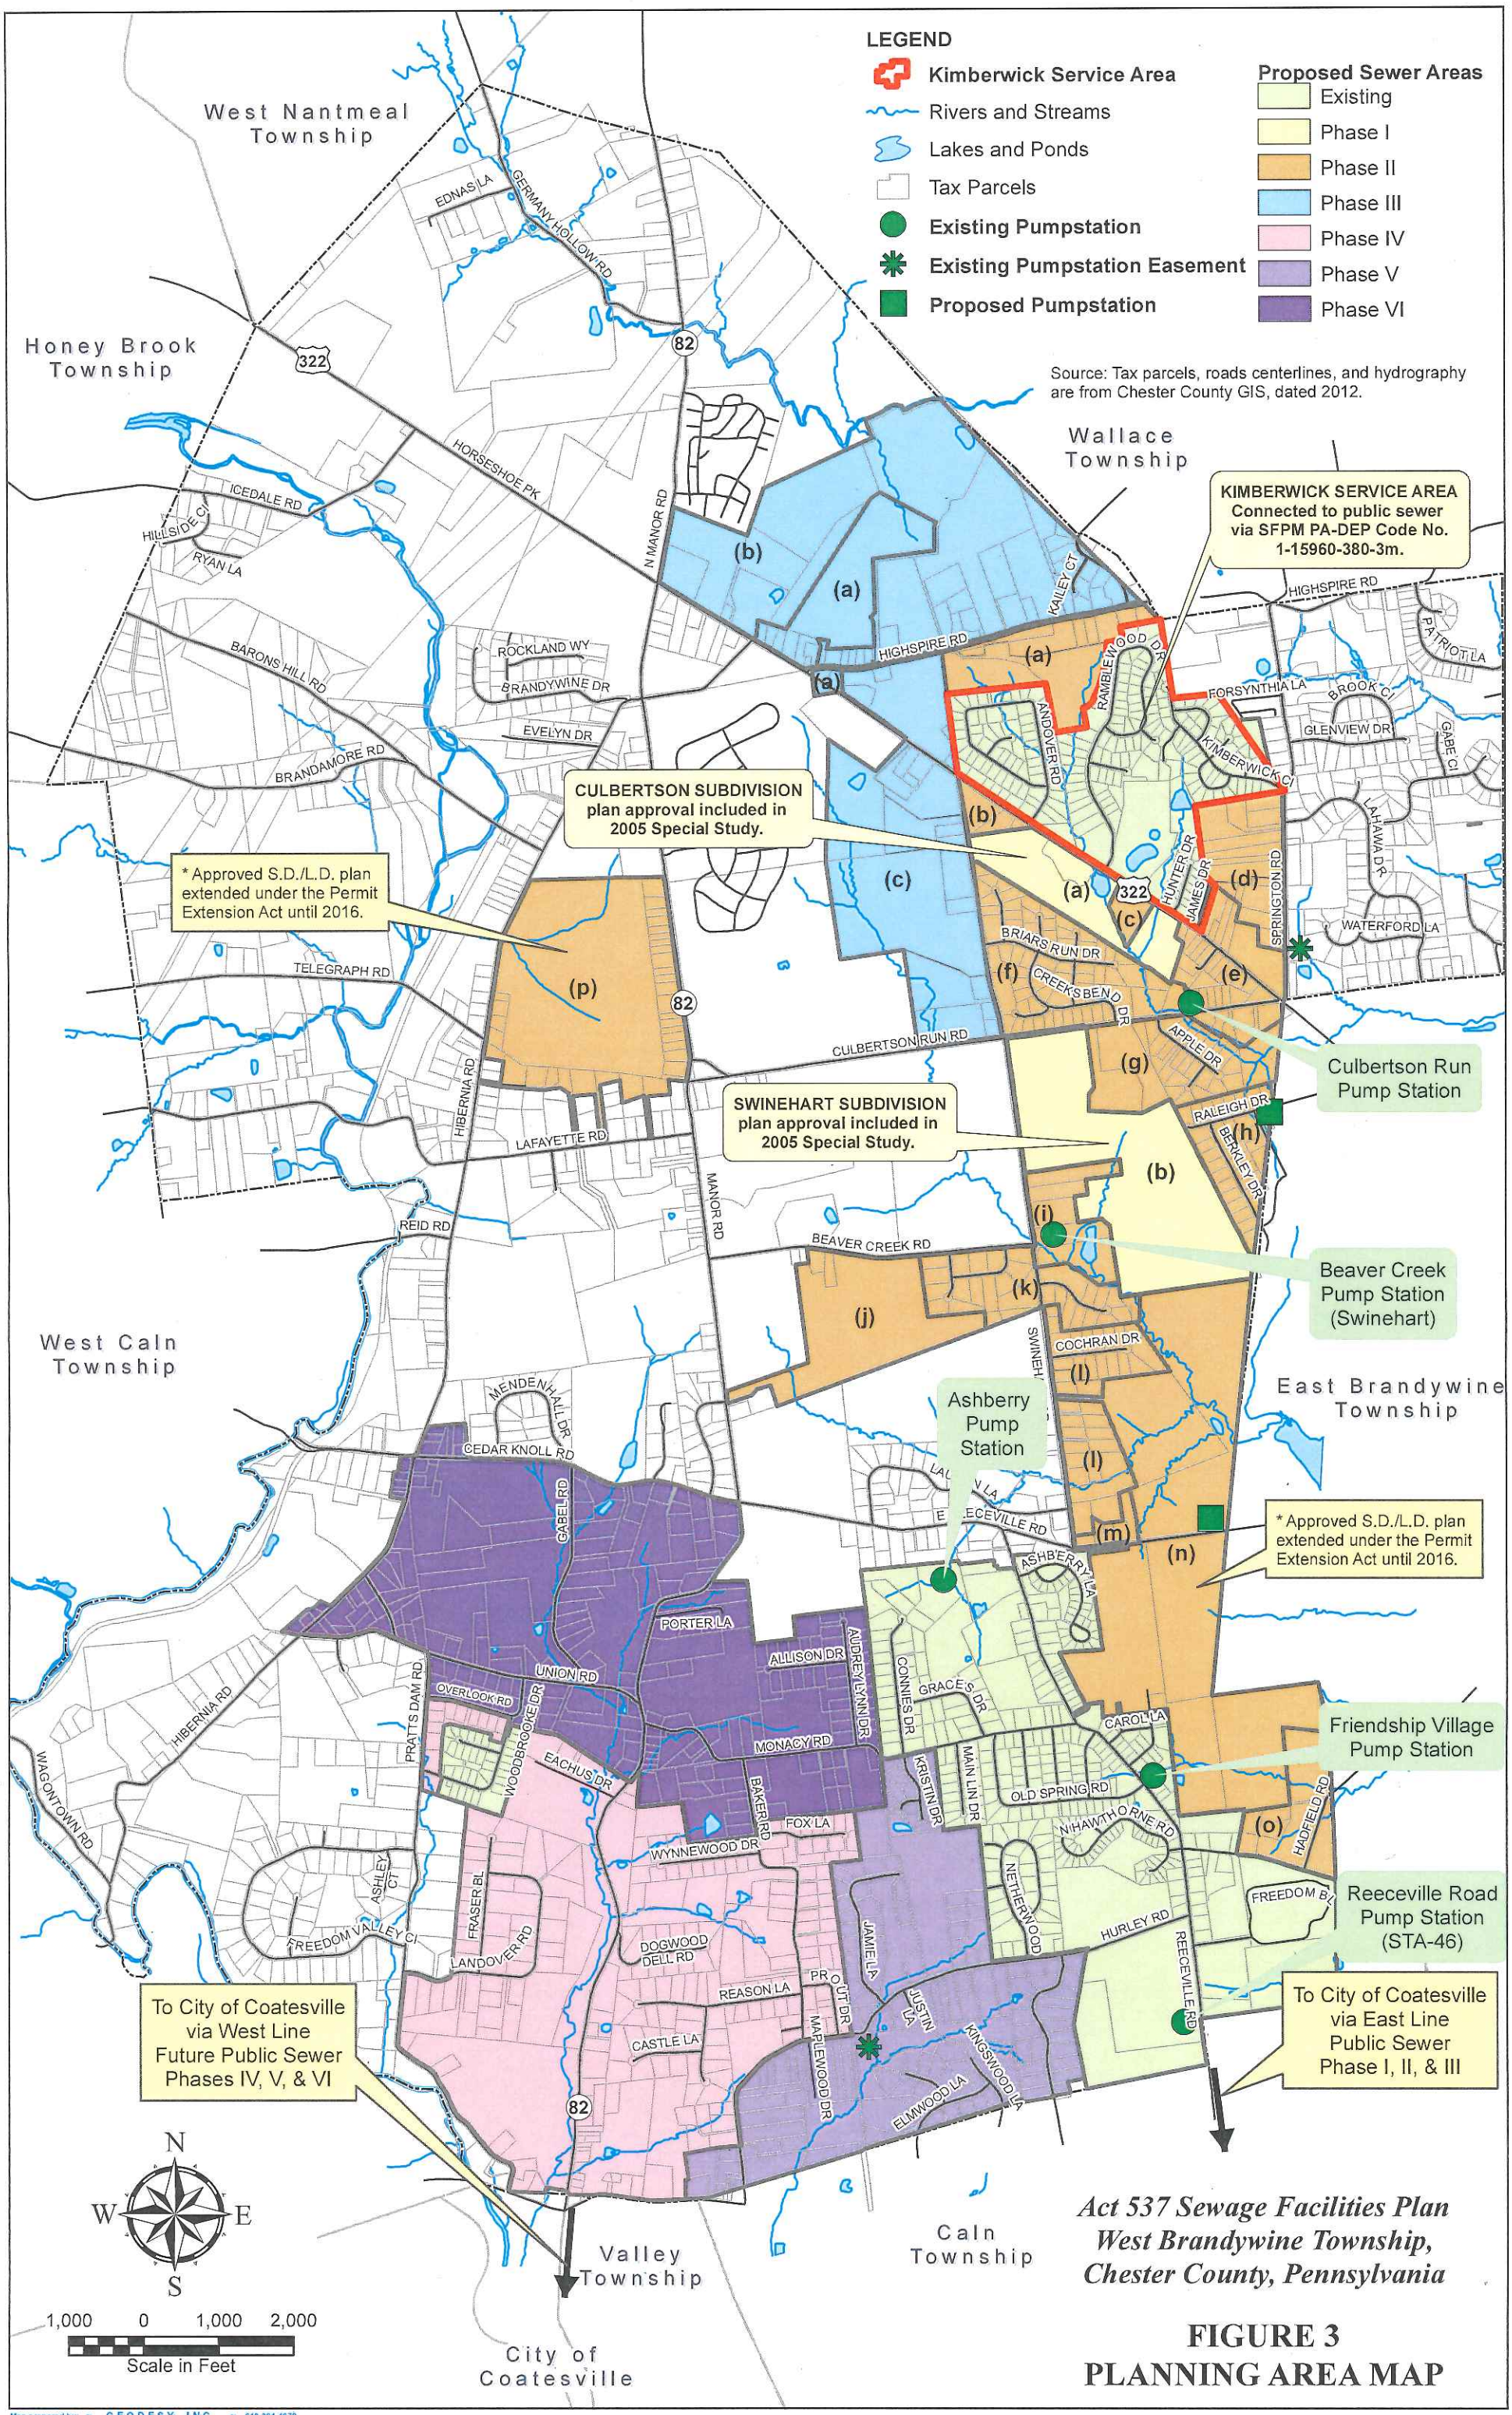
LEGEND
Kimberwick Service Area
Rivers and Streams
Lakes and Ponds
Tax Parcels
Existing Pumpstation
Existing Pumpstation Easement
Proposed Pumpstation
Proposed Sewer Areas
Existing
Phase I
Phase II
Phase III
Phase IV
Phase V
Phase VI
Source: Tax parcels, roads centerlines, and hydrography are from Chester County GIS, dated 2012.
West Nantmeal Township
Honey Brook Township
Wallace Township
West Caln Township
East Brandywine Township
Valley Township
Caln Township
City of Coatesville
KIMBERWICK SERVICE AREA Connected to public sewer via SFPM PA-DEP Code No. 1-15960-380-3m.
CULBERTSON SUBDIVISION plan approval included in 2005 Special Study.
SWINEHART SUBDIVISION plan approval included in 2005 Special Study.
* Approved S.D./L.D. plan extended under the Permit Extension Act until 2016.
* Approved S.D./L.D. plan extended under the Permit Extension Act until 2016.
Culbertson Run Pump Station
Beaver Creek Pump Station (Swinehart)
Ashberry Pump Station
Friendship Village Pump Station
Reeceville Road Pump Station (STA-46)
To City of Coatesville via West Line Future Public Sewer Phases IV, V, & VI
To City of Coatesville via East Line Public Sewer Phase I, II, & III
N
W
E
S
1,000 0 1,000 2,000
Scale in Feet
Act 537 Sewage Facilities Plan
West Brandywine Township,
Chester County, Pennsylvania
FIGURE 3
PLANNING AREA MAP
Map prepared by: ~ GEODESY, INC. ~ 610-384-4678

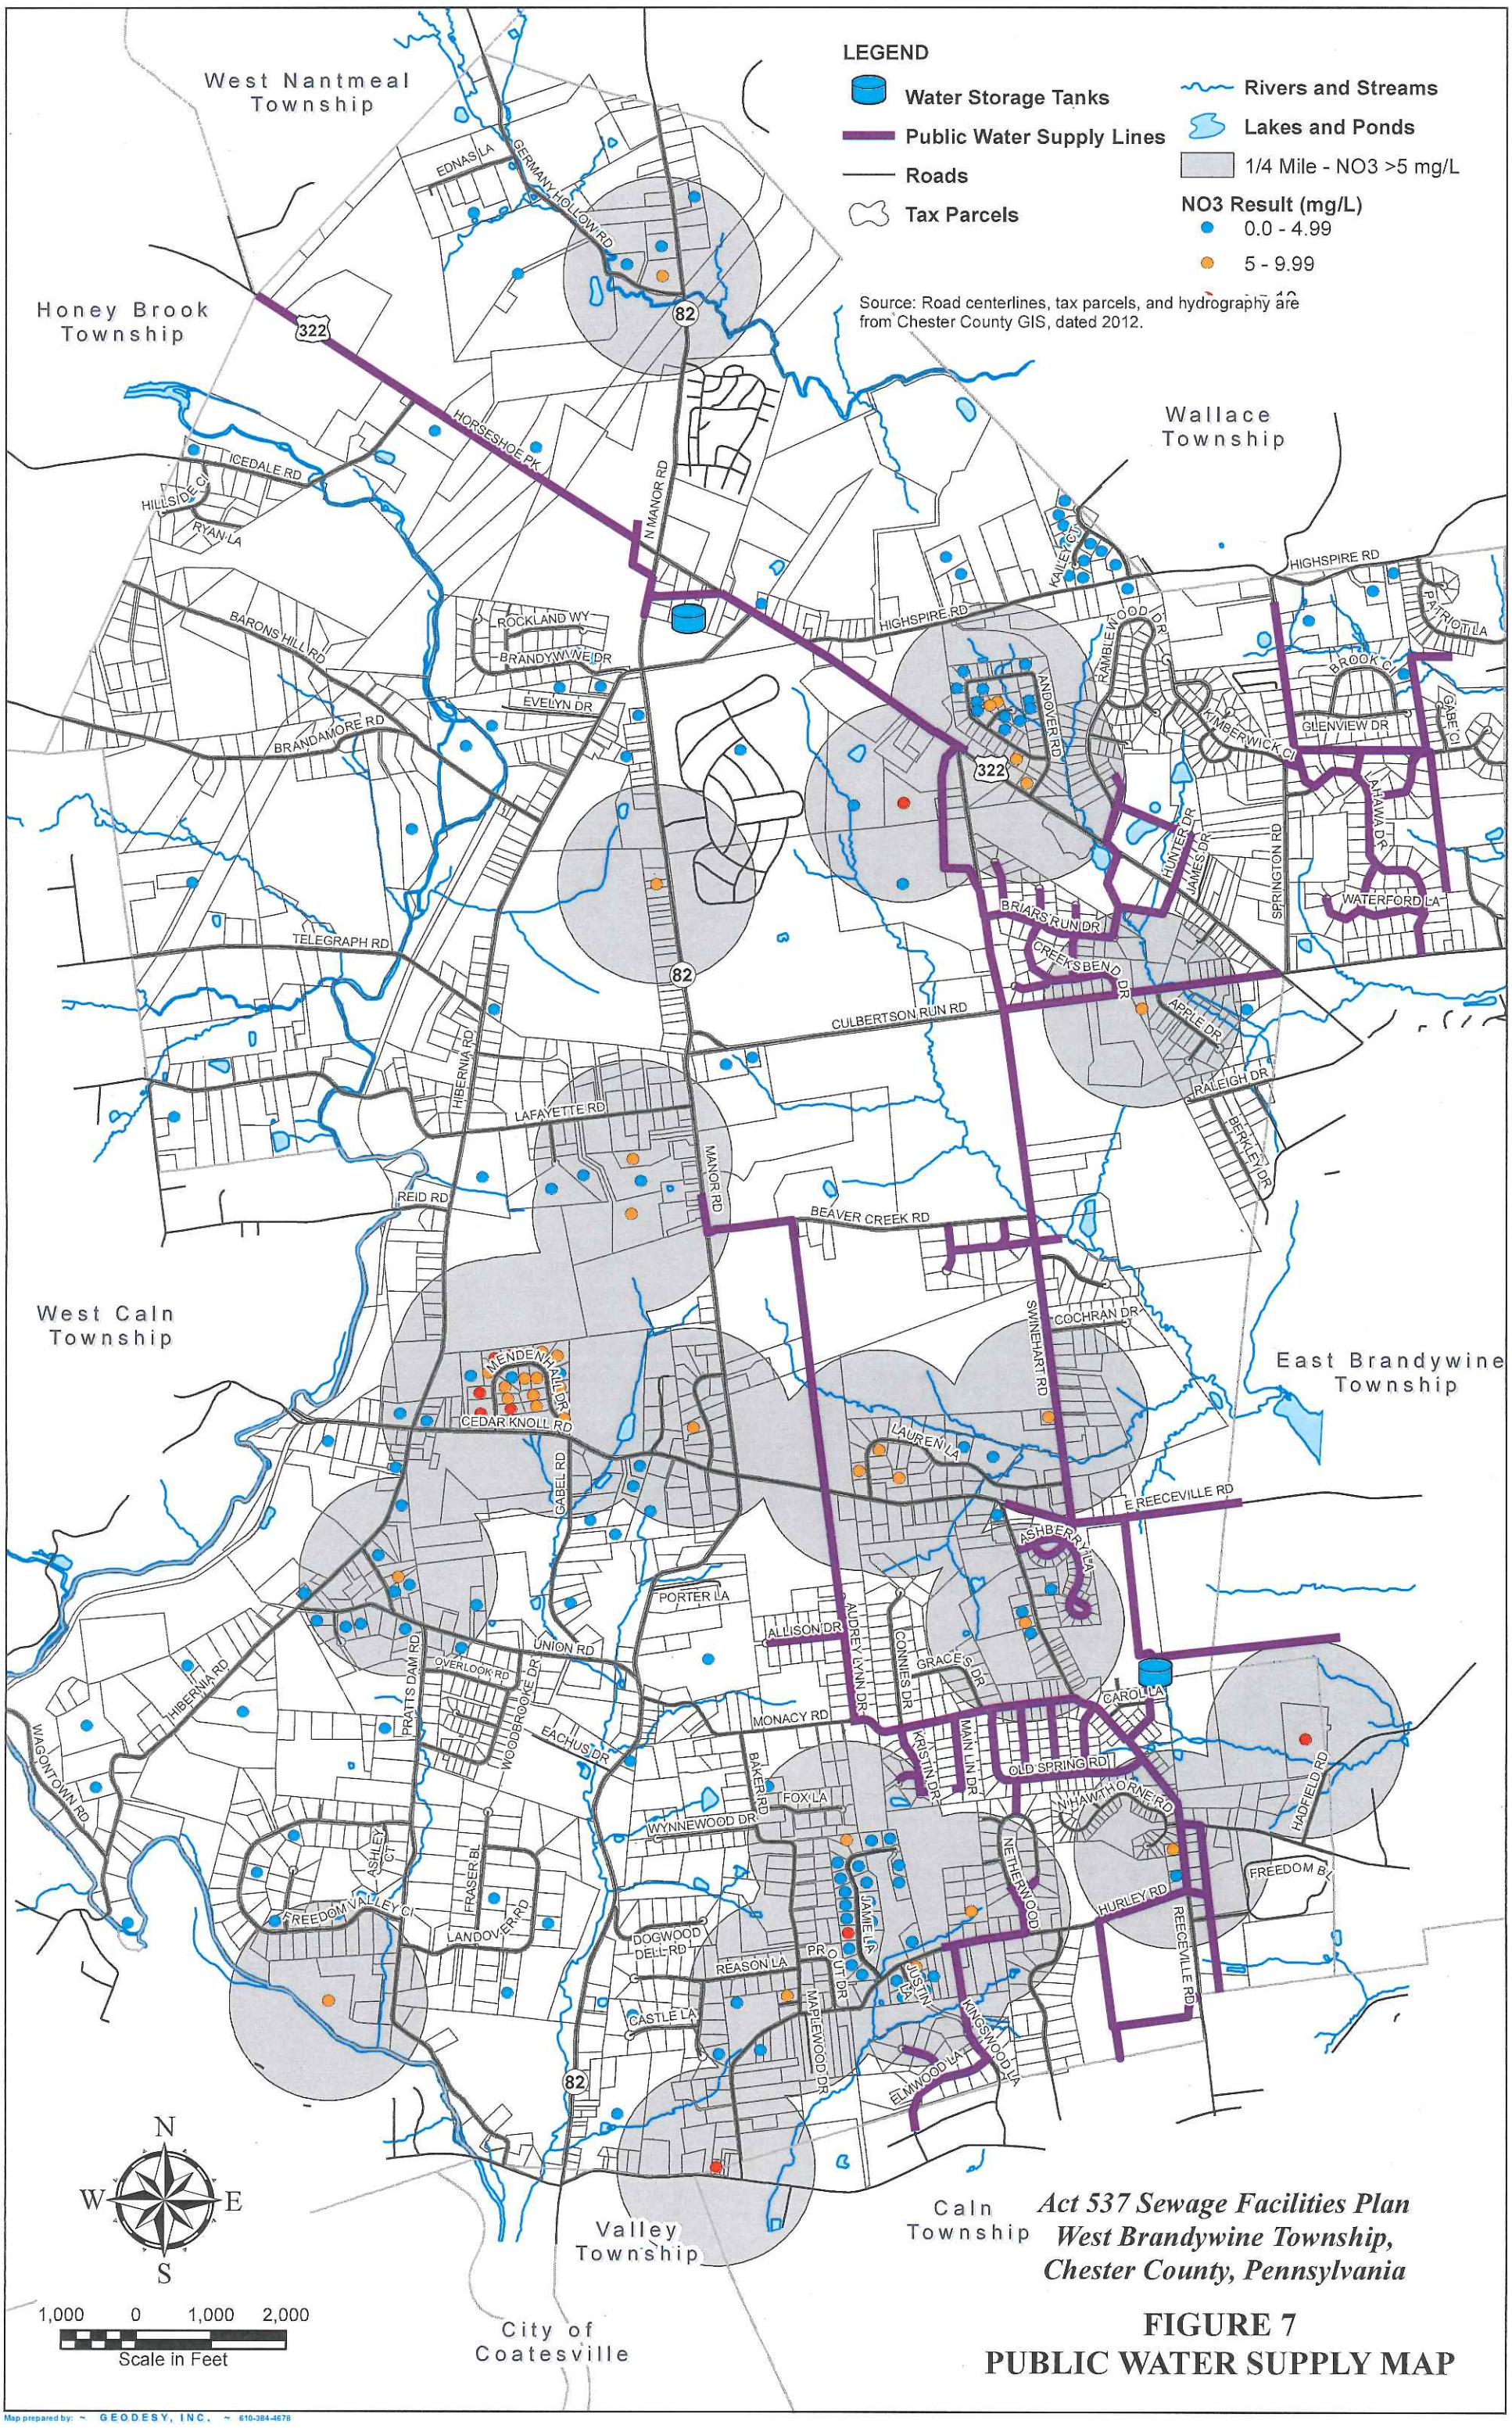

Act 537 Sewage Facilities Plan
West Brandywine Township,
Chester County, Pennsylvania

FIGURE 7
PUBLIC WATER SUPPLY MAP

Map prepared by: ~ GEODESY, INC. ~ 610-384-4678