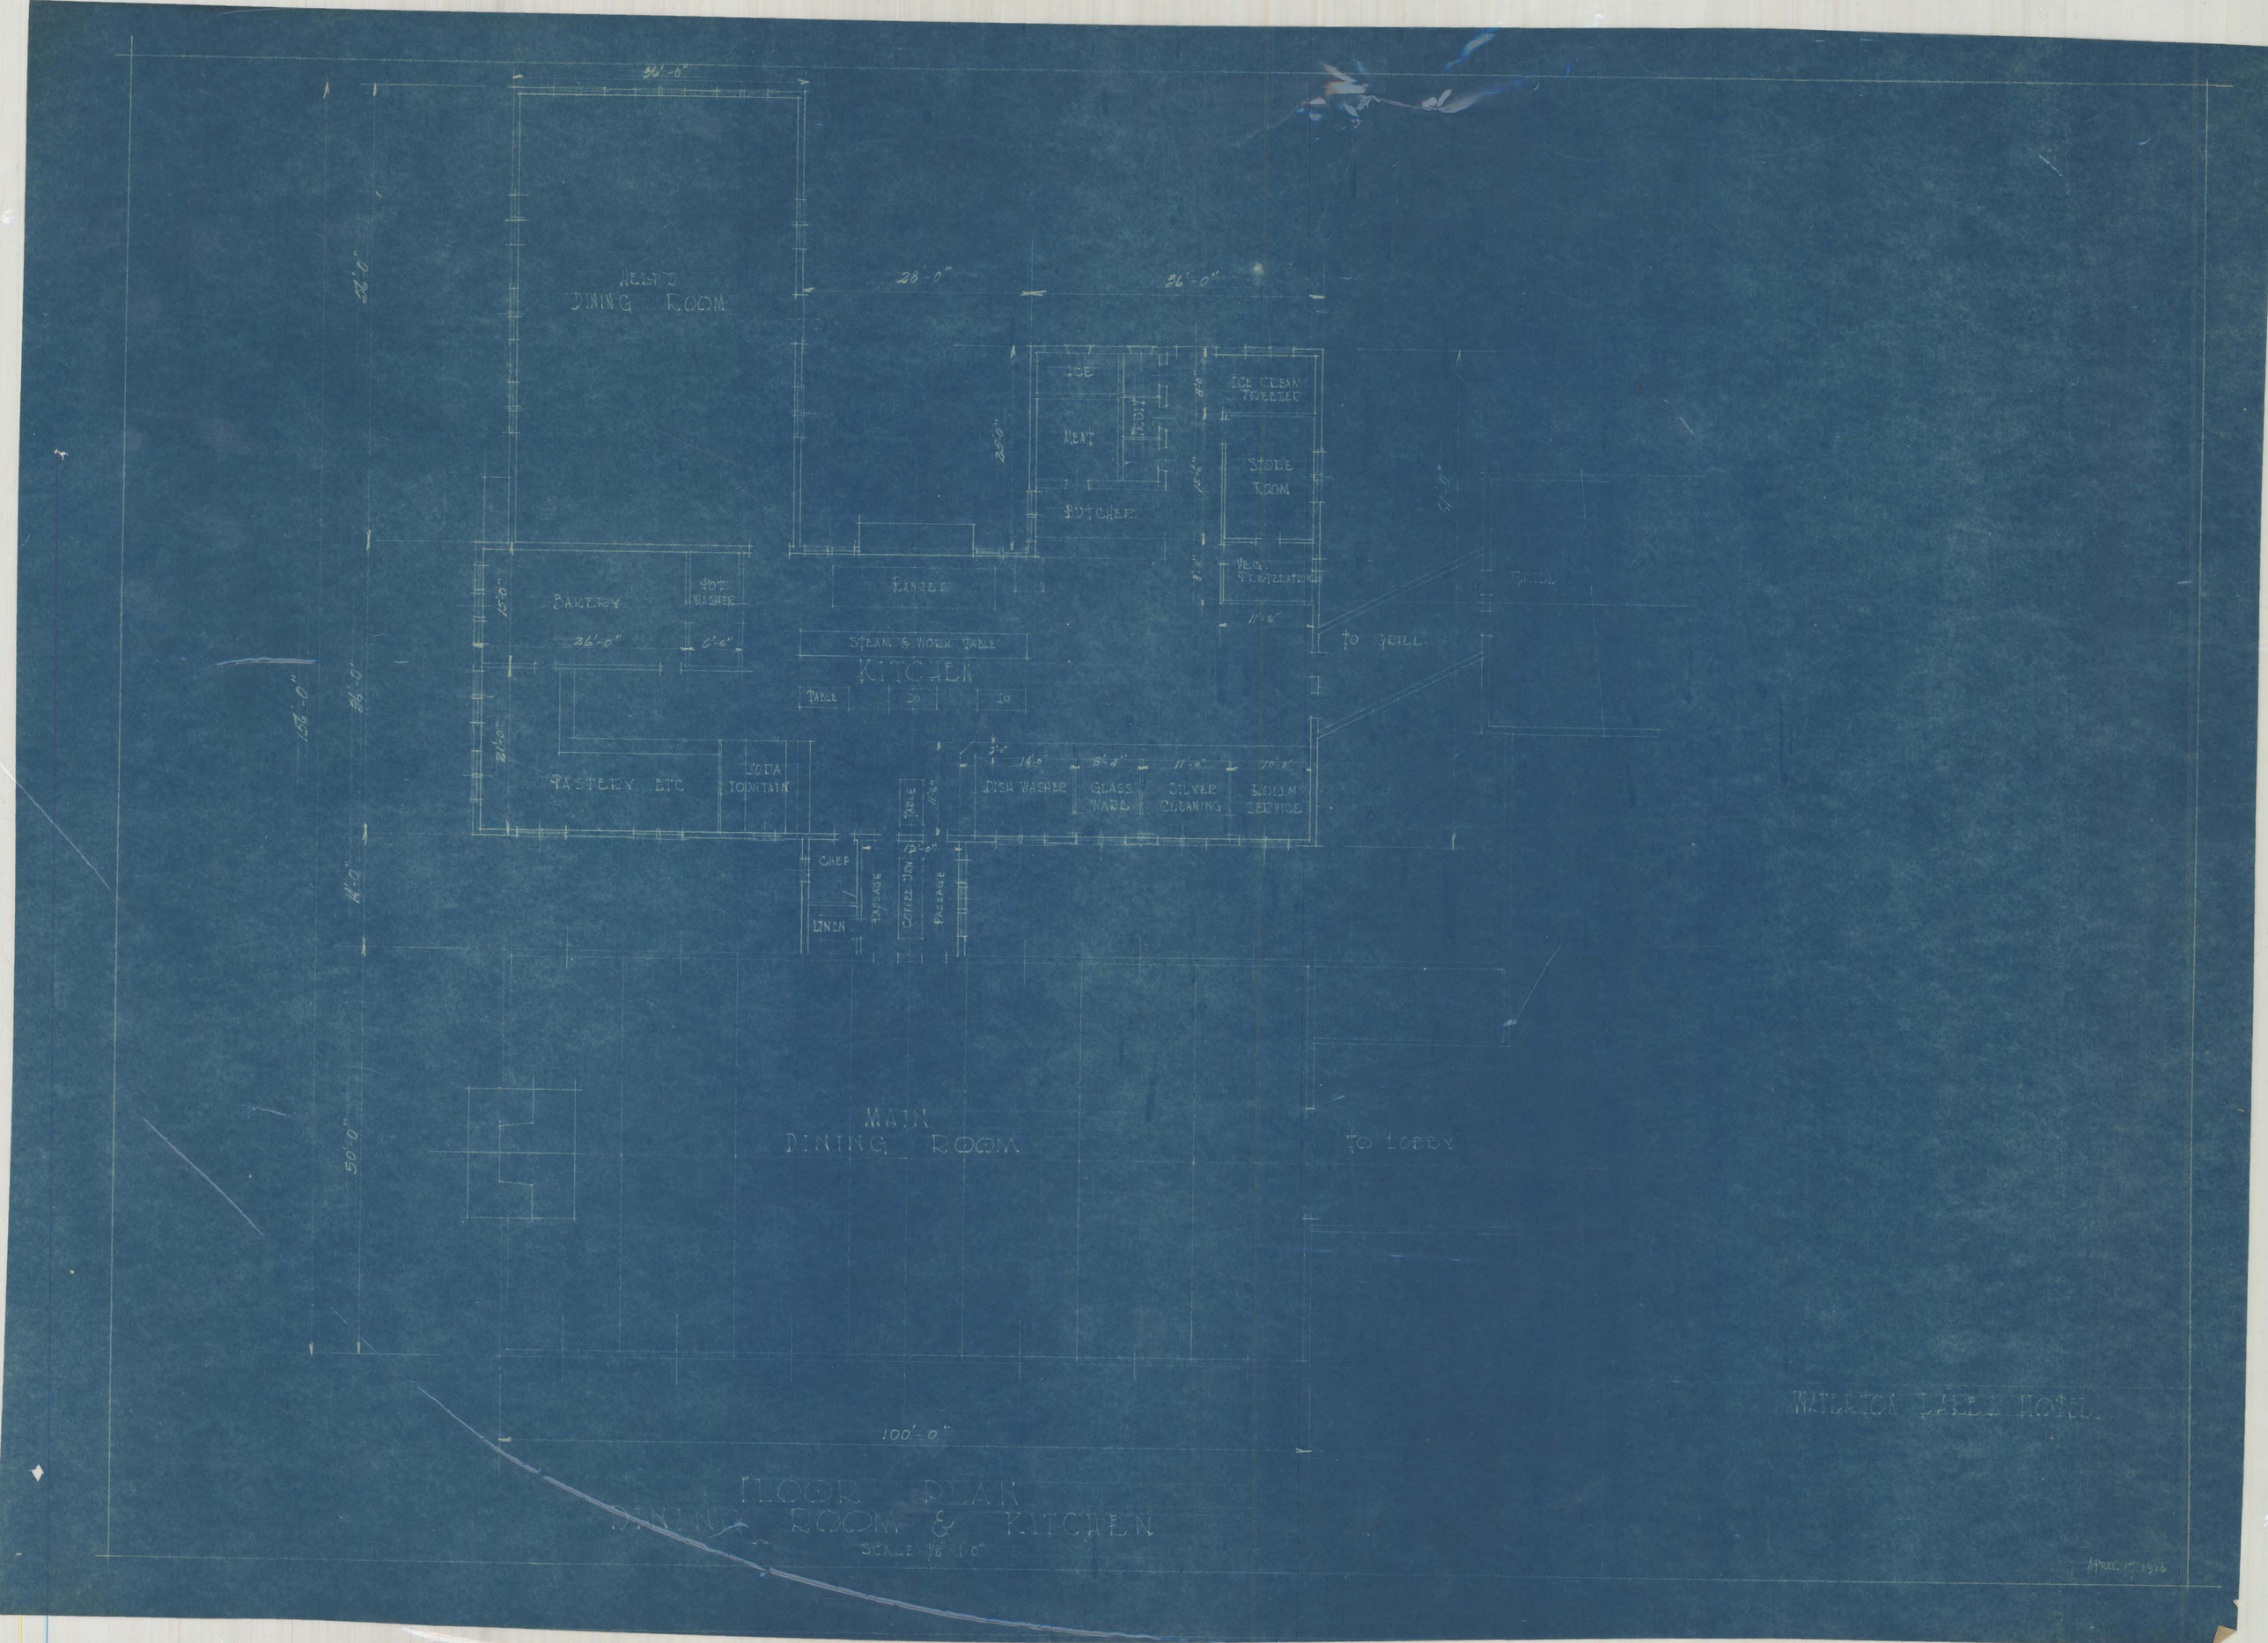
36'-0"
HELP'S DINING ROOM
28'-0"
26'-0"
ICE
MEAT
FISH
ICE CREAM FREEZER
STORE ROOM
BUTCHER
VEG. & REFRIGERATOR
RANGES
STEAM & WORK TABLE
KITCHEN
TABLE
DO
DO
BAKERY
POT WASHER
6'-6"
PASTRY ETC
SODA FOUNTAIN
DISH WASHER
GLASS WARE
SILVER CLEANING
ROOM SERVICE
CHEF
LINEN
PASSAGE
COFFEE URN
TO GRILL
GRILL
MAIN DINING ROOM
TO LOBBY
100'-0"
WATERTON LAKES HOTEL
FLOOR PLAN
DINING ROOM & KITCHEN
SCALE 1/8"=1'-0"
APRIL 17, 1926

Minnesota
Historical Society

Copyright in this digital version belongs to the Minnesota Historical Society and its content may not be copied without the copyright holder's express written permission. Users may print, download, link to, or email content, however, for individual use.

To request permission for commercial or educational use, please contact the Minnesota Historical Society.

www.mnhs.org