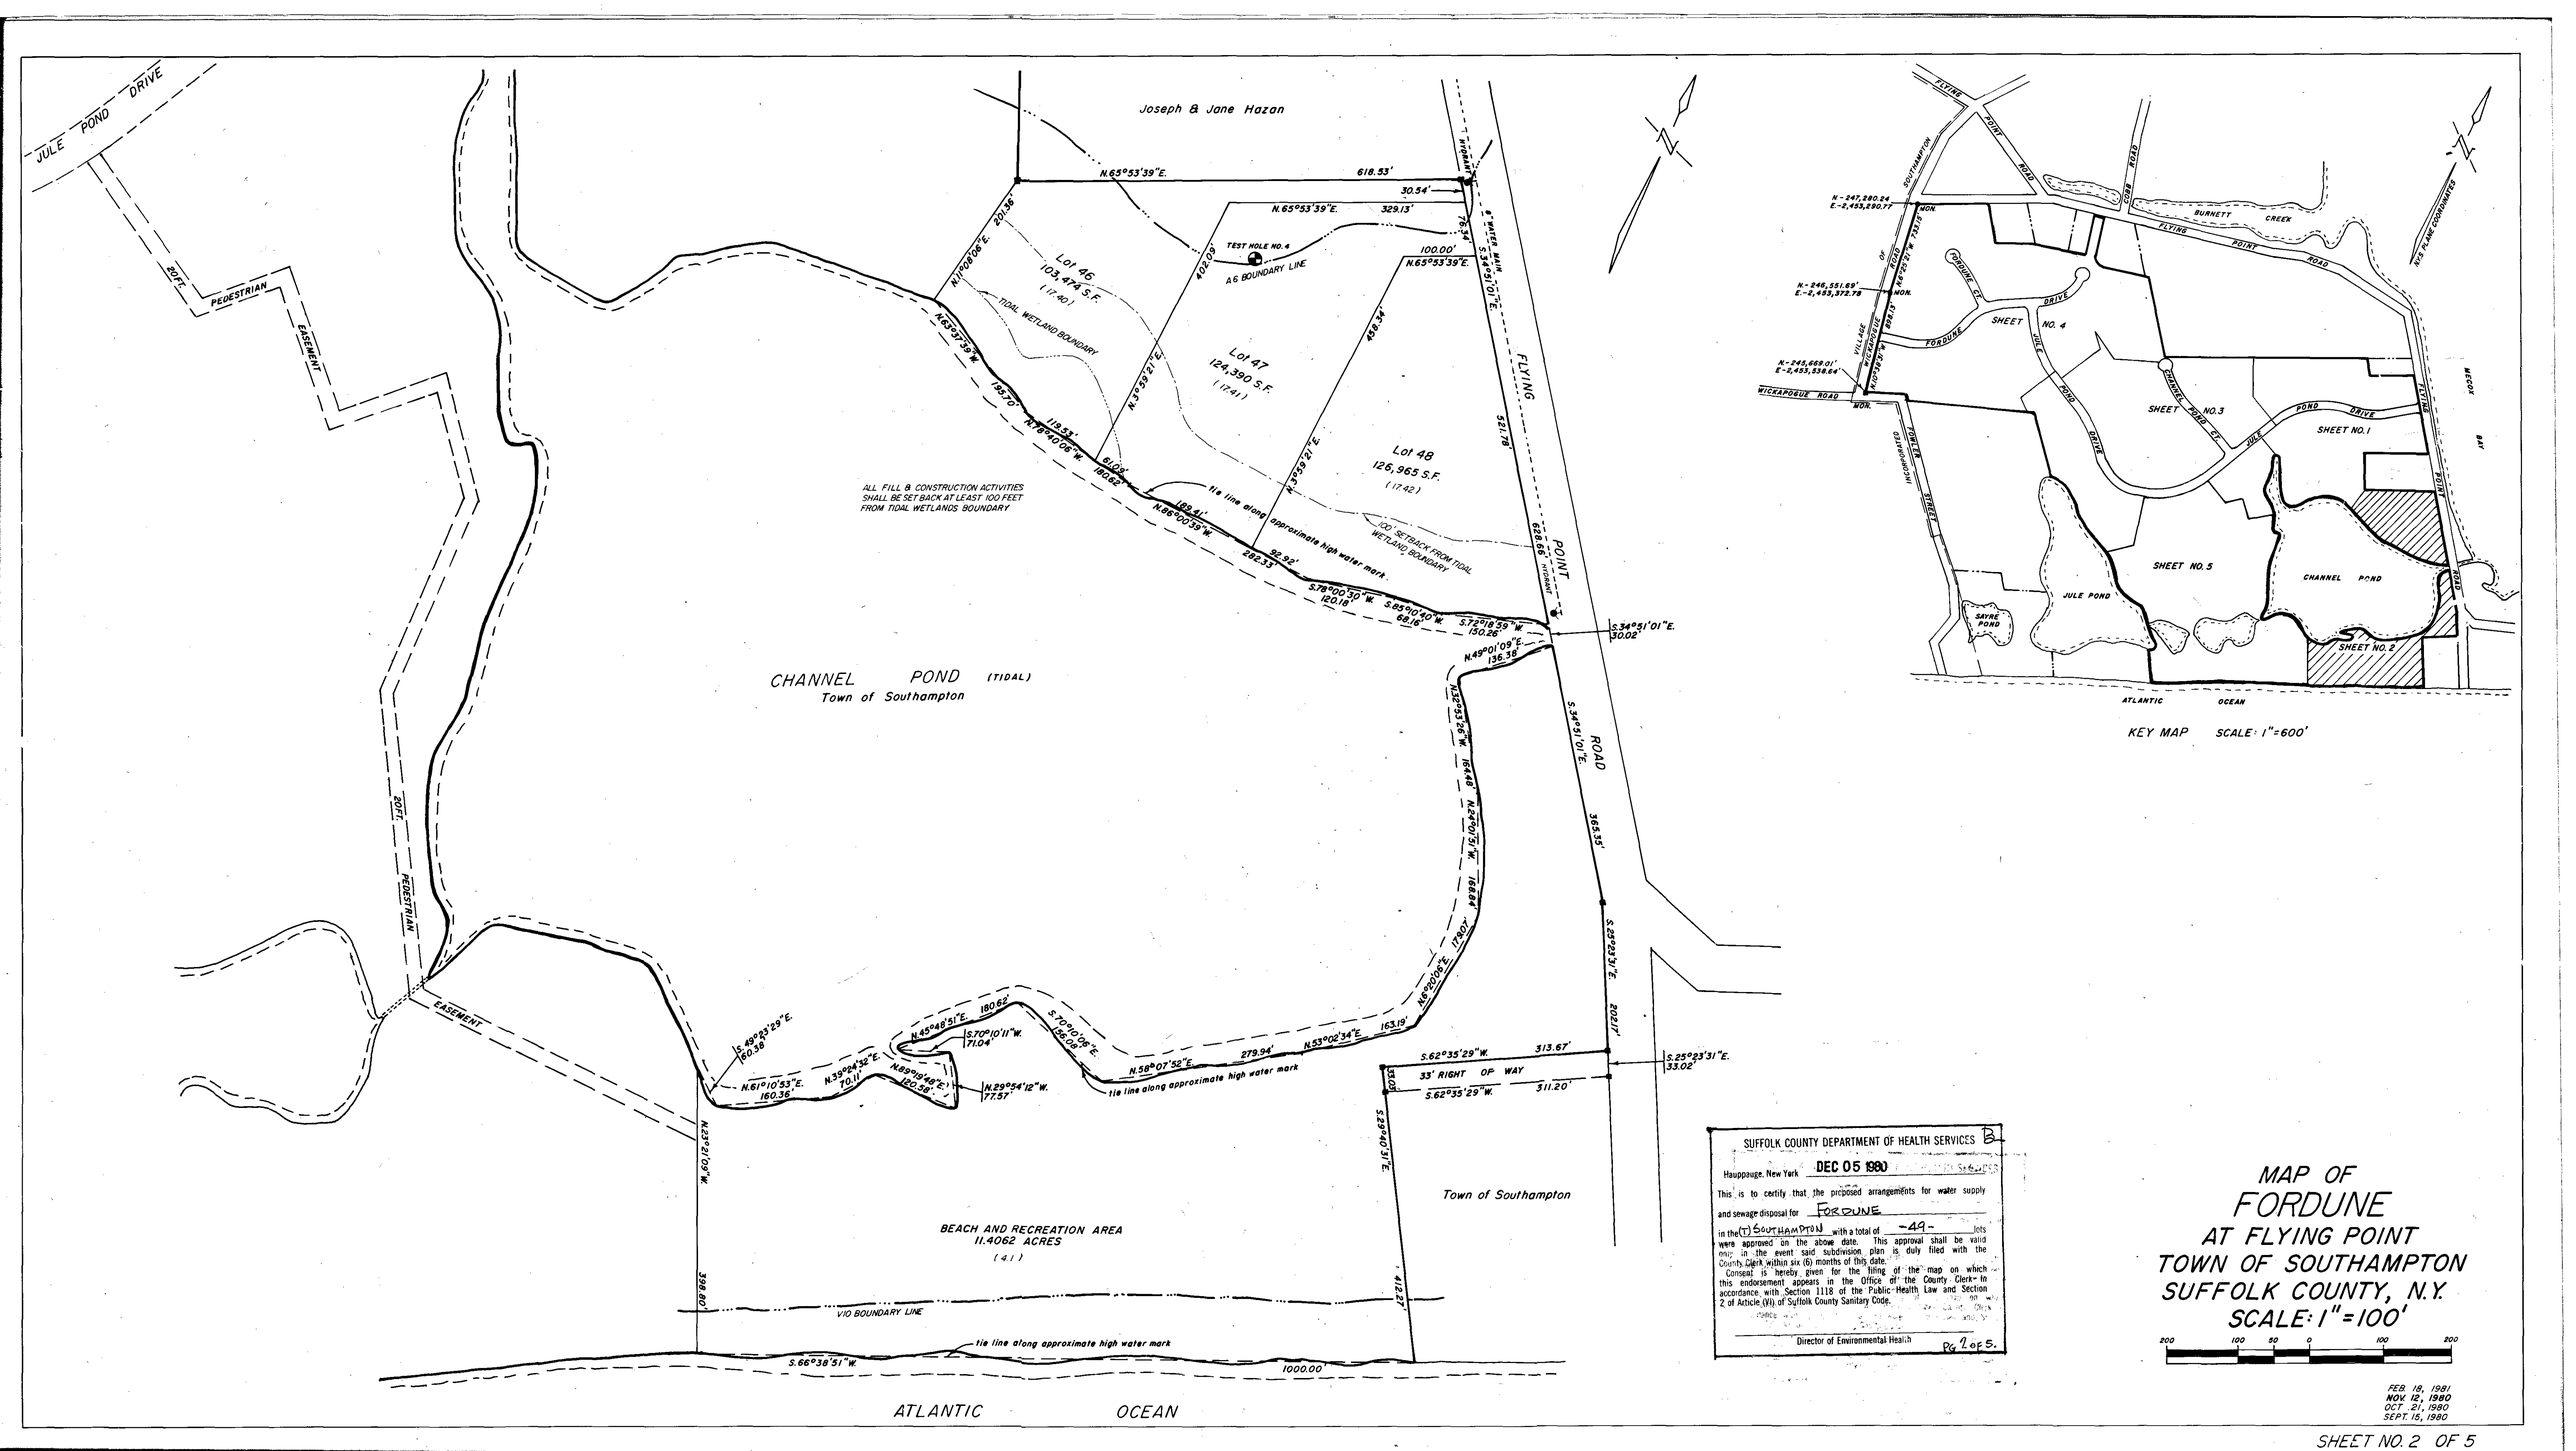

KEY MAP SCALE: 1"=600'

SUFFOLK COUNTY DEPARTMENT OF HEALTH SERVICES

Hauppauge, New York DEC 05 1980

This is to certify that the proposed arrangements for water supply and sewage disposal for FORTUNE in the (T) SOUTHAMPTON with a total of -49- lots were approved on the above date. This approval shall be valid only in the event said subdivision plan is duly filed with the County Clerk within six (6) months of this date.

Consent is hereby given for the filing of the map on which this endorsement appears in the Office of the County Clerk- In accordance with Section 1118 of the Public Health Law and Section 2 of Article (VI) of Suffolk County Sanitary Code.

Director of Environmental Health

Pg 2 of 5

MAP OF FORDUNE AT FLYING POINT TOWN OF SOUTHAMPTON SUFFOLK COUNTY, N.Y.

SCALE: 1"=100'

200 100 50 0 100 200

FEB. 18, 1981
NOV. 12, 1980
OCT. 21, 1980
SEPT. 15, 1980