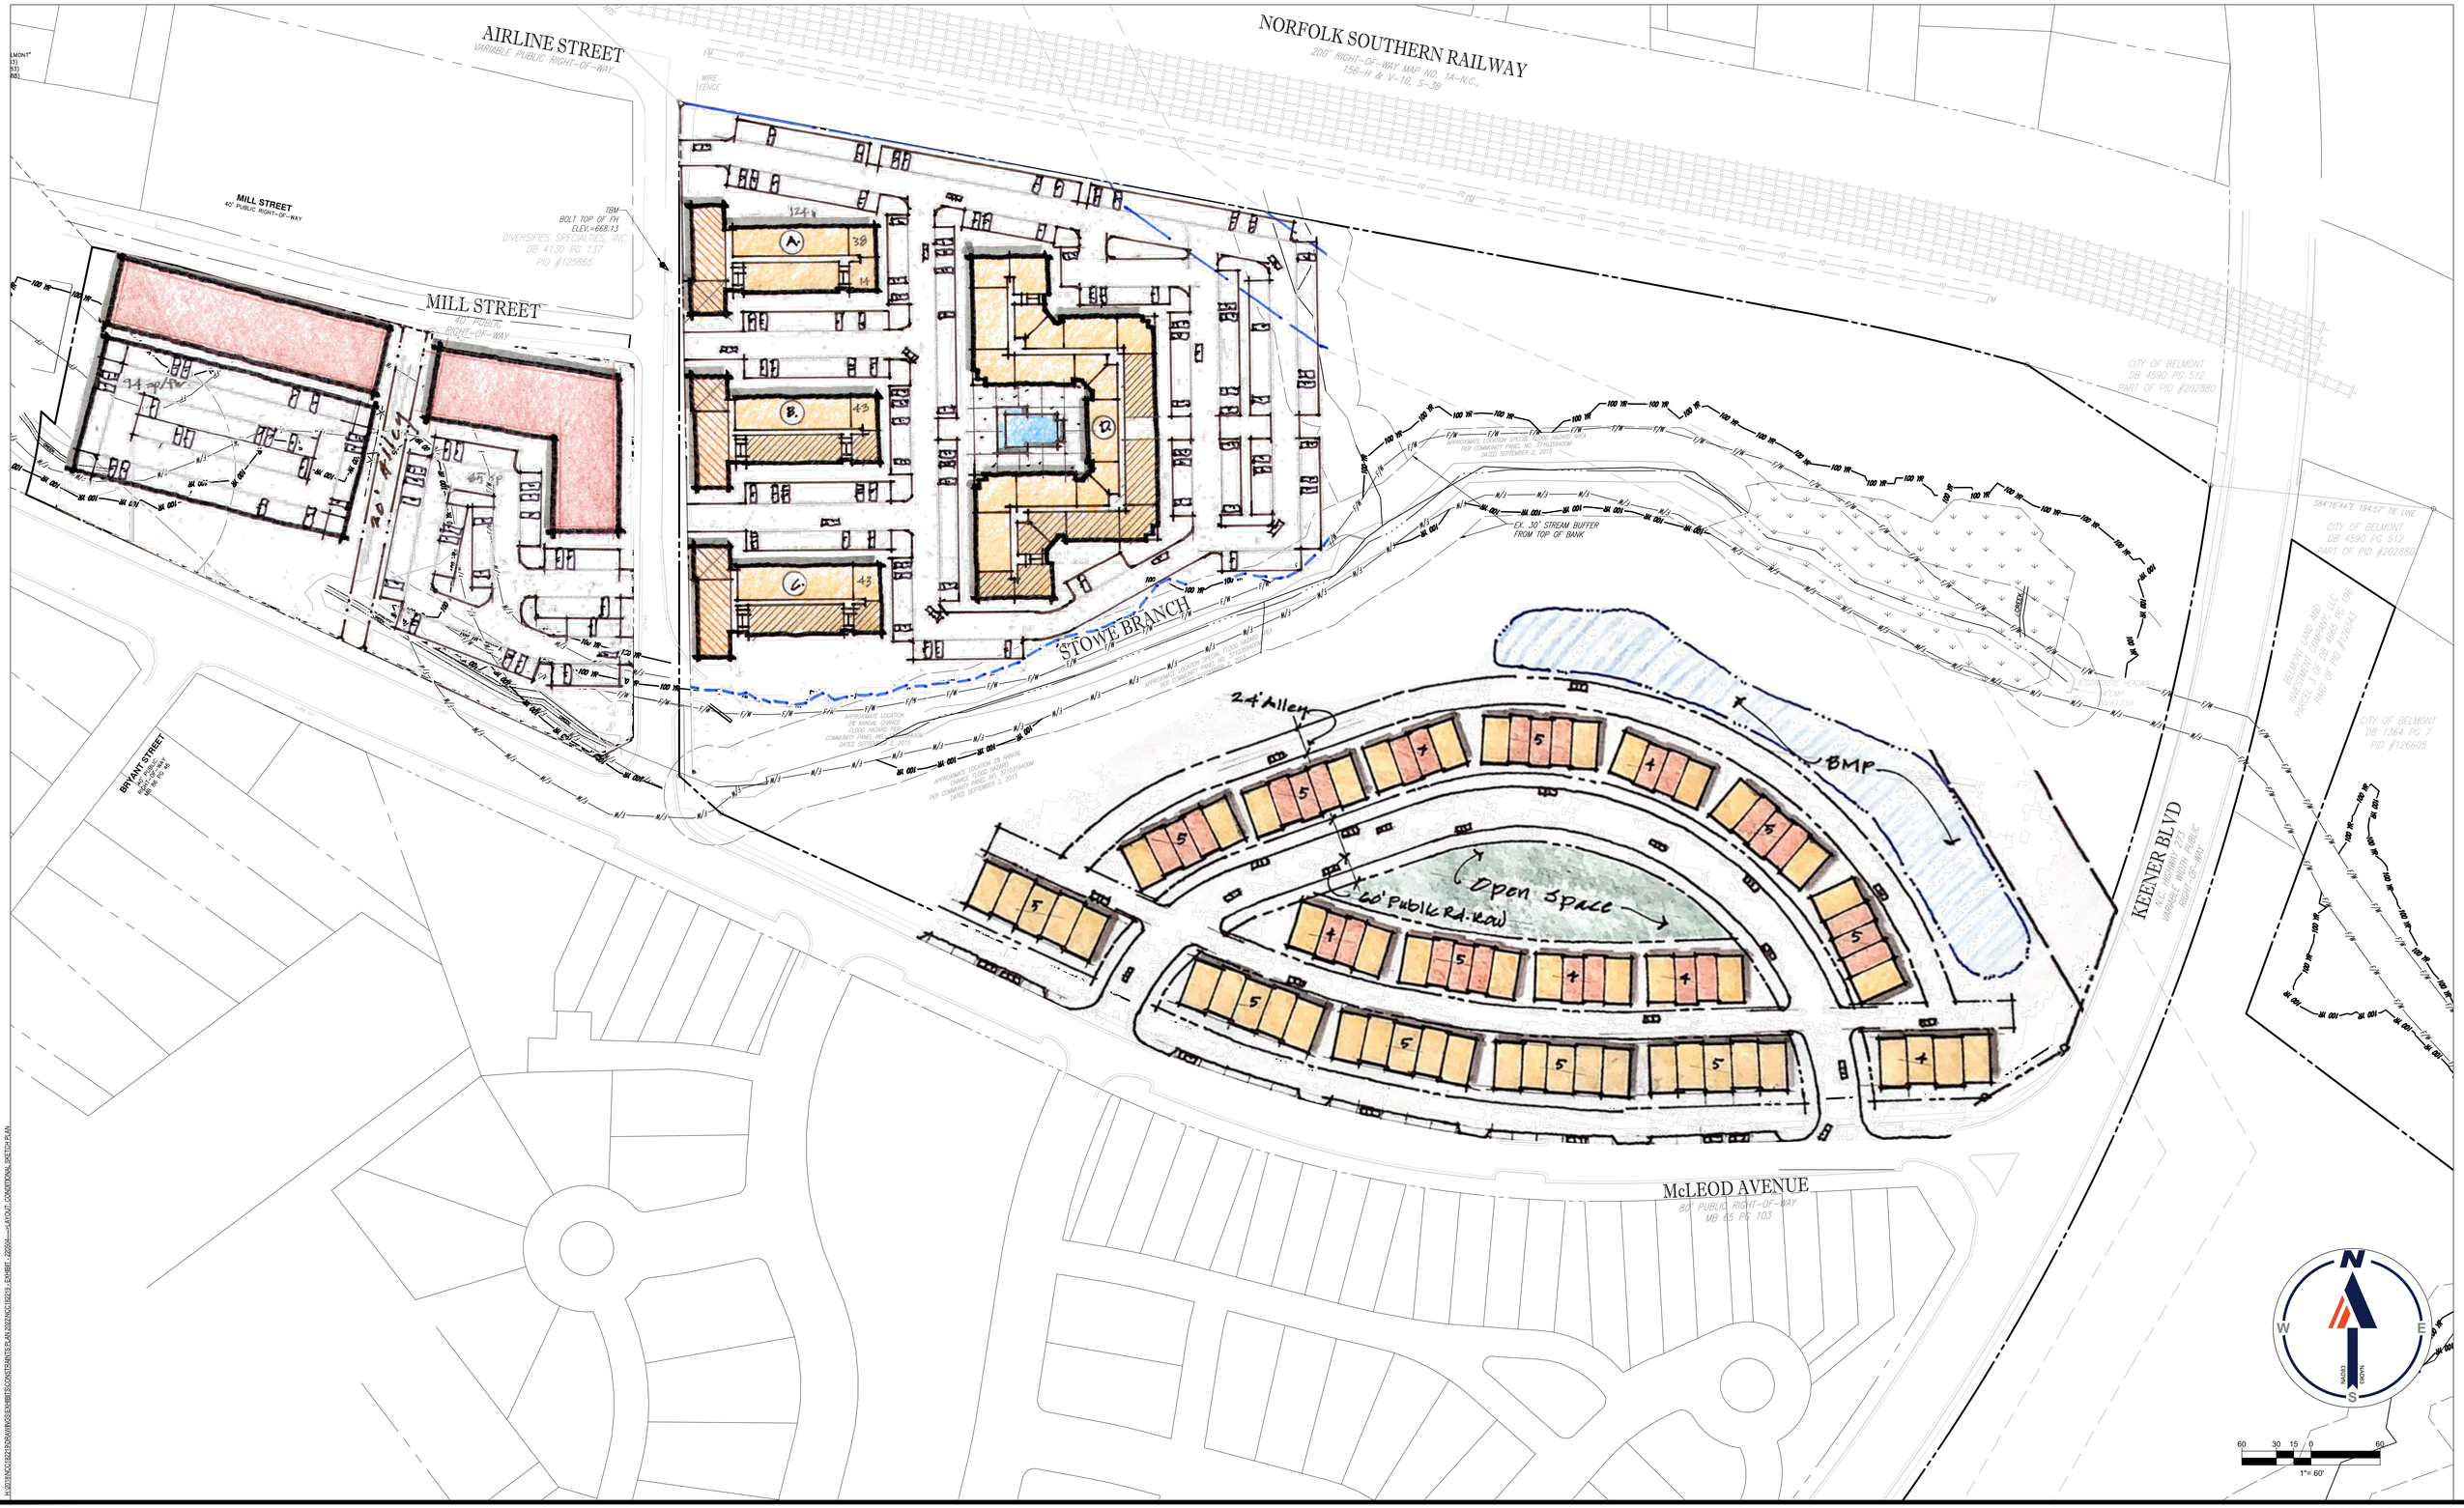

BOHLER
BOHLER ENGINEERING NC, PLLC
NCBELS P-1132
1927 S. TRYON STREET, SUITE 310
CHARLOTTE, NC 28203
Phone: (980) 272-3400
Fax: (980) 272-3401
NC@BohlerEng.com

PRELIMINARY

IMPERIAL MILLS - CONDITIONAL SKETCH PLAN

2022 SKETCH PLAN

BELMONT, NC

05/04/22 | PAB | NCC182219

THE INFORMATION, DESIGN AND CONTENT OF THIS PLAN ARE PROPRIETARY AND SHALL NOT BE COPIED OR USED FOR ANY PURPOSE WITHOUT PRIOR WRITTEN AUTHORIZATION FROM BOHLER ENGINEERING. ONLY APPROVED, SIGNED AND SEALED PLANS SHALL BE UTILIZED FOR CONSTRUCTION PURPOSES

L:\2018\NCC182219\DRAWINGS\EXHIBITS\CONSTRAINTS PLAN 2022\NCC182219_EXHIBIT_220504-----LAYOUT_CONDITIONAL SKETCH PLAN