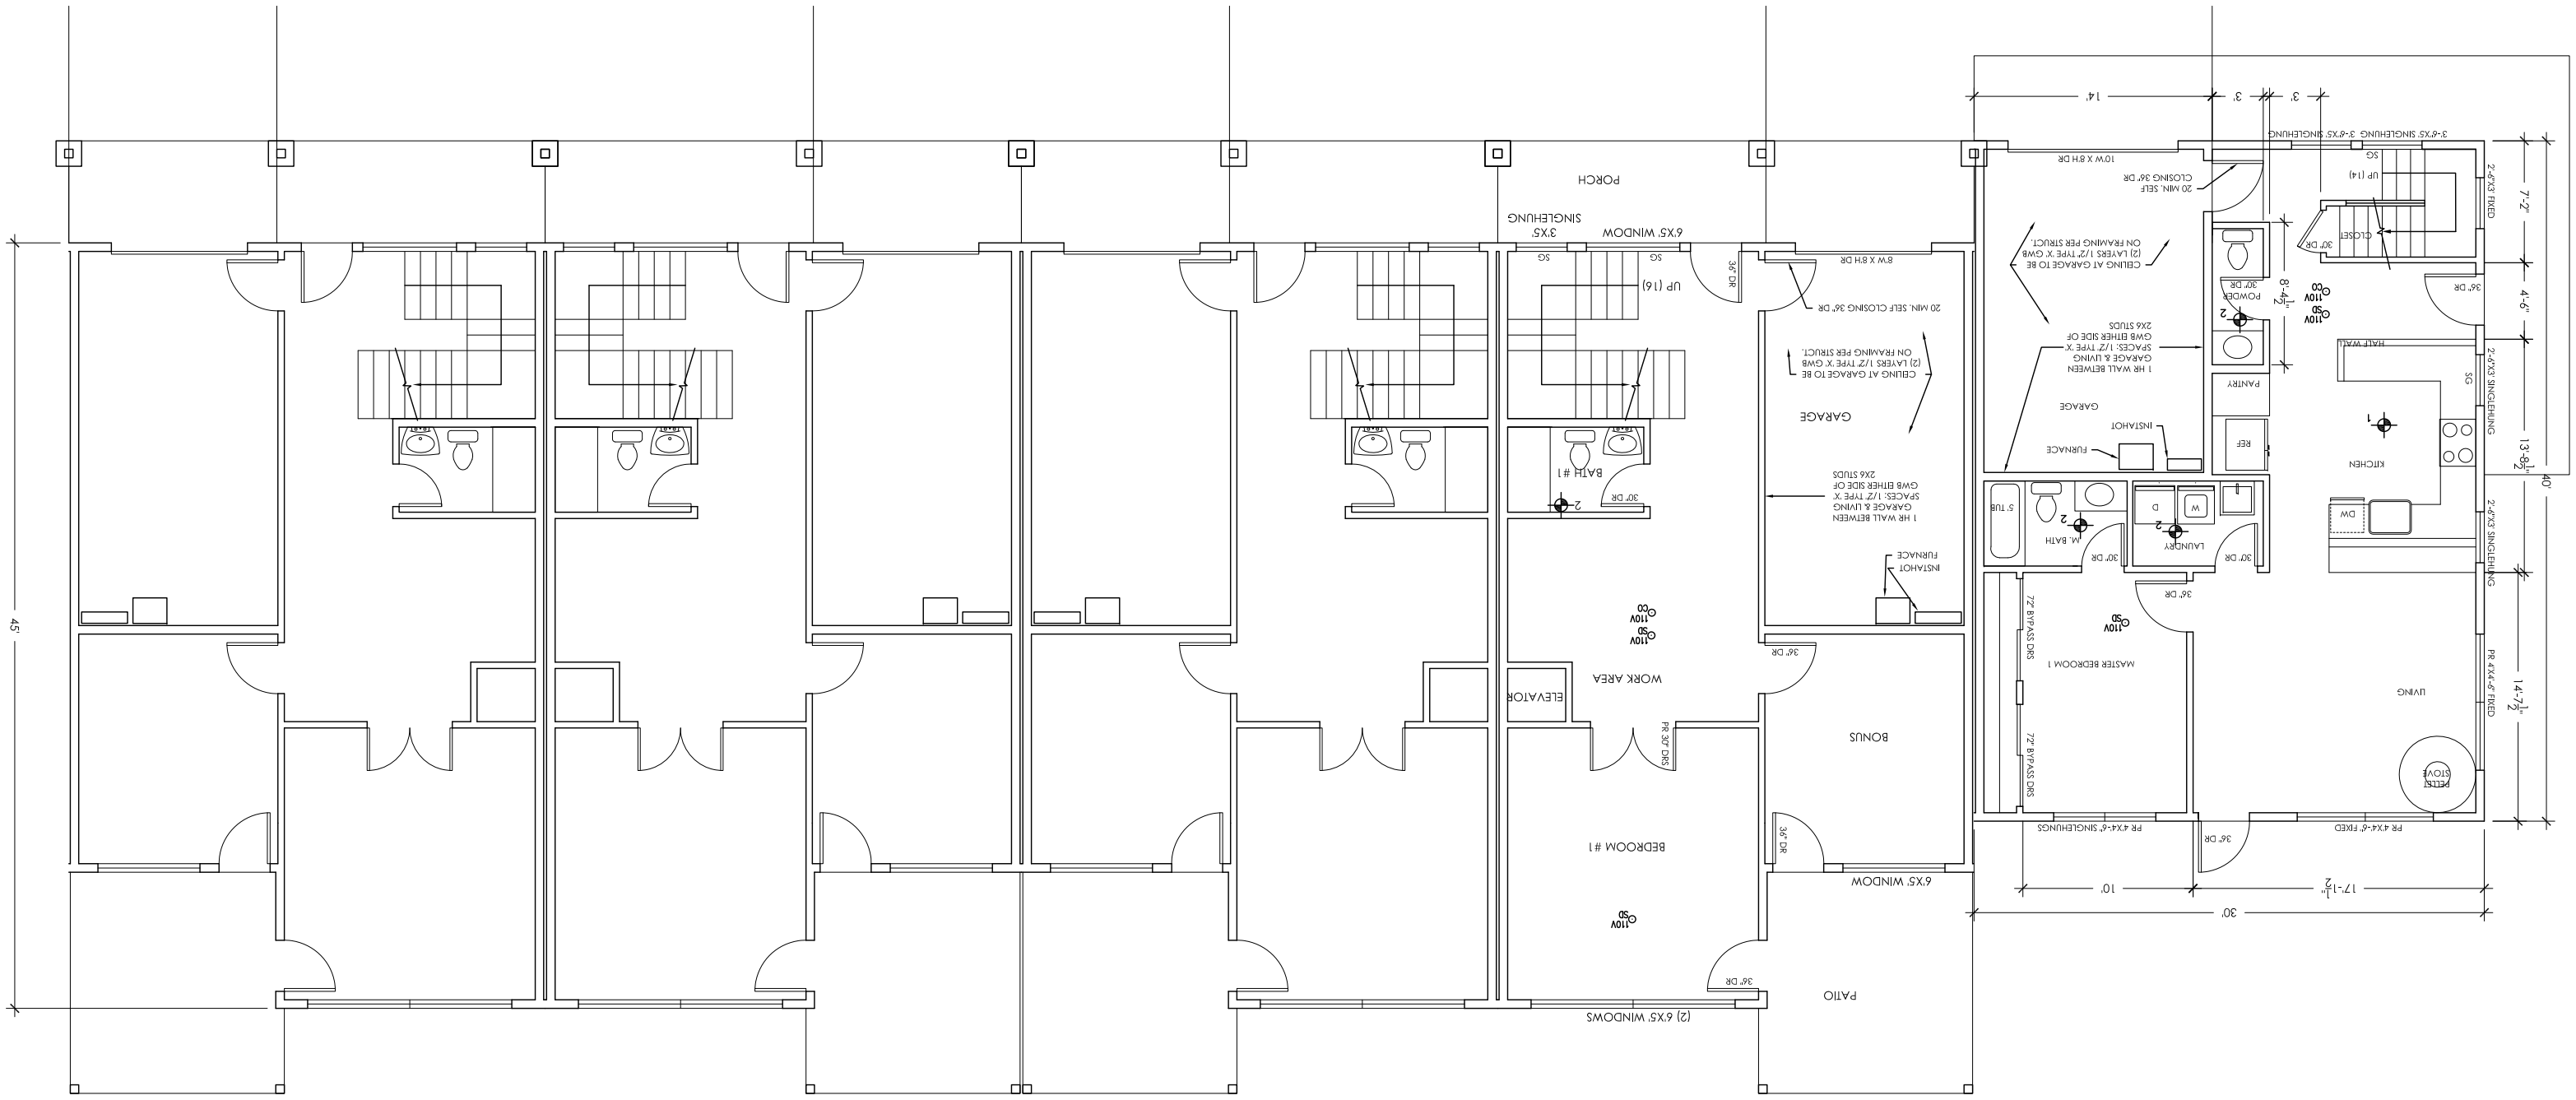
45'
PATIO
(2) 6'X5' WINDOWS
6'X5' WINDOW
BEDROOM #1
36" DR
PR 30" DRS
ELEVATOR
WORK AREA
110V
36" DR
BONUS
6'X5' WINDOW
UP (16)
SG
36" DR
8'W X 8'H DR
20 MIN. SELF CLOSING 36" DR
CEILING AT GARAGE TO BE (2) LAYERS 1/2" TYPE 'X' GWB ON FRAMING PER STRUCT.
1 HR WALL BETWEEN GARAGE & LIVING SPACES: 1/2" TYPE 'X' GWB EITHER SIDE OF 2X6 STUDS
GARAGE
INSTAHOT FURNACE
36" DR
BATH #1
36" DR
6'X5' WINDOW
SINGLEHUNG
3'X5'
PORCH
3'-6"X5' SINGLEHUNG
3'-6"X5' SINGLEHUNG
14'
3'
3'
10'W X 8'H DR
20 MIN. SELF CLOSING 36" DR
UP (14)
SG
CLOSET
36" DR
2'-4"X3' FIXED
7'-2"
4'-6"
8'-4½"
36" DR
POWDER
36" DR
CEILING AT GARAGE TO BE (2) LAYERS 1/2" TYPE 'X' GWB ON FRAMING PER STRUCT.
1 HR WALL BETWEEN GARAGE & LIVING SPACES: 1/2" TYPE 'X' GWB EITHER SIDE OF 2X6 STUDS
PANTRY
HALF WALL
SG
2'-4"X3' SINGLEHUNG
13'-8½"
40'
REF
KITCHEN
DW
2'-4"X3' SINGLEHUNG
INSTAHOT
FURNACE
GARAGE
LAUNDRY
W
D
36" DR
M. BATH
5' TUB
36" DR
72" BYPASS DRS
MASTER BEDROOM 1
72" BYPASS DRS
PR 4'X4'-6" FIXED
14'-7½"
LIVING
PR 4'X4'-6" FIXED
36" DR
PR 4'X4'-6" SINGLEHUNGS
PR 4'X4'-6" FIXED
17'-1½"
10'
30'