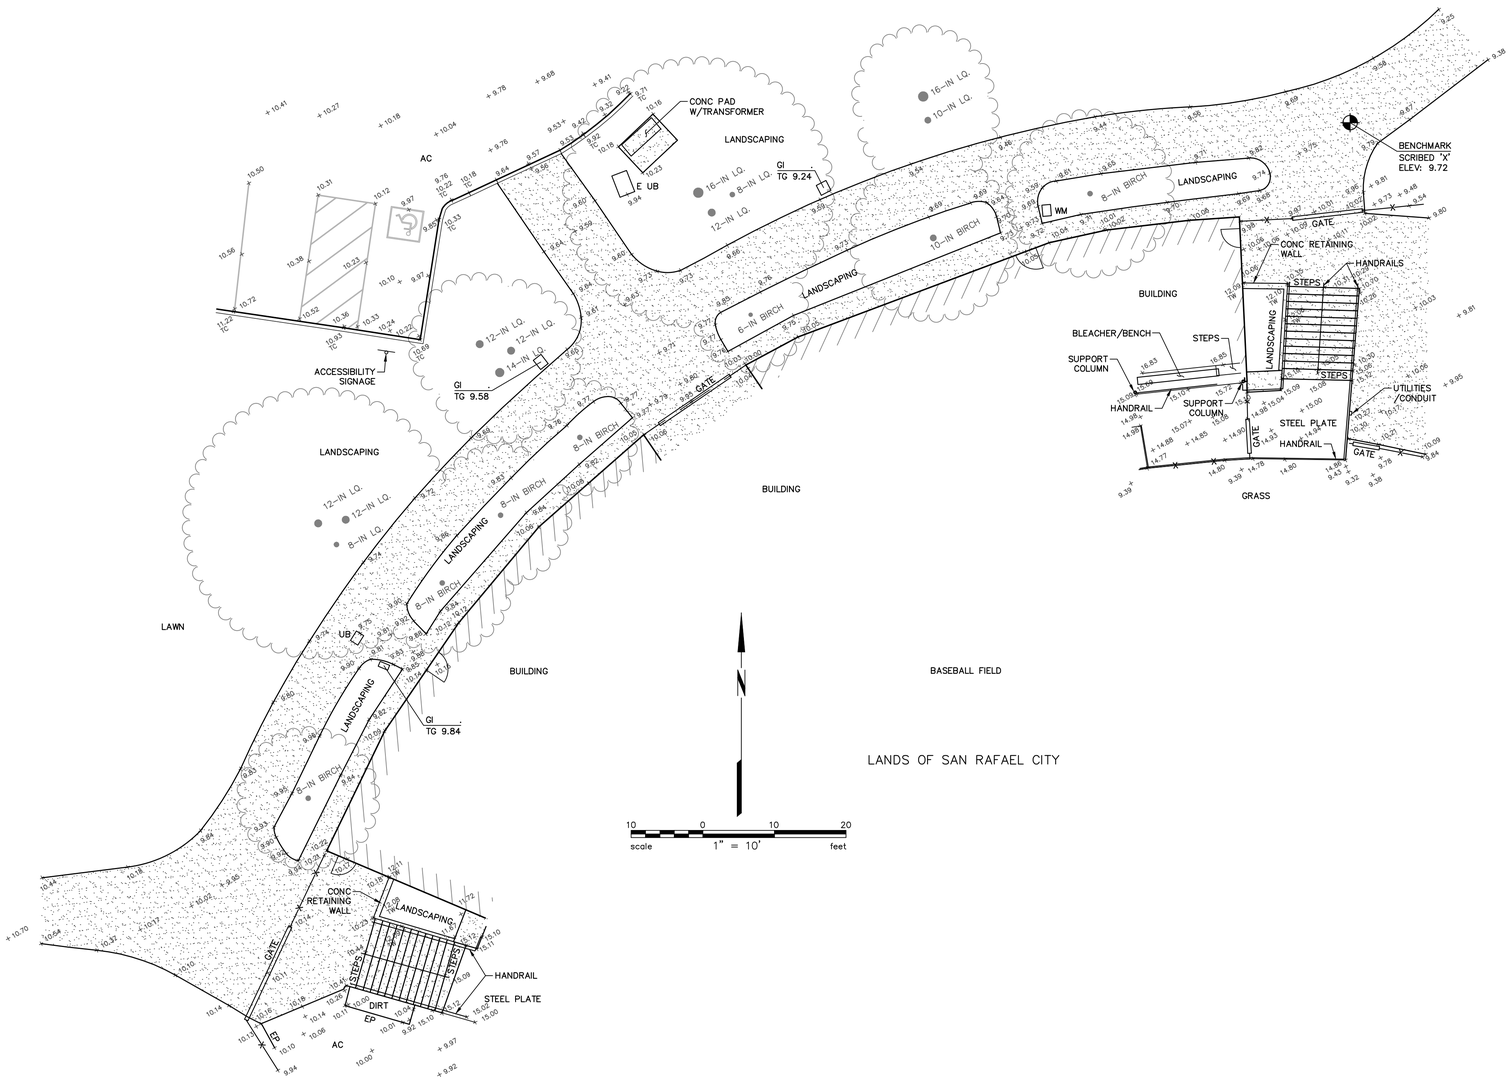

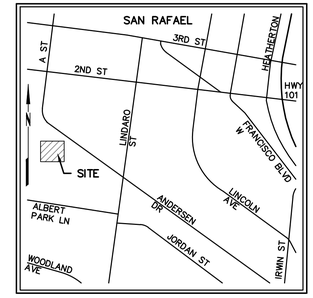

VICINITY MAP

NOT TO SCALE

SYMBOLS & LEGEND

EXISTING

- BENCHMARK
- SIGN
- LIGHT POLE
- TREE
- FENCE
- CONCRETE

ABBREVIATIONS

AC	ASPHALT CONCRETE
APN	ASSESSOR'S PARCEL NUMBER
CONC	CONCRETE
E	ELECTRIC
ELEV	ELEVATION
EP	EDGE OF PAVEMENT
GI	GRATE INLET
LQ	LIQUID AMBER
TC	TOP FACE OF CURB
TG	TOP OF GRATE
TW	TOP OF WALL
UB	UTILITY BOX
WM	WATER METER

TOPOGRAPHIC NOTES

UNAUTHORIZED CHANGES & USES: THE PROFESSIONAL PREPARING THIS MAP WILL NOT BE RESPONSIBLE FOR, OR LIABLE FOR, UNAUTHORIZED CHANGES TO OR USES OF THIS MAP. CHANGES TO THIS MAP MUST BE REQUESTED IN WRITING AND MUST BE APPROVED BY THE PROFESSIONAL.

TREE DIAMETERS ARE MEASURED AT CHEST HEIGHT (48"). DRIPLINE DIAMETERS AND TREE SPECIES ARE APPROXIMATE ONLY AND SHOULD BE VERIFIED BY A CERTIFIED ARBORIST.

BENCHMARK: SCRIBED 'X', LOCATION SHOWN HEREON, ELEVATION 9.72 (DATUM NAVD 88 BY GPS OBSERVATIONS UTILIZING THE CALIFORNIA SURVEY & DRAFTING SUPPLY VSN).

FIELD SURVEY DATE: SEPTEMBER 3, 2019.

PROFESSIONAL LAND SURVEYOR JONATHAN P. SHATTUCK PLS 8940 STATE OF CALIFORNIA

JONATHAN P SHATTUCK PLS 8940

BKF
ENGINEERS SURVEYORS PLANNERS
4670 WILLOW ROAD, SUITE 250
PLEASANTON, CA 94588
(415) 930-7900
FAX: (415) 930-7979

ALBERT PARK
013-061-56
50 ALBERT PARK LN, SAN RAFAEL, CALIFORNIA

TOPOGRAPHIC MAP

No.	Revisions

Date: SEP 2019
Scale: AS SHOWN
Design: N/A
Drawn: MDK
Approved: JAK
Job No: 20190588

Drawing Number:

1 OF 1

Plot Sep 20, 2019 at 10:07am

190588-15_TOPO.dwg

COPYRIGHT © 2019 BKF ENGINEERS