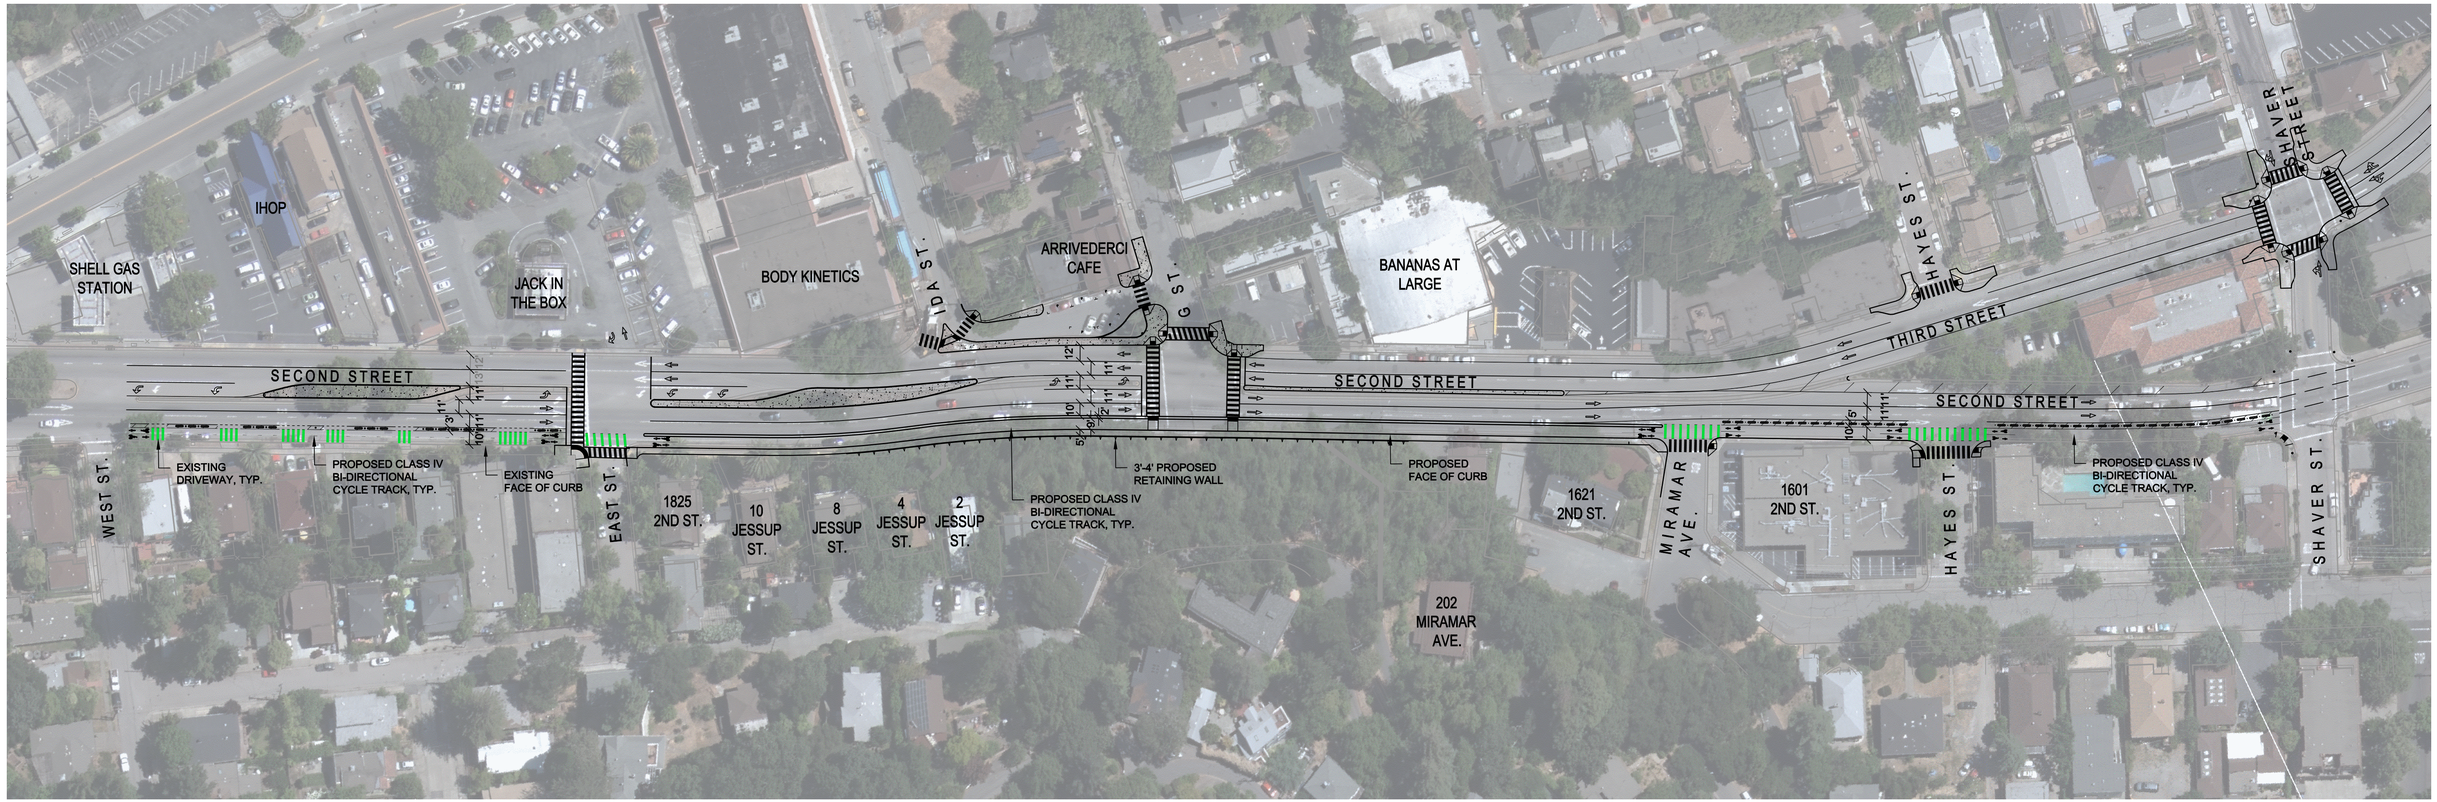

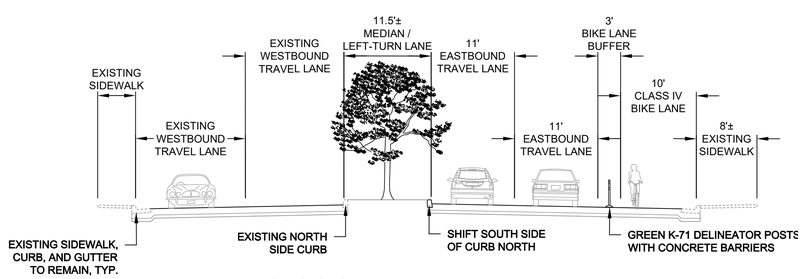

TYPICAL SECTION BETWEEN WEST AND EAST STREET

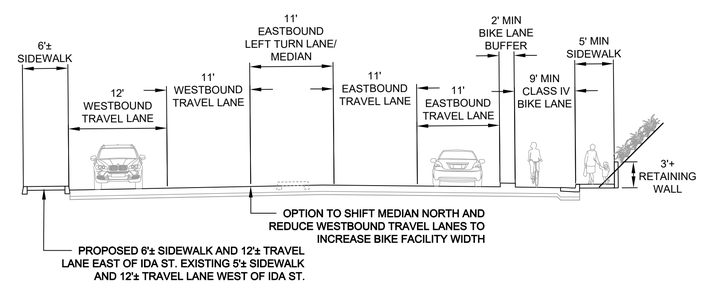

TYPICAL SECTION BETWEEN EAST AND G STREET

SECOND STREET BIKE FACILITY

WITHOUT ON-STREET PARKING

CITY OF SAN RAFAEL

CSW | ST2