


3846-3848 RIO GRANDE BOULEVARD, N.W.
(R.O.W. VARIES)

GRIEGOS ROAD, N.W.
(R.O.W. VARIES)

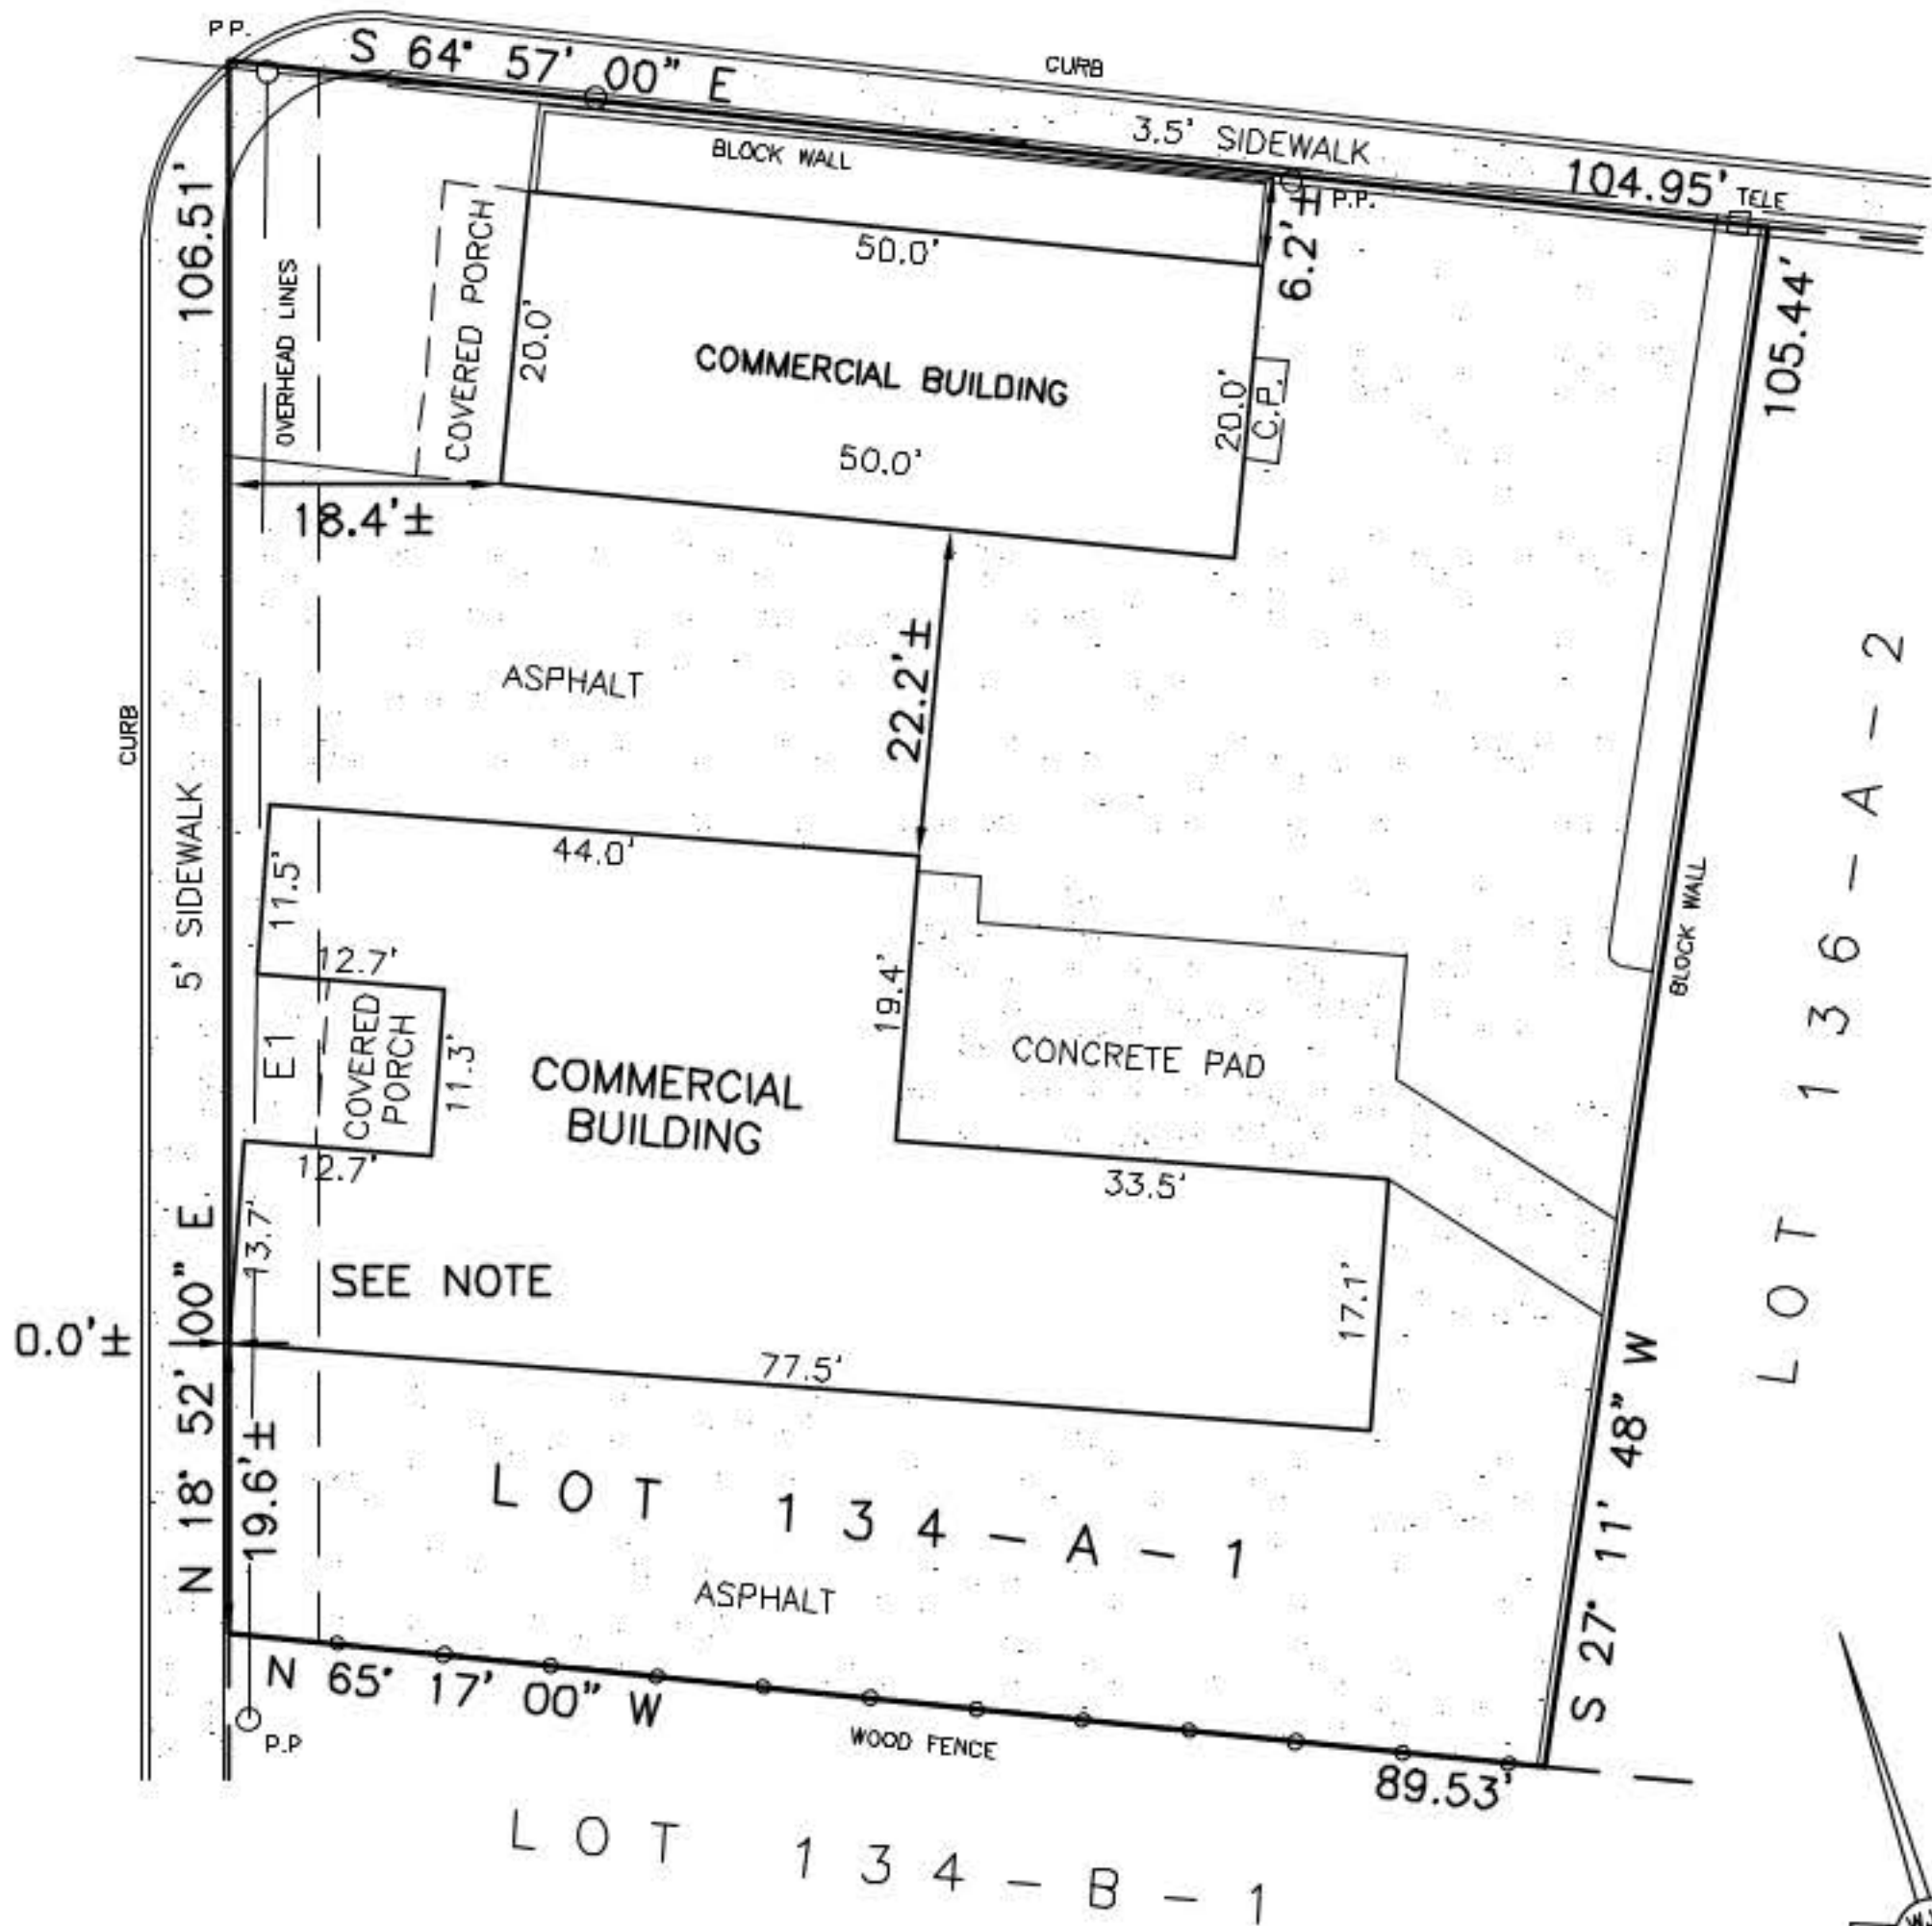

E1 = 6' PUBLIC UTILITY EASEMENT REC.
1/29/1956, BK. D366, P. 615.
NOTE = BUILDING APPEARS TO ENCROACH
INTO 6' PUBLIC UTILITY EASEMENT AS
SHOWN.

IMPROVEMENT LOCATION REPORT SKETCH

JOB NO.:	ILR-8-13-2021	BUYER:	MAHMOOD/TRENTMAN	SCALE:	1" = 20'
	LOT:	134-A-1			
	BLOCK:	--			
	SUBDIVISION:	M.R.G.C.D. Map 31			
	TITLE CO.:	FIRST AMERICAN			
	GF NO.:	2647907-AL04			
1609 2nd Street, NW Albuquerque, NM 87102 Phone: (505) 255-2052 Fax: (505) 255-2887	DATE:	8/05/2021			
	DRAWN BY:	AWY			
	PAGE NO.:	3 OF 3			



THIS REPORT IS NOT FOR USE BY A PROPERTY OWNER FOR ANY PURPOSE. THIS IS NOT A BOUNDARY SURVEY AND MAY NOT BE SUFFICIENT FOR THE REMOVAL OF THE SURVEY EXCEPTION FROM AN OWNER'S TITLE POLICY. IT MAY OR MAY NOT REVEAL ENCROACHMENTS, OVERLAPS, CONFLICTS IN BOUNDARY LINES, SHORTAGES IN AREA, OR OTHER MATTERS WHICH WOULD BE DISCLOSED BY AN ACCURATE BOUNDARY SURVEY.