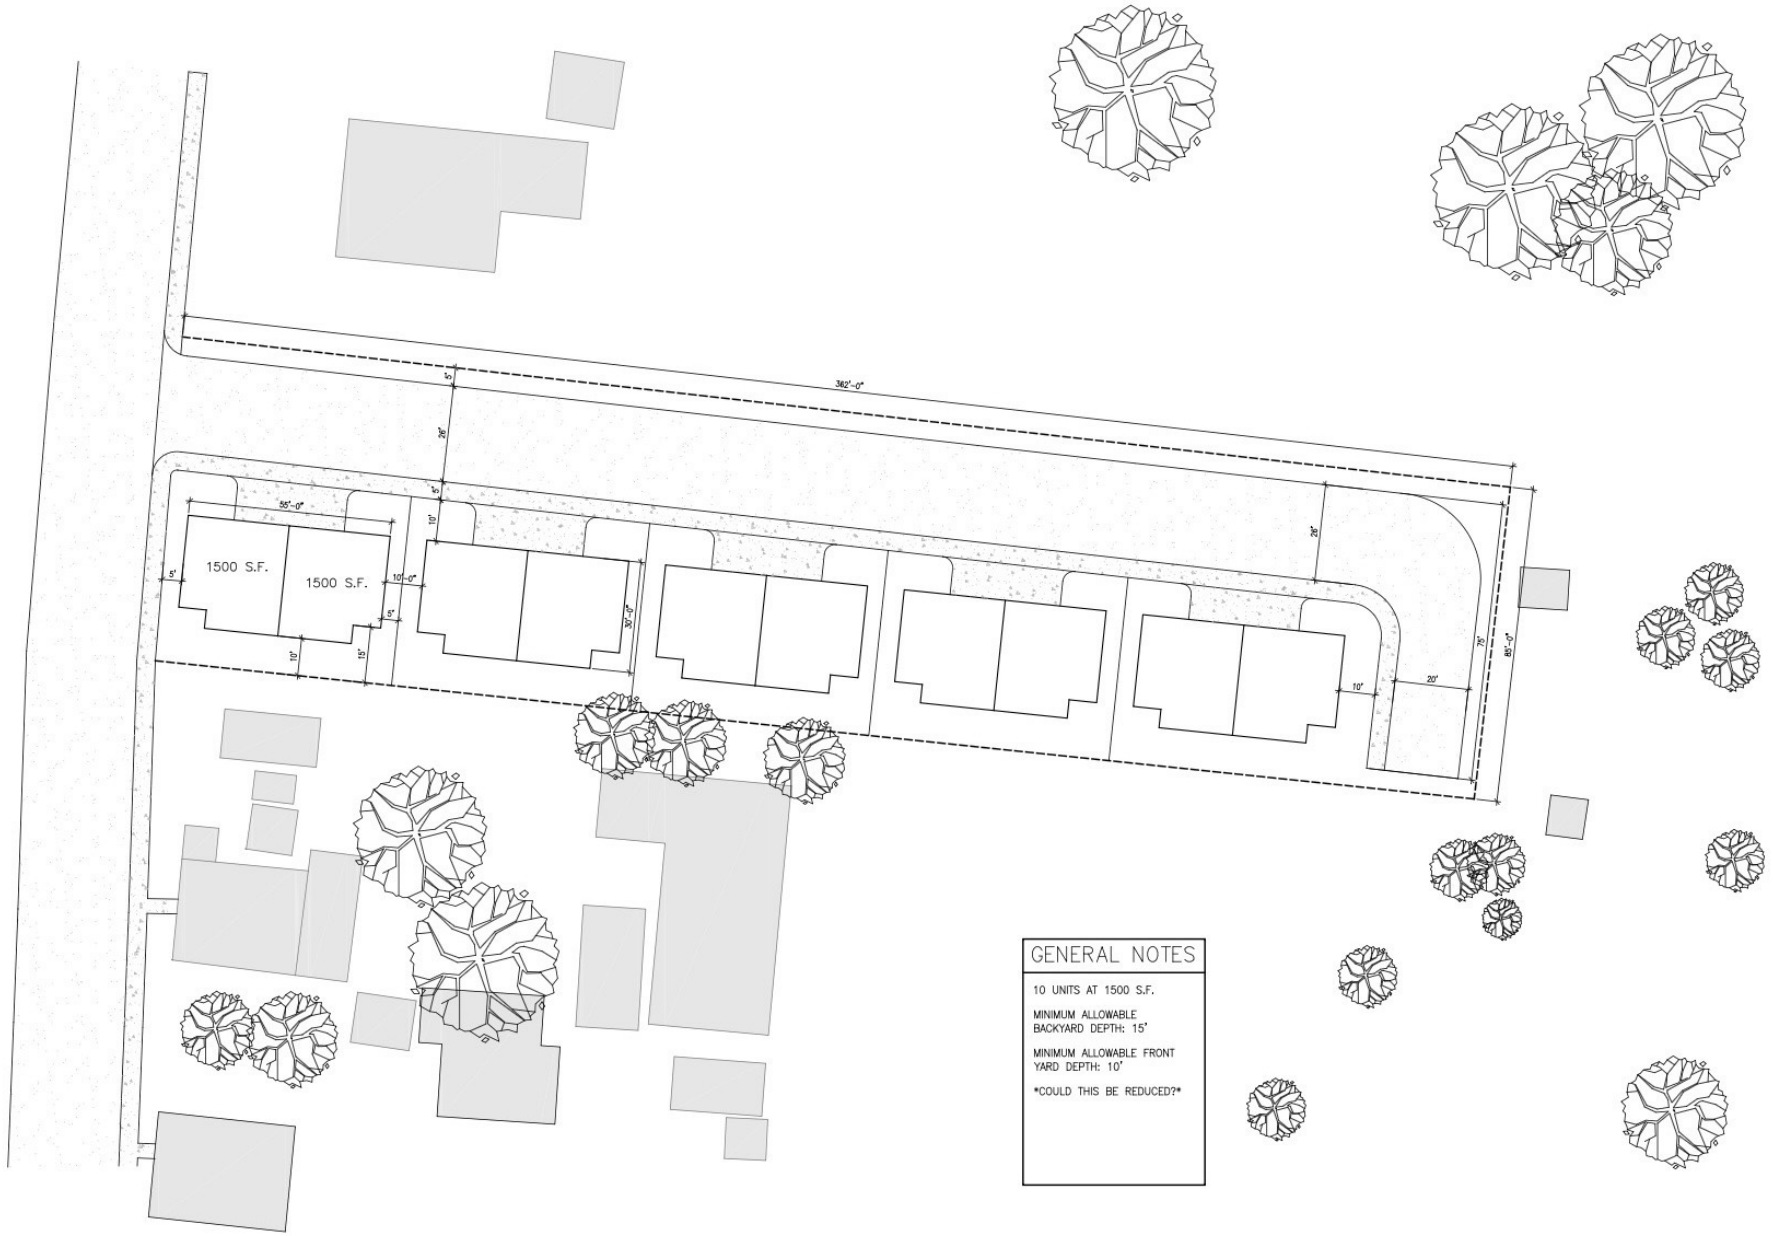

GENERAL NOTES

10 UNITS AT 1500 S.F.

MINIMUM ALLOWABLE BACKYARD DEPTH: 15'

MINIMUM ALLOWABLE FRONT YARD DEPTH: 10'

COULD THIS BE REDUCED?

SITE PLAN

1/16"=1'-0"

TRUE NORTH