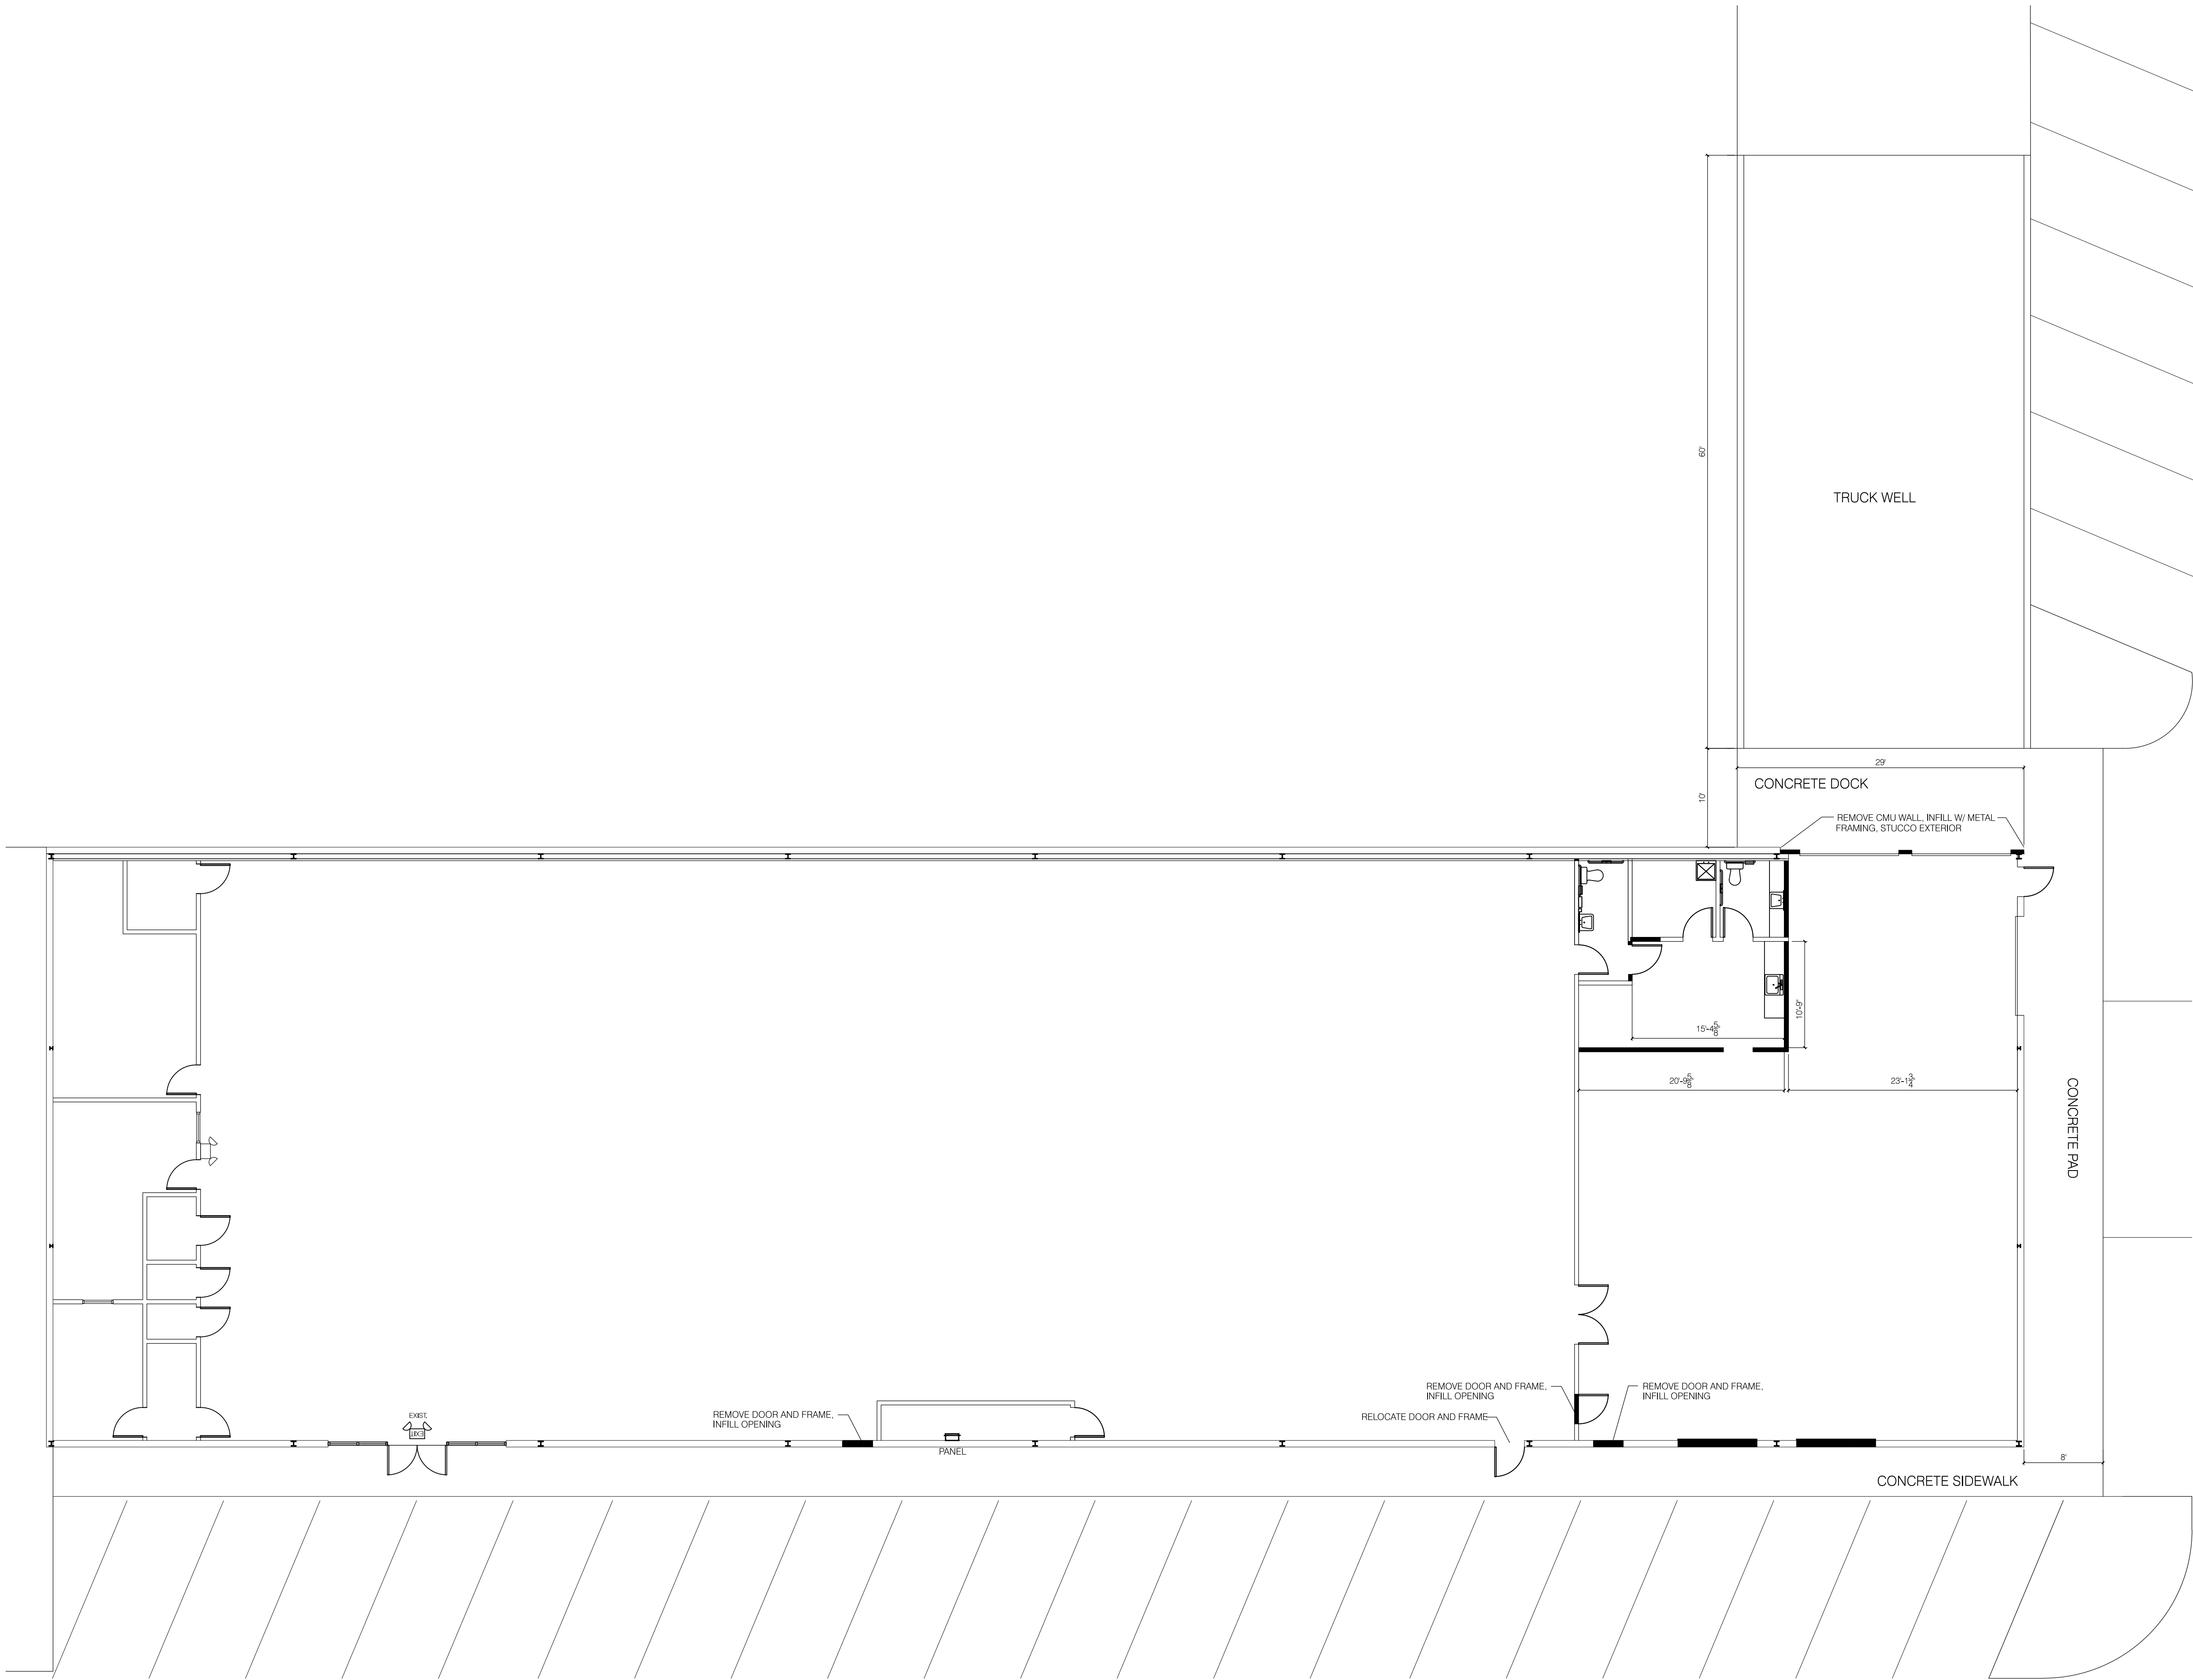


June 2015	McELHENNEY Architects 9232 HILTON AVE. NE ALBUQUERQUE, NM 87111 V: 505.262.0193 F: 505.881.9114 E: bobmacarch@mac.com
© 2015 McElheney Architects, P.C.	
	Goodwill Industries of NM 3060 Cerrillos Road Renovations Santa Fe, NM 87507
	SHEET NO. A2