


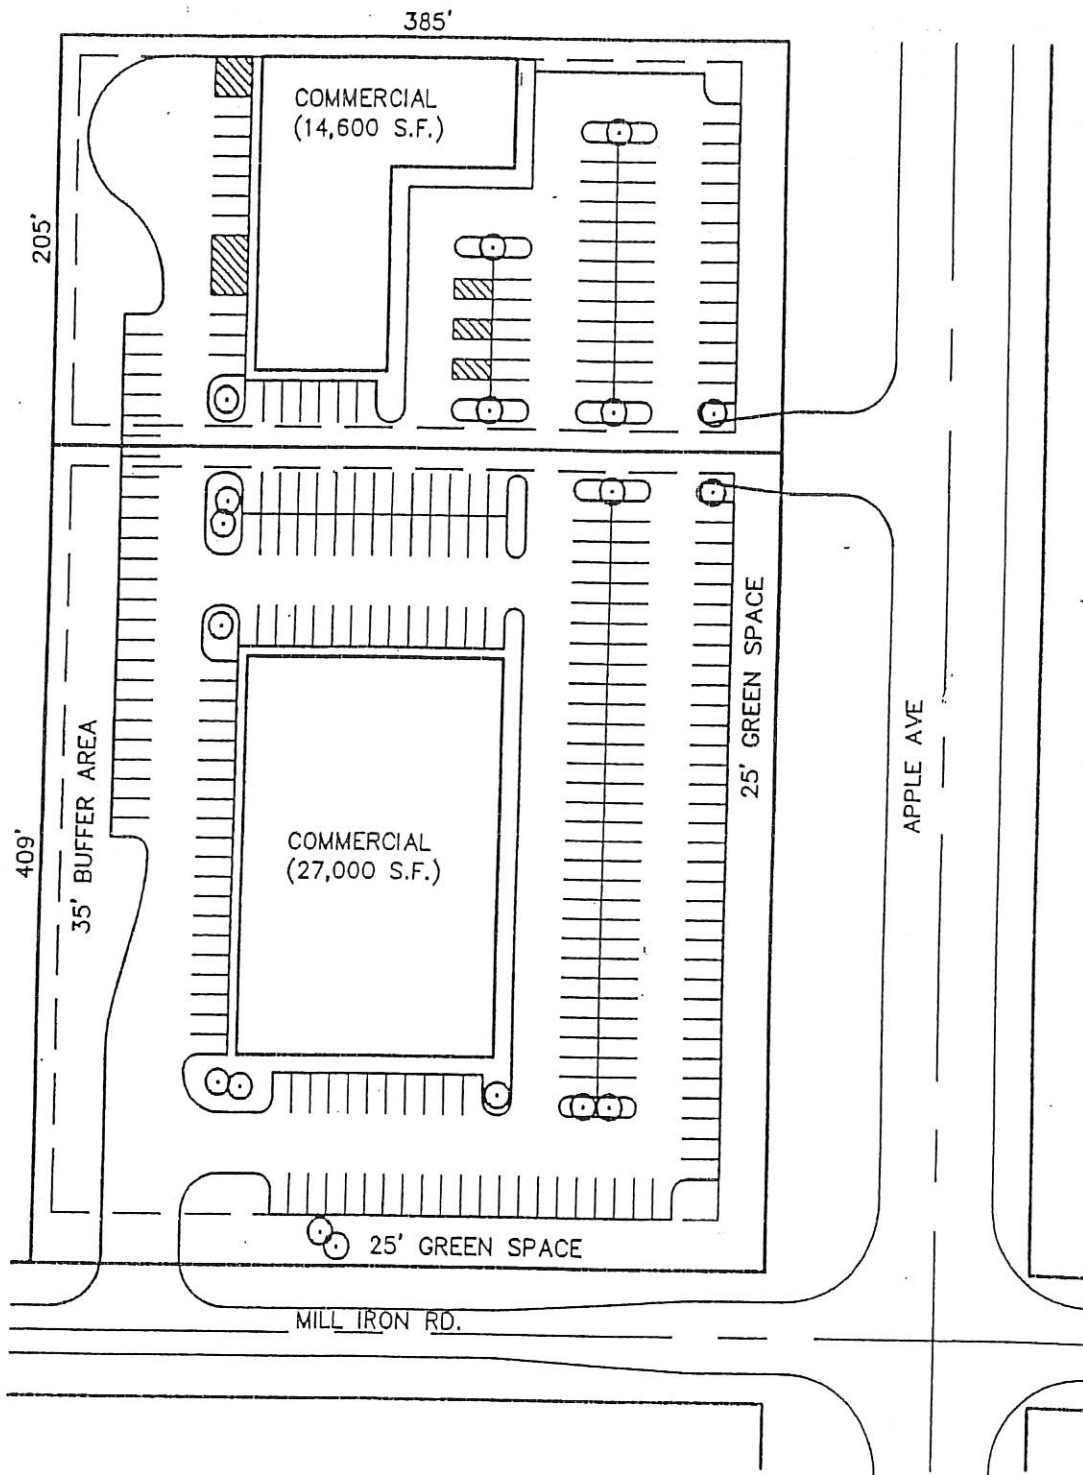

ALTERNATE B

CURRENT ZONING: C-1, NEIGHBORHOOD COMMERCIAL

SCALE: 1"=100'



**DRIESEN &
ASSOCIATES, INC.**

Engineering
Surveying
Testing

FOR
CONCEPT LAYOUT
BOB HENDRICK

IN SW 1/4 OF SECTION 21 T. 9 N., R. 16 W.

DATE 01-08-01


DRAWN BY JMT

SHEET 1 OF 1

JOB No. 0120013

Holland, MI Ph. 616-396-0255 Grand Rapids, MI Ph. 616-245-5710 Spring Lake, MI Ph. 616-846-1960 Whitehall, MI Ph. 231-894-5186

Concept Drawings

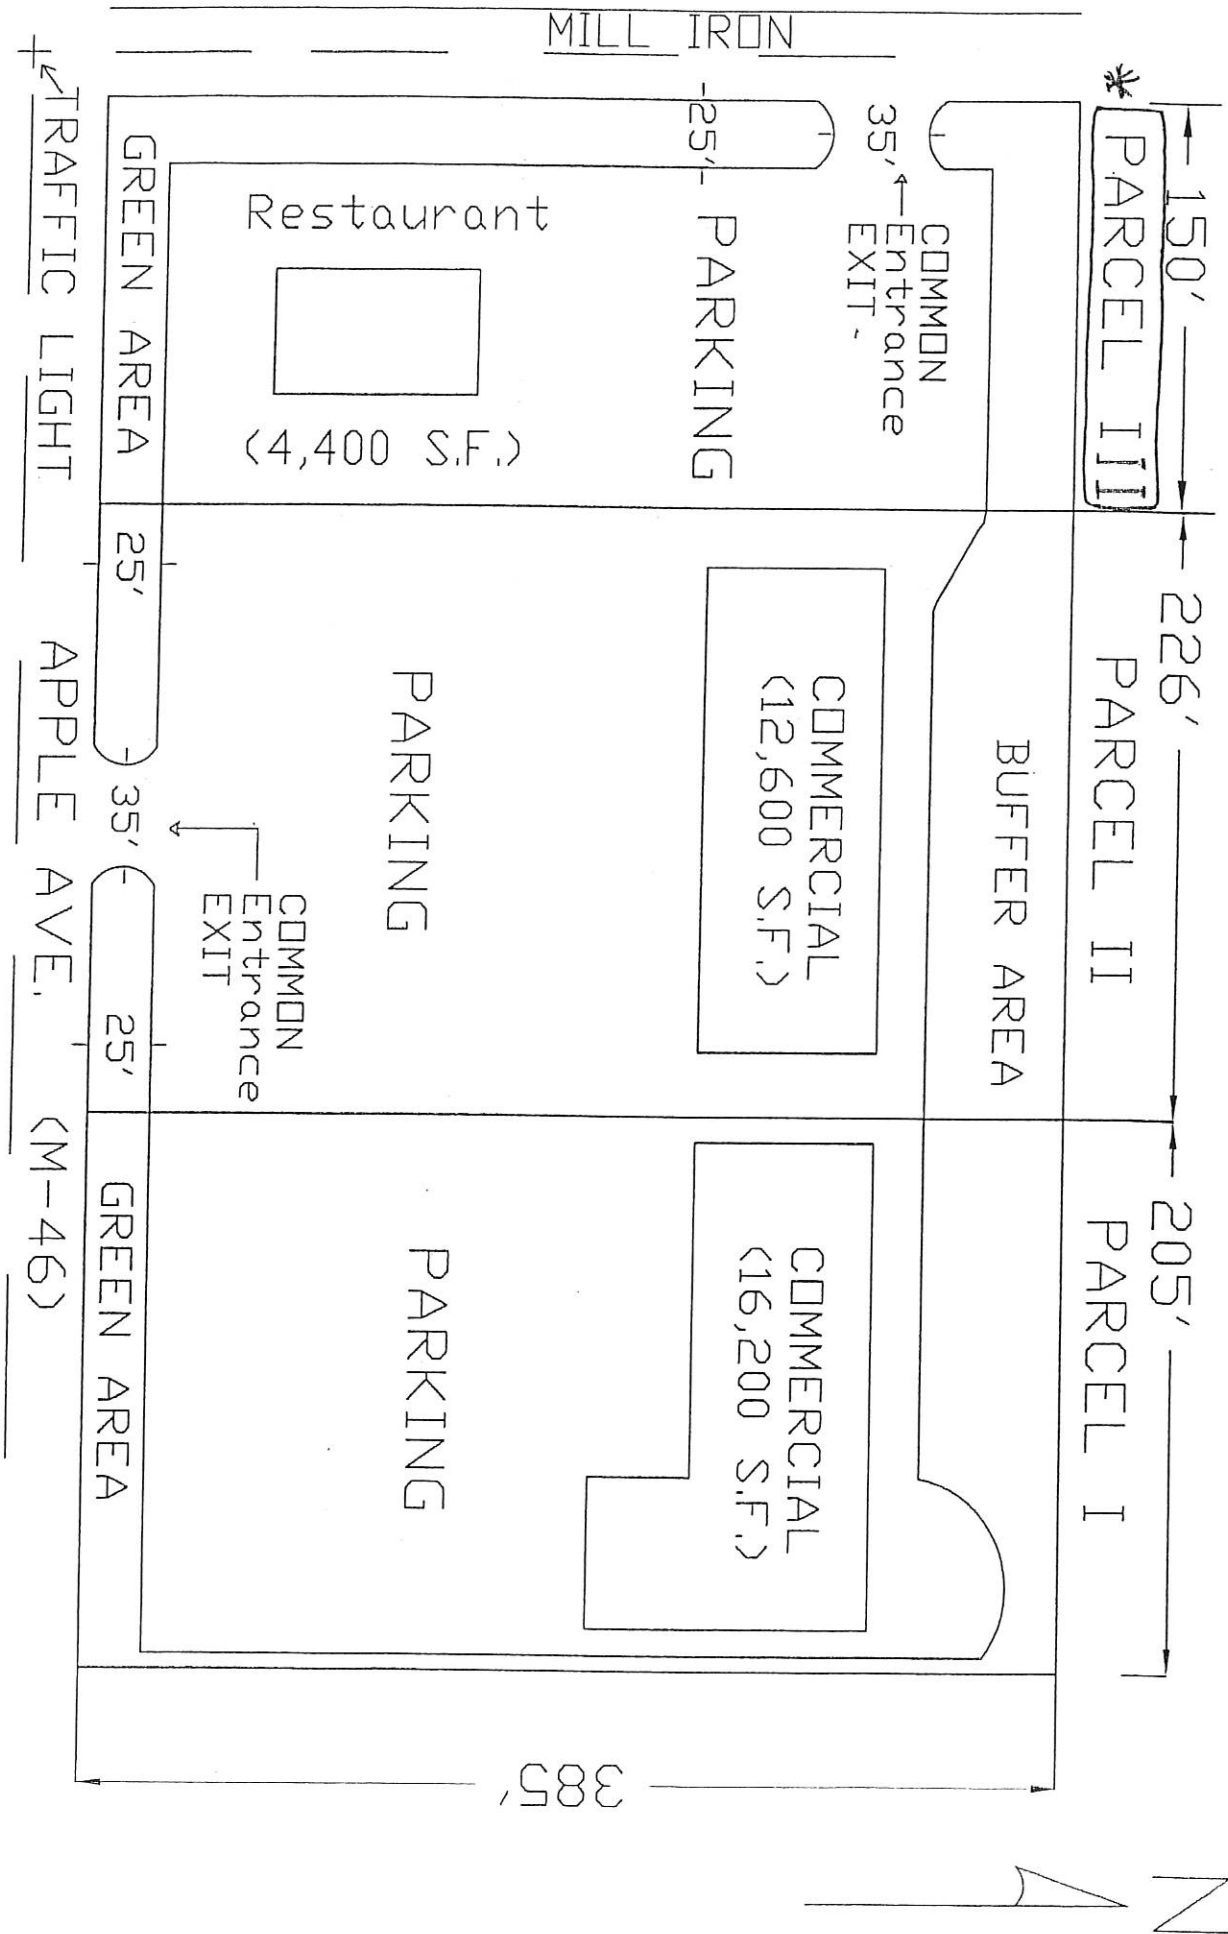


PLAT OF SURVEY

DESCRIPTION OF OVERALL PARCEL:

This parcel is located in Muskegon Township, Muskegon County, Michigan, and is described as follows:

The West 50 rods of the Southeast 1/4 of Section 24, Town 10 North, Range 16 West, except the South 90 feet thereof; and except that part, if any, contained within the West 15 rods of the East 30 rods of the West 1/2 of the Southeast 1/4 of said Section 24 and except the following described parcels:

- 1) That part of the West 825 feet of the Southeast 1/4 of Section 24, Town 10 North, Range 16 West, described as follows: Beginning on the North and South 1/4 line North 00 degrees 43 minutes 25 seconds East 475.11 feet from the South 1/4 post; thence along the North and South 1/4 line North 00 degrees 43 minutes 25 seconds East 1,000.00 feet; thence parallel with the South line of the section North 89 degrees 29 minutes 17 seconds East 825.19 feet; thence South 00 degrees 43 minutes 25 seconds West 1,000.00 feet; thence South 89 degrees 29 minutes 17 seconds West 825.19 feet to the point of beginning;
- 2) The West 1/2 of the West 1/2 of the Southeast 1/4, except the North 1,130.00 feet thereof and except the South 1,475.11 feet thereof, Section 24, Town 10 North, Range 16 West, and together with: The West 150.00 feet of the East 1/2 of the West 1/2 of the Southeast 1/4, except the North 1,130.00 feet thereof and except the South 1,475.11 feet thereof, Section 24, Town 10 North, Range 16 West;
- 3) The West 1/2 of the North 1,130 feet of the Northwest 1/4 of the Southeast 1/4 and the North 1,130 feet of the West 150 feet of the East 1/2 of the Northwest 1/4 of the Southeast 1/4 of Section 24, Town 10 North, Range 16 West, excepting therefrom 1/2 of mineral rights;
- 4) The East 211 feet of the West 825 feet of the North 385 feet of the South 475 feet of the Southeast 1/4 of Section 24, Town 10 North, Range 16 West.

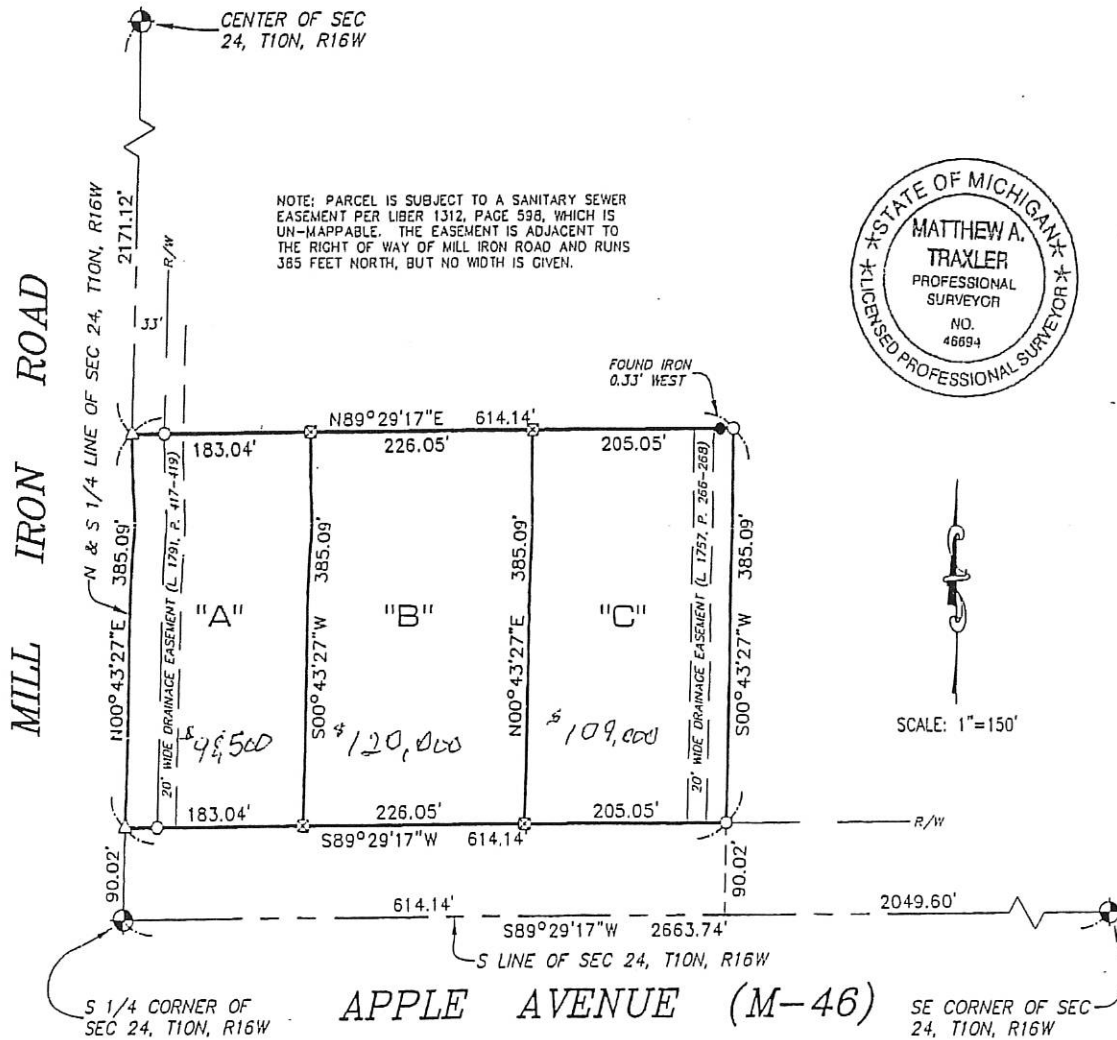

REV: 4-14-03 MAD

Matthew A. Traxler
P.S. No. 46694



DRIESENKA & ASSOCIATES, INC.

Engineering
Surveying
Testing

THE DESCRIPTION WAS GIVEN TO US BY THE PERSON CERTIFIED TO, OR WAS PREPARED BY US FROM INFORMATION OR DOCUMENTS GIVEN TO US BY THE PERSON CERTIFIED TO, AND SHOULD BE COMPARED WITH THE ABSTRACT OF TITLE OR TITLE INSURANCE POLICY FOR ACCURACY, EASEMENTS OR EXCEPTIONS.

LEGEND
 O Set Capped Iron
 ● Found Iron
 △ Set "PK" Nail
 △ Set Wood Stake
 P. Platted
 M. Measured
 D. Described

□Holland, MI □Grand Rapids, MI □Spring Lake, MI □Kalamazoo, MI
 Ph. 616-396-0255 Ph. 616-249-3900 Ph. 616-846-1960 Ph. 616-544-1455

FOR PRUDENTIAL CLYDE HENDRICK

IN SE 1/4 OF SECTION 24, T. 10 N., R. 16 W.

DATE 04/09/2003

DRAWN BY GLK

SHEET 1 OF 1

JOB No. 0320152-5