
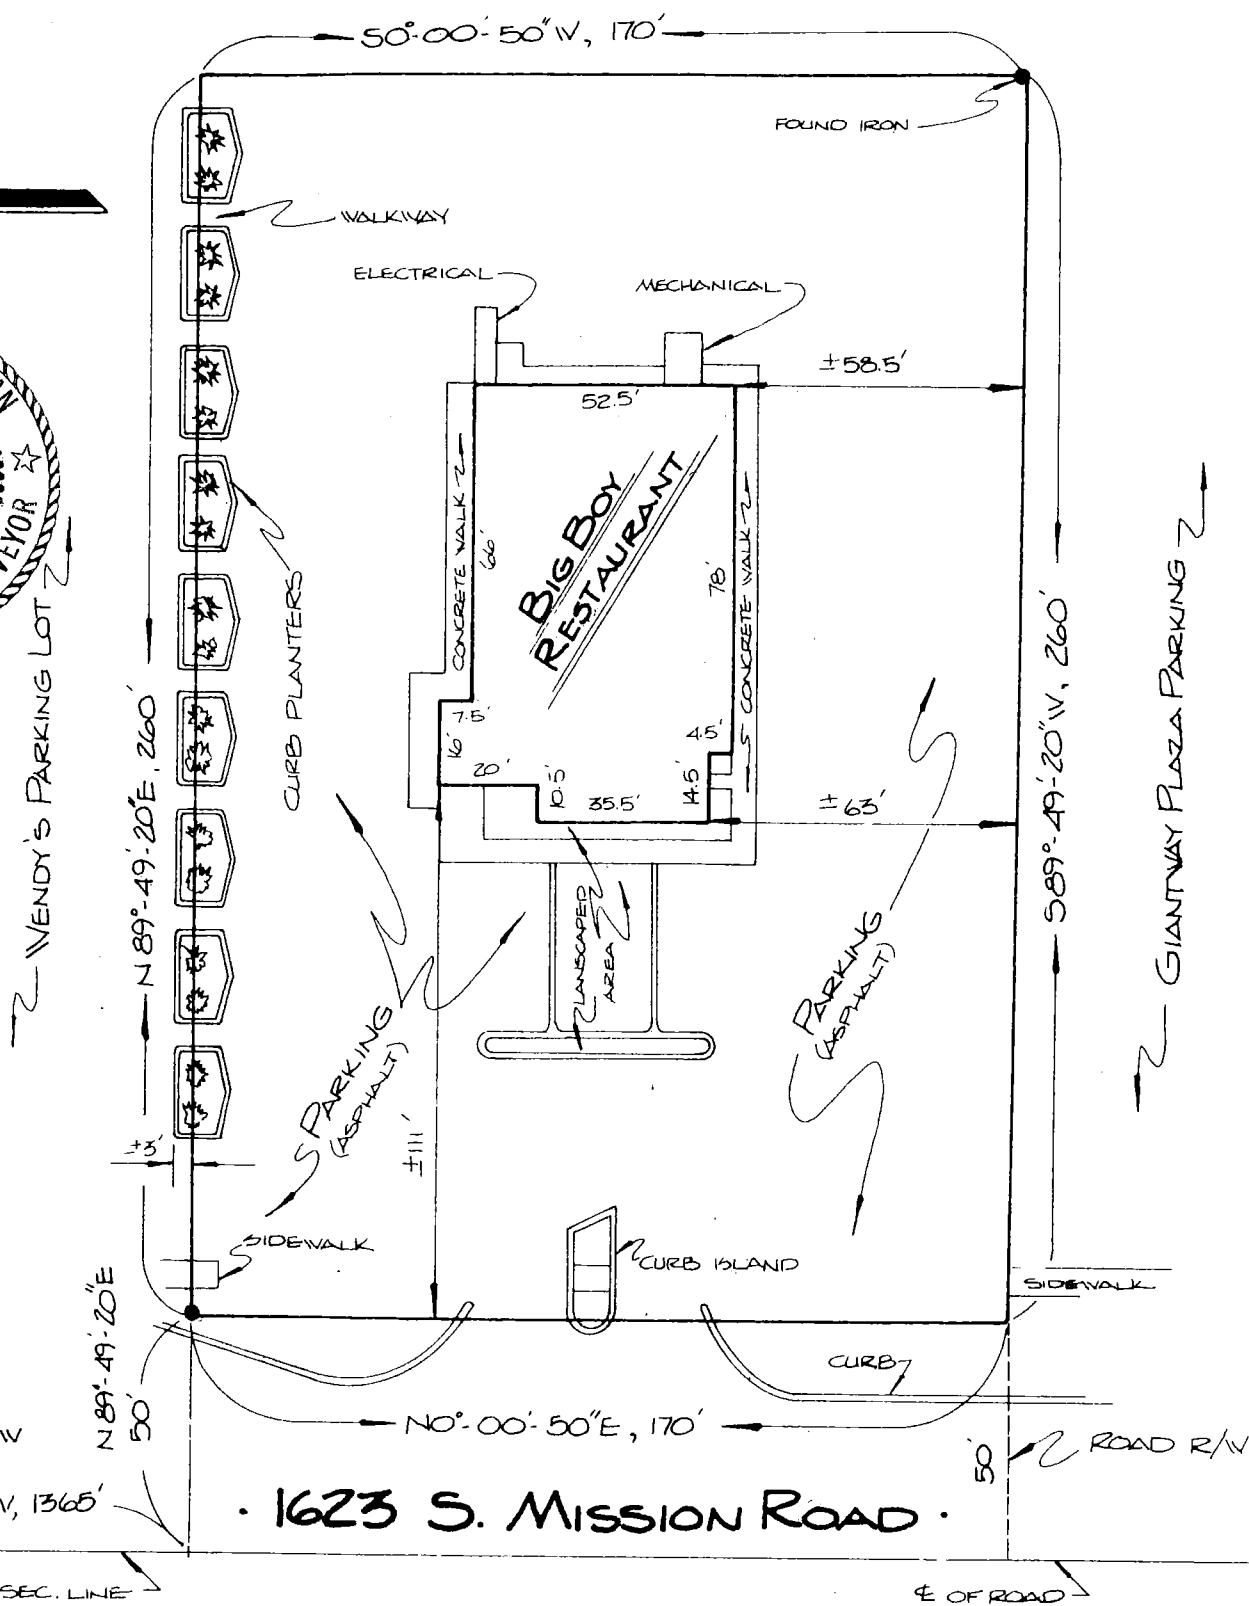


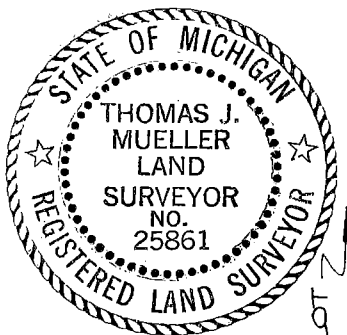

WEST 1/4 CORNER
SEC. 23, T14N-R4W

50'-00'-50"W, 1365'

WEST SEC. LINE

1623 S. MISSION ROAD

ROAD R/W

DESCRIPTION: Commencing South 0 degrees 00 minutes 50 seconds West, 1365 feet and North 89 degrees 49 minutes 20 seconds East, 50 feet from the West 1/4 corner of Section 23, T14N-R4W, City of Mt. Pleasant, Isabella County, Michigan; thence North 89 degrees 49 minutes 20 seconds East, 260 feet; thence South 0 degrees 00 minutes 50 seconds West, 170 feet; thence South 89 degrees 49 minutes 20 seconds West, 260 feet; thence North 0 degrees 00 minutes 50 seconds East, 170 feet to the point of beginning.

MORTGAGE CERTIFICATE FOR:

AMERICAN SECURITY BANK

We hereby certify that we have examined the property herein described. The improvements as shown are a true representation of existing conditions on 4-29-83 and that no encroachments exist upon the described lands except as may be shown. Since no property corners were set this certificate should not be relied upon for the exact location of the property.