EXHIBIT "A-1"

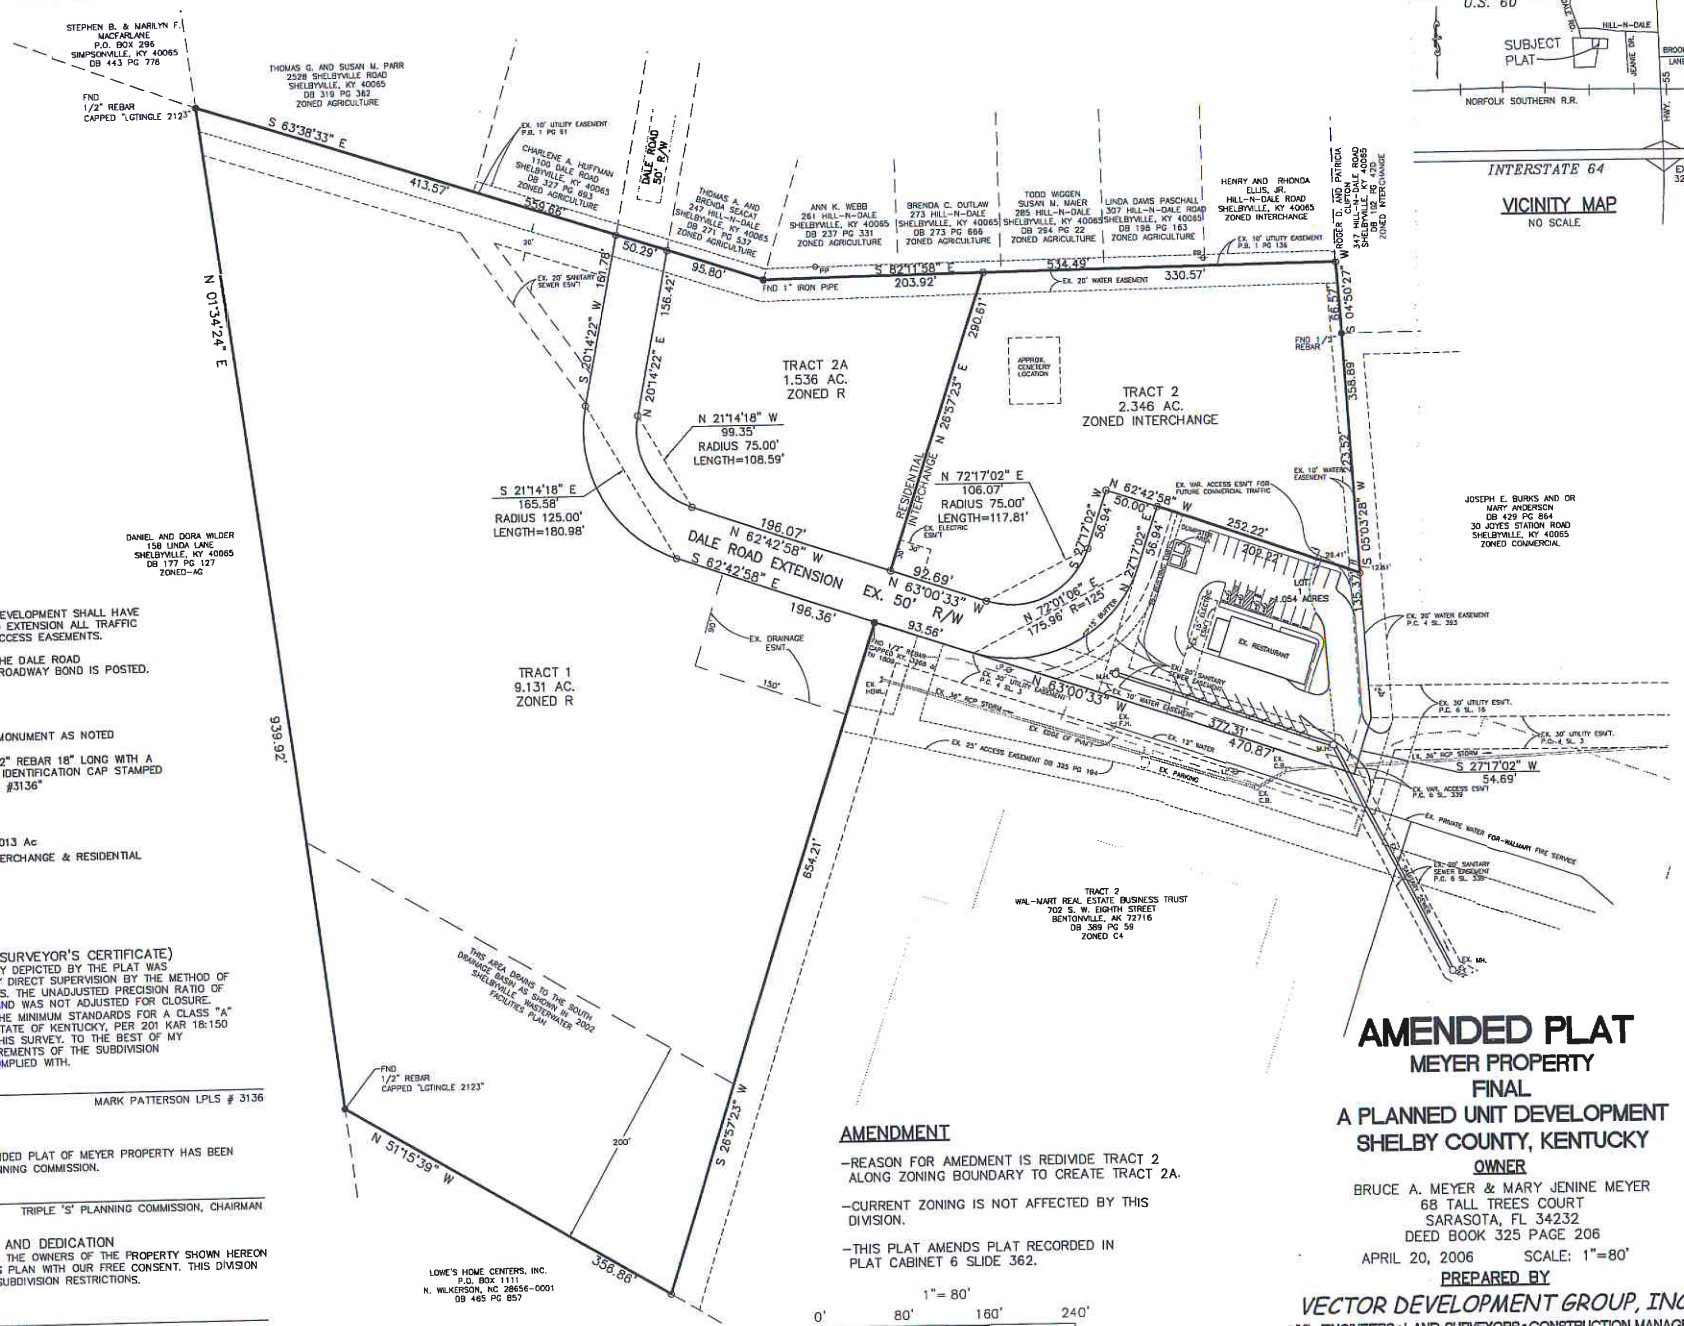

NOTES

LOT 1 AND FUTURE COMMERCIAL DEVELOPMENT SHALL HAVE NO DIRECT ACCESS TO DALE ROAD EXTENSION ALL TRAFFIC WILL FLOW THROUGH WAL-MART ACCESS EASEMENTS.

NO ROADWAY CONSTRUCTION OF THE DALE ROAD EXTENSION SHALL BEGIN UNTIL A ROADWAY BOND IS POSTED.

LEGEND

FOUND CORNER MONUMENT AS NOTED

DENOTES SET 1/2" REBAR 18" LONG WITH A YELLOW PLASTIC IDENTIFICATION CAP STAMPED "PATTERSON PLS #3136"

SITE DATA

AREA: 13.013 Ac

PROPERTY ZONED: INTERCHANGE & RESIDENTIAL

CERTIFICATE OF ACCURACY (SURVEYOR'S CERTIFICATE)

I HEREBY CERTIFY THAT THE SURVEY DEPICTED BY THE PLAT WAS PERFORMED BY PERSONS UNDER MY DIRECT SUPERVISION BY THE METHOD OF RANDOM TRAVERSE WITH SIDE SHOTS. THE UNADJUSTED PRECISION RATIO OF THE TRAVERSE EXCEEDS 1:10,000 AND WAS NOT ADJUSTED FOR CLOSURE. THIS SURVEY MEETS OR EXCEEDS THE MINIMUM STANDARDS FOR A CLASS "A" SURVEY AS ESTABLISHED BY THE STATE OF KENTUCKY, PER 201 KAR 18:150 AND IN EFFECT ON THE DATE OF THIS SURVEY. TO THE BEST OF MY KNOWLEDGE AND BELIEF ALL REQUIREMENTS OF THE SUBDIVISION REGULATIONS HAVE BEEN FULLY COMPLIED WITH.

DATE _____ MARK PATTERSON LPLS # 3136

CERTIFICATE OF APPROVAL

I HEREBY CERTIFY THAT THIS AMENDED PLAT OF MEYER PROPERTY HAS BEEN APPROVED BY THE TRIPLE 'S' PLANNING COMMISSION.

DATE: _____ TRIPLE 'S' PLANNING COMMISSION, CHAIRMAN

CERTIFICATE OF OWNERSHIP AND DEDICATION

WE HEREBY CERTIFY THAT WE ARE THE OWNERS OF THE PROPERTY SHOWN HEREON AND THAT WE HEREBY ADOPT THIS PLAN WITH OUR FREE CONSENT. THIS DIVISION DOES NOT VIOLATE ANY PRIVATE SUBDIVISION RESTRICTIONS.

DATE: _____ BRUCE A. MEYER

DATE: _____ MARY JENINE MEYER

AMENDMENT

-REASON FOR AMEDMENT IS REDIVIDE TRACT 2 ALONG ZONING BOUNDARY TO CREATE TRACT 2A.

-CURRENT ZONING IS NOT AFFECTED BY THIS DIVISION.

-THIS PLAT AMENDS PLAT RECORDED IN PLAT CABINET 6 SLIDE 362.

1"= 80'

0' 80' 160' 240'

AMENDED PLAT

MEYER PROPERTY

FINAL

A PLANNED UNIT DEVELOPMENT

SHELBY COUNTY, KENTUCKY

OWNER

BRUCE A. MEYER & MARY JENINE MEYER
68 TALL TREES COURT
SARASOTA, FL 34232
DEED BOOK 325 PAGE 206

APRIL 20, 2006 SCALE: 1"=80'

PREPARED BY

VECTOR DEVELOPMENT GROUP, INC.

CIVIL ENGINEERS • LAND SURVEYORS • CONSTRUCTION MANAGERS
26 VILLAGE PLAZA • SHELBYVILLE, KY 40065 • (502)-633-7585

© COPYRIGHT 2006, ALL RIGHTS RESERVED