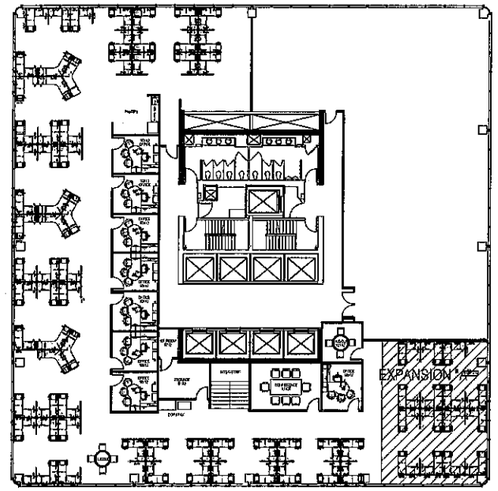

14th FLOOR: DAY "ONE"

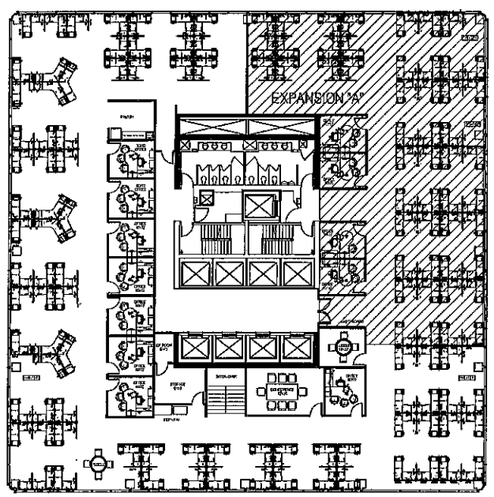

14th FLOOR: DAY "TWO"

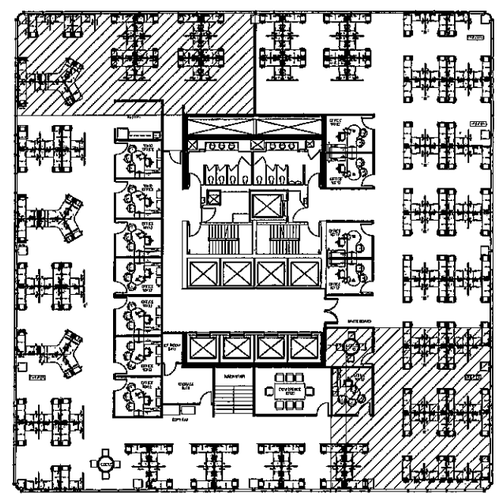

14th FLOOR: DAY "CONTRACTION"

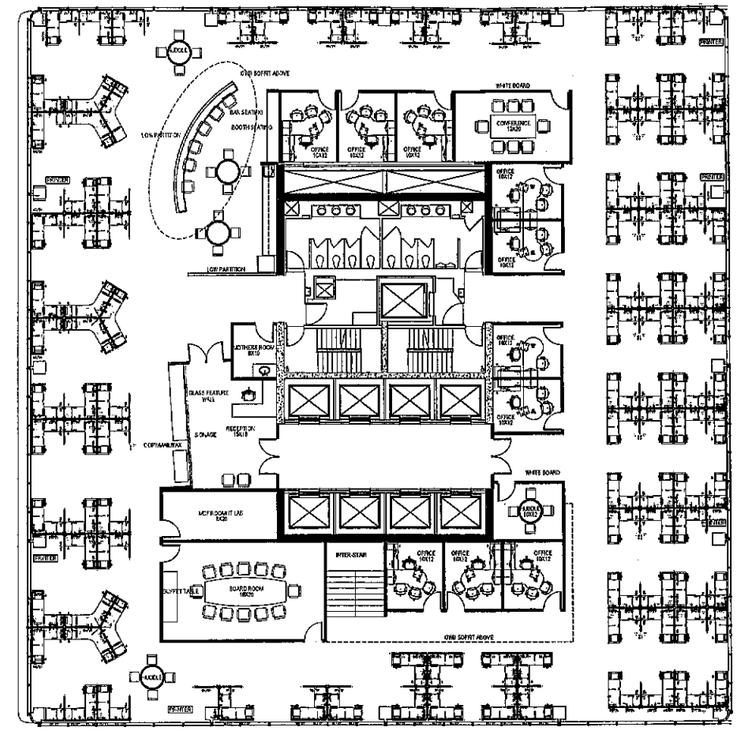

15th FLOOR

PROGRAM ALLOCATION

SPACE	WS	OFFICE	HUDDLE	8 PPL CONF	TOTAL PPL
MEIDINGER TOWER: 14TH FL					
14TH FL: DAY ONE	79	8	1	1	87
14TH FL: DAY TWO	113	11	1	1	124
14TH FL: CONTRACTION	76	11	1	1	87
MEIDINGER TOWER: 15TH FL	108	7	1	1	115

NOTE: THIS DRAWING WAS BASED UPON PLANS RECEIVED BY OUR OFFICE FROM THE BUILDING OWNER AND HAVE NOT BEEN FIELD MEASURED BY MEYER DESIGN, INC. ACTUAL FIELD CONDITIONS MAY VARY.

CONNOLLY

MEYER
ARCHITECTURE • INTERIORS
MEYER DESIGN, INC. • MEYER ARCHITECTS, INC.
227 EAST LANCASTER AVENUE • ARDMORE, PA 19003-2304
VOICE • 610.649.5300 FAX • 610.649.5399
EMAIL: info@ @ meyerdesigninc.com

©2019 MEYER DESIGN, INC. MEYER ARCHITECTS, INC. ALL RIGHTS RESERVED.

CONNOLLY
LOUISVILLE, KENTUCKY

TEST FIT
14TH & 15TH FLOOR

DATE	OPERATION	BY	CHK.	DATE	OPERATION	BY	CHK.
07.18.18	EFFICIENCY STUDY	PTB	PTB				
08/07/18	SENT FOR CLIENT REVIEW	PTB	PTB				
08/09/18	SENT FOR CLIENT REVIEW	PTB	PTB				
08/14/18	ISSUE FOR CLIENT REVIEW	PTB	PTB				
08/24/18	ISSUE FOR CLIENT REVIEW	PTB	PTB				

SCALE:	1/8" = 1'-0"
JOB. NO.:	NUMBER
PM.	PTB
PROJECT NORTH	DRAWING NO. TF6.0