


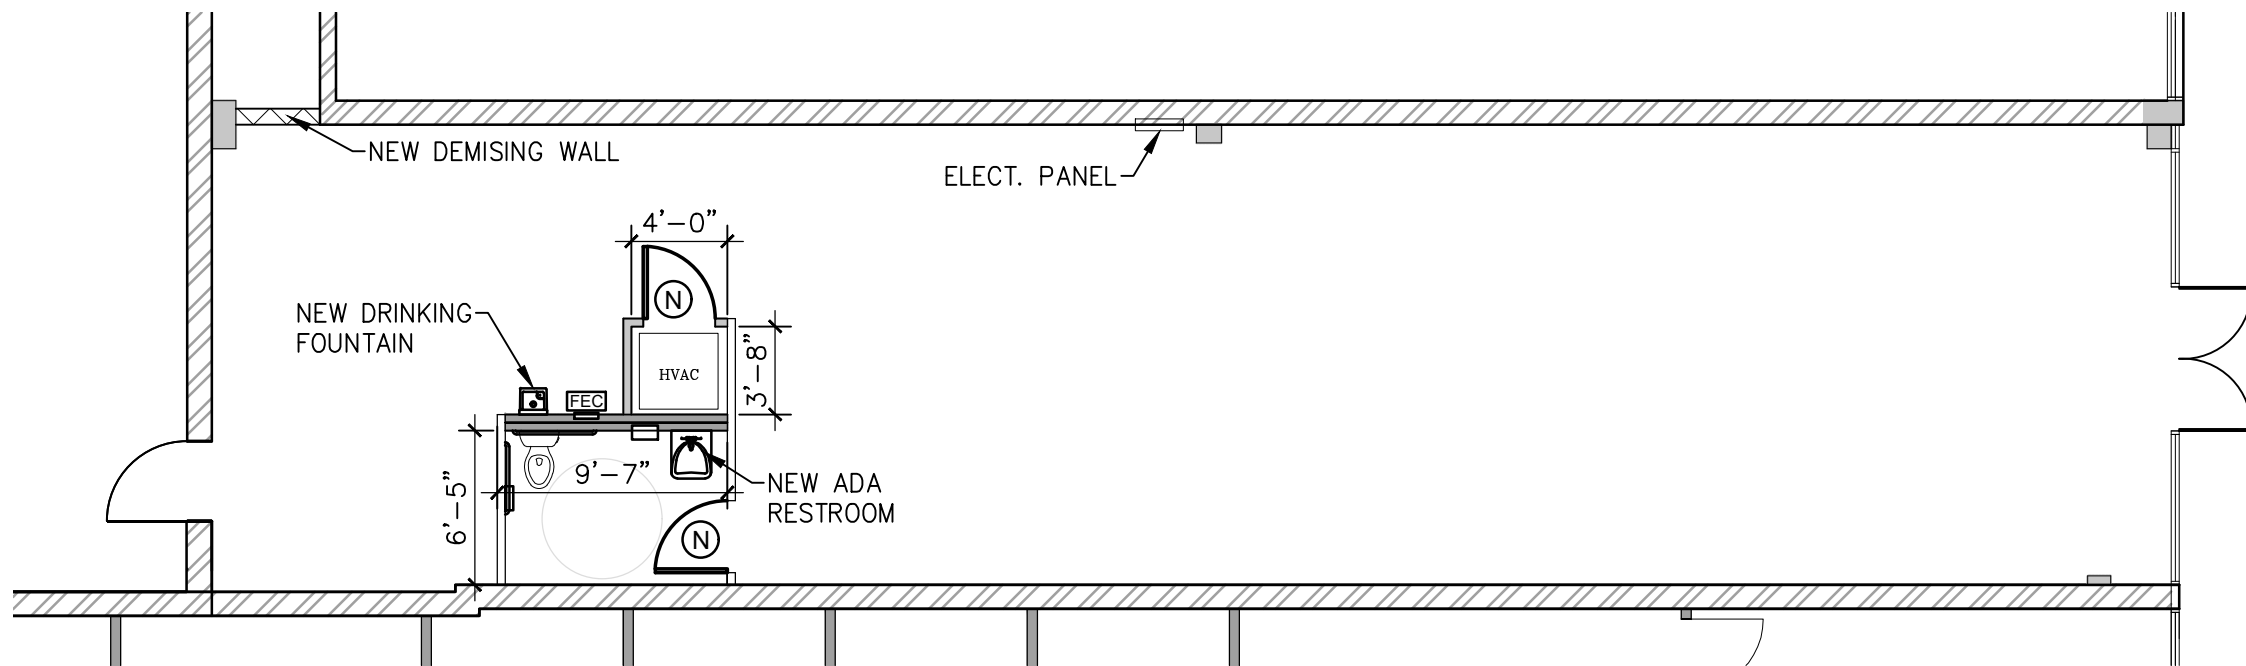


1
SP

SPACE PLAN

SCALE: 1/8" = 1'-0"

SUITE 330

1,673 SQ.FT.

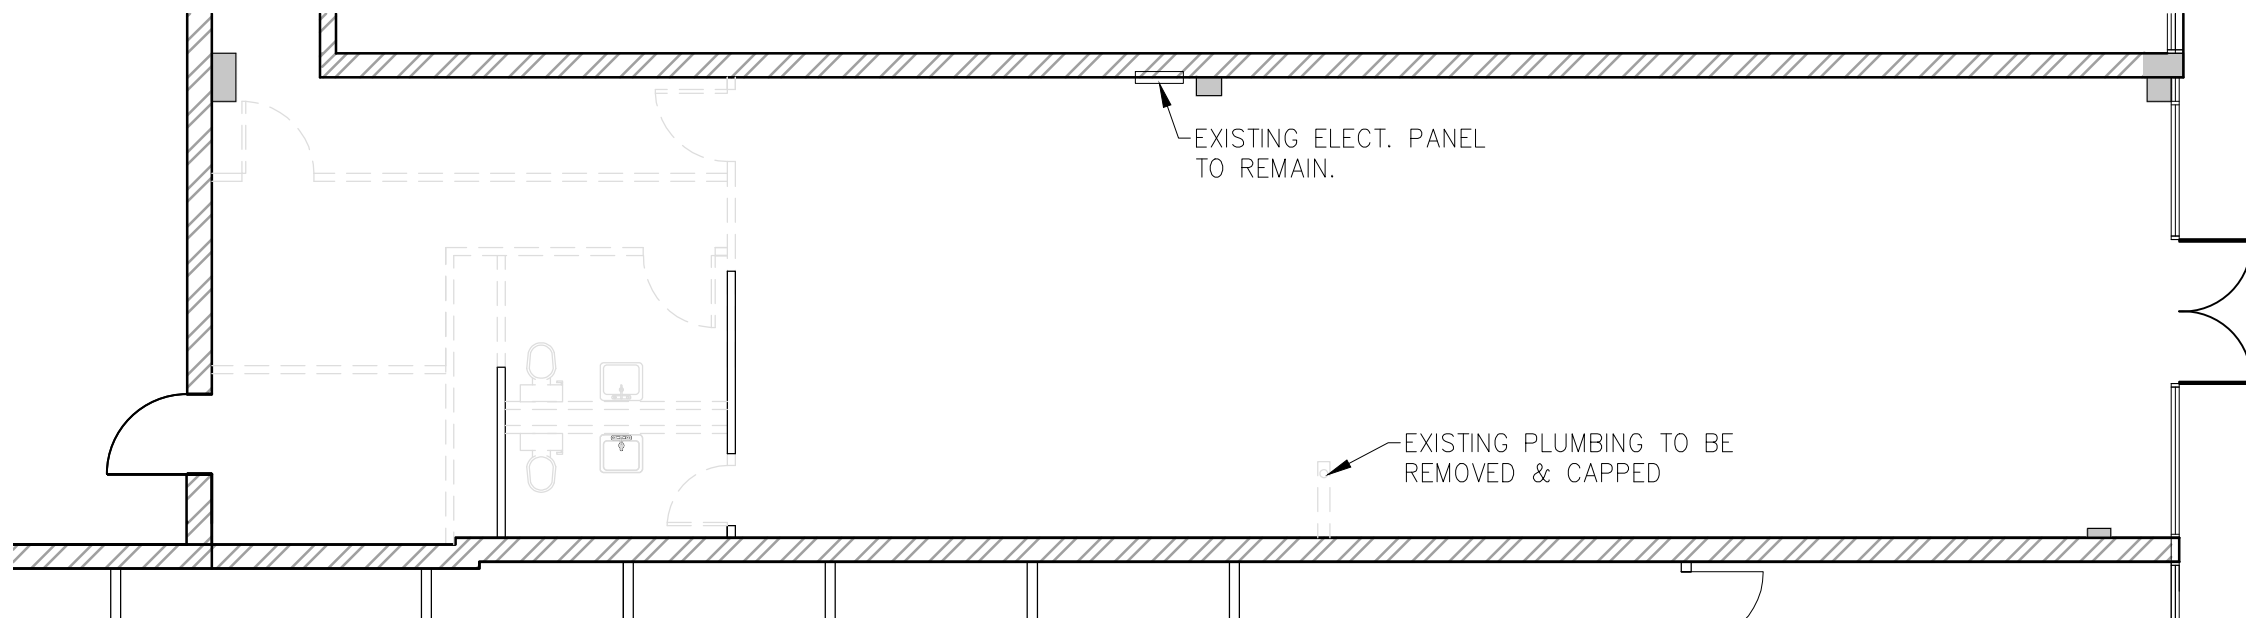


2
SP

DEMOLITION PLAN

SCALE: 1/8" = 1'-0"

LEGEND	
	EXISTING PARTITION TO REMAIN
	NEW BUILDING STANDARD PARTITION
	EXISTING BLDG. STD. DEMISING PARTITION
	NEW BLDG. STD. DEMISING PARTITION
	DEMOLITION
	1 HR. FIRE RATED PARTITION
	NEW DOOR OR RELOCATED

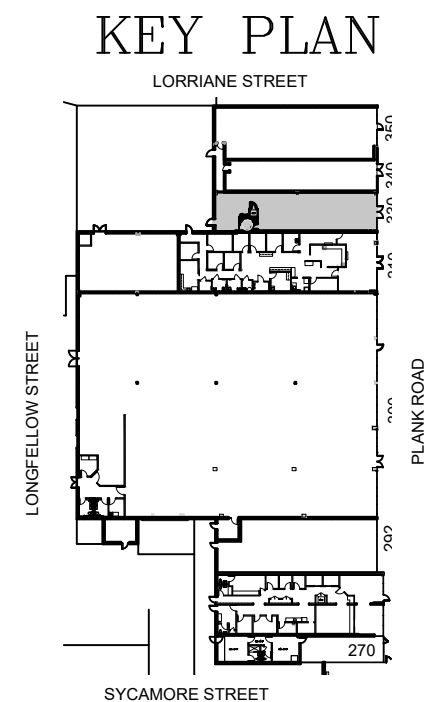


*NOTE: ROOM SIZES AND SQUARE FOOTAGES ARE APPROXIMATE AND ARE TO ONLY PROVIDE A SENSE OF SCALE.

SUITE 330
 DELMONT VILLAGE
 5151 PLANK RD.
 BATON ROUGE, LA

PROJECT

AGL
 COMMERCIAL INTERIORS
 433 METAIRE ROAD
 SUITE 208
 METAIRE, LA 70005
 504.888.9077
 AGDESIGNS.COM

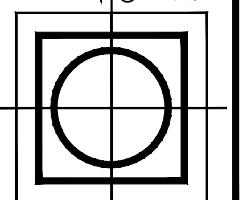

TASK NO. 11218	DATE 11-13-23	FLOOR 1	SHEET SP
DRAWN BY MMH	CHECKED BY RHT		