
SOUTHERN LOOP BUSINESS CENTER

UNIT NO. 1

A COMMERCIAL SUBDIVISION LOCATED IN SECTIONS 20 AND 29, TOWNSHIP 16 NORTH, RANGE 13 WEST, SHREVEPORT, CADDO PARISH, LOUISIANA, CONTAINING 8.042 ACRES, MORE OR LESS.

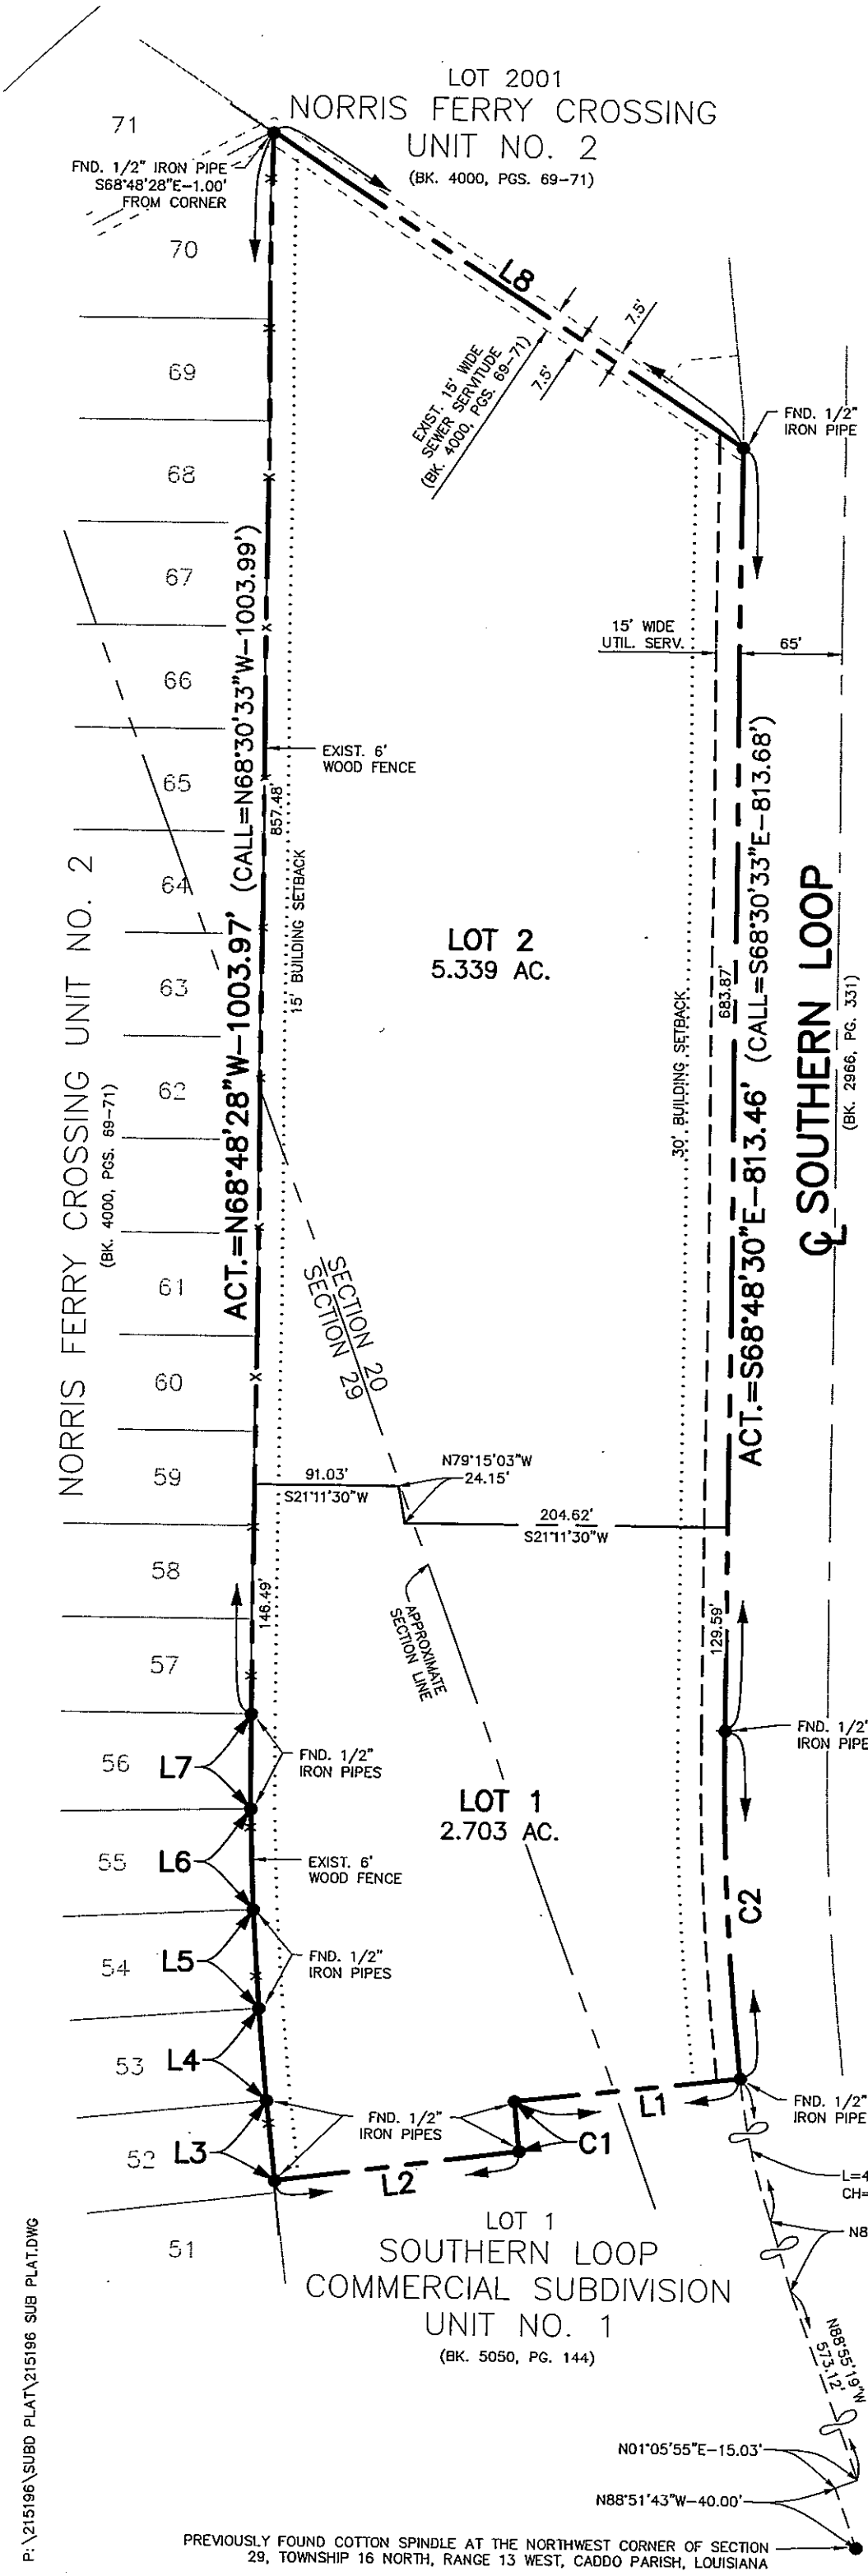

100 0 100

SCALE: 1" = 100'

AUGUST 9, 2016

LINE DATA:

L1
ACT.=S14°39'21"W-143.94'
CALL=S14°58'35"W-144.00'

L2
ACT.=S13°38'49"W-155.40'
CALL=S14°05'17"W-155.91'

L3
ACT.=N75°50'03"W-51.08'
CALL=N75°21'19"W-51.29'

L4
ACT.=N74°01'19"W-59.28'
CALL=N73°51'02"W-58.95'

L5
ACT.=N72°35'03"W-63.62'
CALL=N72°17'00"W-63.86'

L6
ACT.=N71°00'41"W-63.91'
CALL=N70°39'12"W-63.86'

L7
ACT.=N69°19'03"W-59.14'
CALL=N69°05'42"W-59.07'

L8
ACT.=N54°31'50"E-359.12'
CALL=N54°49'28"E=359.07'

CURVE DATA:

C1
ACT.
R=2088.86' L=31.98'
CH=S75°07'21"E-31.98'
CALL
L=32.38'
CH=S75°28'04"E-32.38'

C2
ACT.
R=1944.86' L=221.25'
CH=S72°00'09"E-221.13'
CALL
L=221.13'
CH=S71°45'59"E-221.01'

NOTE:
COMMENCEMENT LINES ARE NOT TO SCALE AND WERE TAKEN FROM PUBLIC RECORD.

APPROVED:

METROPOLITAN PLANNING COMMISSION — DATE
EXECUTIVE DIRECTOR

CITY ENGINEER — DATE

STATE OF LOUISIANA
CHARLES G. COYLE, III
REG. No. 4884
REGISTERED
PROFESSIONAL
LAND SURVEYOR

I HEREBY CERTIFY THAT THIS SUBDIVISION CONFORMS TO ORDINANCE 115 OF 1970 AND AMENDMENTS THERETO, AND LOUISIANA REVISED STATUTE 33:5051.

8/9/16
CHARLES G. COYLE, III, P.L.S. — DATE
REGISTRATION NO. 4884
COYLE ENGINEERING CO., INC.
P.O. BOX 6177
BOSSIER CITY, LA 71171-6177
PHONE: 318.746.8987

P:\215196\SUBD PLAT\215196 SUB PLAT.DWG