


THIS IS A CORRECTION MAP SURVEY PLAT OF BOUNDARY P. ODOM TRACT (CORRECTING FOR A 10 ACRE PARCEL) LOCATED IN SECTION 26, PARISH, LOUISIANA FOR THE R.P. ODOM HEIRS . . . BY ROBERT H. BROOKS, III, JER 22, 2008.

SIGN OF TRACT 'B' OF THE ROBERT P. ODOM TRACT INTO TRACT 'B-1' & TRACT BROOKS, III, P.L.S. AND DATED DECEMBER 12, 2007.

OF TRACT 8A WEBB ESTATE BEING THE RESUBDIVISION OF LOT 8 . . . BY JAMES DATED SEPTEMBER 14, 1993.

EASEMENTS, RIGHTS-OF-WAY PROPERTY, OTHER THAN THIS REPRESENTATIVE.


THE TOPOGRAPHIC INFORMATION AN ACTUAL FIELD SURVEY BY ENGINEERS, INC. PRIOR TO TOPOGRAPHIC FEATURES ARE REFLECTED HEREON.

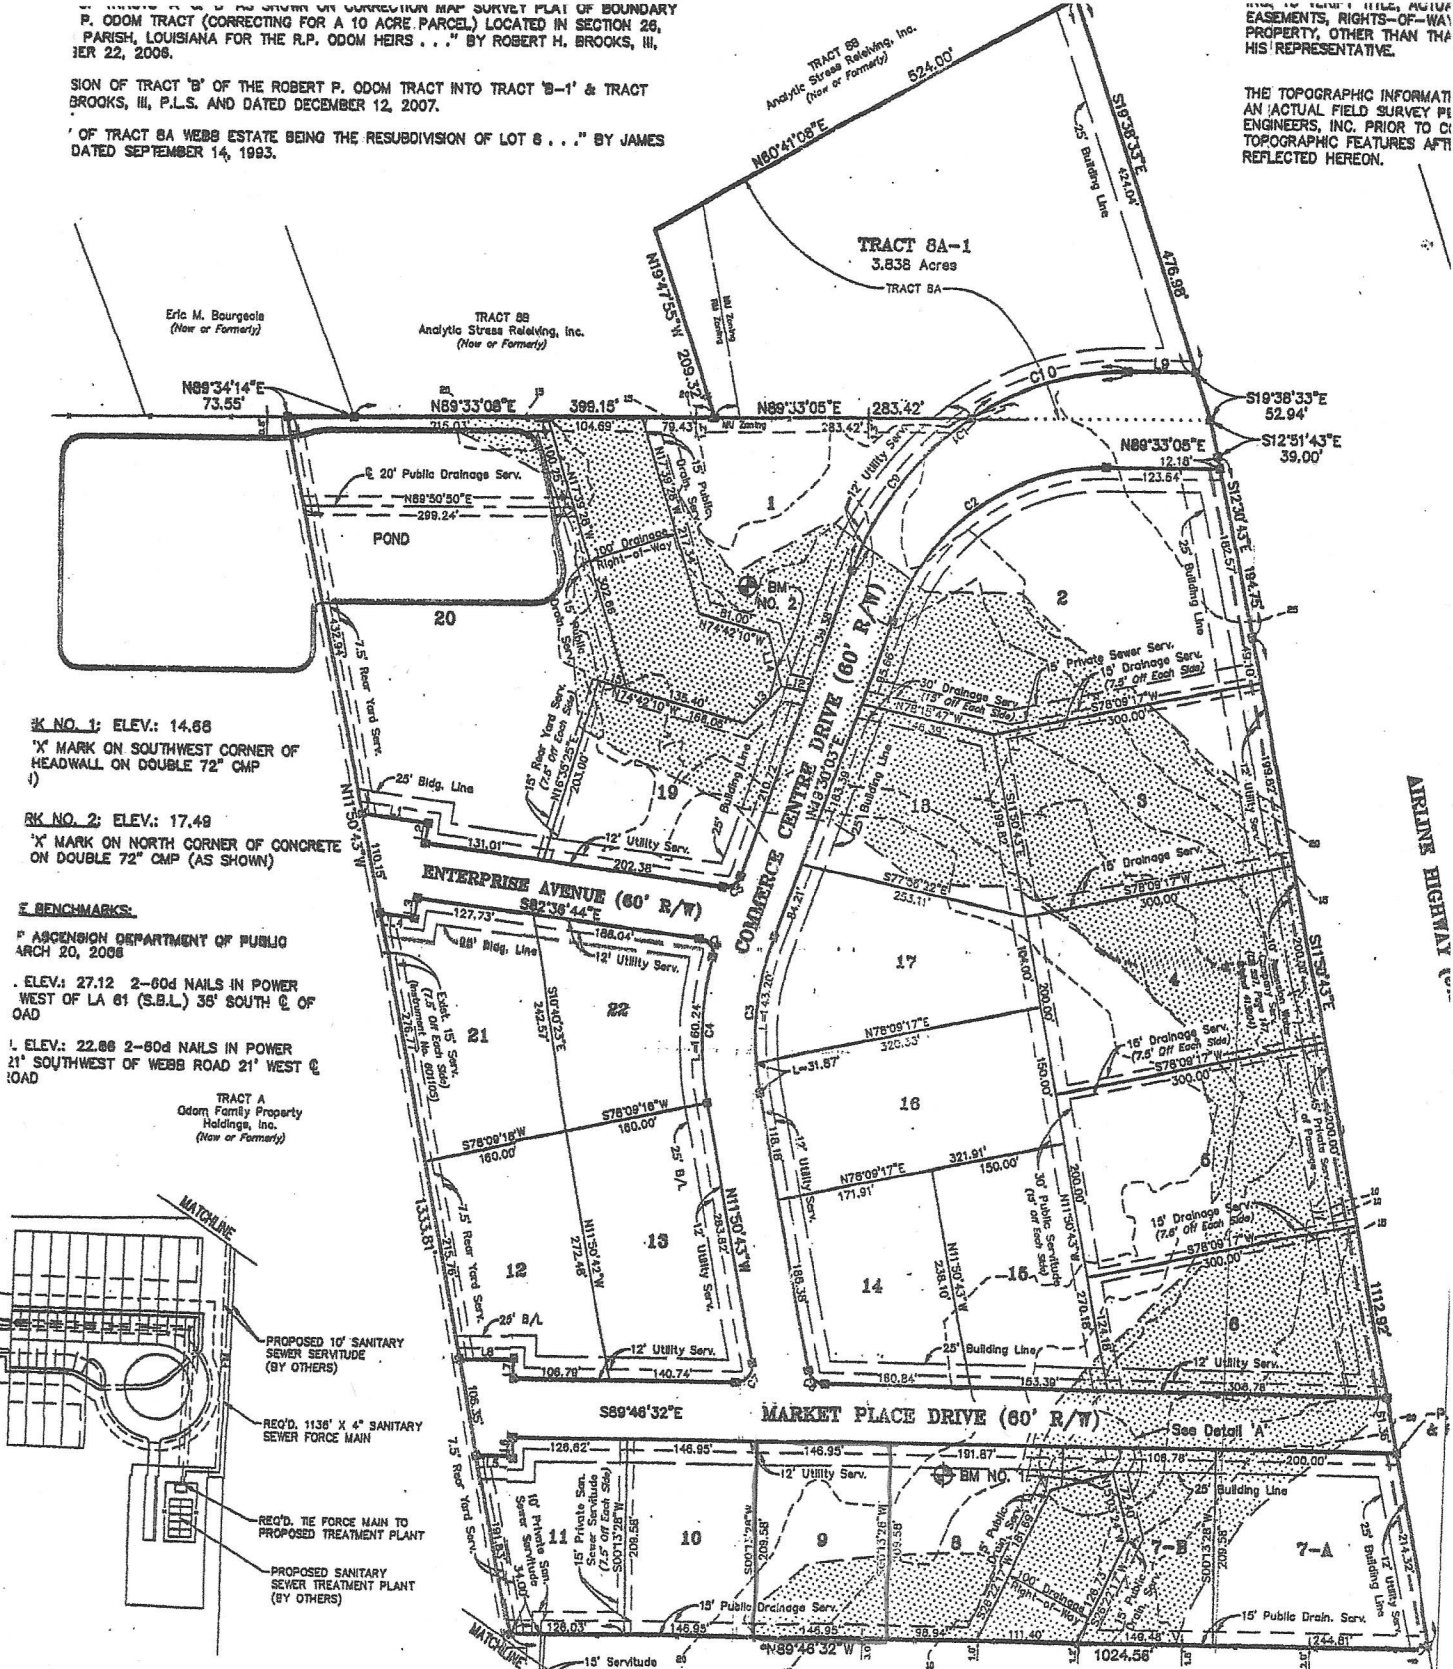

* NO. 1; ELEV.: 14.68
 * MARK ON SOUTHWEST CORNER OF HEADWALL ON DOUBLE 72" CMP
 * NO. 2; ELEV.: 17.49
 * MARK ON NORTH CORNER OF CONCRETE ON DOUBLE 72" CMP (AS SHOWN)


BENCHMARKS:
 P ASCENSION DEPARTMENT OF PUBLIC ARCH 20, 2008
 . ELEV.: 27.12 2-60d NAILS IN POWER WEST OF LA 61 (S.B.L.) 36' SOUTH & OF OAD
 I. ELEV.: 22.88 2-60d NAILS IN POWER 21' SOUTHWEST OF WEBB ROAD 21' WEST & OAD

TRACT A Odom Family Property Holdings, Inc. (Now or Formerly)

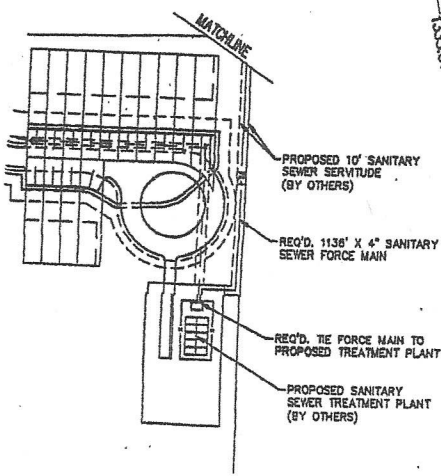

CERTIFICATION:
 THIS IS TO CERTIFY THAT THIS PLAT CONFORMS TO LA REVISED STATUTES 33:5051 ET. SEQ. AND CONFORMS TO ALL PARISH ORDINANCES CONCERNING THE SUBDIVISION OF LAND. THIS PLAT CONFORMS TO THE APPLICABLE MINIMUM STANDARDS OF THE STATE OF LOUISIANA FOR A CLASS "B" SURVEY.

LLOYD R. ERIKSON, P.E.
 PROFESSIONAL ENGINEER
 DATE 4/24/08
 ROBERT H. BROOKS, III, P.L.S.
 PROFESSIONAL LAND SURVEYOR
 DATE 4/24/08

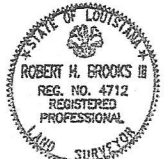

146.95' Front & Back
 209.58' Both Sides

NOTES:
 1. LOTS 2, 6, & 7A SHALL NOT HAVE DIRECT ACCESS TO AIRLINE HIGHWAY (U.S. HWY 61).
 2. LOTS 3, 4, & 5 SHALL SHARE ONE ACCESS DRIVE TO TO AIRLINE HIGHWAY (U.S. HWY 61). LOCATION TO BE APPROVED BY LADOTD.

APPROVED:
 PLANNING COMMISSION
 PARISH OF ASCENSION

DATE 5 May 2008
 P.C. NO. 3928

AIRLINE HIGHWAY

PREL BY 1
 AUG
 REV: ON J
 FINAL 2008
 DESIG
 DETAIL
 CHECK