


PLAT OF SURVEY OF A 20.181 ACRE TRACT
LOCATED IN SECTION 33, T5S-R7E,
TANGIPAHOA PARISH, LOUISIANA

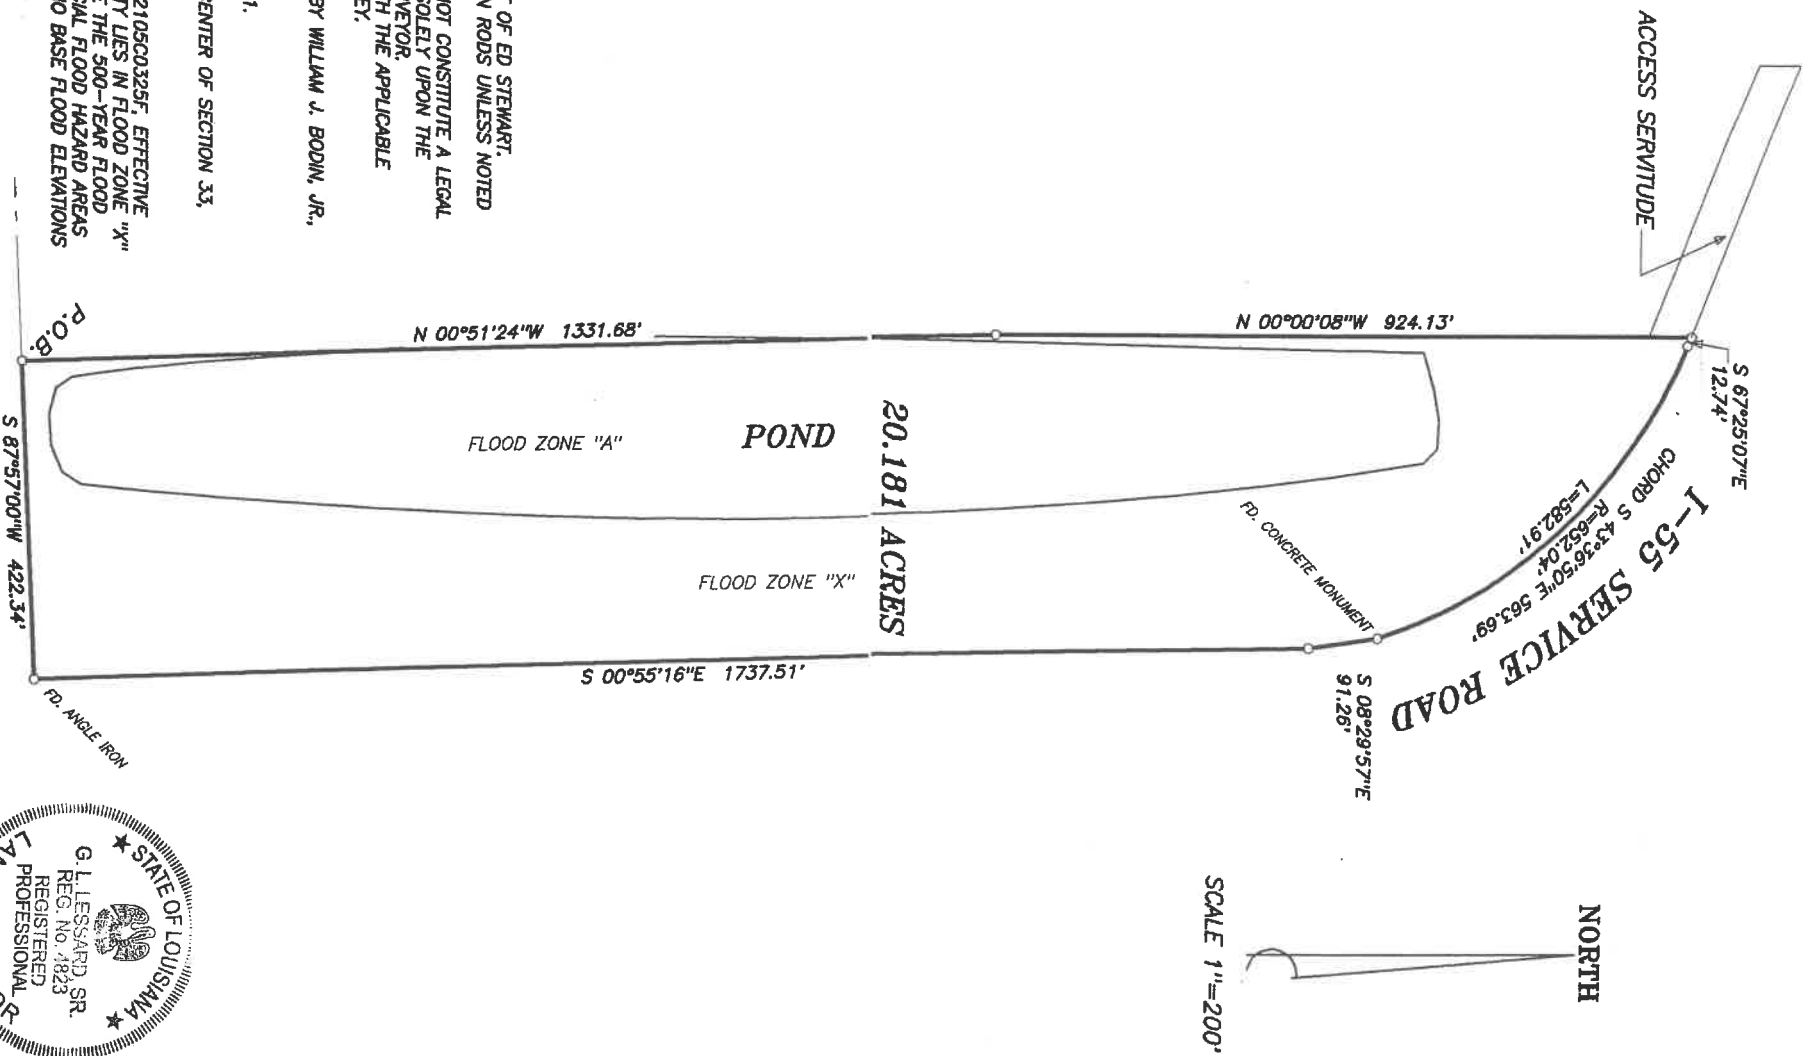

- NOTES:
1. THIS PLAT DONE AT THE REQUEST OF ED STEWART.
 2. ALL CORNERS ARE SET 1/2" IRON RODS UNLESS NOTED OTHERWISE.
 3. THIS PERIMETER SURVEY SHALL NOT CONSTITUTE A LEGAL OPINION OF TITLE AND WAS BASED SOLELY UPON THE INFORMATION PROVIDED TO THE SURVEYOR.
 4. THIS PLAT IS IN ACCORDANCE WITH THE APPLICABLE STANDARDS FOR A CLASS "C" SURVEY.

REFERENCES:
1. SURVEY FOR L. JERRY KINCHEN BY WILLIAM J. BODIN, JR., P.L.S. DATED 5/27/05.


BASE BEARING:
S 00°55'16"E FROM REFERENCE # 1.

P.O.B.
LOCATED EAST 660.00' FROM THE CENTER OF SECTION 33, T5S-R7E.

FLOOD CERTIFICATION:
ACCORDING TO FEMA FIRM PANEL 22105G0325F, EFFECTIVE DATE JULY 22, 2010, THIS PROPERTY LIES IN FLOOD ZONE "X" (AREAS DETERMINED TO BE OUTSIDE THE 500-YEAR FLOOD PLAIN) AND FLOOD ZONE "A" (SPECIAL FLOOD HAZARD AREAS INUNDATED BY 100-YEAR FLOOD, NO BASE FLOOD ELEVATIONS DETERMINED).

ROY EDWARDS
LAND SURVEYING, INC.

POST OFFICE BOX 632
SPRINGFIELD, LOUISIANA 70462
PHONE: (225) 294-4556

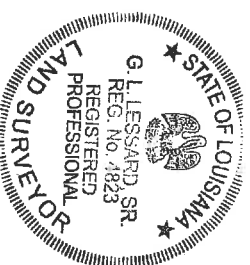

G. L. Lessard, Sr.
G. L. LESSARD, SR.
PROFESSIONAL LAND SURVEYOR
REGISTRATION NO. 4823
DATE: MAY 4, 2011
DRAWN BY: LARRY LESSARD

161-12-2840 CRD KNIG2840 PL1 STEW2840

2631