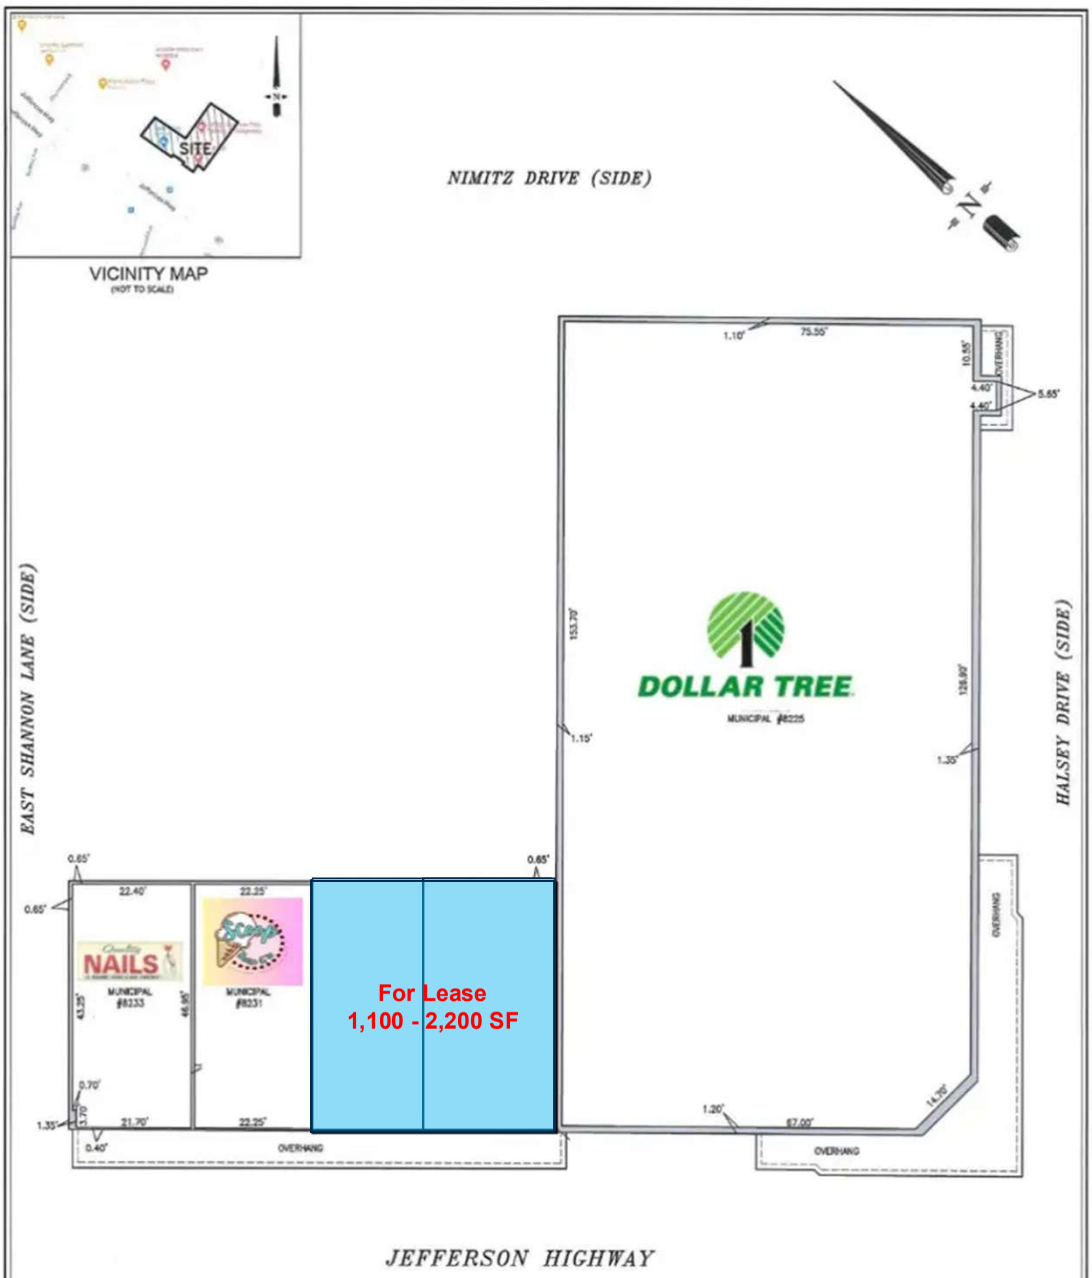


"THIS IS NOT A BOUNDARY SURVEY."

EXHIBIT TO SHOW
SQUARE FOOTAGE OF
MUNICIPAL NOs. 8225-8233
JEFFERSON COLONIAL ESTATES
CITY OF HARAHAN
JEFFERSON PARISH, LOUISIANA

I CERTIFY THAT THIS SURVEY AND PLAT WAS PREPARED BY ME OR BY THOSE UNDER MY DIRECT SUPERVISION. MADE AT THE REQUEST OF:

PMG LEASING

DADING, MARQUES & ASSOCIATES, LLC
PROFESSIONAL LAND SURVEYORS
P.O. BOX 790
METAIRIE, LA. 70004
(504) 834-0200

STATE OF LOUISIANA
CODY A. DIMARCO
License No. 5069
PROFESSIONAL LAND SURVEYOR

CODY A. DIMARCO
P.L.S. LA. ST. REG NO. 5069

THE SERVITUDES AND RESTRICTIONS SHOWN ON THIS SURVEY ARE LIMITED TO THOSE SET FORTH IN THE DESCRIPTION FURNISHED US AND THERE IS NO REPRESENTATION THAT ALL APPLICABLE SERVITUDES AND RESTRICTIONS ARE SHOWN HEREON THE SURVEYOR HAS MADE NO TITLE SEARCH OR PUBLIC RECORD SEARCH IN COMPILING THE DATA FOR THIS SURVEY.

THIS PLAT IS CORRECT AND IN ACCORDANCE WITH A PHYSICAL SURVEY MADE ON THE GROUND UNDER THE DIRECTION OF THE UNDERSIGNED AND DOES NOT COMPLY WITH THE REQUIREMENTS OF LOUISIANA'S "STANDARDS OF PRACTICE FOR BOUNDARY SURVEYS" FOR A CLASS "C" SURVEY

| DATE: | SCALE: | | DRAWN BY: | CHECKED BY: | JOB NO.: | |
|---|---|---|---|---|---|---|
| 03-01-2023 | 1" = 20' | | J.R. | C.A.D. | 62649 | |