



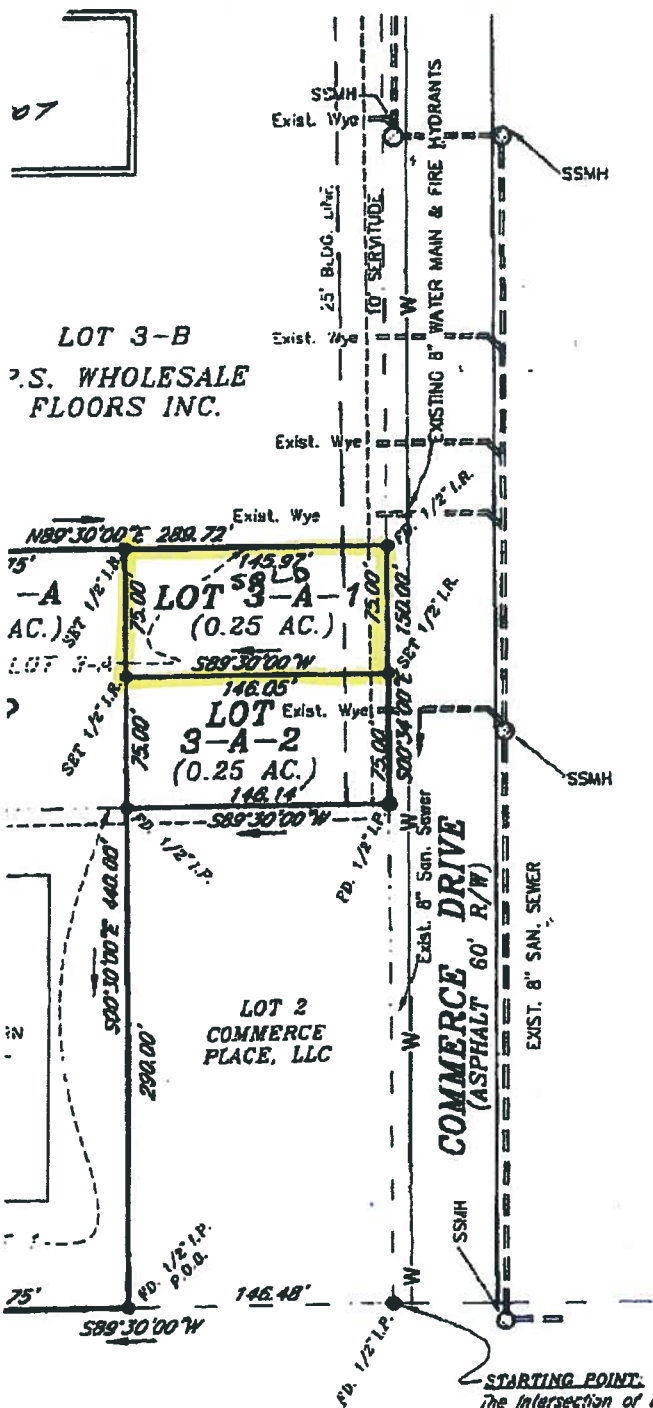

LA HWY 30
(120' R/W)

STARTING POINT:
The Intersection of the Western R/W
of Commerce Drive with the
Northern R/W of LA Hwy 30.

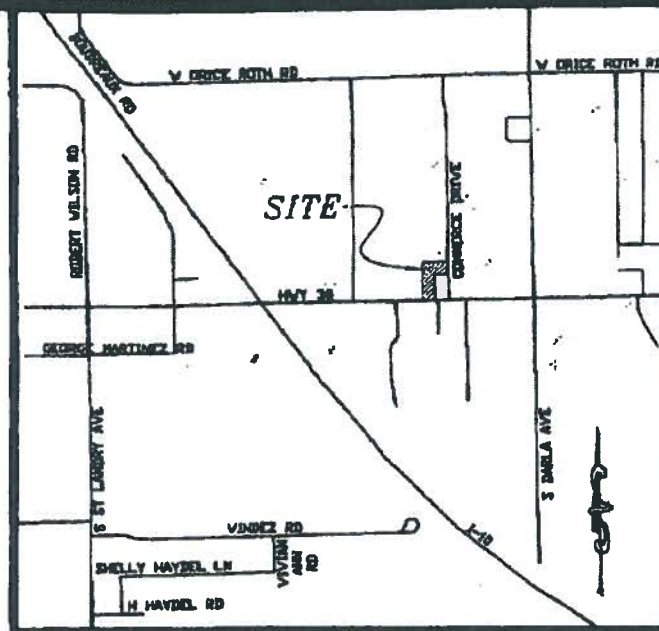

VICINITY MAP
1" = 2000'



MAP SHOWING RESUBDIVISION OF
LOTS 1 & 3-A, COMMERCE PLACE
INTO
LOTS 1-A, 3-A-1 & 3-A-2
LOCATED IN SECTION 31, T9S-R3E, SOUTHEAST
LAND DISTRICT, EAST OF THE MISSISSIPPI RIVER,
CITY OF CONZALES
ASCENSION PARISH, LOUISIANA
FOR
M & M LODGING, LLC.
1918 WEST HWY 30
CONZALES, LA 70737
(225) 847-2001



ALVIN FAIRBURN & ASSOCIATES, LLC
CONSULTING ENGINEERS ~ LAND SURVEYORS
LAND DEVELOPMENT CONSULTANTS ~
PROJECT DESIGNERS

1110 SOUTH RANGE AVENUE
DENHAM SPRINGS, LOUISIANA 70728 (225) 665-1515
JOB NO. A070558-4A