

OWNER:

DOERLE

4880 FLOUNCEY LUCAS ROAD
SHREVEPORT, LOUISIANA 71129

CONSULTANT:



TEAM GROUP

1001 W. EULESS BLVD., SUITE 209 • EULESS, TX 76040
Phone 817-545-1515 • Fax 817-545-2122

SEAL:

[illegible]

IF SHEET IS LESS THAN 30" x 42" IT IS A REDUCED PRINT - SCALE REDUCED ACCORDINGLY			
DRAWN BY:	DGB	DATE:	1-14-11
CHECKED BY:	AGB	DATE:	1-14-11
All accounts and management shown on this drawing are the property of IT&M Group, LLC. These documents are released under the terms of the IT&M Group, LLC Non-Disclosure Agreement and shall not be used for purposes relating to the construction of this project. Any disclosures or reuse of these documents for purposes unrelated to this project is prohibited.			
PROJECT TITLE: FACILITY REMODEL			
DRAWING TITLE: TITLE SHEET			
PROJECT NO.	DRAWING NO.	REV.	DATE
10410	TT.1	1	F



SEA

REVISIONS:			
REV.:	DATE:	BY:	DESCRIPTION:
1	1-14-11	AKB	ISSUE FOR PERMIT


[illegible]

DRAWN BY: DGB DATE: 1-14-10
 CHECKED BY: AKB DATE: 1-14-10

PROJECT TITLE:
FACILITY REMODEL

SITE PLAN

PROJECT NO.:	DRAWING NO.:	REV.:
10410	C1.1	1

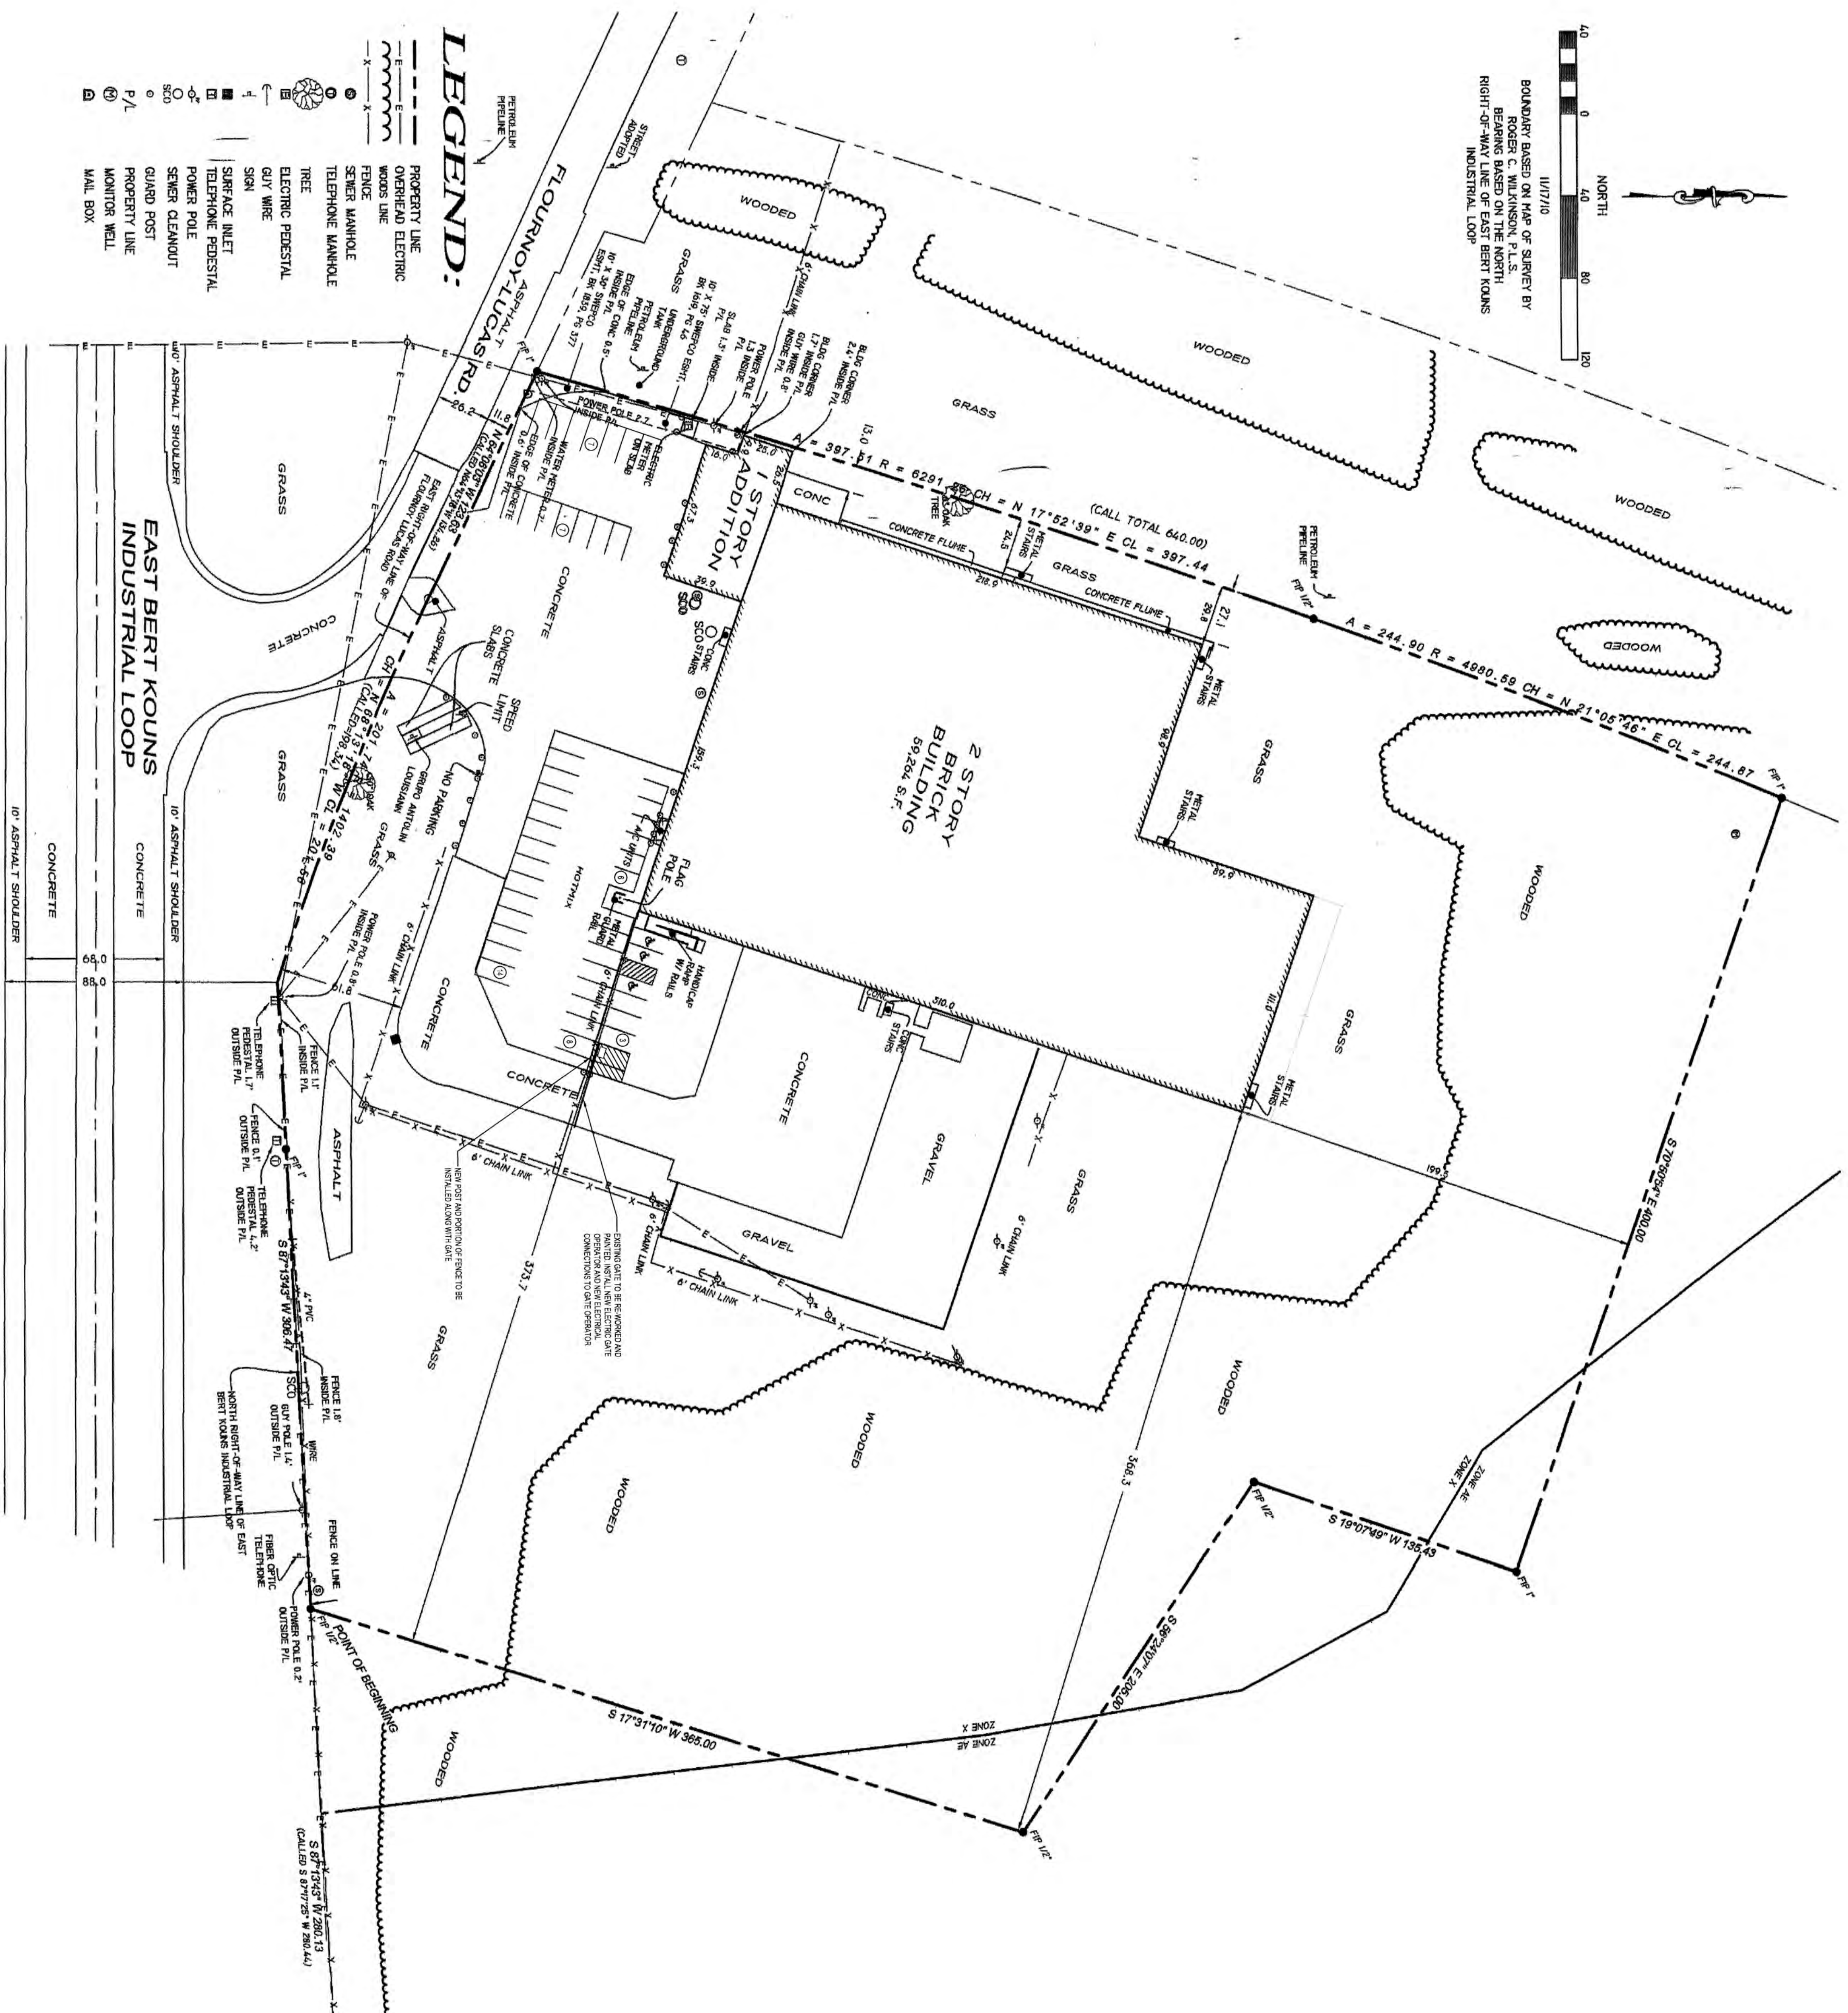

4980 FLOURNOY LUCAS ROAD
SHREVEPORT, LOUISIANA 71129

TEAM GROUP

1001 W. EULESS BLVD., SUITE 209 • EULESS, TX 76039
Phone 817-545-1515 • Fax 817-545-2122

REV:	DATE:	BY:	DESCRIPTION:
1	12-22-10	AKB	DEMOLITION PERMIT

SCALE REDUCED ACCORDINGLY

DRAWN BY: CS UNIT: 12-22-10
CHECKED BY: AKB DATE: 12-22-10

any disclosure or reuse of these documents for purposes unrelated to this project is prohibited.

FACILITY REMODEL

PLAN

10410	A1.0	2	F
-------	------	---	---



NOTES BY SYMBOL

98	
----	--

--

DUCE


ures or reus
s project is

Y R E



DOERLE
1980 FLOUNOY LUGGS ROAD
SHREEPORT, LOUISIANA 71129

CONSULTANT

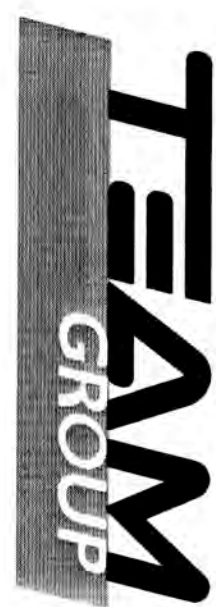

TEAM Group, Ltd.

1001 W. ELISES BLVD., SUITE 200 • ELSESS, TX 76040

Phone 817-545-9151 • Fax 817-545-2122

SCALE

REVISIONS

REV.	DATE	BY	DESCRIPTION
1	11-14-11	AKB	ISSUE FOR PERMIT


IF SHEET IS LESS THAN 30" X 42" IT IS A REDUCED PRINT - SCALE REDUCED ACCORDINGLY

DRAWN BY: DGB DATE: 11-14-11
CHECKED BY: AKB DATE: 11-14-11
All concepts and arrangements shown on this drawing are the property of TEAM GROUP, LTD. and are not to be reproduced, in whole or in part, except for purposes relating to the construction of the project, without the written consent of TEAM GROUP, LTD. Any unauthorized use of this drawing for purposes unrelated to the project is prohibited.


FACILITY REMODEL

ARCHITECTURAL DETAILS


PROJECT NO.	DRAWING NO.	REV.	STATUS
10410	A2.1	1	F

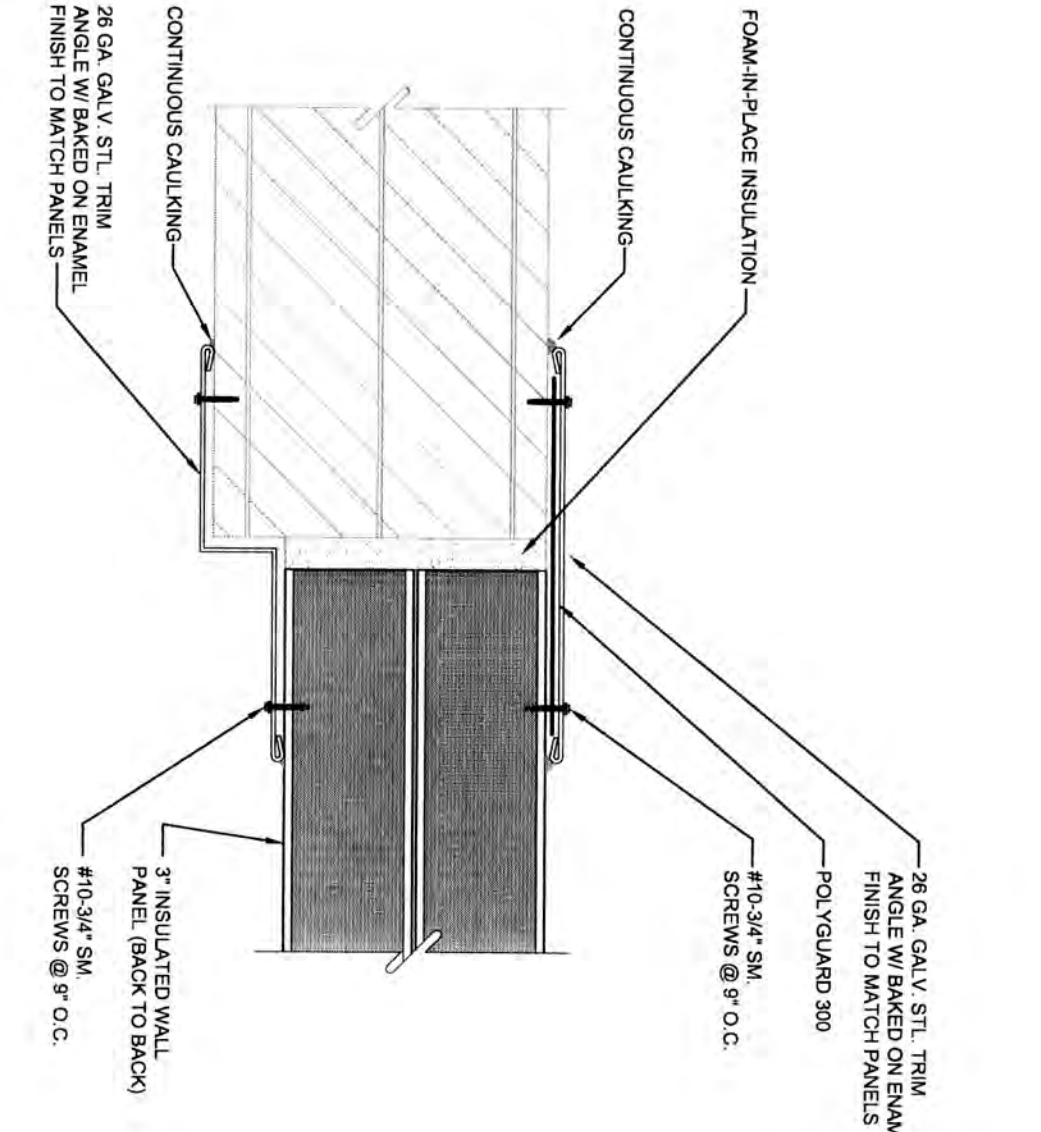


INSULATED PANEL TIE-IN @ DOOR OPENING
SECTION 5
SCALE: NONE A2.1

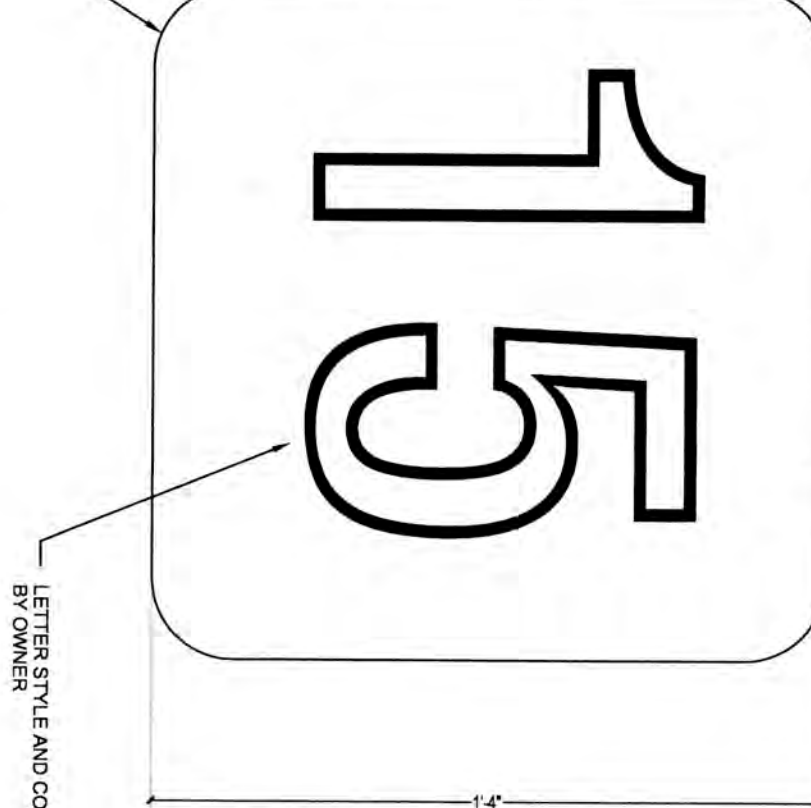


DOCK DOOR NUMBER SIGN
DETAIL 10
SCALE: NONE A2.1

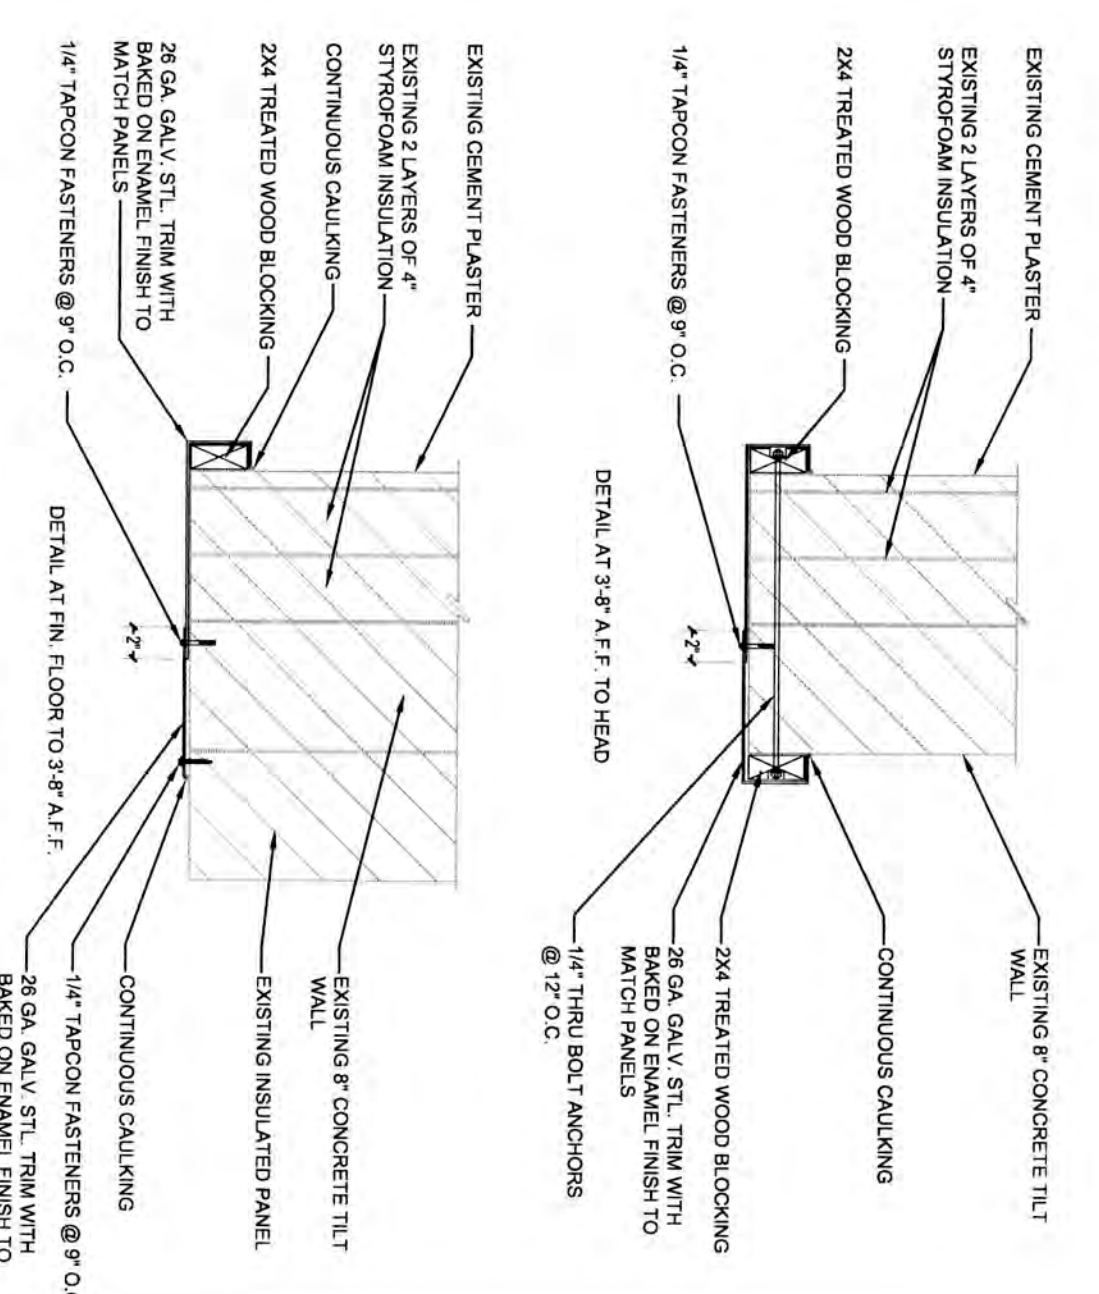

EXISTING FREEZER OPENING FIX
DETAIL 9
SCALE: NONE A2.1

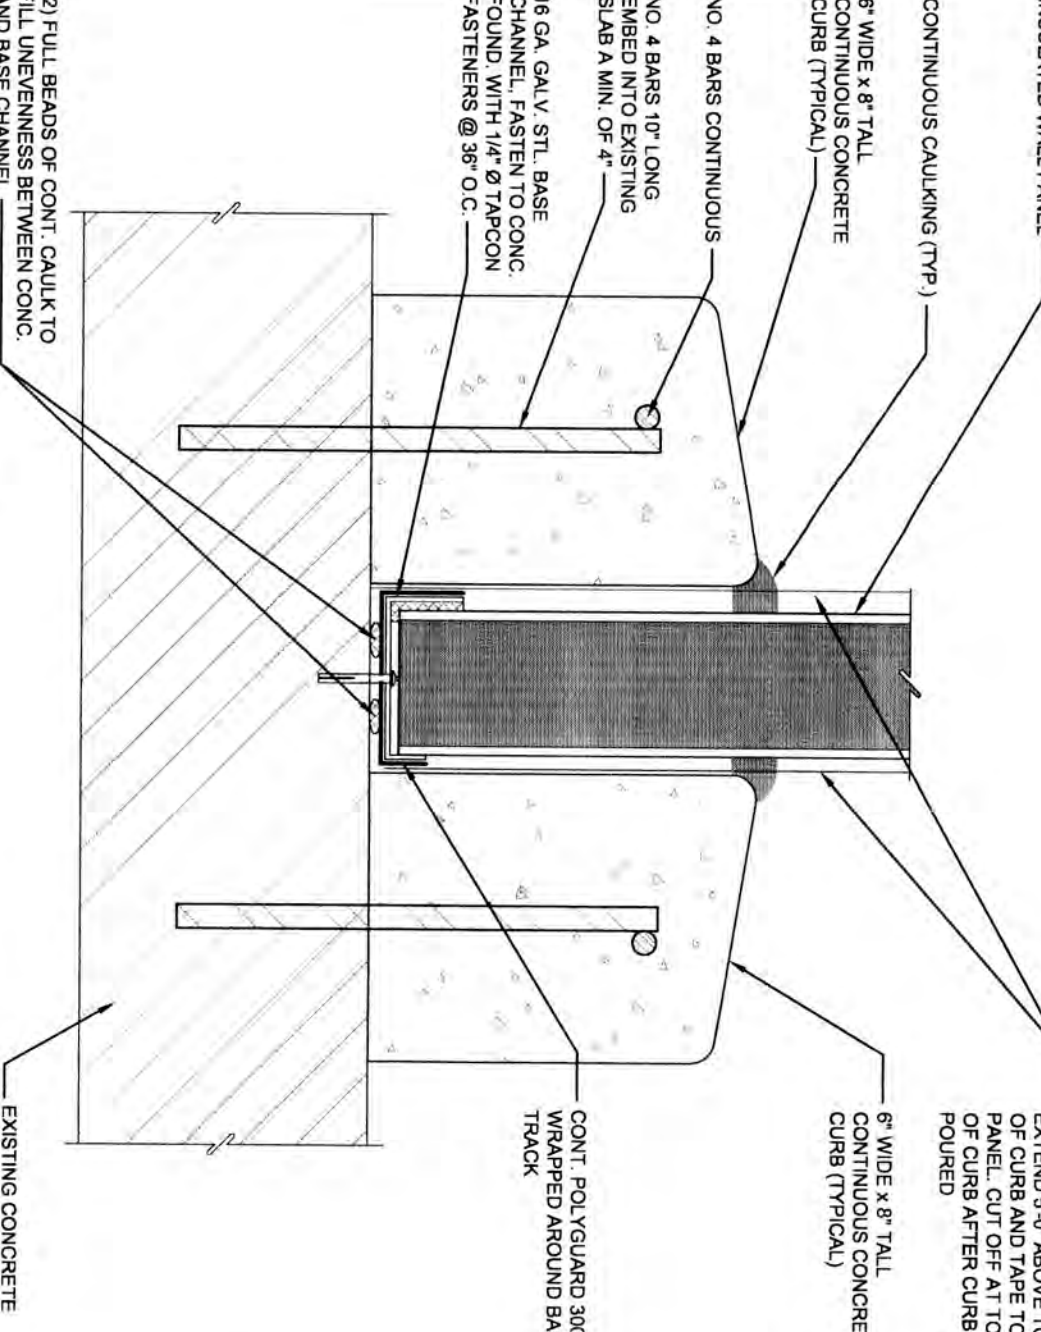


INSULATED PANEL TIE-IN @ EXIST. FLOOR
SECTION 4
SCALE: NONE A2.1

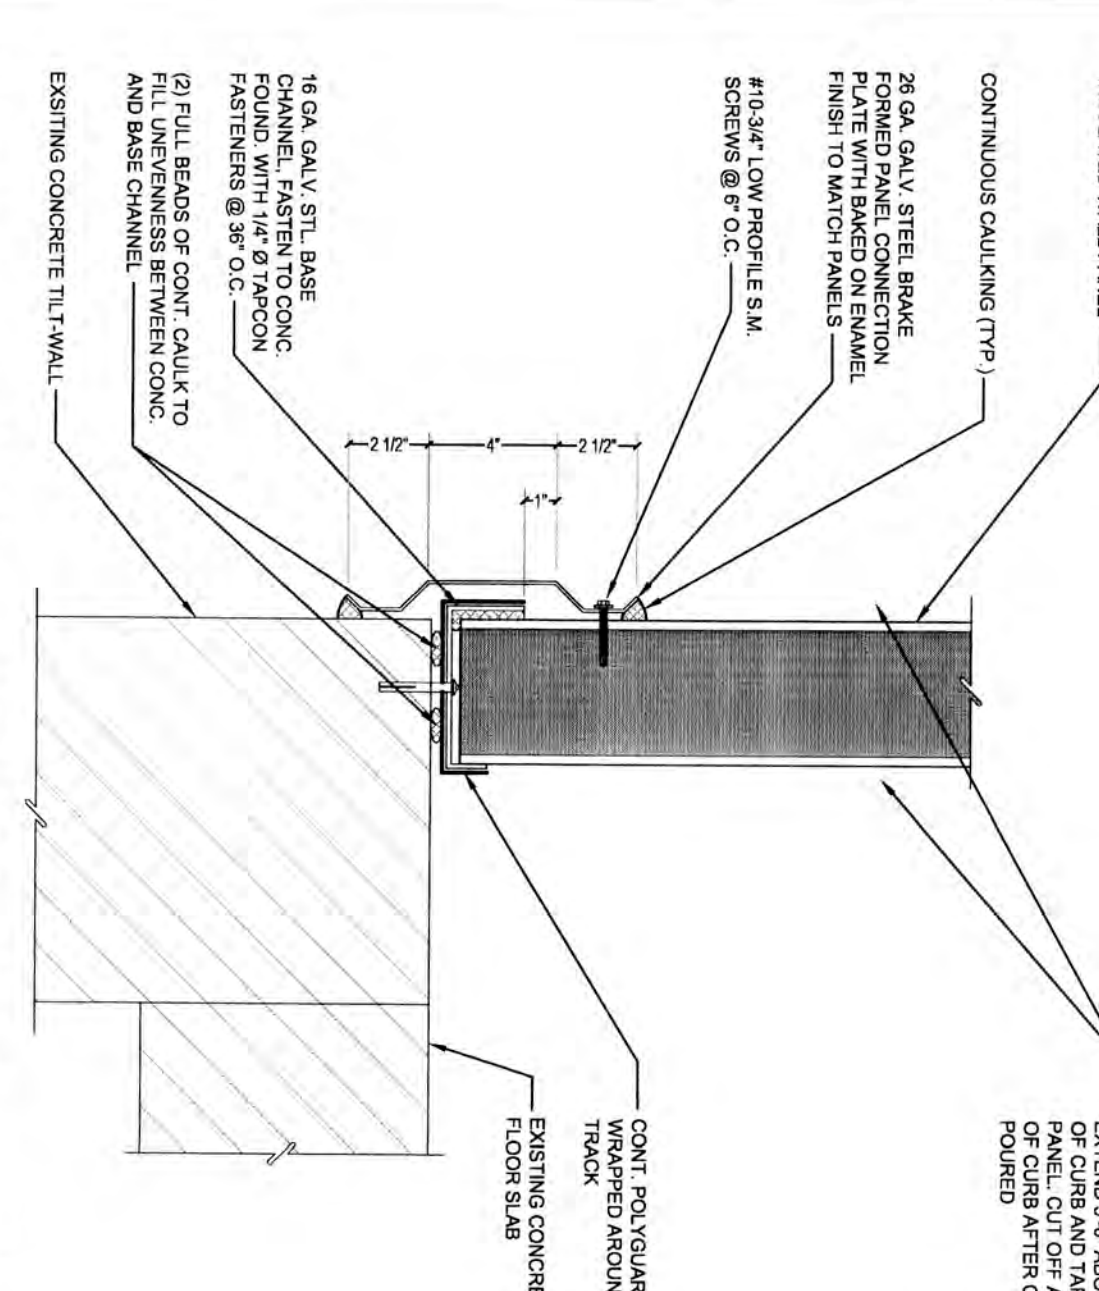


INSULATED PANEL TIE-IN @ EXIST. FLOOR
SECTION 8
SCALE: NONE A2.1


- CURB AND BUMPER NOTES:**
- CONTROL JOINTS: SPOTS IN CONCRETE CURBS AND BUMPERS AT DOCK FLOOR JOINT, AT COLUMN LOCATIONS AND LIMIT MAX. SPACING BETWEEN JOINTS TO APPROXIMATELY 20' O.C.
 - TYPICAL DOWNED JOINTS: 1. 1/2\"/>
 - WHERE CURBS OR BUMPERS MEET METAL PLATES INSULATION PANELS IS PROVIDE A 4\"/>
 - PROVIDE 1/2\"/>
 - PROVIDE RADIUS WHERE CURB MEET STEEL COLUMNS PREVENT SPALLING.

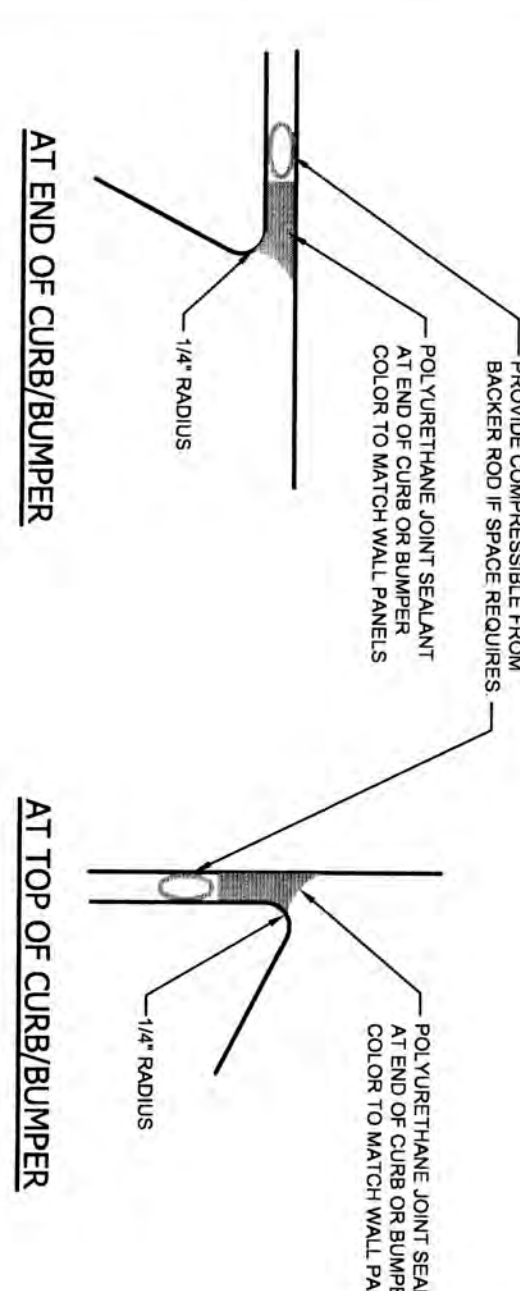


CURB/BUMPER SEALANT
DETAIL 13
SCALE: NONE A2.1

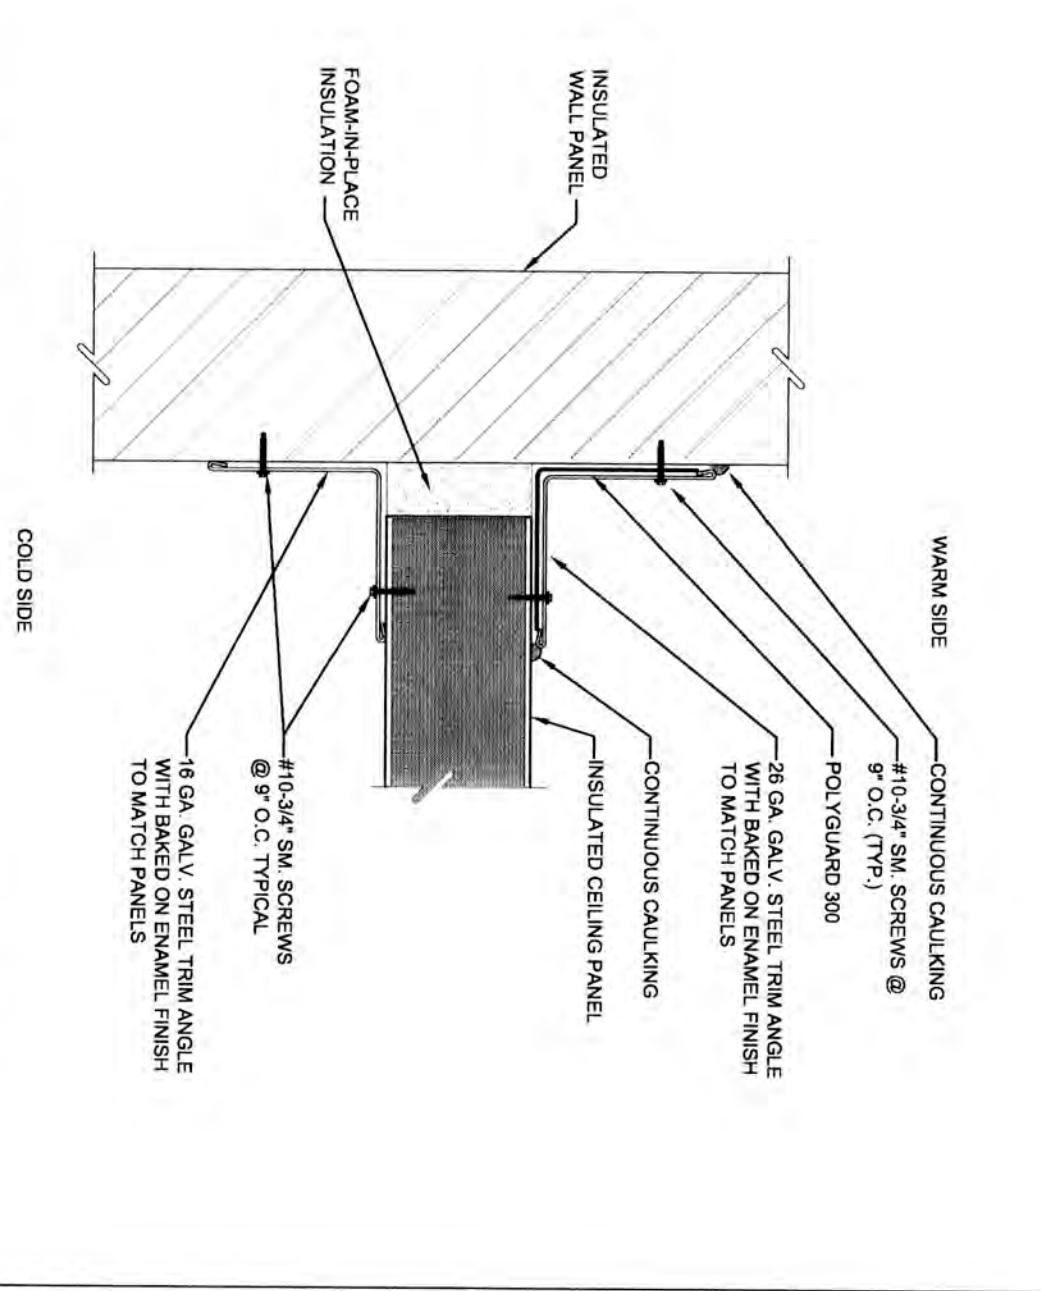


INSULATED PANEL TIE-IN @ EXIST. WALL
DETAIL 2
SCALE: NONE A2.1

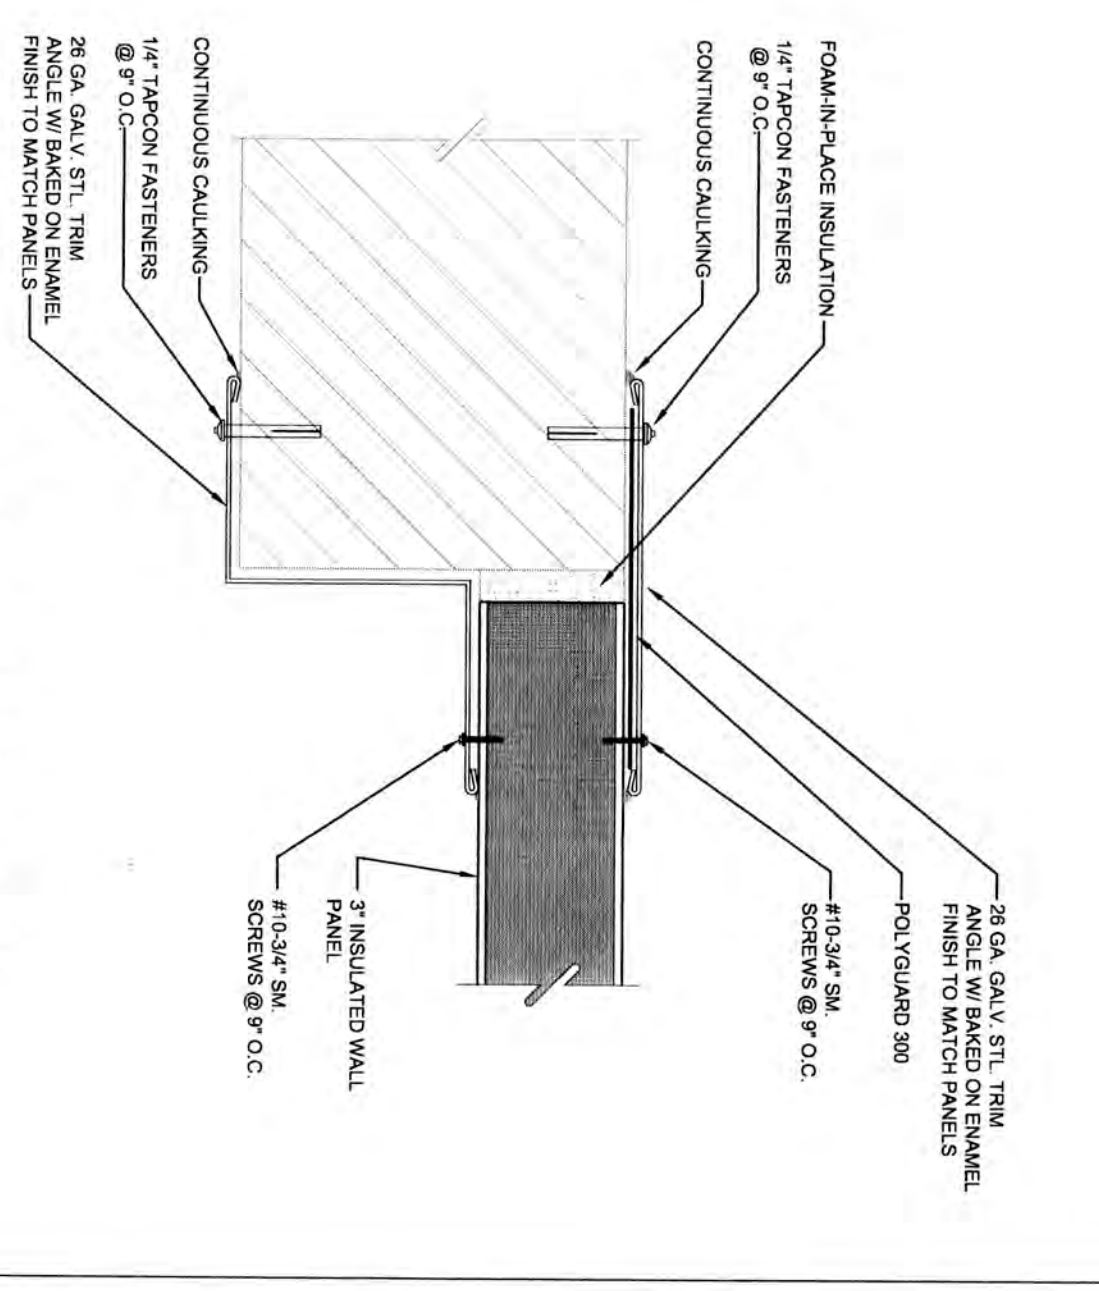


INSULATED PANEL TIE-IN
DETAIL 7
SCALE: NONE A2.1

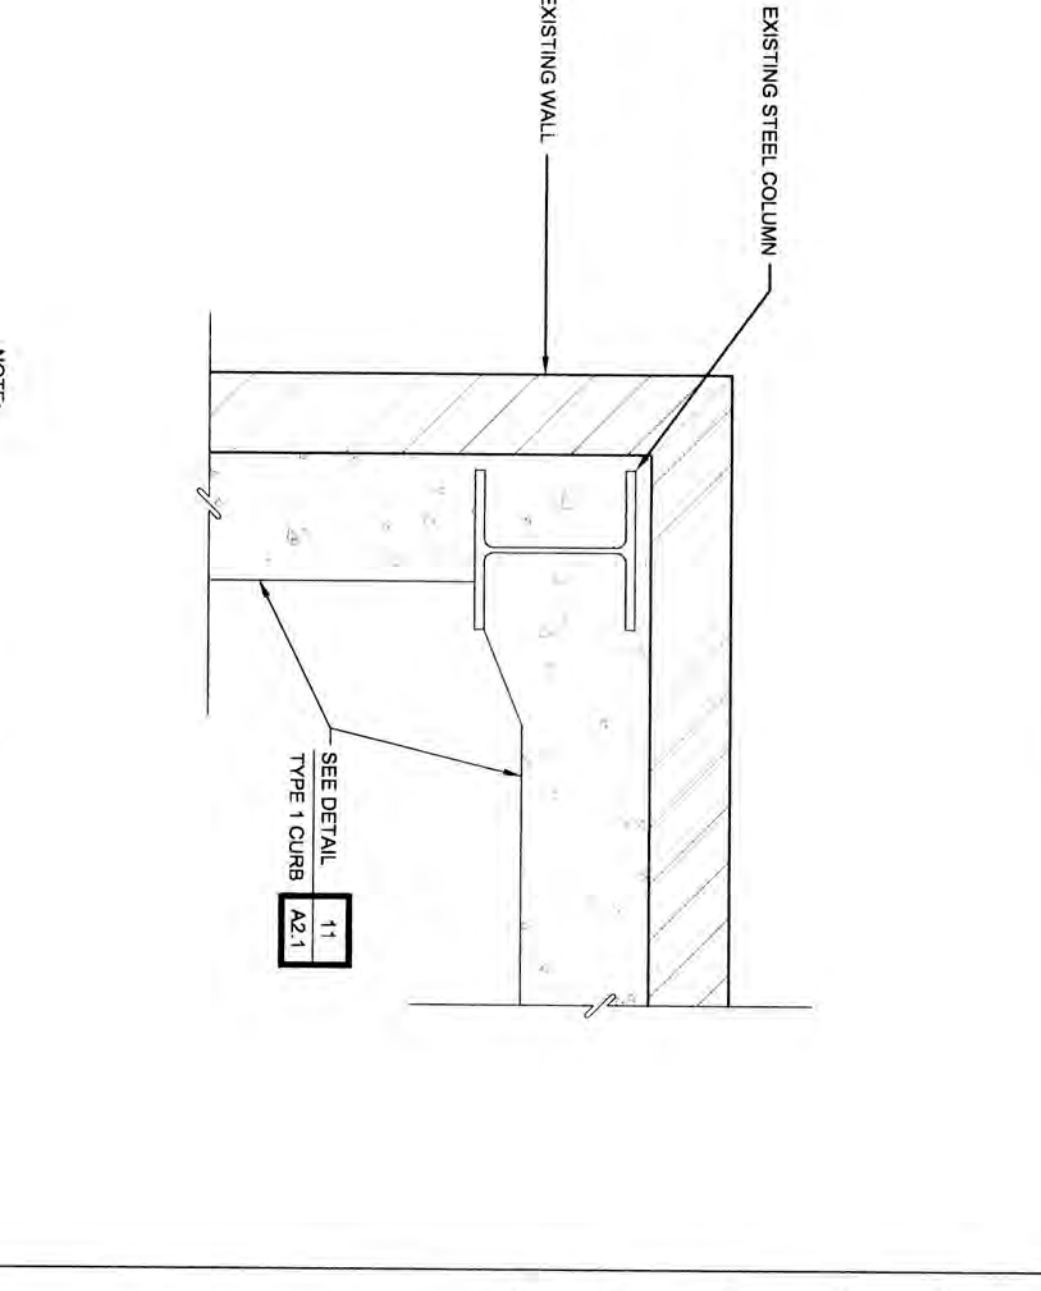


TYPE 1 CONCRETE CURB
DETAIL 11
SCALE: NONE A2.1

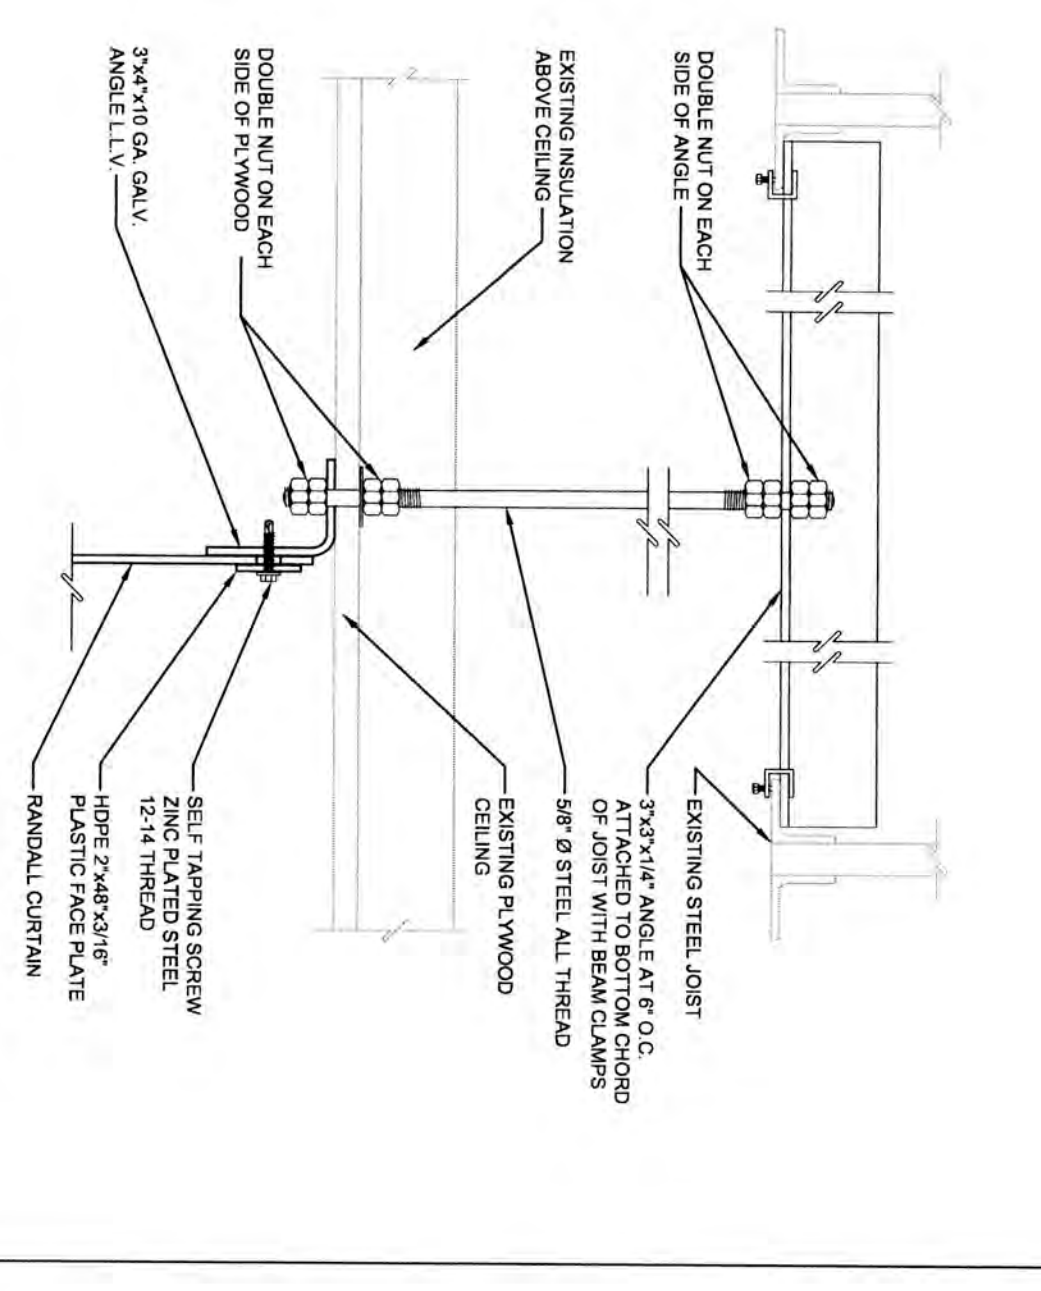


RANDELL CURTAIN AT CEILING TIE-IN
SECTION 1
SCALE: NONE A2.1

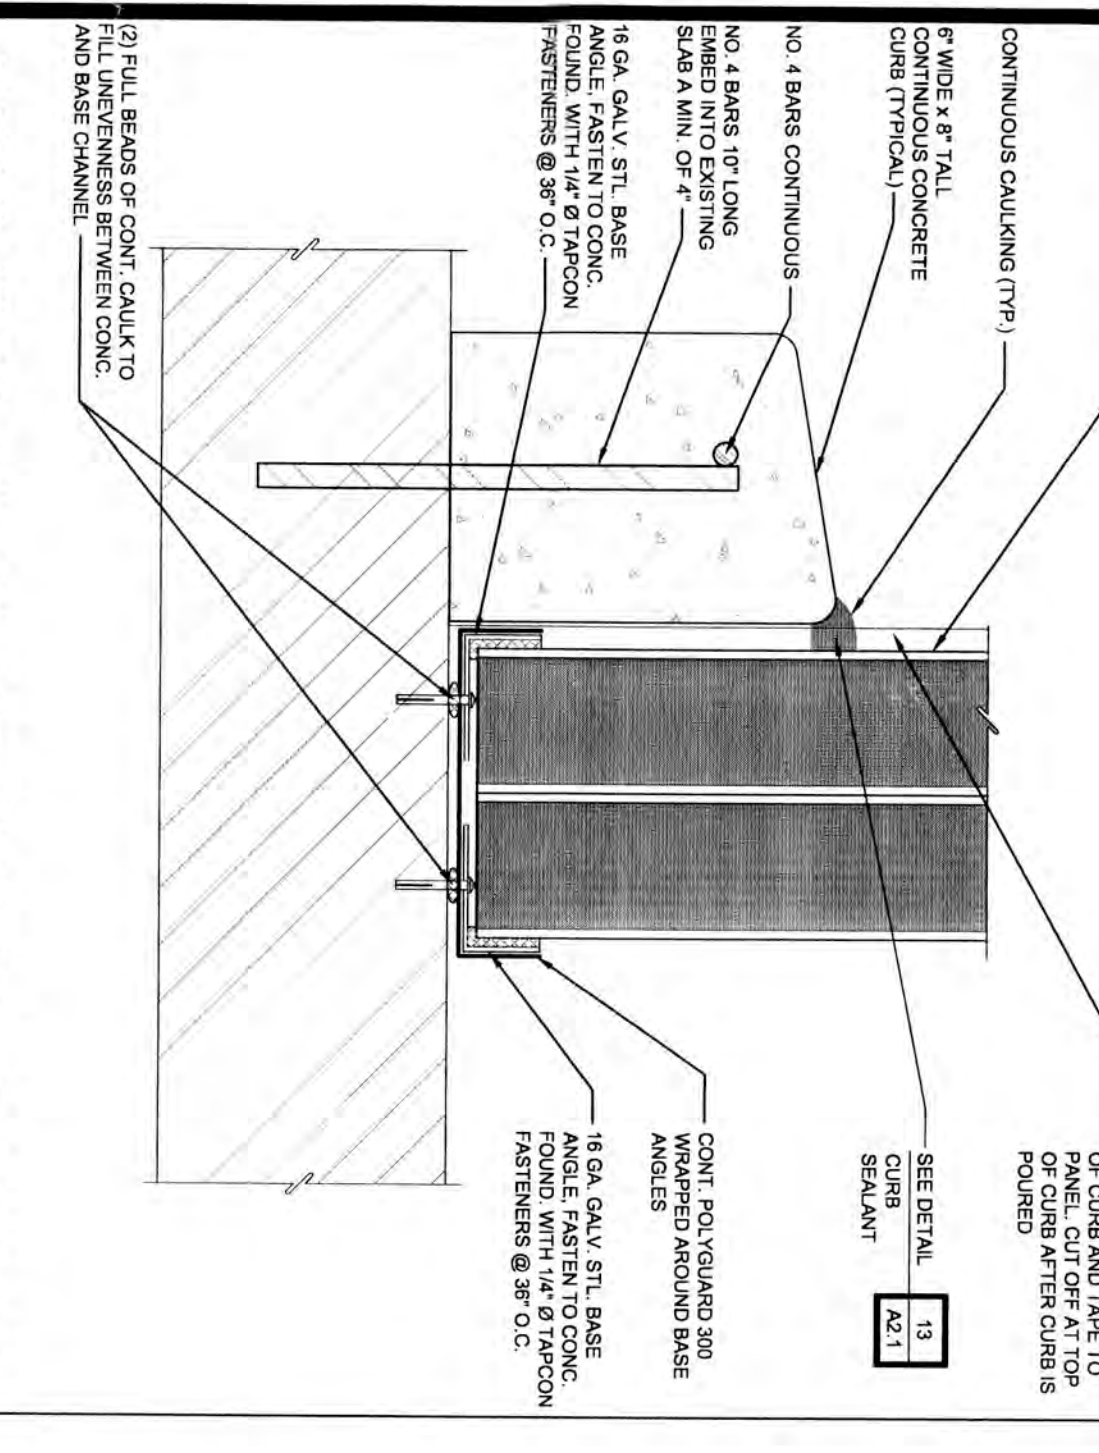


INSULATED PANEL TIE-IN @ EXIST. FLOOR
SECTION 6
SCALE: NONE A2.1

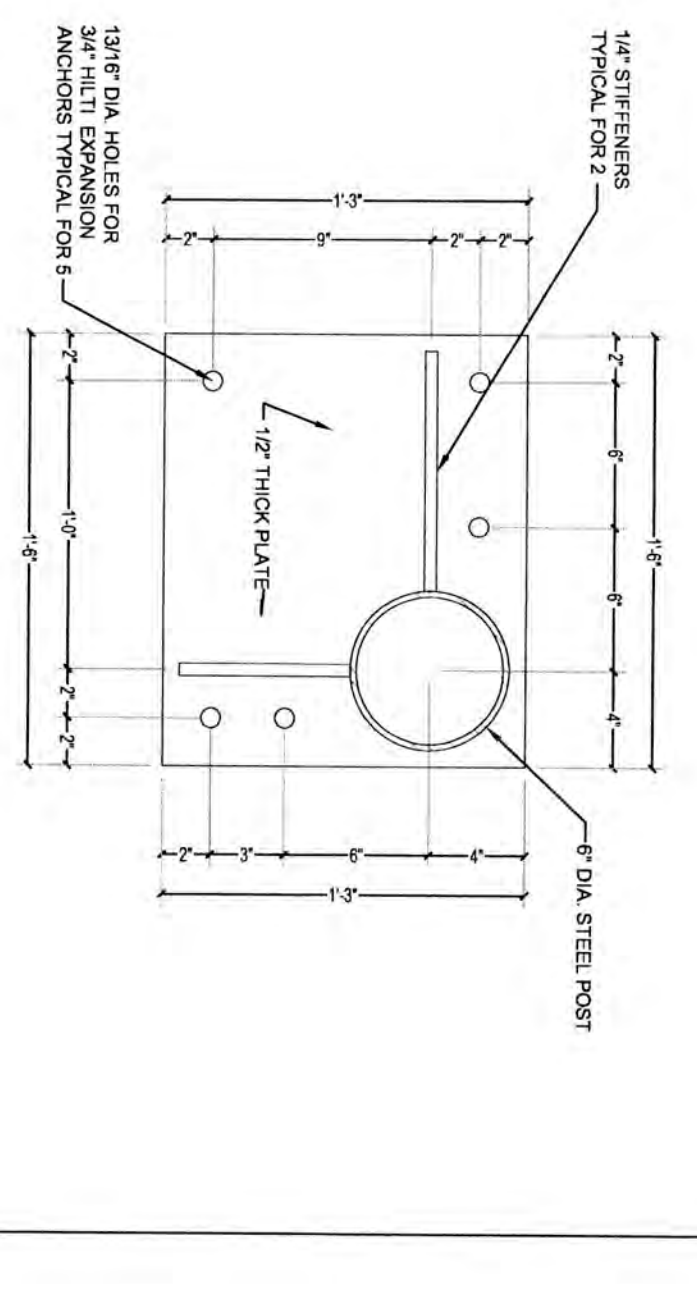

TYPICAL DOOR GUARD BASE PLATE
DETAIL 17
SCALE: NONE A2.1

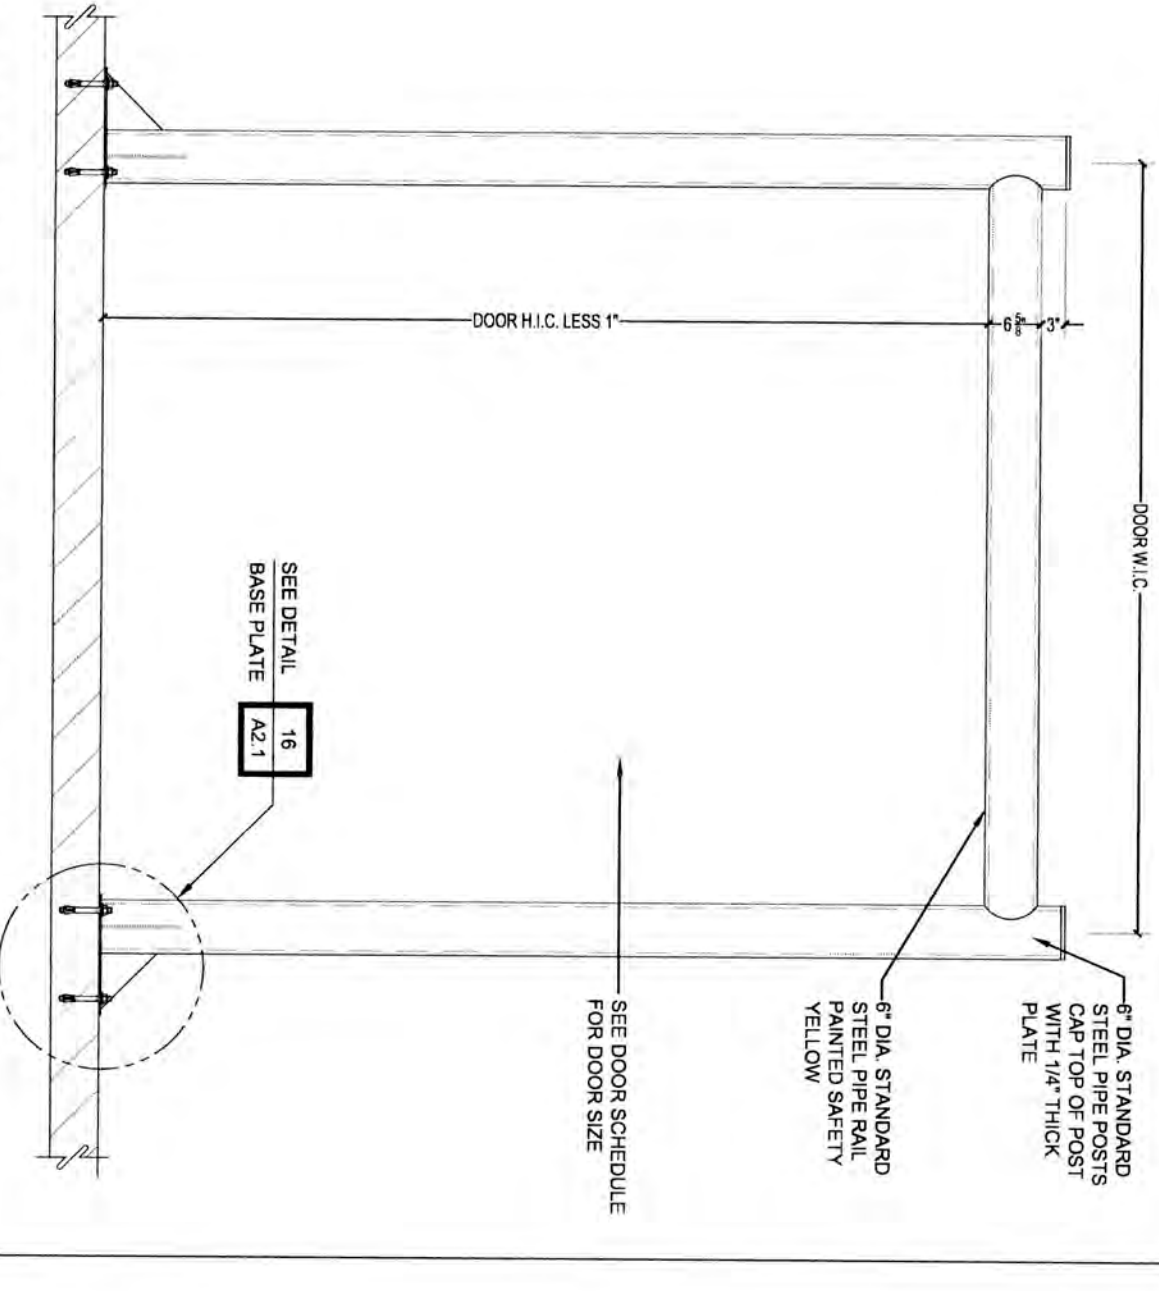

CURB CORNER PLAN
DETAIL 12
SCALE: NONE A2.1

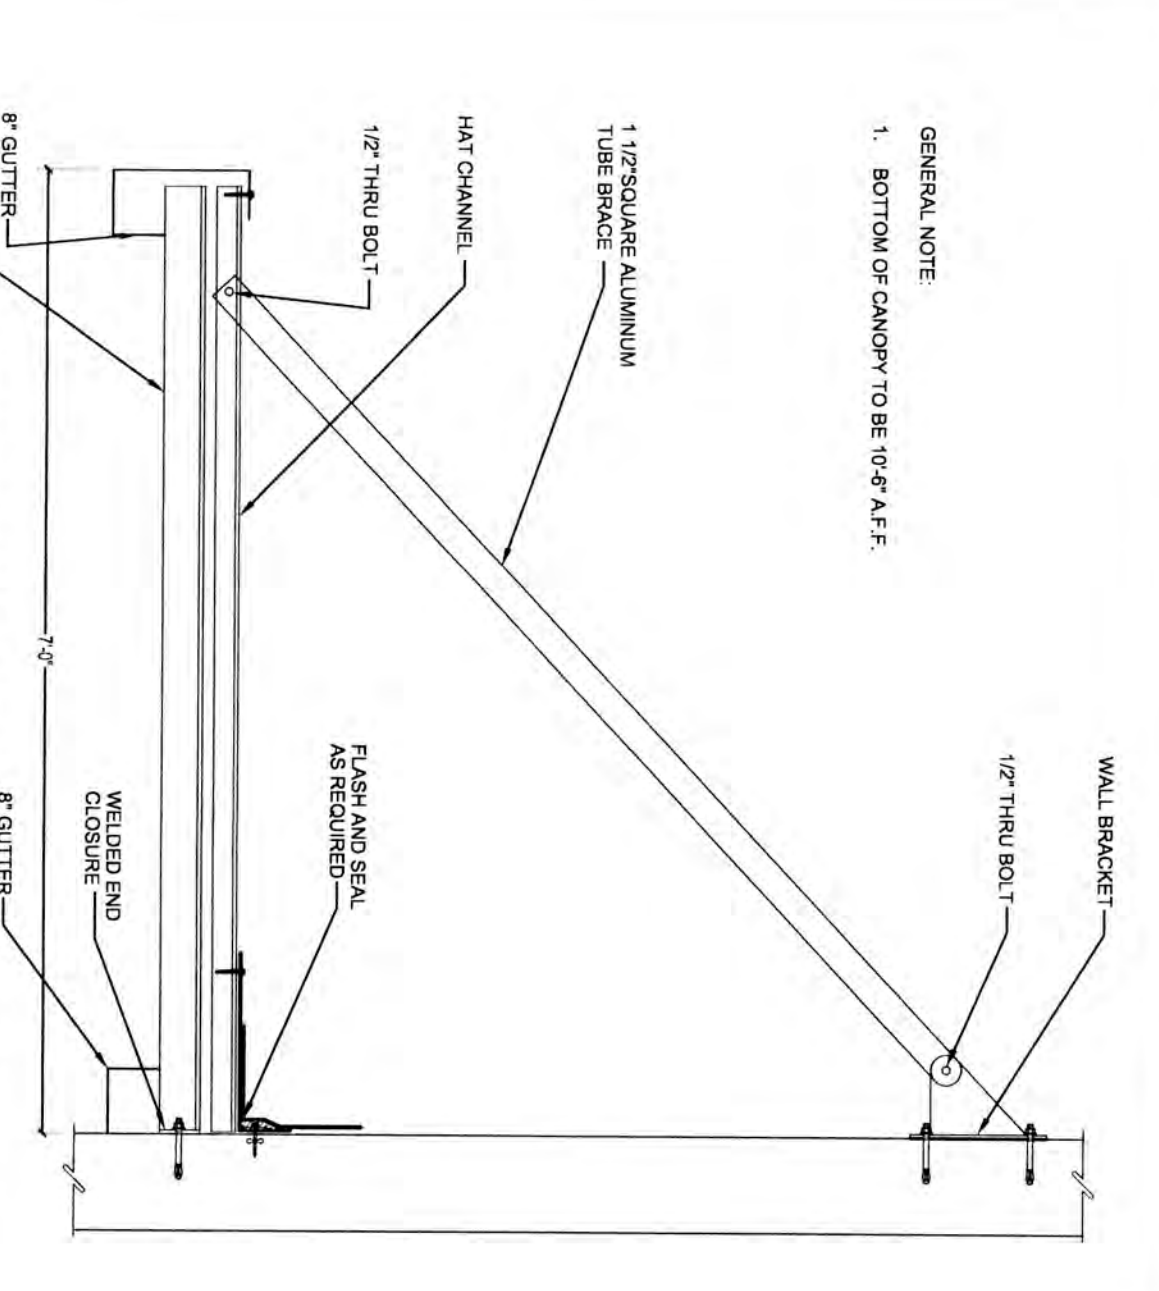


CANOPY ABOVE DOCK DOORS
DETAIL 18
SCALE: NONE A2.1



DOERLE
4980 FLOUNCEY LUCAS ROAD
SHREVEPORT, LOUISIANA 71129

CONSULTANT

NOTE:
RECESSED BOLTS AND CAPS
IN FRAME DOCK SIDE, TP.

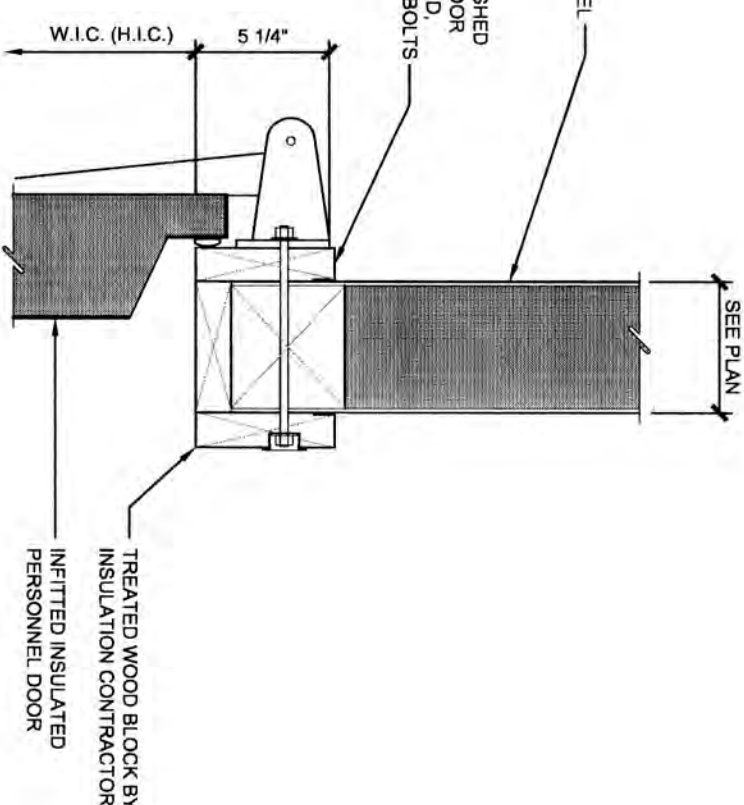


JAMB AT INSULATED DOCK PERSONNEL DOOR (HEAD SIM.)

DETAIL
SCALE: NONE A2.2 5

JAMB AT FAST FOLD BI-PARTING


DETAIL
SCALE: NONE A5.3 4

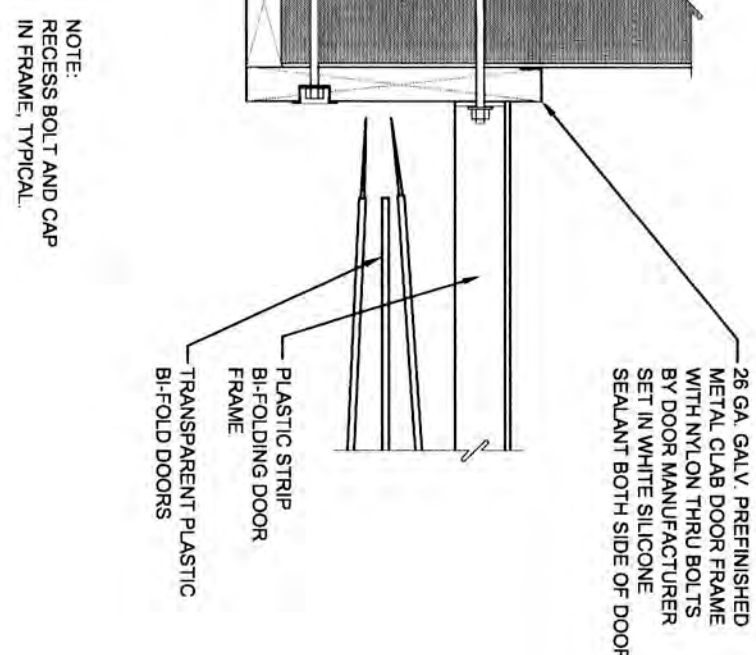

NOTE:
RECESSED BOLTS AND CAPS
IN FRAME TYPICAL.

HEAD AT FAST FOLD BI-PARTING


DETAIL
SCALE: NONE A5.3 3

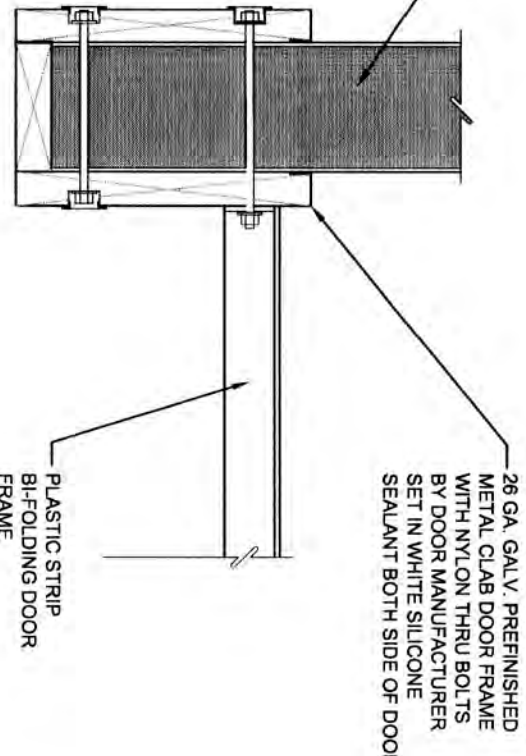

NOTE:
RECESSED BOLTS AND CAPS
IN FRAME TYPICAL.

JAMB AT FABRIC ROLL UP


DETAIL
SCALE: NONE A2.2 2

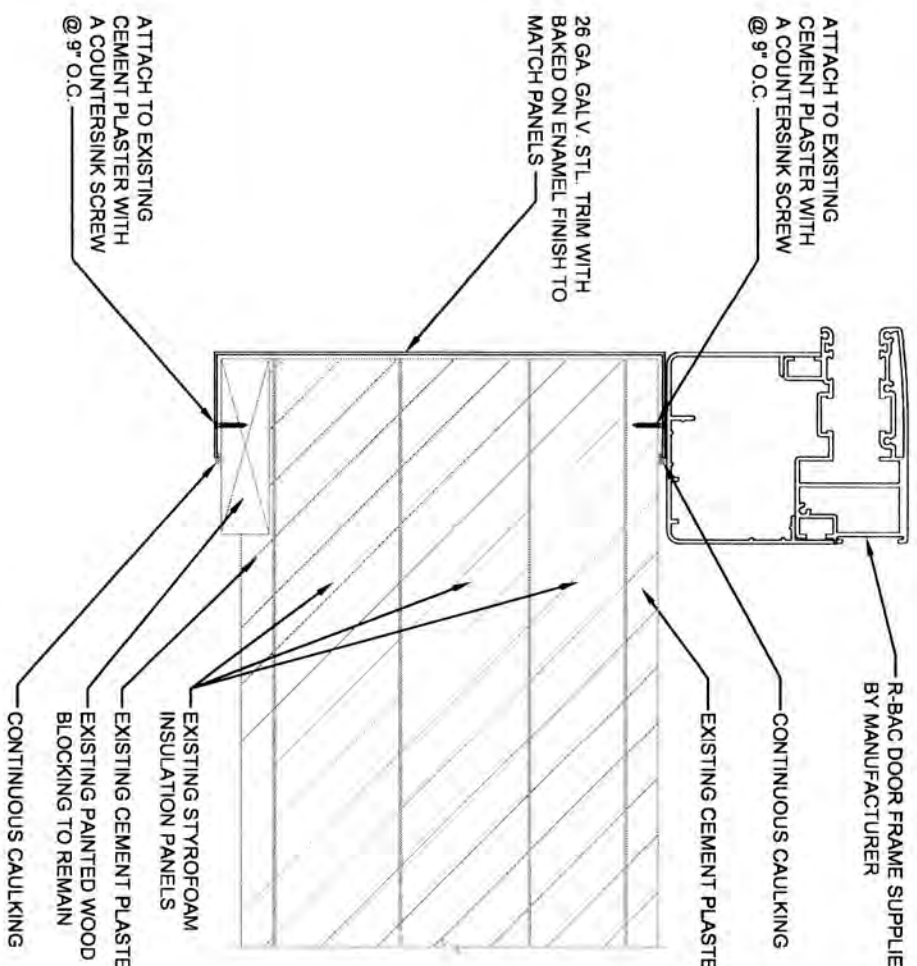

ATTACH TO EXISTING
PLASTER WITH A COUNTERSINK
SCREW @ 7" O.C. TRIM WITH
A COUNTERSINK SCREW
@ 9" O.C.

HEAD AT FABRIC ROLL UP


DETAIL
SCALE: NONE A2.2 1

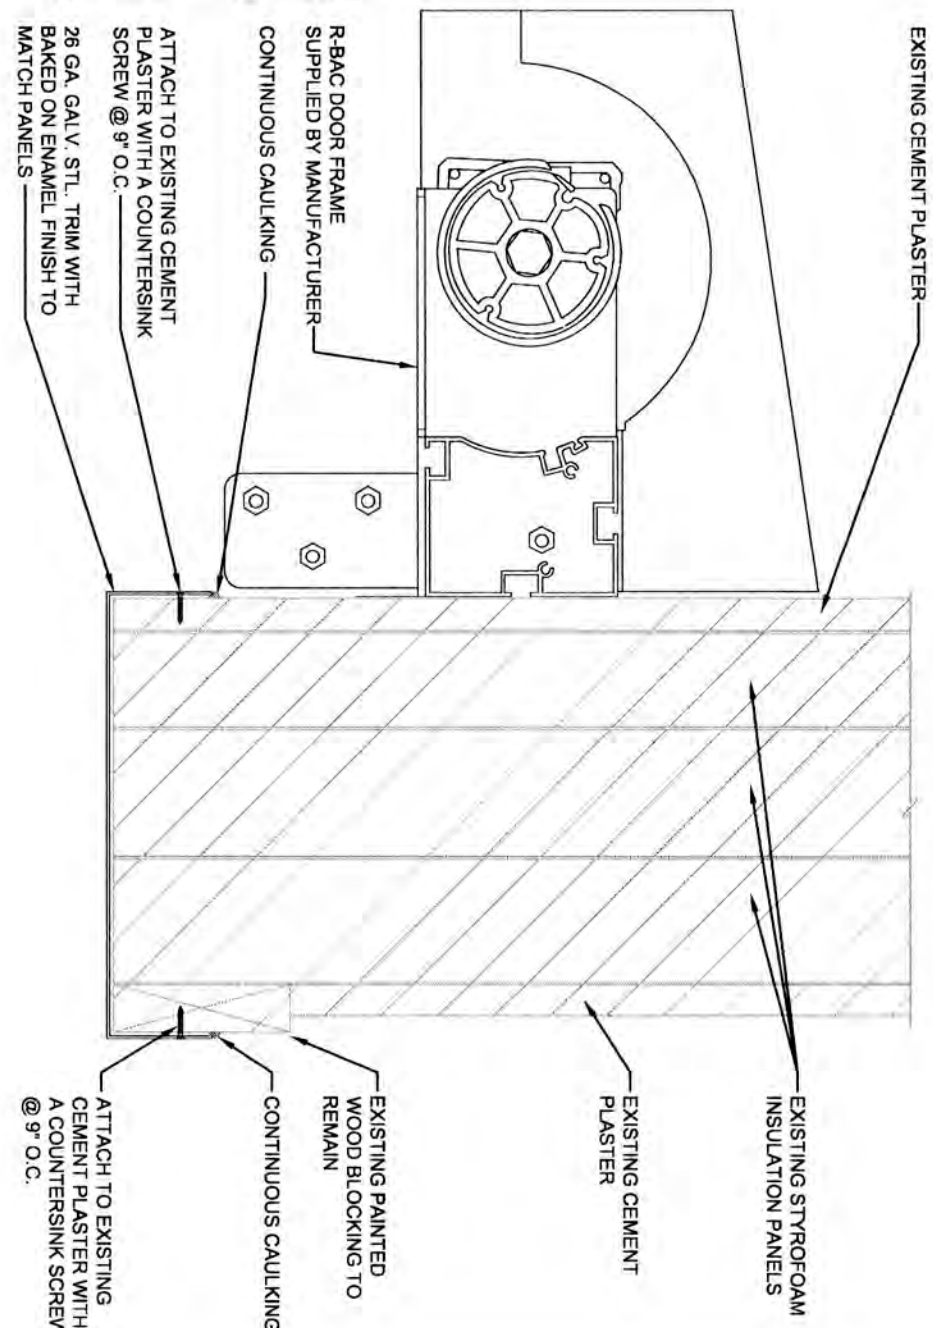

ATTACH TO EXISTING
PLASTER WITH A COUNTERSINK
SCREW @ 7" O.C. TRIM WITH
A COUNTERSINK SCREW
@ 9" O.C.

INTERIOR

INTERIOR

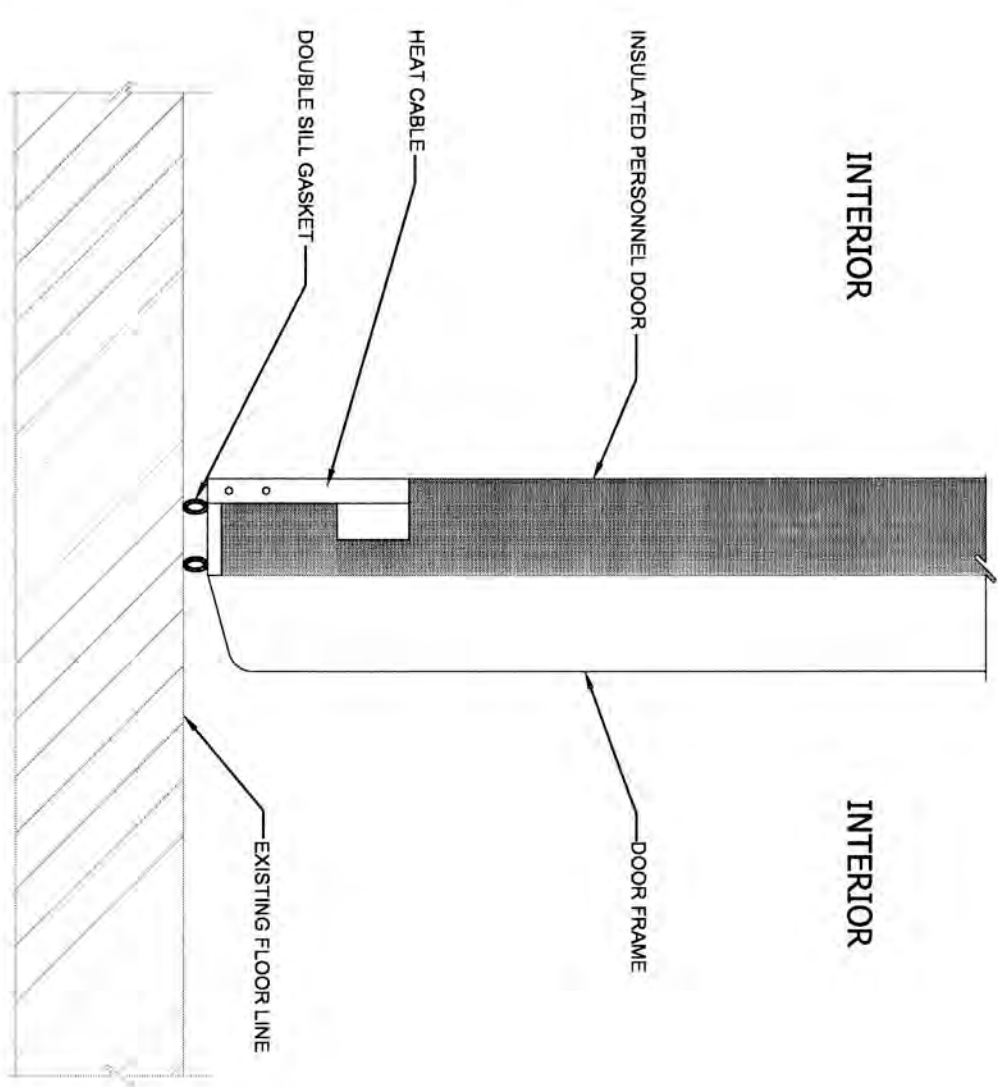


SILL AT FREEZER/COOLER PERSONNEL DOOR

DETAIL
SCALE: NONE A2.2 6


HEAD AT TKO DOCK DOOR

DETAIL
SCALE: NONE A2.2 7

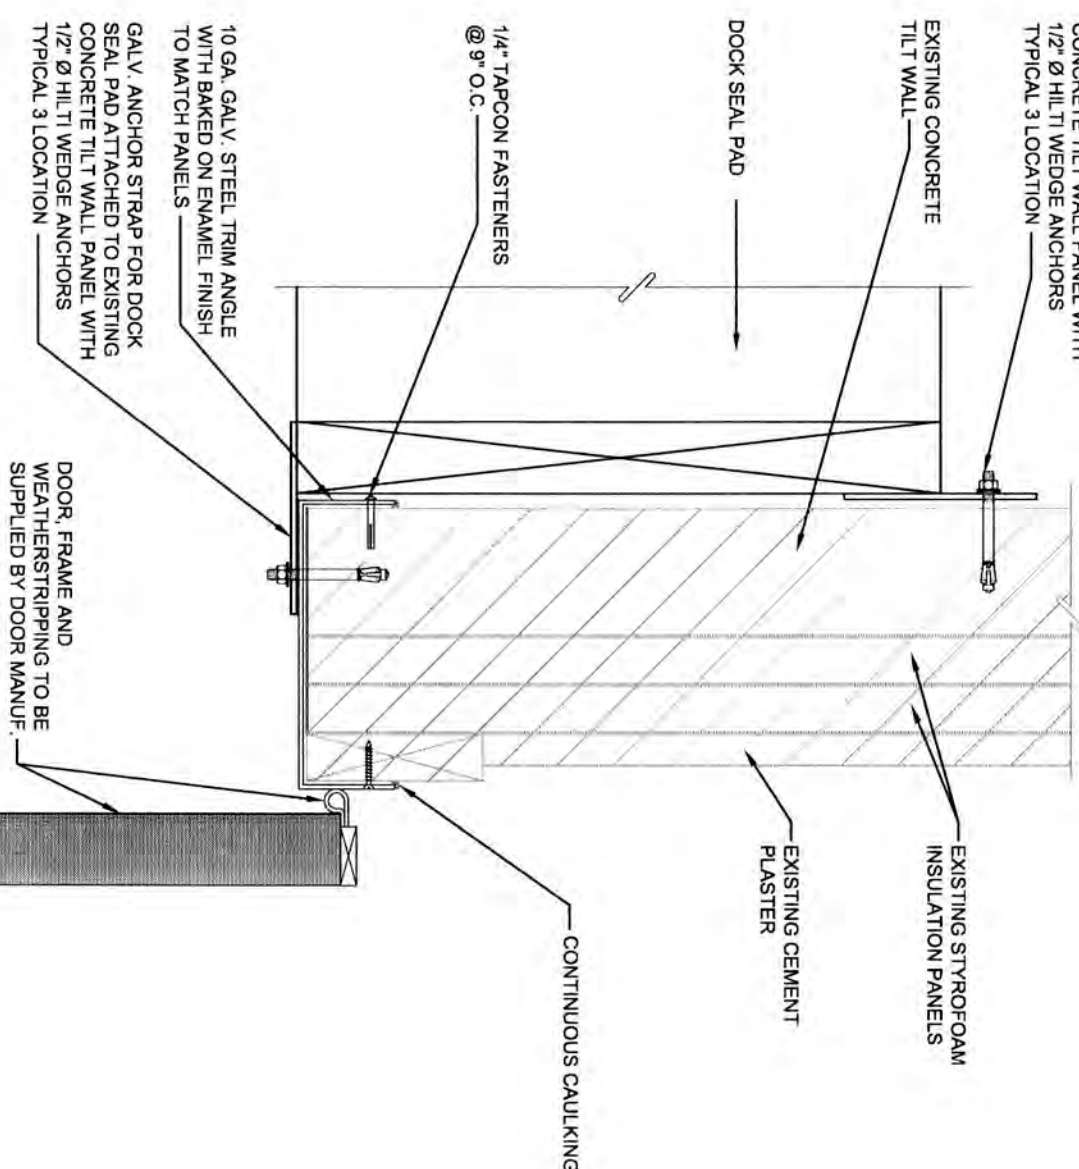


JAMB AT TKO DOCK DOOR

DETAIL
SCALE: NONE A2.2 8

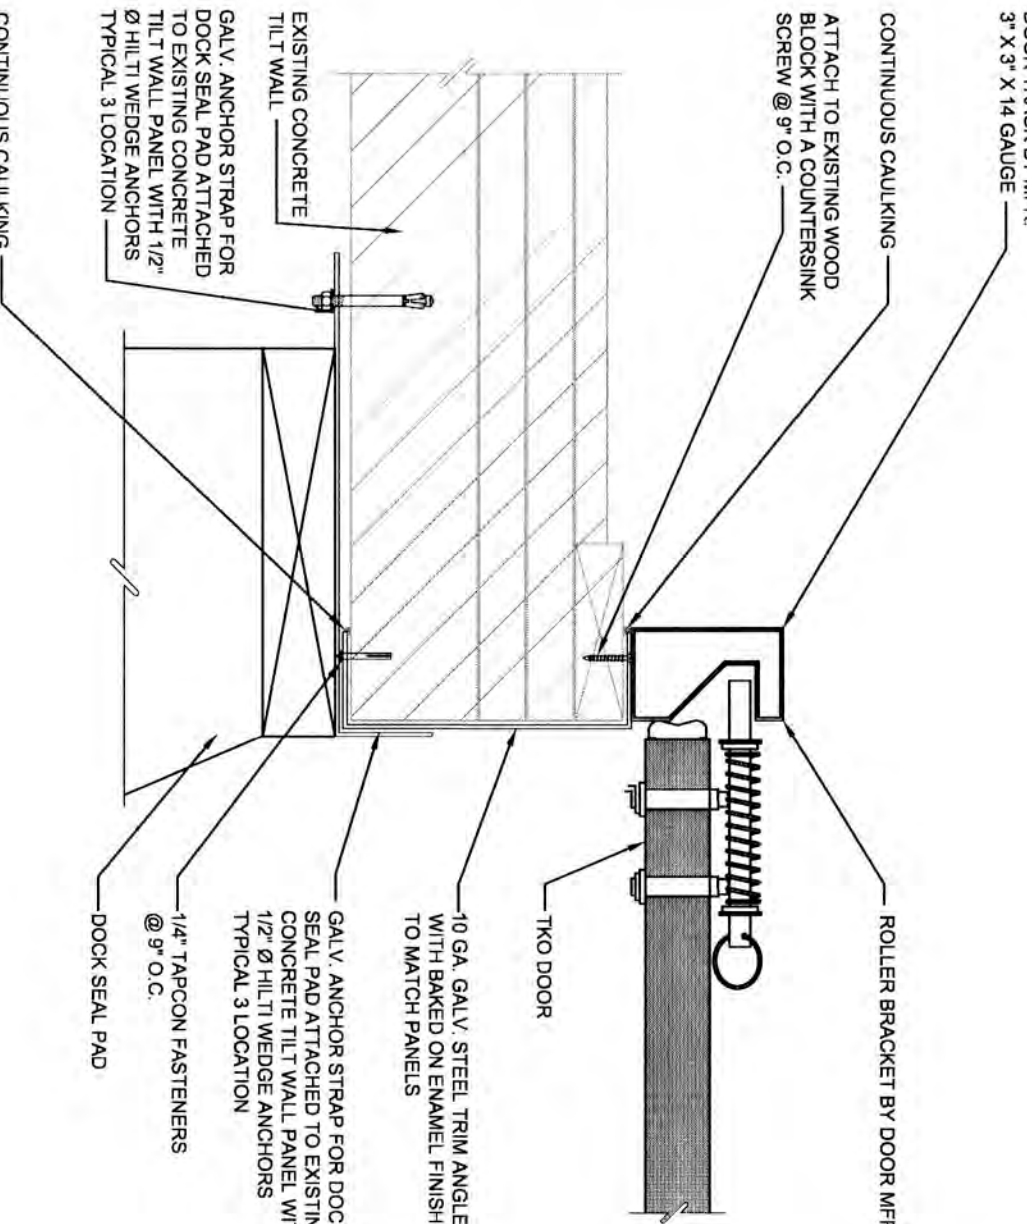


SILL AT DOCK DOOR

DETAIL
SCALE: NONE A2.2 9

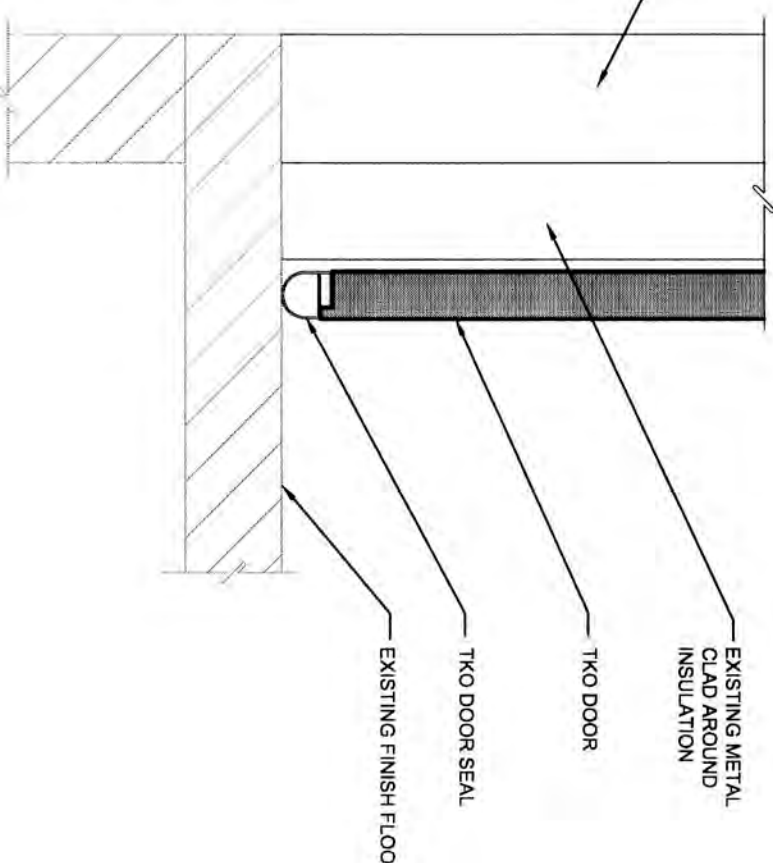


HEAD AT FABRIC ROLL UP

DETAIL
SCALE: NONE A2.2 10

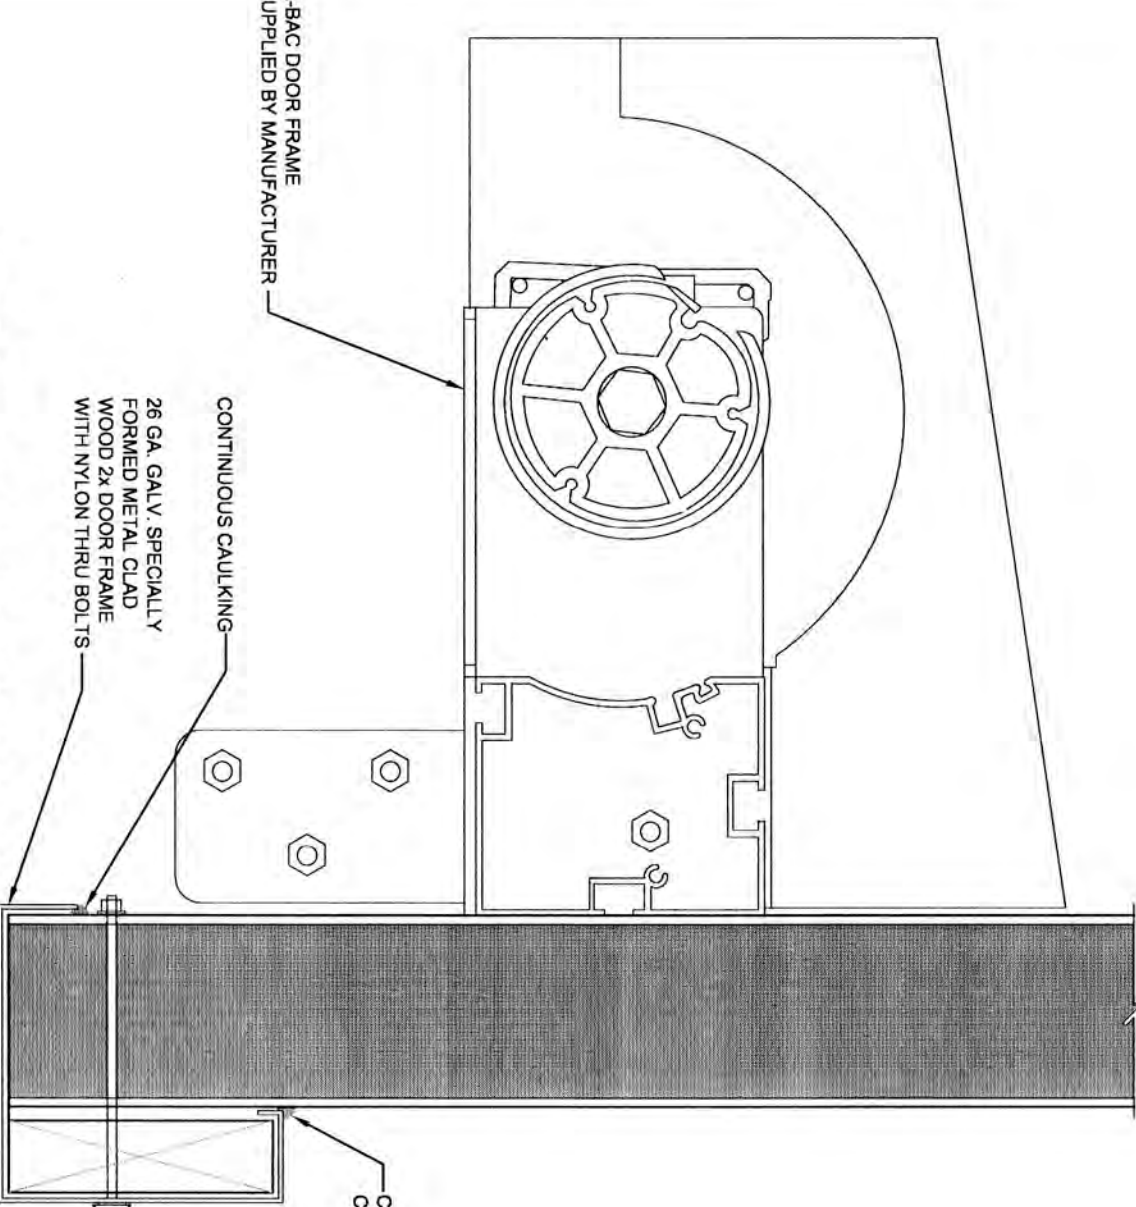

CONTINUOUS DAILING

CONTINUOUS DAILING

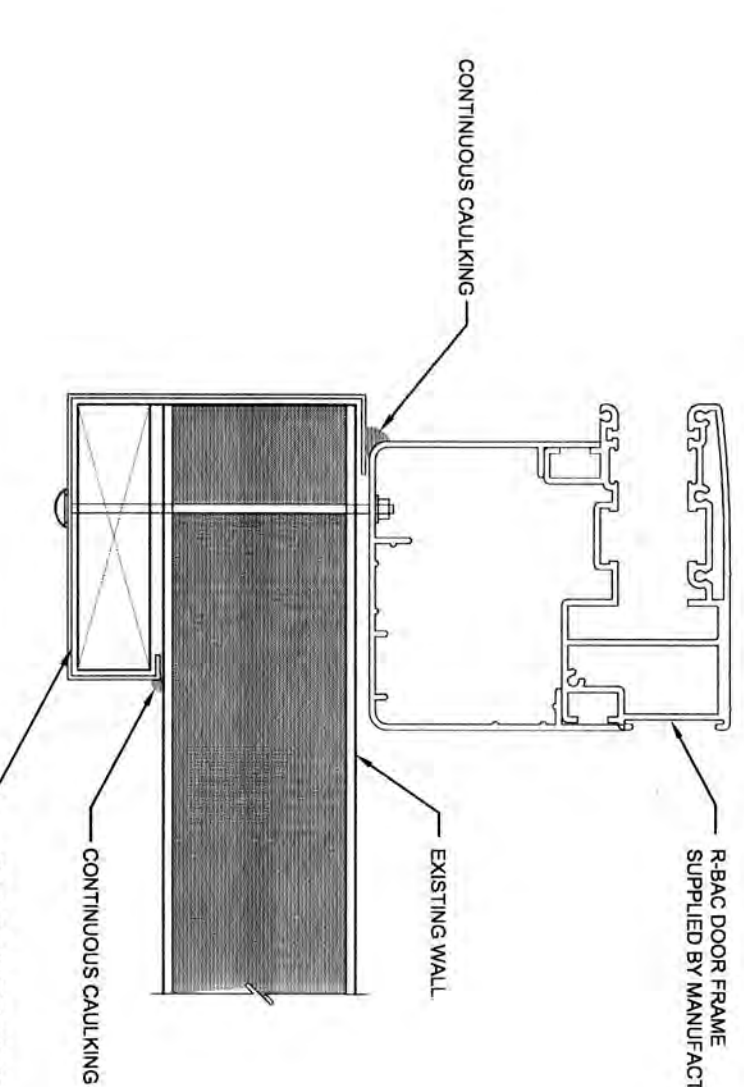


JAMB AT FABRIC ROLL UP

DETAIL
SCALE: NONE A2.2 11


HEAD AT HORIZONTAL SLIDE DOOR

DETAIL
SCALE: NONE A5.4 12

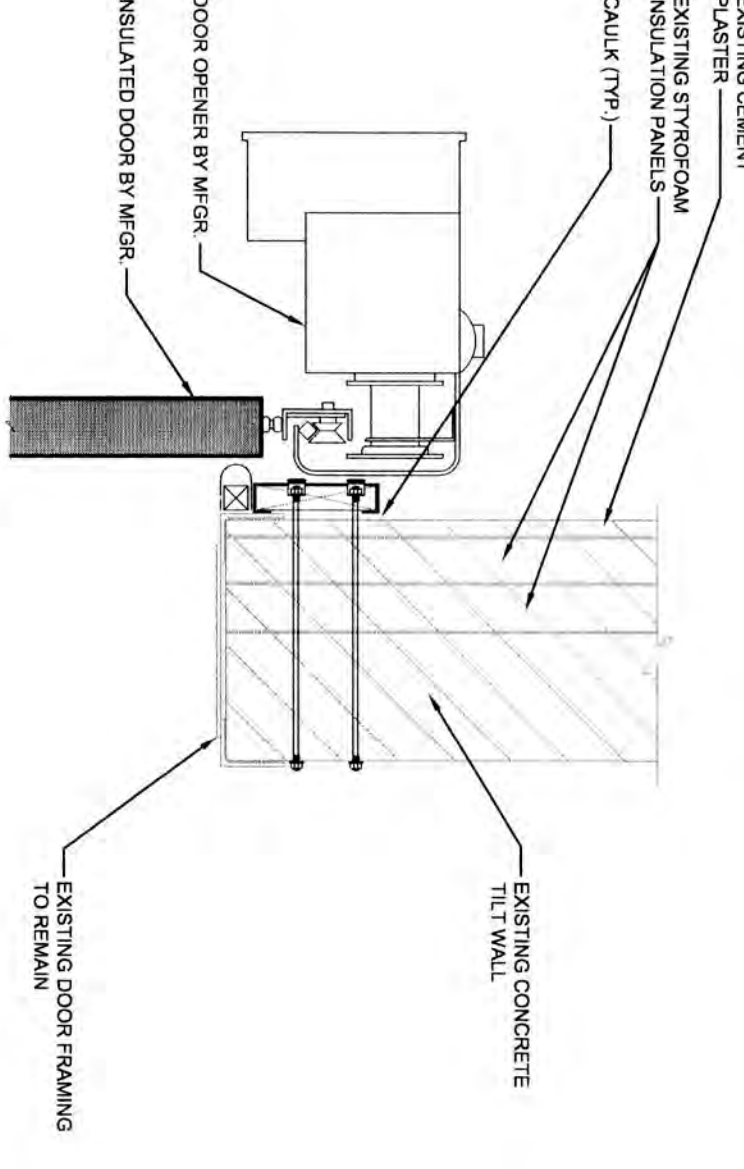


JAMB AT HORIZONTAL SLIDE DOOR

DETAIL
SCALE: NONE A5.4 13

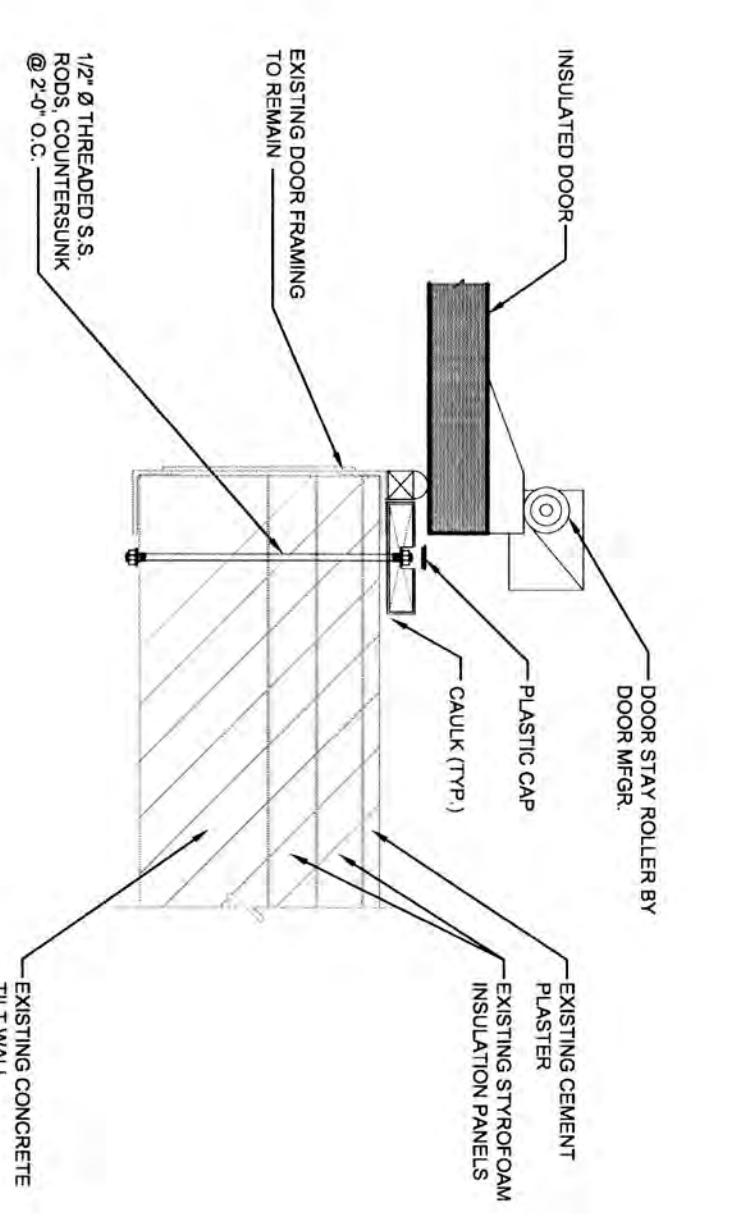


SILL AT HORIZONTAL SLIDE DOOR

DETAIL
SCALE: NONE A5.4 14

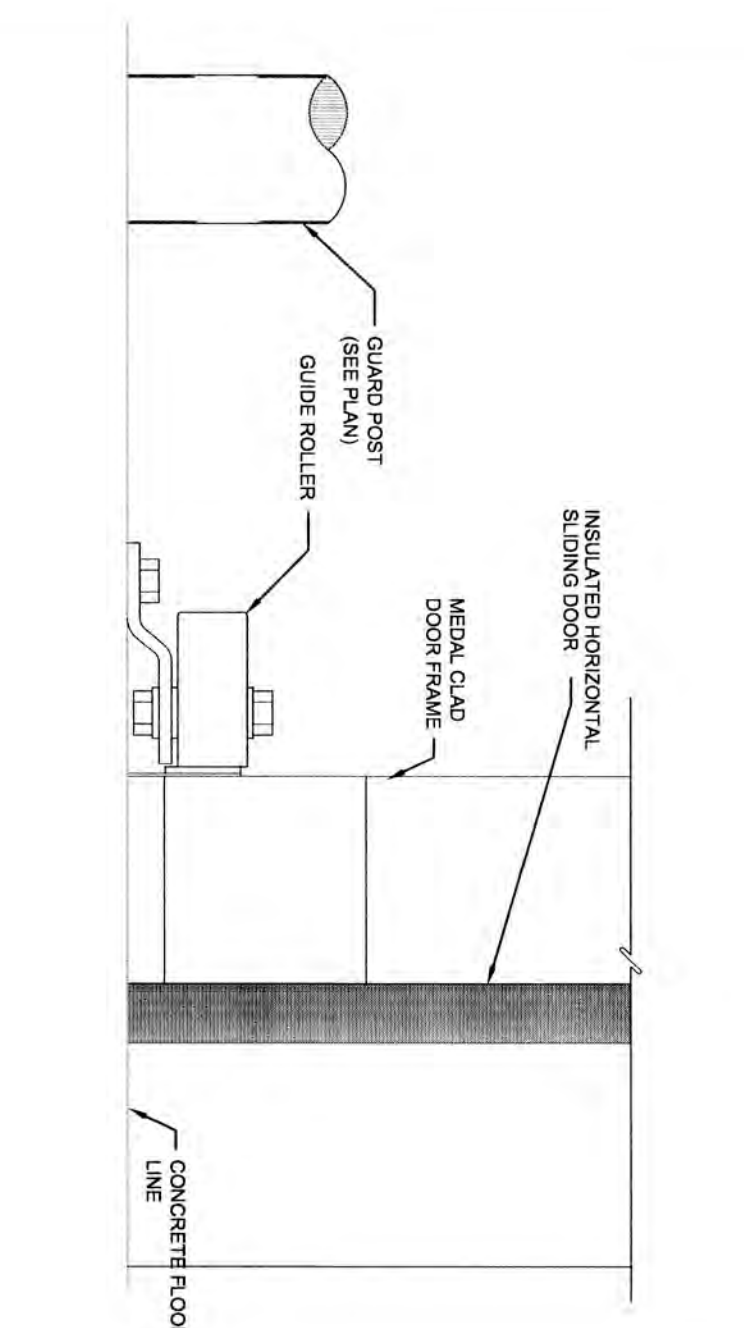


HEAD @ DOUBLE STRIP CURTAIN

DETAIL
SCALE: NONE A2.2 15

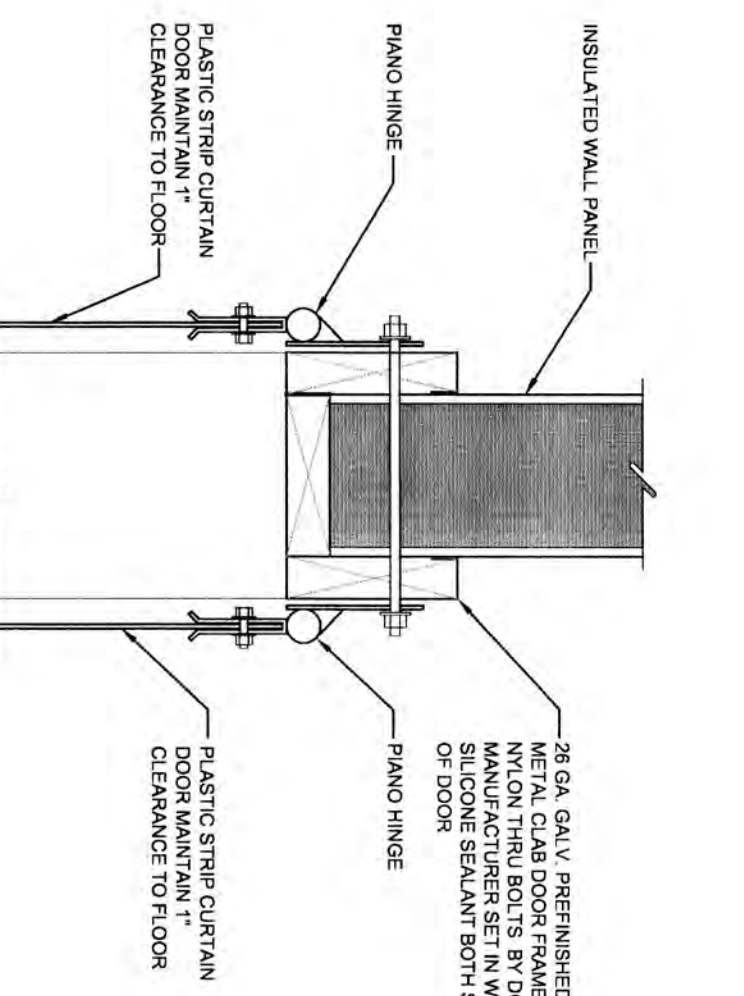


JAMB @ DOUBLE STRIP CURTAIN

DETAIL
SCALE: NONE A2.2 16

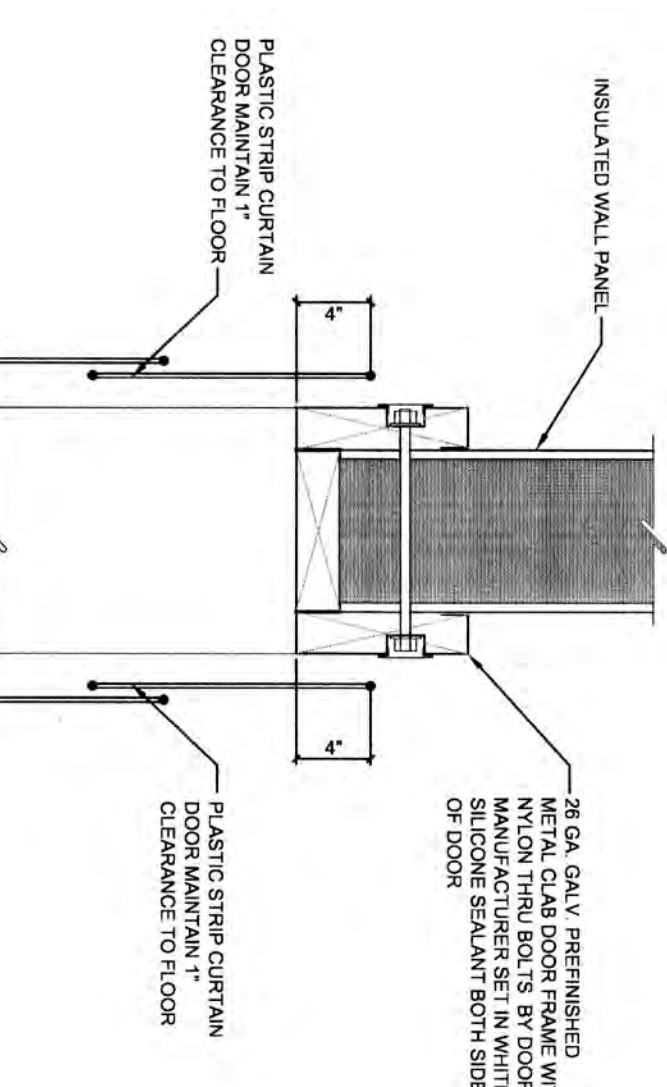


HIGH SILL AT FREEZER PERSONNEL DOOR

DETAIL
SCALE: NONE A2.2 17

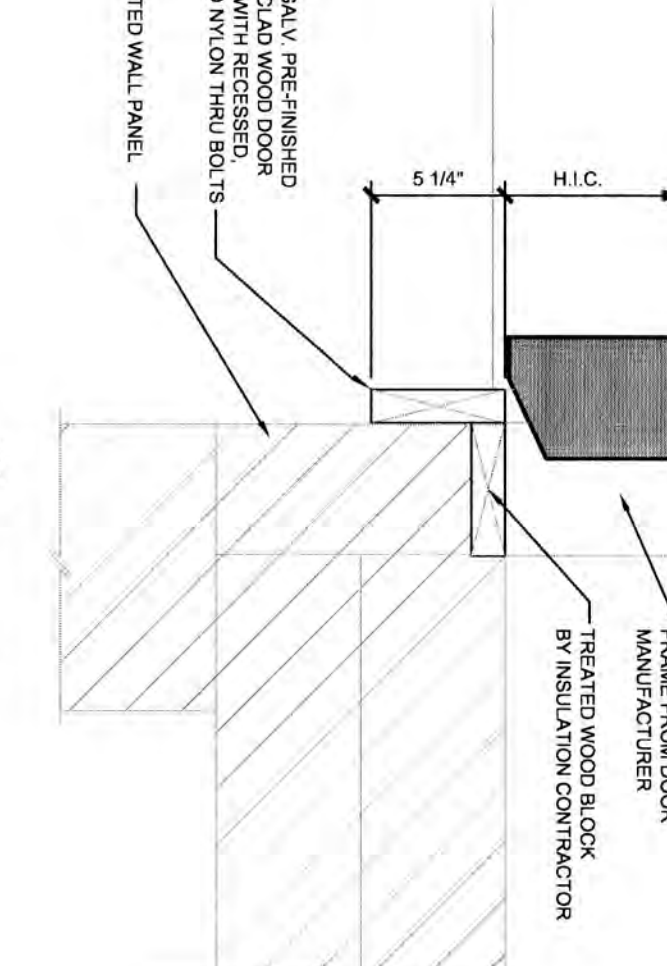


HEAD AT TKO DOCK DOOR

DETAIL
SCALE: NONE A2.2 18

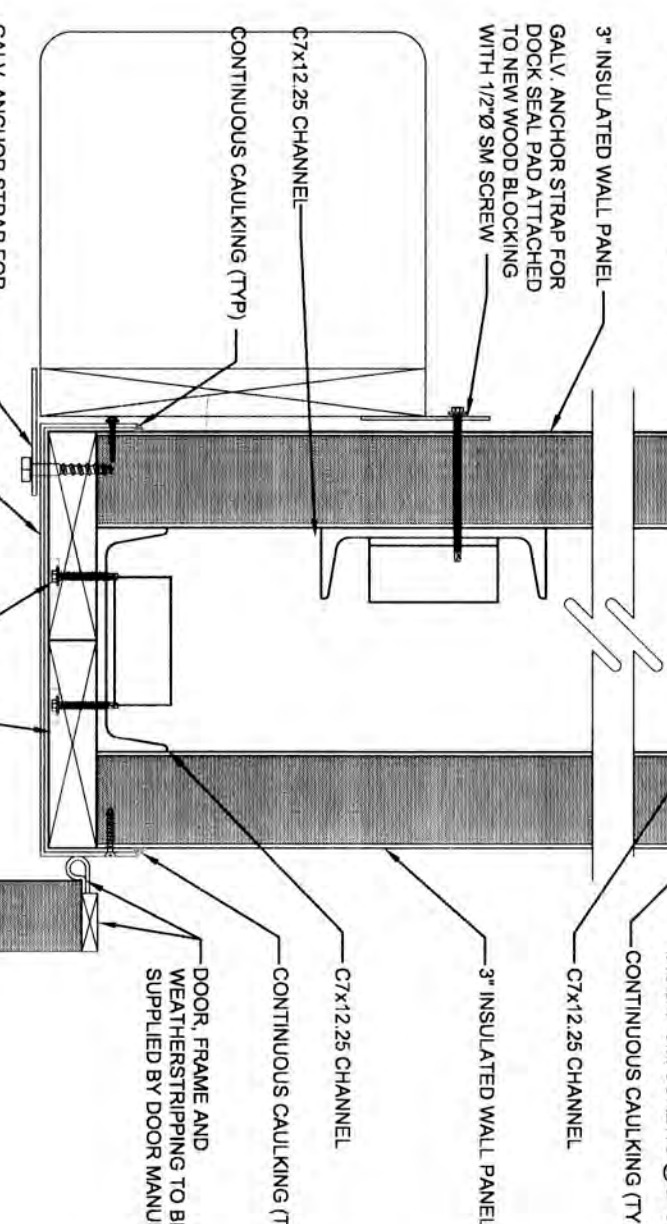

JAMB AT TKO DOCK DOOR

DETAIL
SCALE: NONE A2.2 19

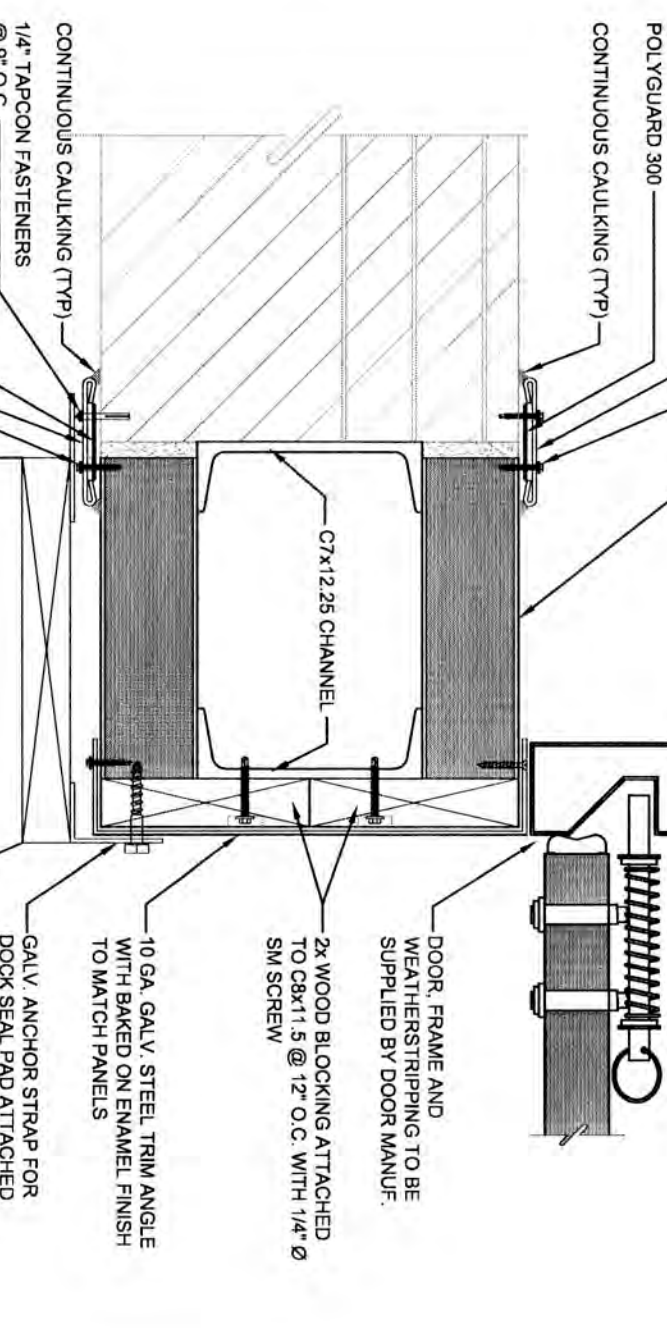

JAMB AT TKO DOCK DOOR

DETAIL
SCALE: NONE A2.2 20



REV.	DATE	BY	DESCRIPTION
------	------	----	-------------

TEAM GROUP, Ltd.
1001 W. ELESS BLVD., SUITE 209, FALCON, TX 77840
Phone 817-546-9115 Fax 817-546-2102



ARCHITECTURAL
DETAILS

PROJECT NO.	DRAWING NO.	REV.	STATUS
10410	A2.2	1	F

