



REFERENCE:

1. MAP SHOWING A TRACT OF LAND LOCATED IN SECTION 26, T5S-R3E, LIVINGSTON PARISH, LOUISIANA, BY ALEX THERIOT, JR., R.L.S., DATED 6/1/1978.
2. MAP SHOWING 2.29 ACRES DIVIDED INTO TRACTS JBB-1 & JBB-2, LOCATED IN SECTION 26, T5S-R3E, LIVINGSTON PARISH, LOUISIANA, BY L.L. HIGGINBOTHAM, P.L.S., DATED 8/13/01.

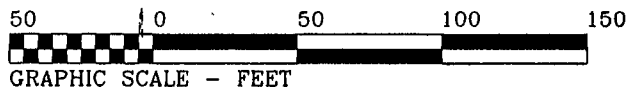

2061291

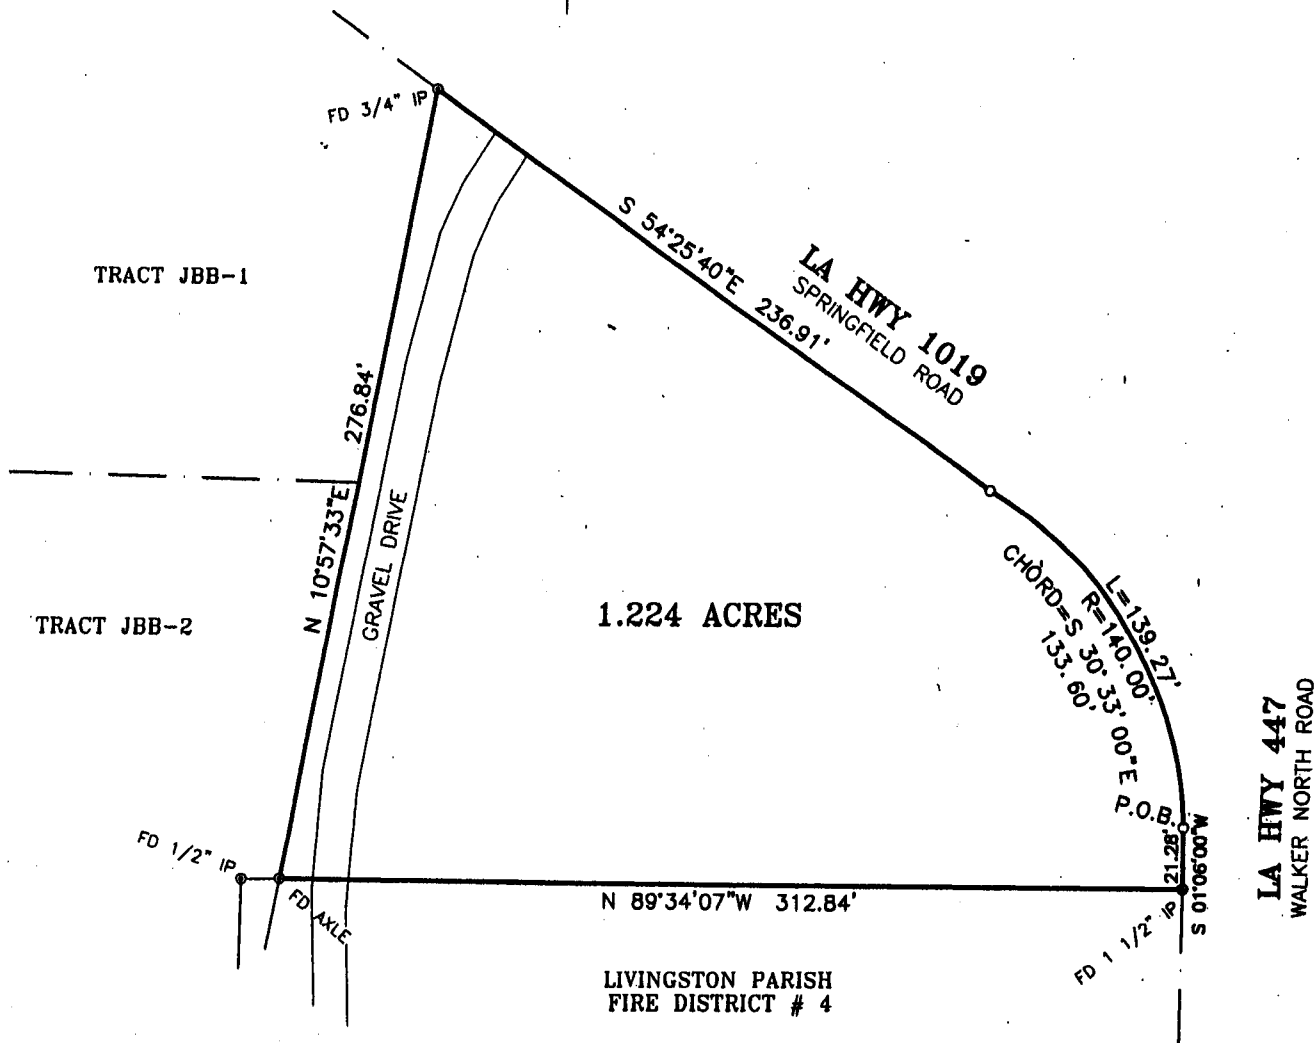

OWNER(S)/BUYER(S)

GAIL MILLER

BASE BEARING: S 01°06'00\"W (PER REF. # 1)

FLOOD ZONE: "X" BASE FLOOD ELEVATION: N/A

F.E.M.A. F.I.R.M. PANEL NO. 22Q113 0150 D DATED: 8/23/01


MAP SHOWING SURVEY
OF

1.224 ACRES

LOCATED IN SECTION 26, T5S-R3E,
GREENSBURG LAND DISTRICT
LIVINGSTON PARISH, LOUISIANA

DRAWN BY:	RBM
CREW CHIEF:	BMH
TECHNICIAN:	RBM
CHECKED BY:	CE
CHECKED BY:	CE

THIS SURVEY WAS PREPARED AT THE REQUEST AND FOR THE EXCLUSIVE USE OF GAIL MILLER. THE PURPOSE AND INTENTION OF THIS SURVEY IS TO DETERMINE WHETHER ENCROACHMENTS EXIST ACROSS PROPERTY LINES AND IS FOR MORTGAGE PURPOSES ONLY. THIS FIRM WAS NOT CONTRACTED TO PERFORM A COMPLETE TITLE ABSTRACT OF THE PROPERTY SHOWN HEREON. BE AWARE THAT THE SERVITUDES SHOWN HEREON WERE TAKEN FROM REFERENCE DATA AND THAT OTHER SERVITUDES, ENCUMBERANCES OR RESTRICTIONS, EITHER VISIBLE OR NOT VISIBLE, MAY AFFECT THE SUBJECT PROPERTY. ALSO, A WETLANDS INVESTIGATION WAS NOT REQUESTED AND IS NOT A PART OF THIS SURVEY.

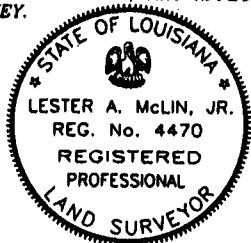


CERTIFICATION:

I HEREBY CERTIFY THAT THIS FIRM MADE A FIELD SURVEY OF THE PROPERTY SHOWN HEREON AND THAT THIS MAP IS MADE IN ACCORDANCE WITH FIELD NOTES OF SAID SURVEY RECORD PLATS AND/OR DESCRIPTIONS. THERE ARE NO ENCROACHMENTS EITHER WAY ACROSS PROPERTY LINES, UNLESS OTHERWISE SHOWN. THIS SURVEY IS IN ACCORDANCE WITH THE APPLICABLE STANDARDS OF PRACTICE ESTABLISHED BY THE STATE OF LOUISIANA STATE BOARD OF REGISTRATION FOR PROFESSIONAL ENGINEERS AND LAND SURVEYORS, TITLE 48, CHAPTER 25 (PROFESSIONAL AND OCCUPATIONAL STANDARDS) AND MEETS THE REQUIREMENTS FOR A CLASS "C" SURVEY.

Lester A. McLin, Jr.

LESTER A. McLIN, JR.
PROFESSIONAL LAND SURVEYOR
REG. #4470

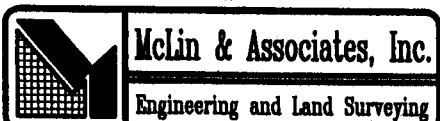

DATE: 8/24/06

W.O. # 2061291