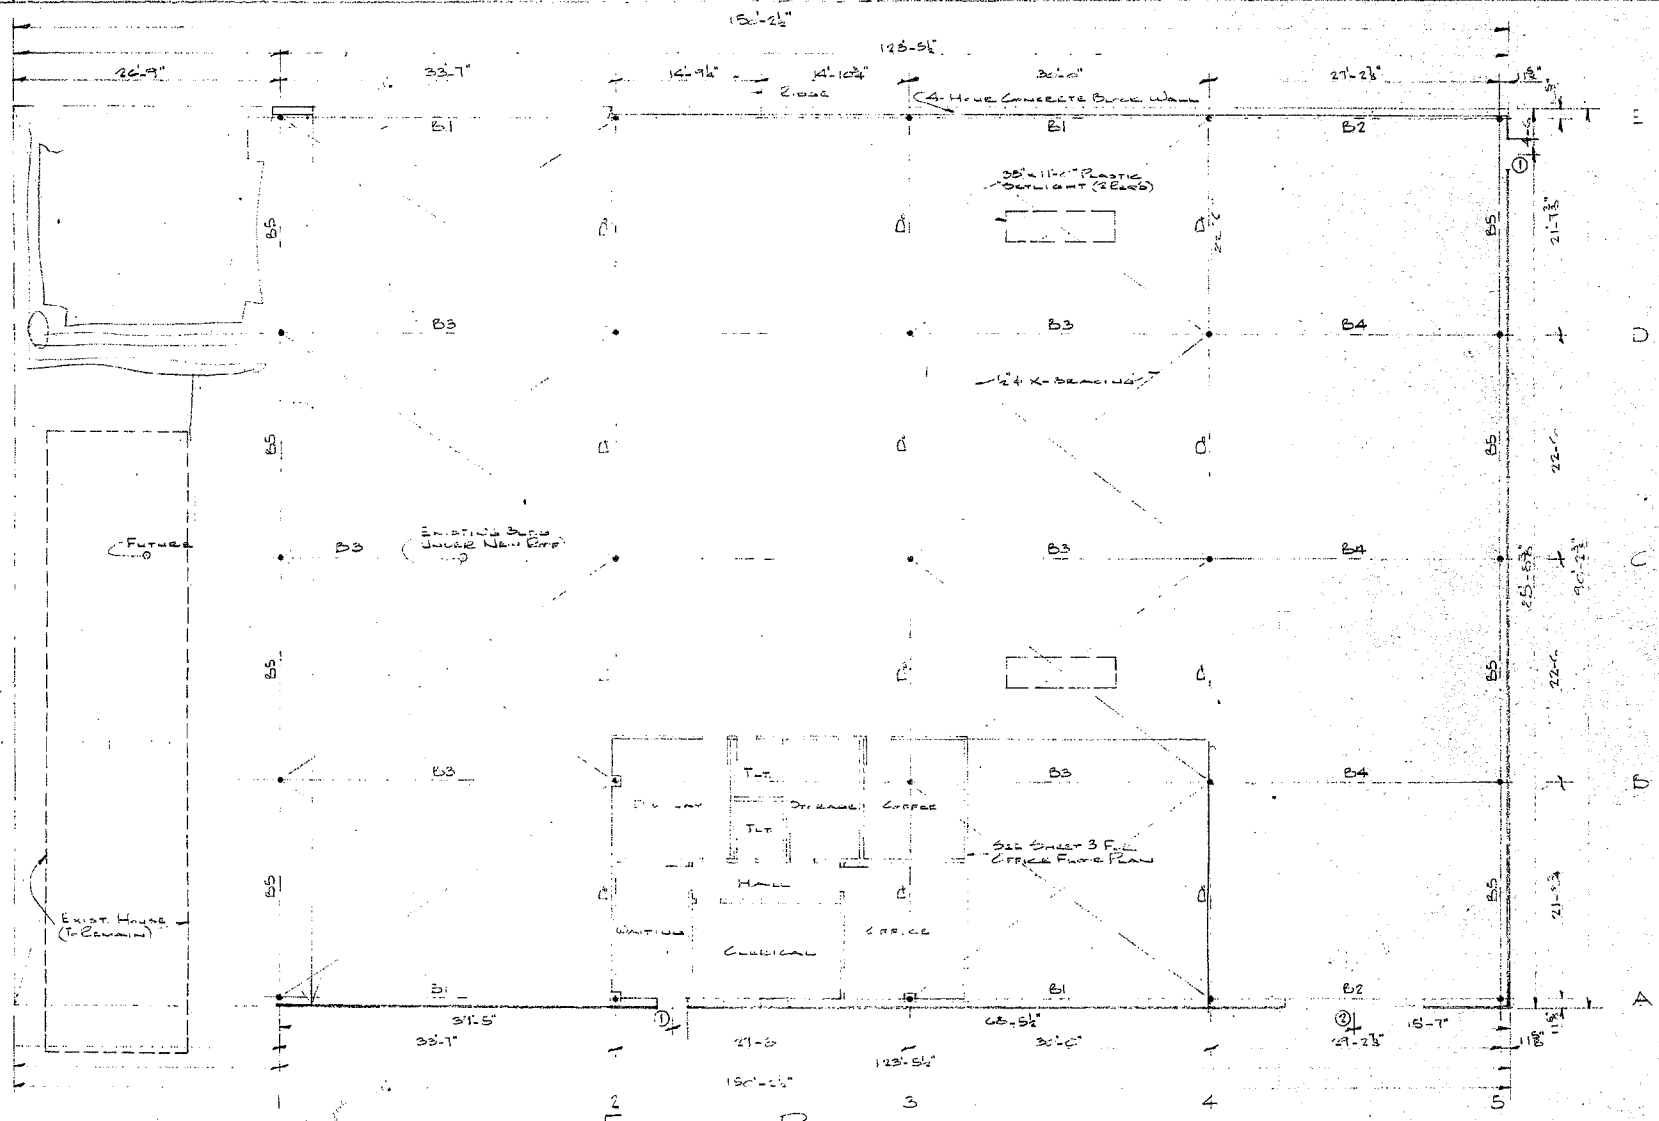

FLOOR PLAN

3/16" = 1'-0"

Mark	Beam	Remarks
B1	14x5622	With Cantilever (4'-1½")
B2	14x5622	
B3	14x730	With Crane (See Plan)
B4	14x730	
B5	12519	

Note: All Columns Shown Thus • Are WF Sections Oriented H. See Schedule, Sheet 2.

Anthony Building

Hullen St. Metairie, La

Donald Miller, Civil Engineer

3224 N. Theobald Dr. Metairie, La.

Date: 8/71 | Details Sheet 2 of 5