

Sketch



LOCATED AT

609 Landry St
Sulphur, LA 70663

FOR

Deborah Anderson

AS OF


05/07/2026

BY

Lake Area Appraisal Firm
3611 Kirkman St
Lake Charles, LA 70607
337-602-6222


Building Sketch (Page - 1)

Borrower						
Property Address	609 Landry St					
City	Sulphur	County	Calcasieu	State	LA	Zip Code 70663
Owner						

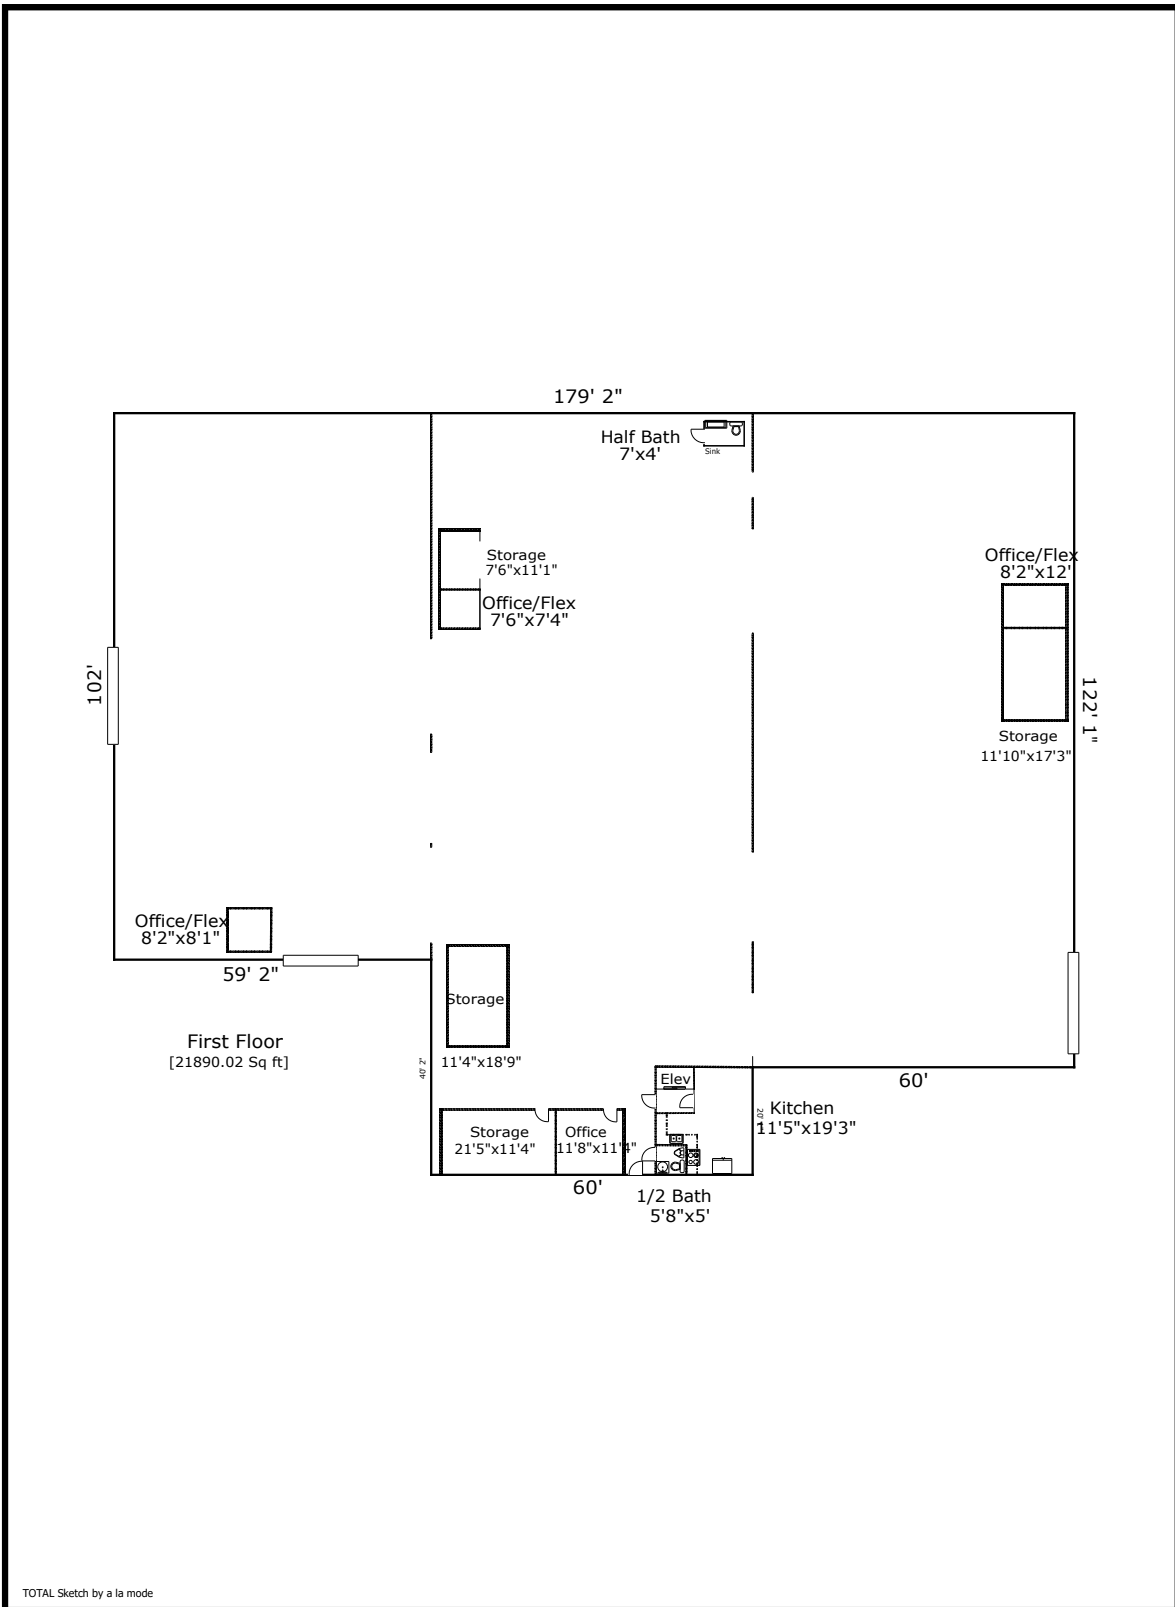

Building Sketch (Page - 2)

Borrower						
Property Address	609 Landry St					
City	Sulphur	County	Calcasieu	State	LA	Zip Code 70663
Owner						

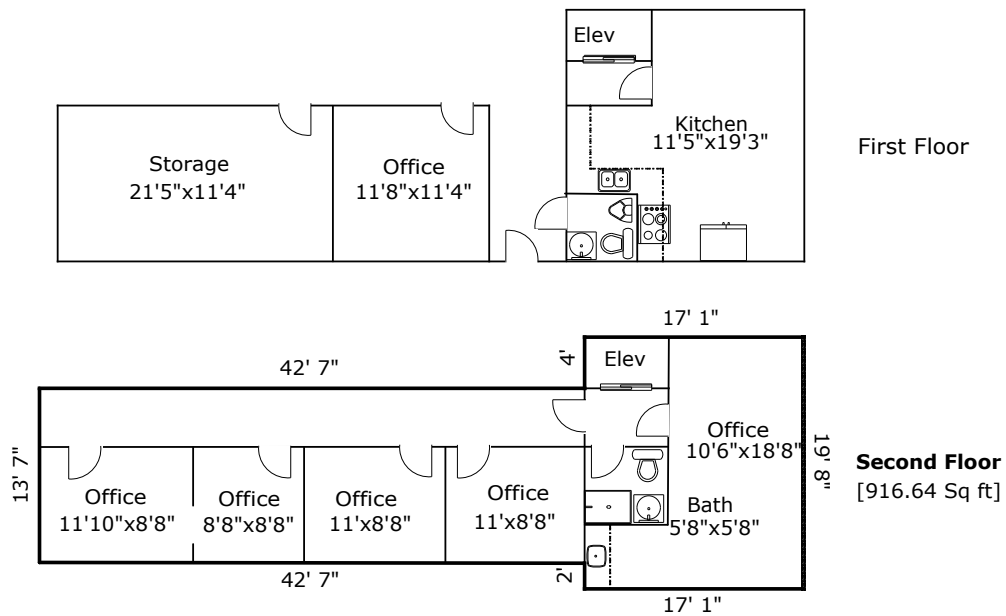

TOTAL Sketch by a la mode

Building Sketch (Page - 3)

Borrower						
Property Address	609 Landry St					
City	Sulphur	County	Calcasieu	State	LA	Zip Code 70663
Owner						

TOTAL Sketch by a la mode

Area Calculations Summary

Living Area		Calculation Details	
First Floor	21890.02 Sq ft	102×59.17	= 6035.01
		120×122.08	= 14650.02
		20.08×60	= 1205
Second Floor	916.64 Sq ft	$0.5 \times 0.06 \times 42.58$	= 1.3
		13.61×42.58	= 579.36
		17.08×19.67	= 335.97
Total Living Area (Rounded):		22807 Sq ft	