
T 10 S – R 4 E
Section 8

PRELIMINARY FOR REVIEW ONLY
NOT FOR RECORDATION

Richard J. Primeaux
Registered Professional
Land Surveyor No. 4747

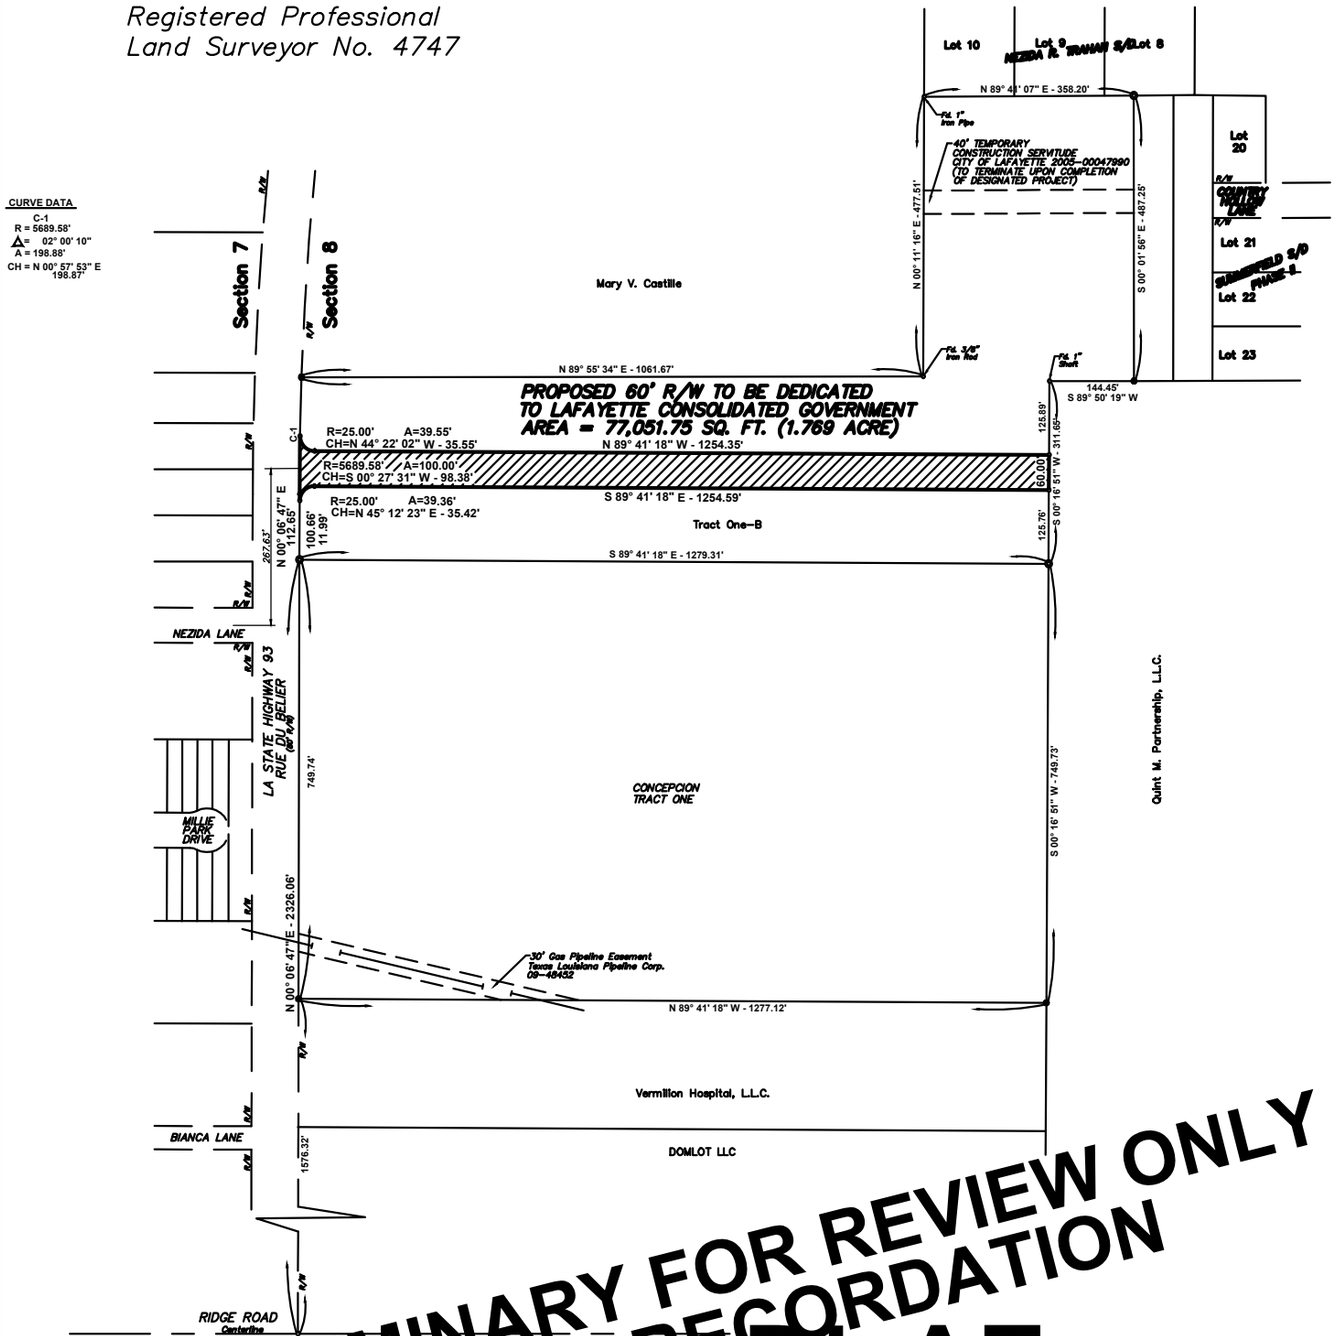

PRELIMINARY FOR REVIEW ONLY
NOT FOR RECORDATION

PLAT

Showing 60 FOOT RIGHT OF WAY to be dedicated to LAFAYETTE PARISH CONSOLIDATED GOVERNMENT, situated in Section 8, T 10 S R 4 E, Lafayette Parish, State of Louisiana.

Scale: 1" = 300' **January 29, 2018**

NOTES:

1.) *THE PURPOSE OF THIS PLAT IS TO SHOW THE LOCATION OF A PROPOSED 60 FOOT RIGHT OF WAY TO BE DEDICATED AND NOT TO BE USED FOR ANY OTHER PURPOSE.*

2.) *BEARINGS ARE BASED ON LOUISIANA SOUTH, STATE PLANE COORDINATE SYSTEM. HORIZONTAL & VERTICAL DATUM BASED ON NETWORK RTK, SMARTNET NORTH AMERICA. REFERENCE TO PLATS BY PAUL L. MIERS, DATED JUNE 14, 2007 & AUGUST 3, 2009.*

PRIMEAUX, TOUCHET & ASSOCIATES, L.L.C.
124 NORTH STATE STREET, SUITE 200
ABBEVILLE, LOUISIANA
(337)893-8397

300 0 300 600
SCALE IN FEET

JOB 18-54 BK. Y-230 PG. 91