



Survey of
A 51.06 ACRE AND A 9.00 ACRE PARCEL OF LAND
SITUATED IN SECTION 20, T-6-S, R-12-E
GREENSBURG LAND DISTRICT
ST. TAMMANY PARISH, LOUISIANA
FOR
ELSA WARD

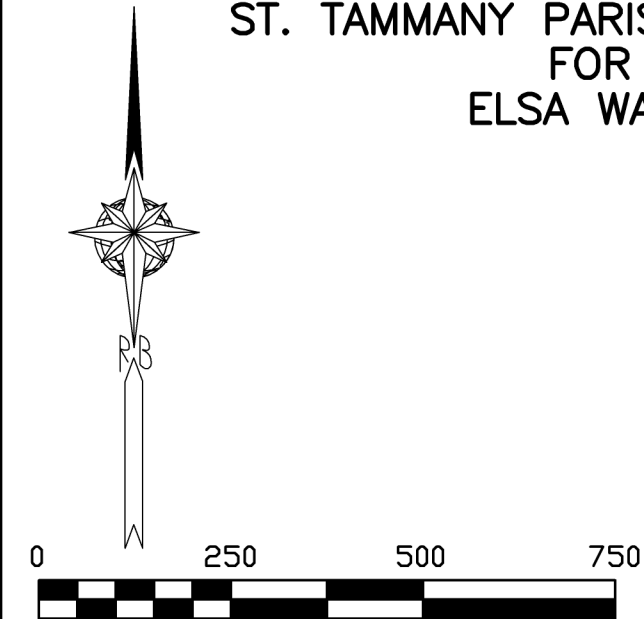

NOTE:
BEARINGS SHOWN HEREON ARE
REFERENCED TO LOUISIANA
STATE PLANE COORDINATES.
LA SOUTH ZONE 1702.
ALSO BASIS FOR BEARINGS.

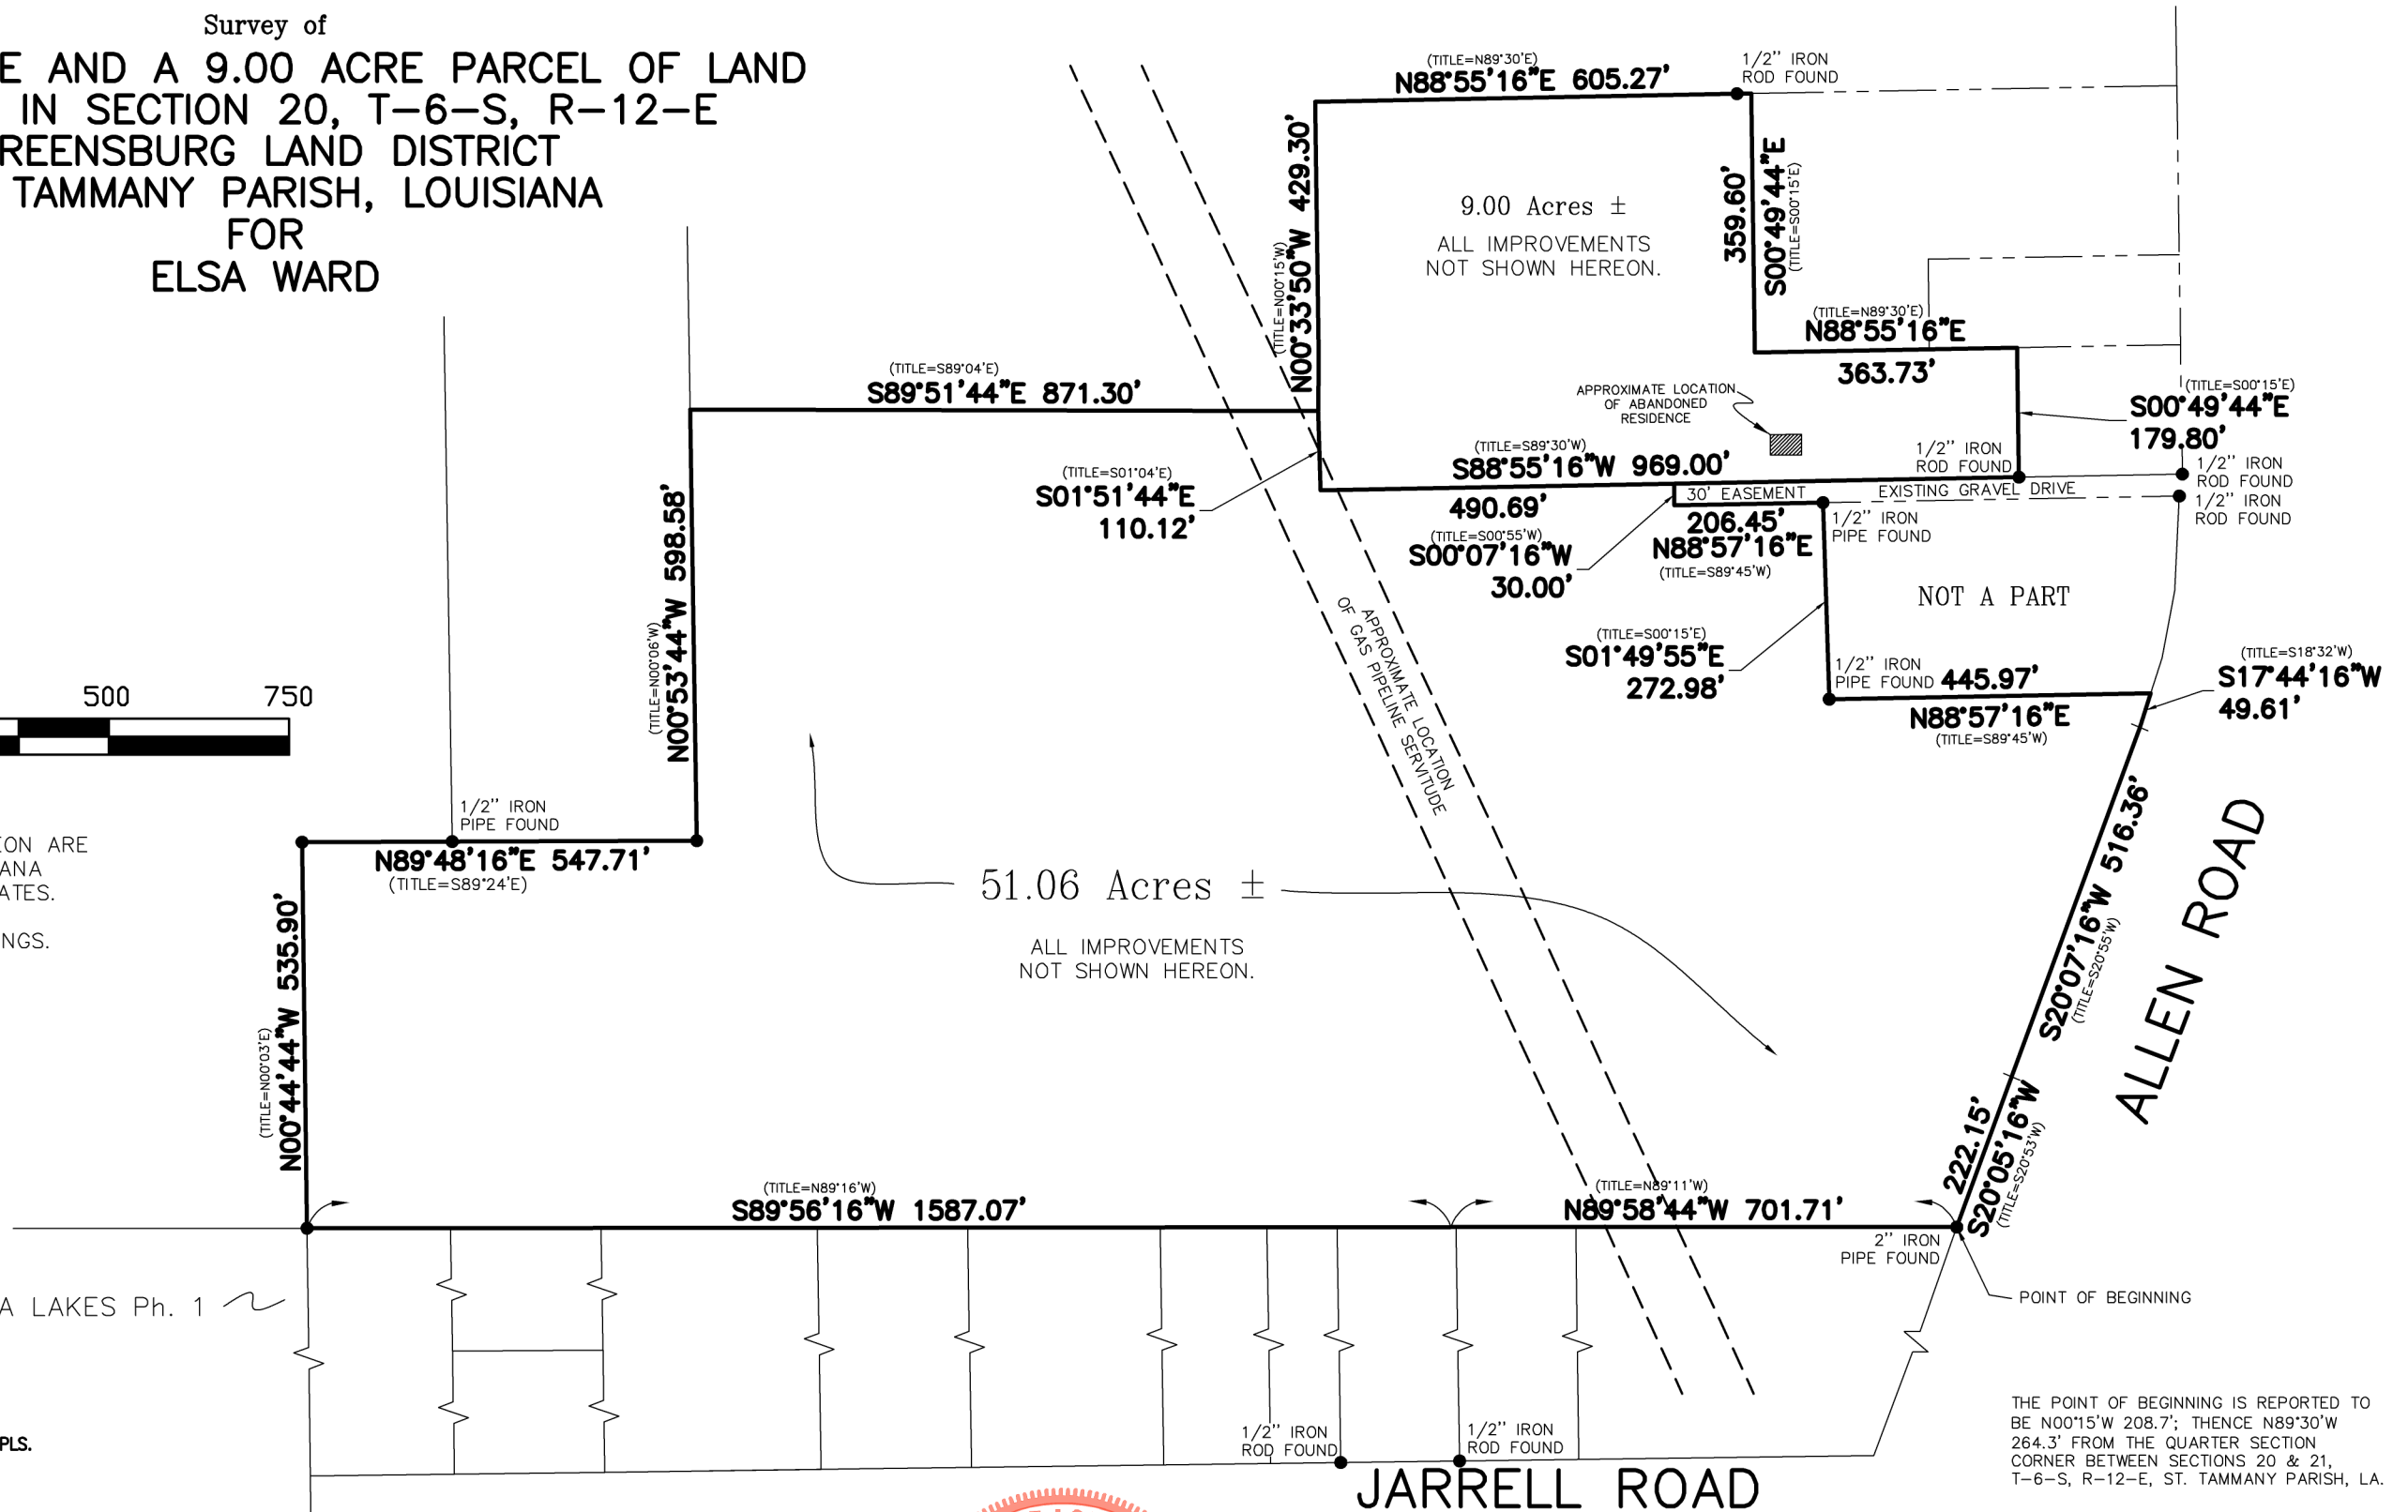


REFERENCE 1:
SURVEY By Jeron R. Fitsmorris, PLS.
Dated: 5-3-1998
REFERENCE 2:
SURVEY By C.R. Schultz, PLS.
Dated: 8-8-1973
REFERENCE 3:
SURVEY By Land Surveying, INC.
Dated: 1-5-1994
REFERENCE 4:
SURVEY By Brooks-Harbour & Assoc., INC.
Drawing No.: A5-1
Dated: 7-28-1989
REFERENCE 5:
Survey By Randall W. Brown, PLS.
Survey No.: 95643
Dated: 8-23-1995
REFERENCE 6:
SURVEY By C.R. Schultz, PLS.
Dated: 5-11-1931

NOTE: ALL IMPROVEMENTS
NOT SHOWN HEREON.

● DENOTES 1/2" IRON ROD FOUND
UNLESS OTHERWISE NOTED

Note: I have consulted the Federal Insurance Administration
Flood Hazard Boundary Maps and found the property
described IS NOT located in a special flood hazard area,
it is located in Flood Zone C.

FIRM Panel# 2252050150C Rev. 10-17-1989

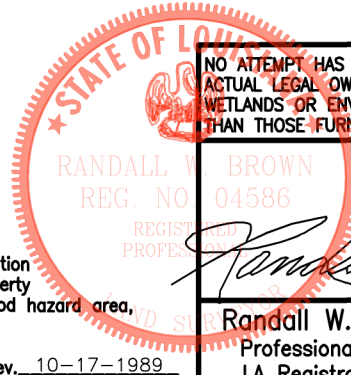

NO ATTEMPT HAS BEEN MADE BY RANDALL W. BROWN & ASSOC., INC. TO VERIFY TITLE,
ACTUAL LEGAL OWNERSHIP, SERVITUDES, EASEMENTS, RIGHTS OF WAY, DEED RESTRICTIONS,
WETLANDS OR ENVIRONMENTAL ISSUES OR OTHER ENCUMBRANCES ON THIS PROPERTY OTHER
THAN THOSE FURNISHED BY THE CLIENT.

Randall W. Brown, P.L.S.
Professional Land Surveyor
LA Registration No. 04586

**Randall W. Brown
& Associates, Inc.**
Professional Land Surveyors
228 W. Causeway Approach, Mandeville, LA 70448
(985) 624-5368 FAX (985) 624-5309
info@brownsurveys.com

SURVEYED IN ACCORDANCE WITH THE LOUISIANA "APPLICABLE
STANDARDS FOR PROPERTY BOUNDARY SURVEYS"
FOR A CLASS D SURVEY.

Date: AUGUST 8, 2022
Survey No. 22280
Project No. D22280.TXT
Scale: 1"=250'±
Drawn By: RJB
Revised: 10-12-26/TEXT ONLY