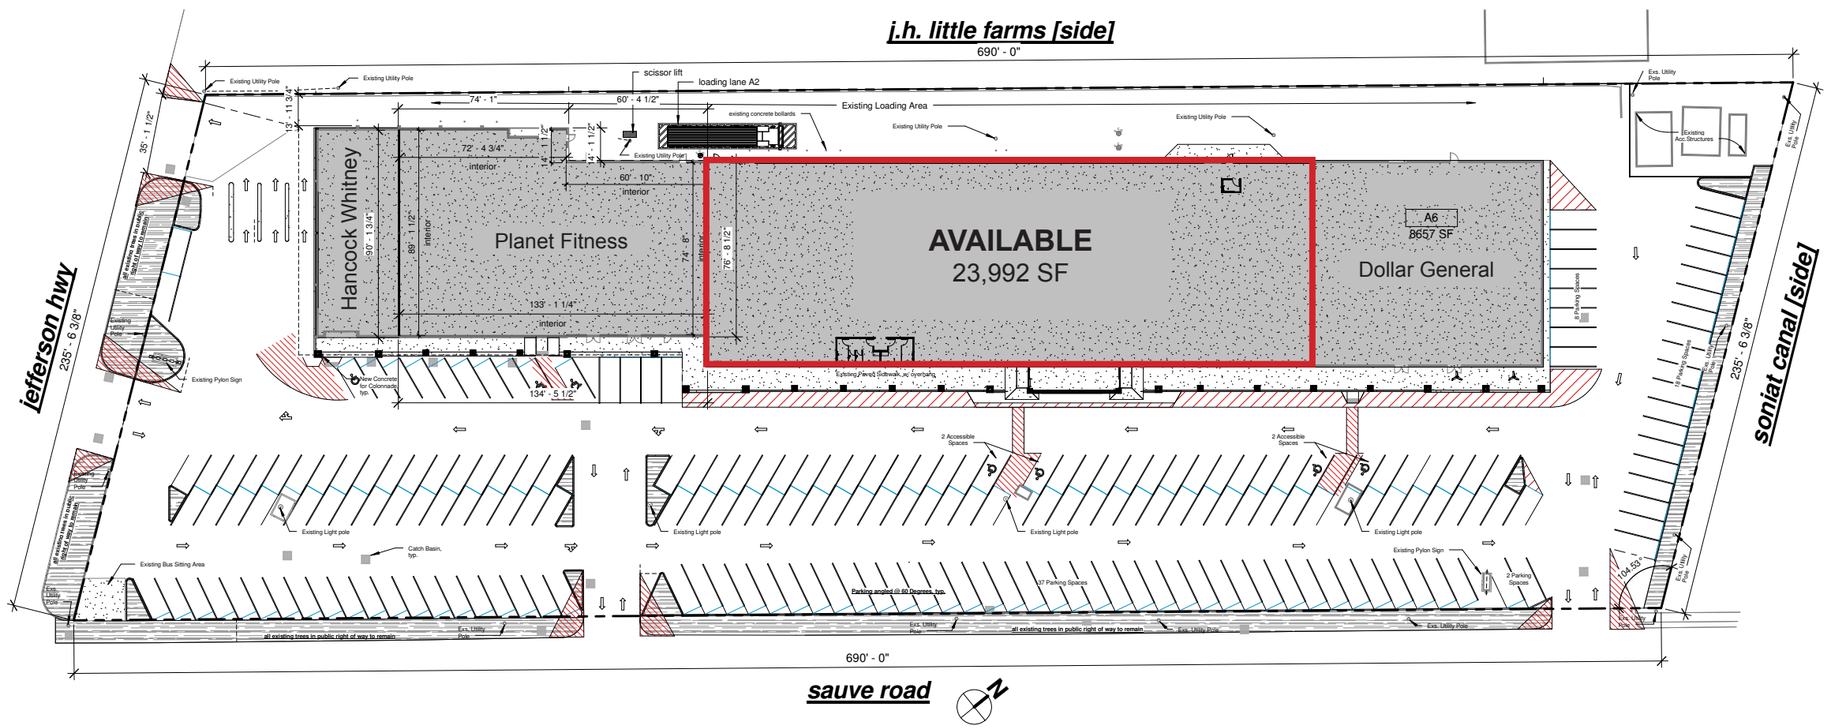

1 site plan cut @ first floor
1" = 30'-0"

9/14/15 12:29:48 PM

m2 studio, llc copyright 2015

m2 studio

8200 Hampson St. | suite 320 | new orleans | louisiana
www.modernmarketlifestyle.com/studio/ 504.258.0464

No.	Description	Date

Trading Post

108-132 sauve rd |
harahan | louisiana

Site Plan

2014.14

a7.0