

SOUTH BOSSIER 4SKIS SUBDIVISION

BEING A SUBDIVISION OF A TRACT OF LAND LOCATED IN SECTION 24, TOWNSHIP 17 NORTH, RANGE 13 WEST,
OF THE LOUISIANA PRIME MERIDIAN, NORTHWESTERN LAND DISTRICT, BOSSIER PARISH, LOUISIANA.


TOTAL AREA = 2.429 ACRES.

LEGEND:

FND. = FOUND
I.P. = IRON PIPE
I.R. = IRON ROD
— ○ — CHAIN LINK FENCE
— □ — WOOD FENCE

REQ'D. SETBACKS:

50' FRONT YARD
25' REAR YARD
10' SIDE YARD

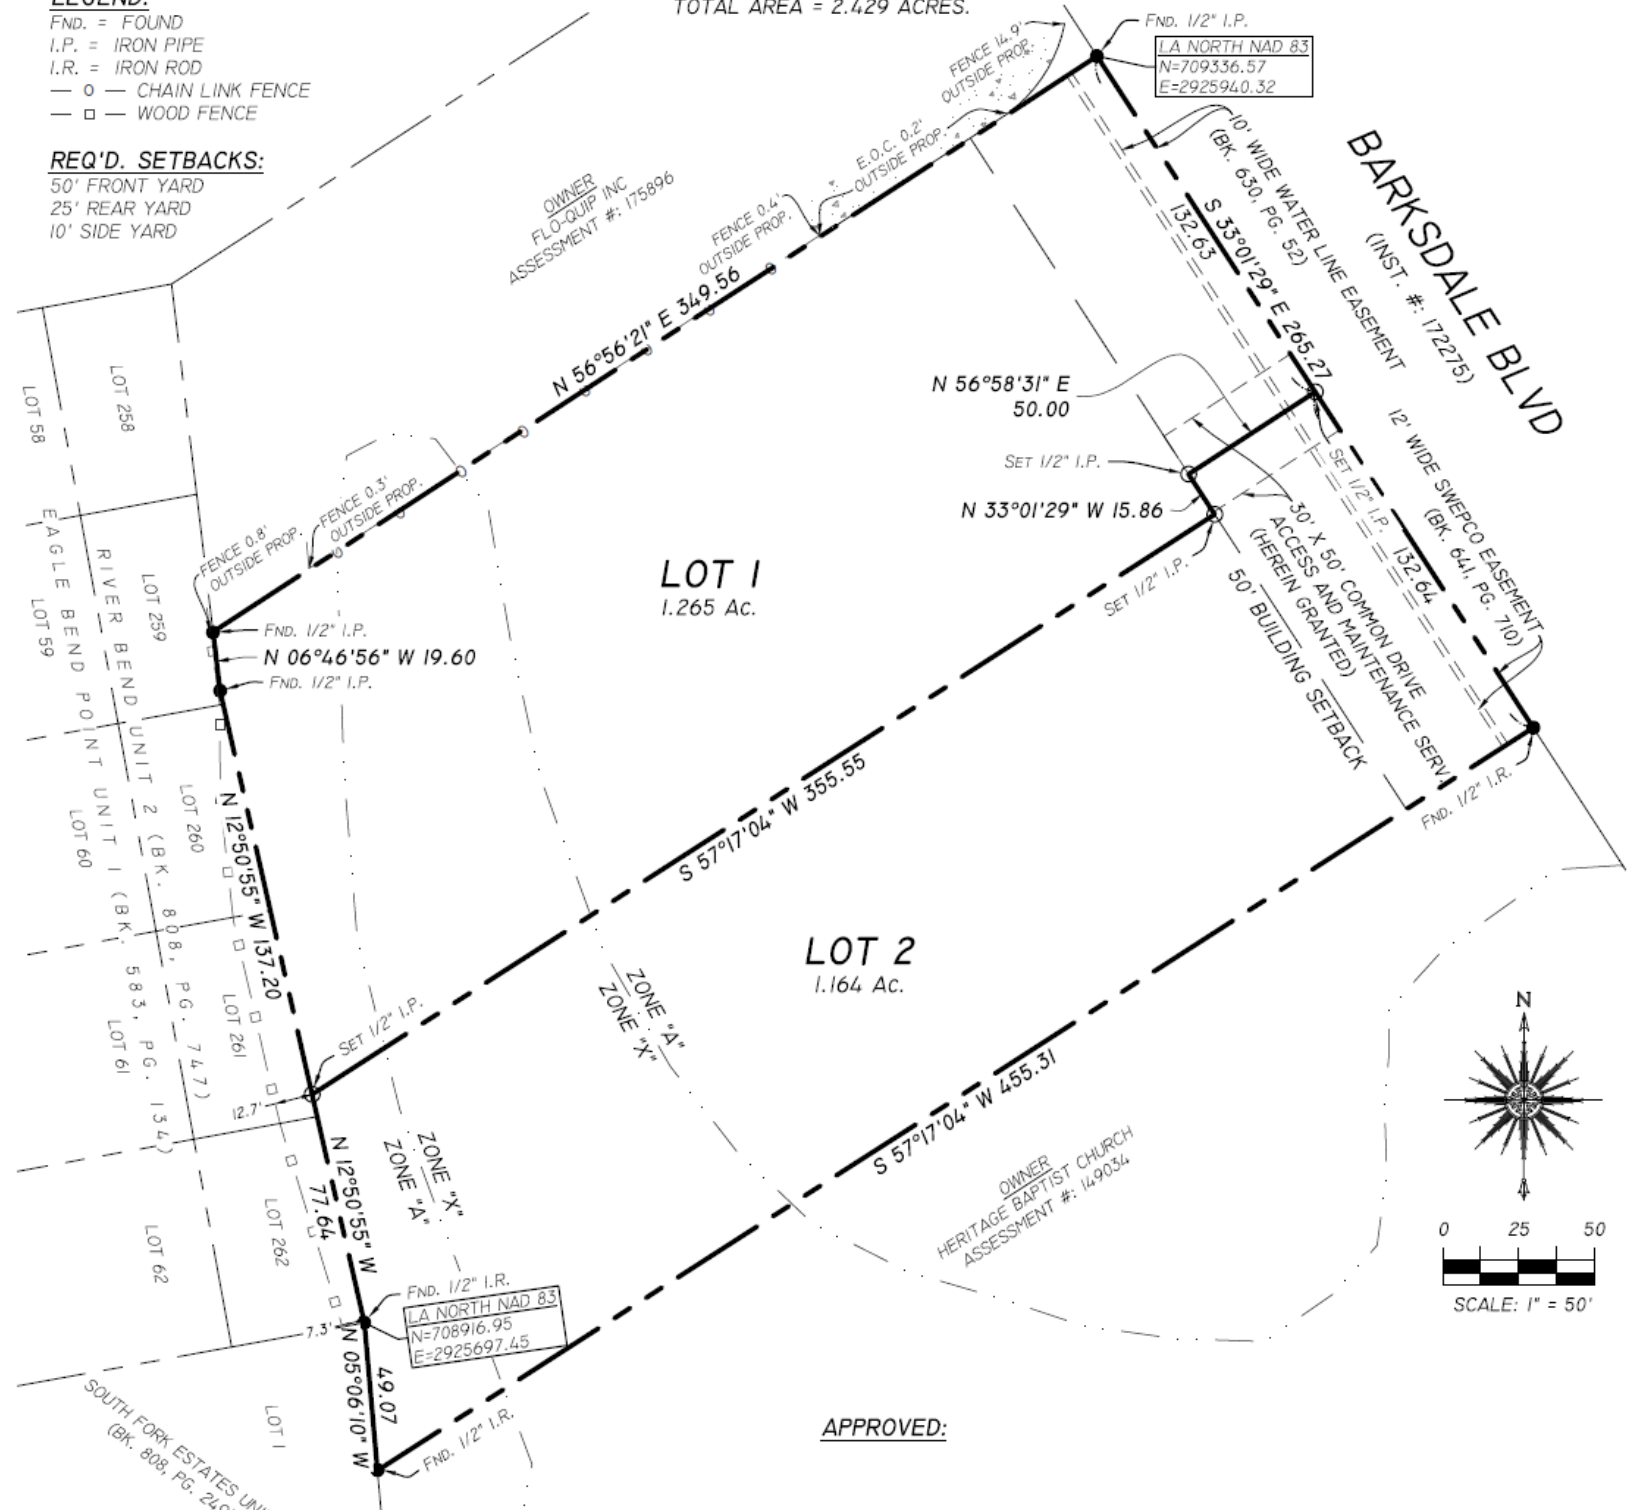

APPROVED: