



# VICINITY MAP

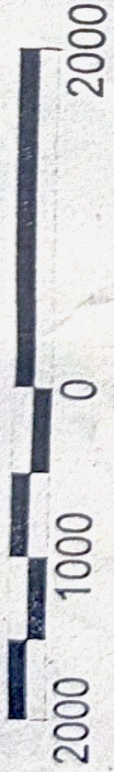

SCALE 1" = 2000'

R=30.00'  
L=47.11'  
LC=42.42'  
LCB=N 76° 11'

JERRY CONQUES  
100 MARCON DRIVE  
LAFAYETTE, LA 70507  
(UNPLATTED)

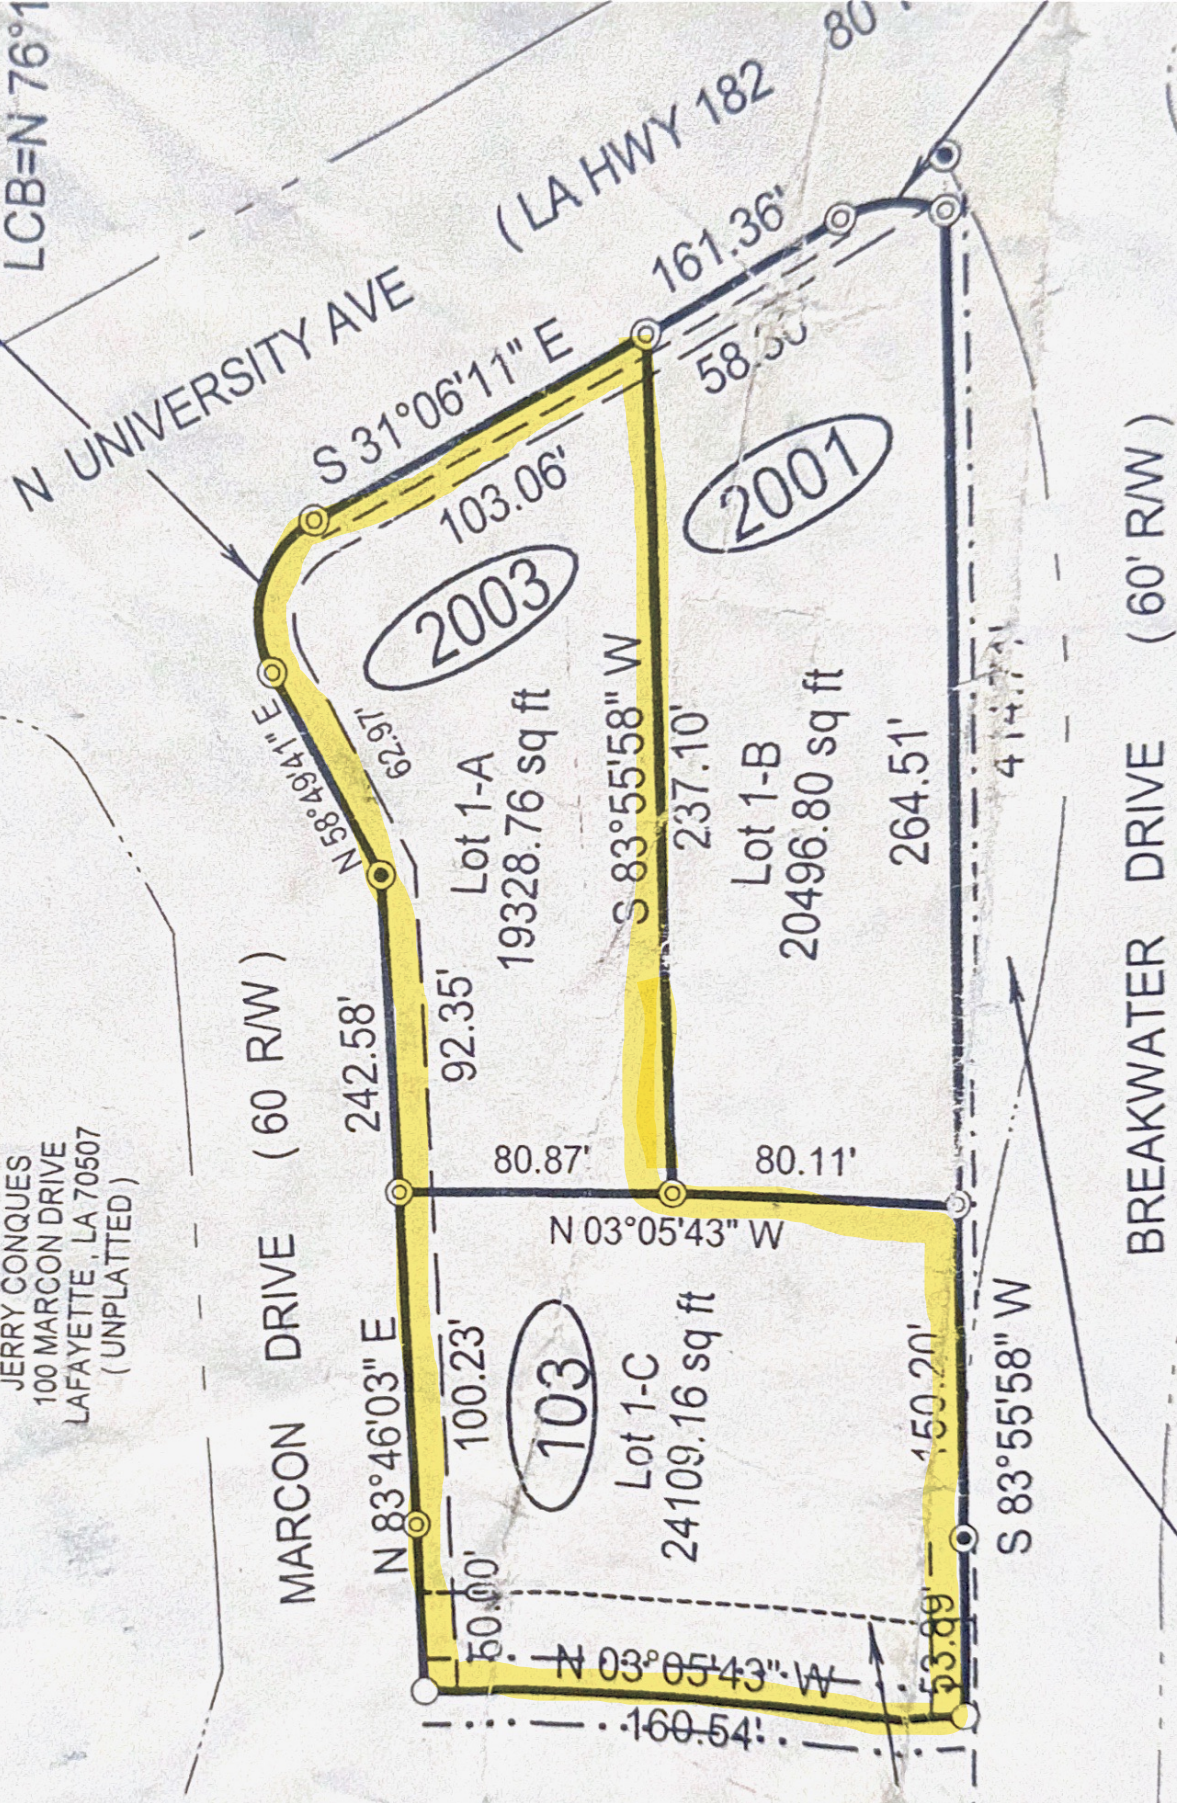

ETTE ALARM SERVICES  
03 MARCON DRIVE  
FAYETTE, LA 70507

IMAGE EASEMENT  
NTY (20') FEET  
M APPARENT HIGH  
K AND INCLUSIVE  
CHANNEL

"SIGN LOCATION"  
FLOYD CONQUES  
2031 N. UNIVERSITY  
LAFAYETTE, LA 70507