


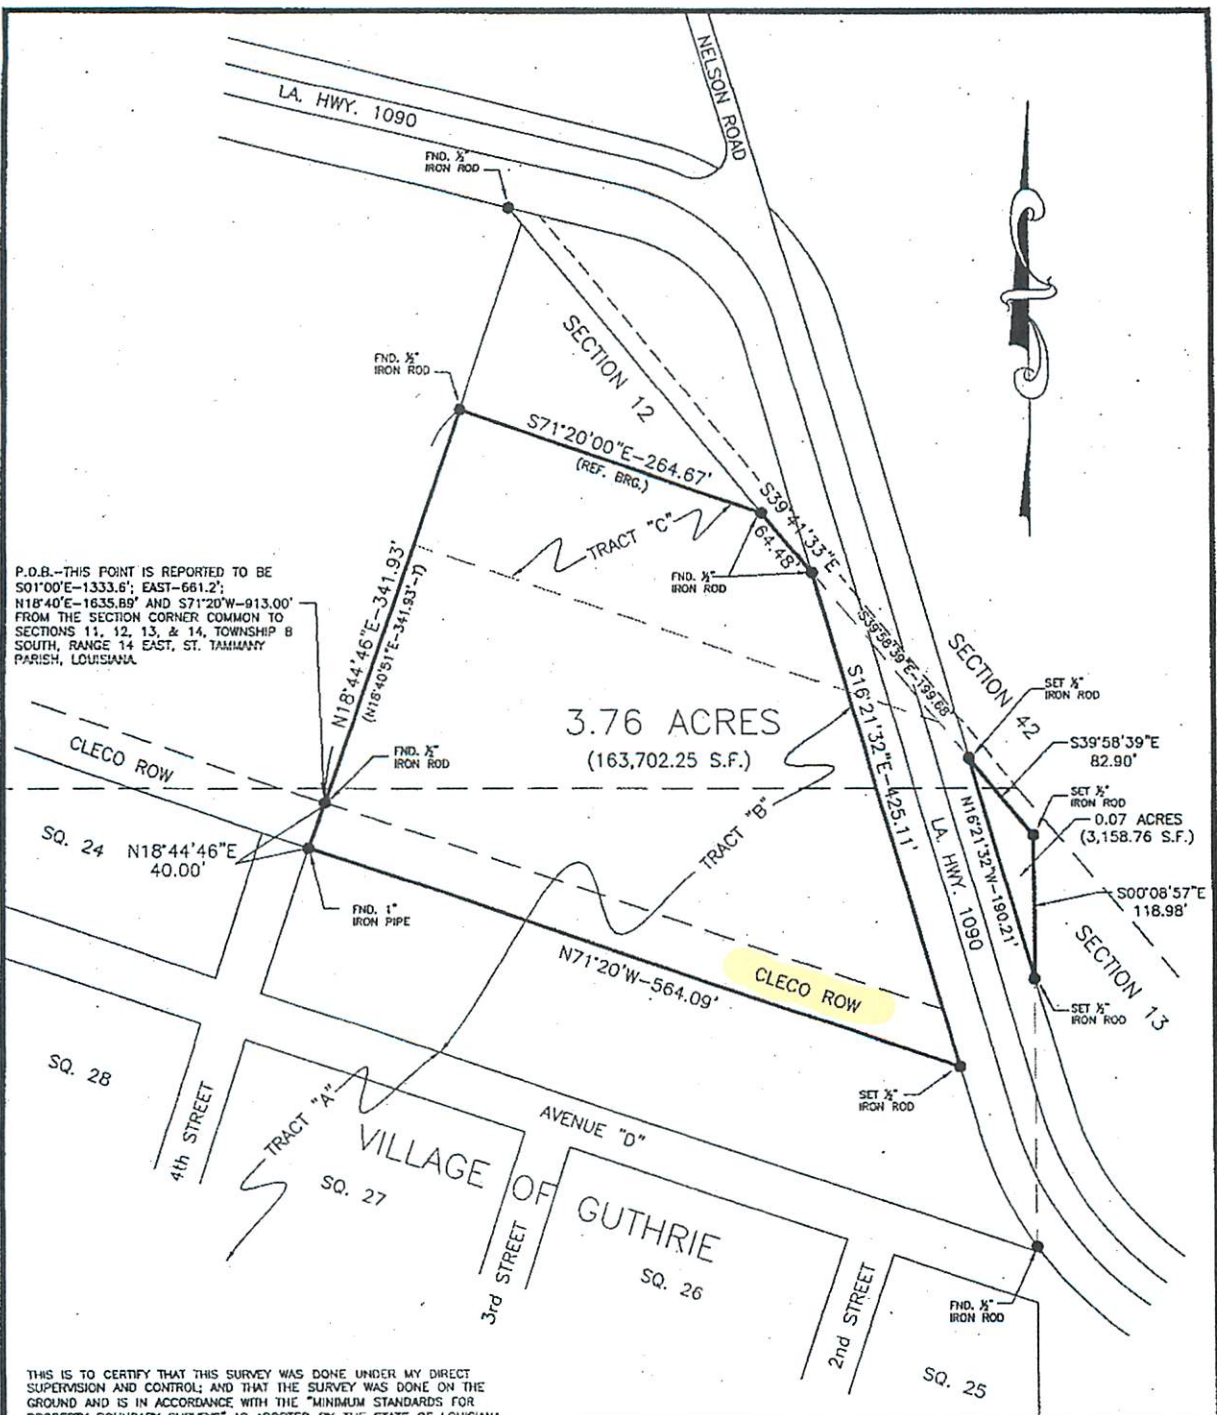

THIS IS TO CERTIFY THAT THIS SURVEY WAS DONE UNDER MY DIRECT SUPERVISION AND CONTROL; AND THAT THE SURVEY WAS DONE ON THE GROUND AND IS IN ACCORDANCE WITH THE "MINIMUM STANDARDS FOR PROPERTY BOUNDARY SURVEYS" AS ADOPTED BY THE STATE OF LOUISIANA BOARD OF REGISTRATION FOR PROFESSIONAL ENGINEERS AND LAND SURVEYORS FOR A CLASS "B" SURVEY.

NOTE: SETBACK LINES SHALL BE VERIFIED BY OWNER OR CONTRACTOR PRIOR TO ANY CONSTRUCTION, AS AN ABSTRACT HAS NOT BEEN PERFORMED BY THE UNDERSIGNED.

NOTE: THIS IS TO CERTIFY THAT I HAVE CONSULTED THE FEDERAL INSURANCE ADMINISTRATION FLOOD HAZARD BOUNDARY MAPS AND FOUND THE PROPERTY DESCRIBED IS LOCATED IN FLOOD ZONE(S) "C" WITH A BASE FLOOD ELEVATION OF N/A IN ACCORDANCE WITH COMMUNITY PANEL NO. 225205 D430 D: MAP REVISED: APRIL 21, 1999.

NOTE: SERVITUDES SHOWN HEREON ARE NOT NECESSARILY EXCLUSIVE. SERVITUDES OF RECORD AS SHOWN ON TITLE OPINION OR TITLE POLICY WILL BE ADDED HERETO UPON REQUEST, AS SURVEYOR HAS NOT PERFORMED ANY TITLE SEARCH OR ABSTRACT.

Scalfano
 ENGINEERING, INC.

28661 Krentel Road, Lacombe, Louisiana 70445
 Ph.: (985) 882-6363-Fax (985) 882-6322
 Email: david@northlake-eng.net

SURVEY FOR: UNITED ASSETS LLC		SURVEY MAP OF: A 3.76 ACRE PARCEL AND A 0.07 ACRE PARCEL OF LAND SITUATED IN SECTIONS 12 & 13, T8S, R14E, ST. TAMMANY PARISH, LOUISIANA.	
JOB NO.: 205802.01	SCALE: 1"=100'	REVISED:	
DATE: 01/11/07	DRAWN BY: RMK	REVISED	

This Survey is Certified
 True and Correct By

David B. Scalfano
 Professional Land Surveyor
 Registration No. 04527