



Broussard, LA

2-11-22
Preliminary

Preliminary


CoPlan, LLC.
Steven Hebert

Sabal Point Retail

A1.1

azaleadesign337@gmail.com

JAN 07:00:11 7707/11/17

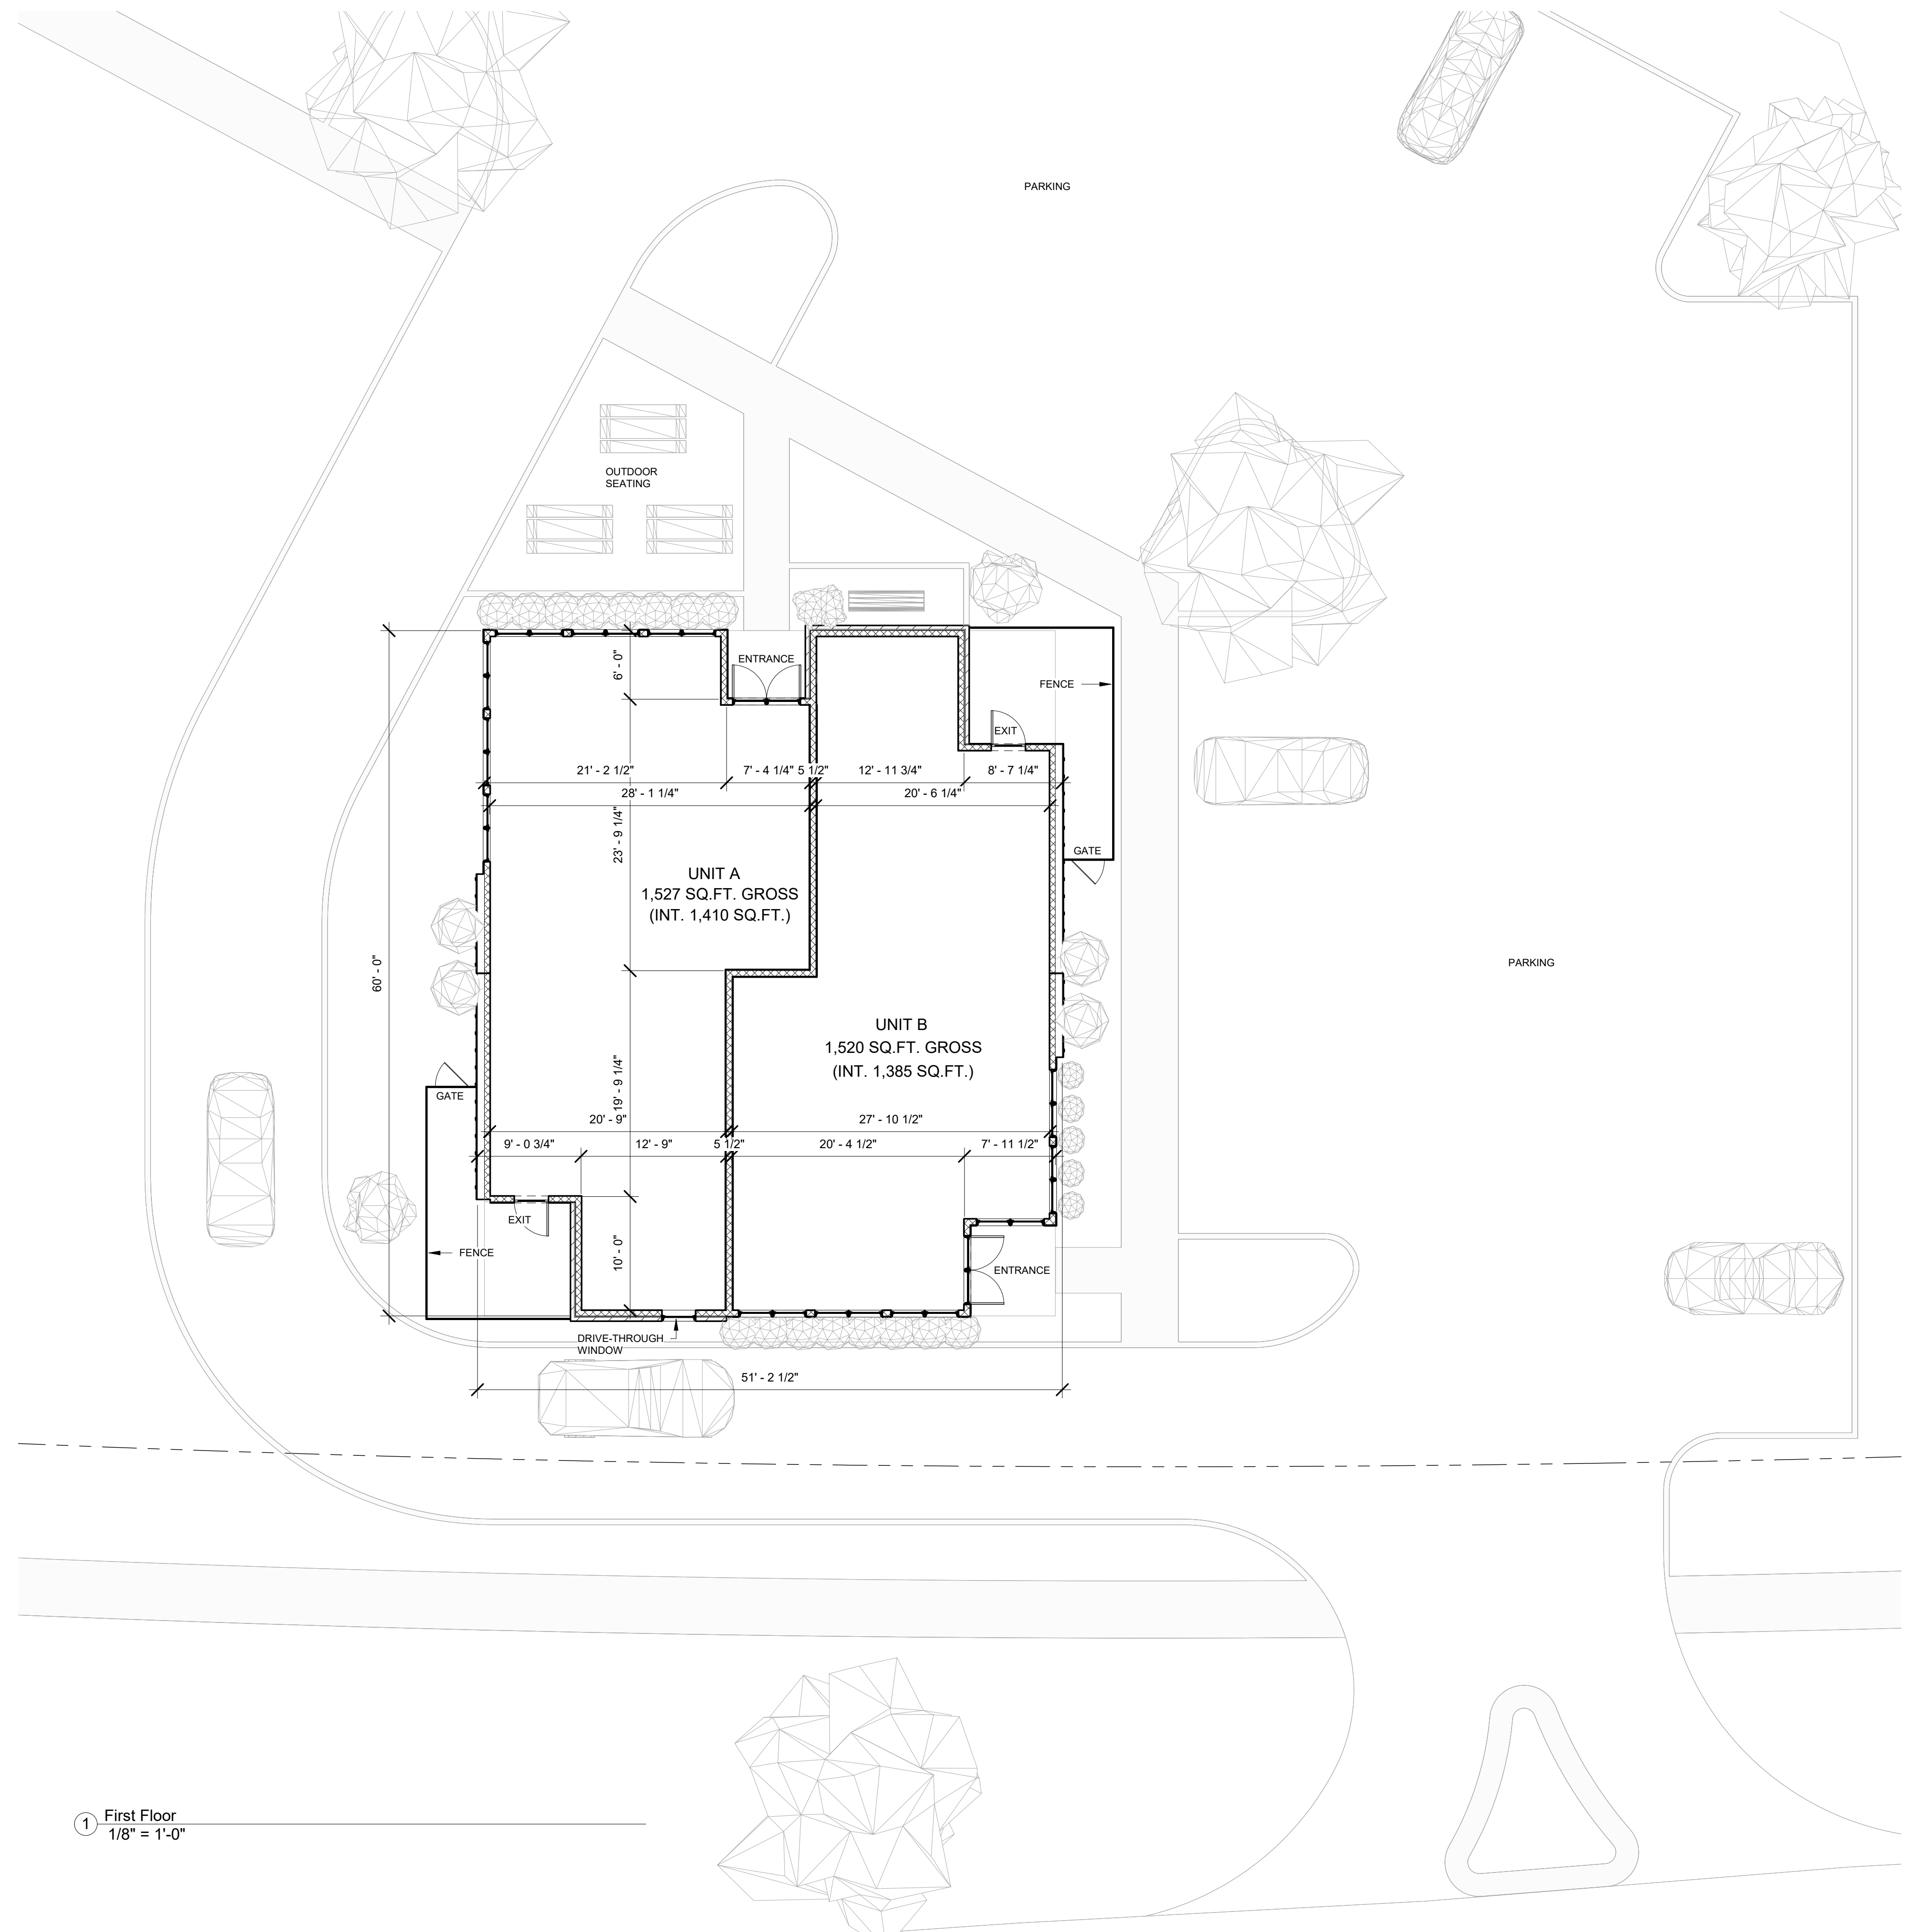

① First Floor
1/8" = 1'-0"