
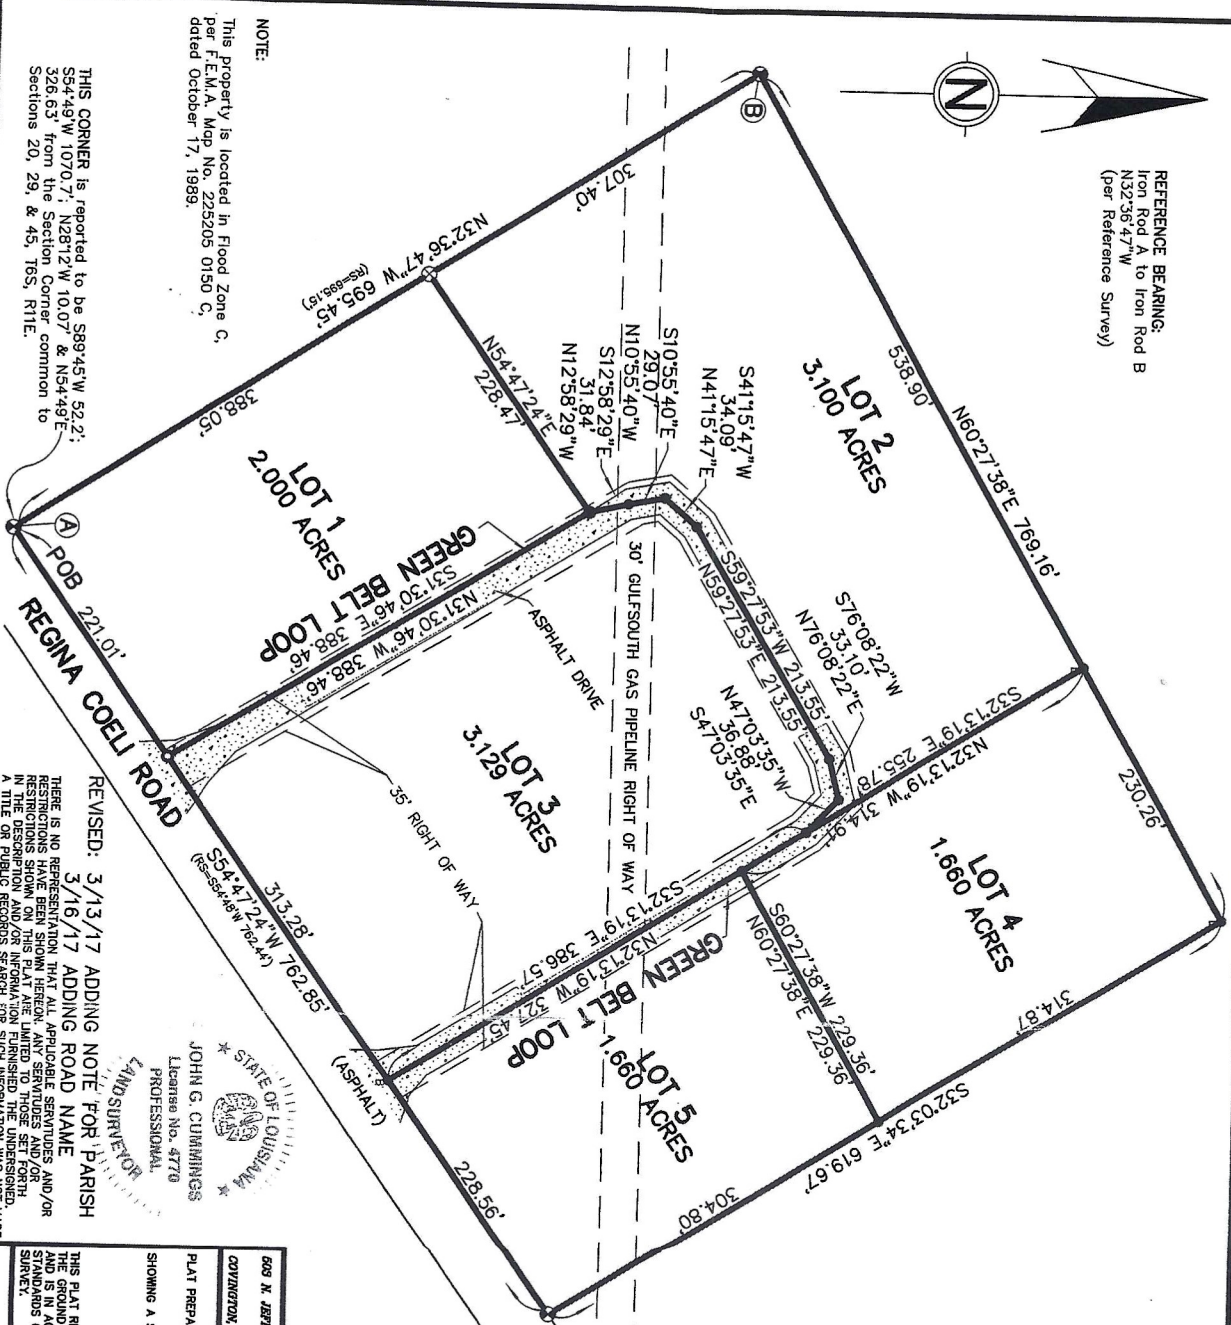



REFERENCE BEARING:
Iron Rod A to Iron Rod B
N32°36'47"W
(per Reference Survey)

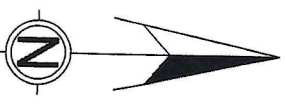

NOTE:
This property is located in Flood Zone C,
per F.E.M.A. Map No. 225205 0150 C,
dated October 17, 1989.

THIS CORNER is reported to be S89°45'W 52.2';
S54°49'W 1070.7'; N28°12'W 10.07' & N54°49'E
326.63' from the Section Corner common to
Sections 20, 29, & 45, T6S, R11E.

REVISED: 3/13/17 ADDING NOTE FOR PARISH
3/16/17 ADDING ROAD NAME
THERE IS NO RECORDATION IN ANY APPLICABLE SERVICES AND/OR
RESTRICTIONS HAVE BEEN LIMITED TO THE LAND AND/OR
IN THE DESCRIPTION AND/OR INFORMATION FURNISHED BY THE UNDERSIGNED.
BY THE UNDERSIGNED IN COMPLYING DATA FOR THIS SURVEY.

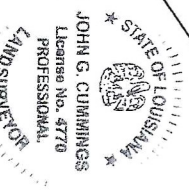

LEGEND
⊗ = 1/2" IRON ROD FOUND
⊙ = MAG NAIL SET
⊗ = 1/2" IRON ROD SET
RS = REFERENCE SURVEY

REFERENCE SURVEY:
Survey for Omni Storage by Ronald Clement, Surveyor,
dated May 28, 2007.

NOTE: BUILDING PERMITS CANNOT BE FILED FOR BY ANY
INDIVIDUAL LOT OWNER UNLESS AND UNTIL THE DRAINAGE
ON THE INDIVIDUAL LOT HAS BEEN COMPLETED IN
ACCORDANCE WITH THE MINOR SUBDIVISION ORDINANCE
AND THE OWNER HAS DISCLOSED THIS FACT TO THE
ST. TAMMANY PARISH DEPARTMENT OF PERMITS WHEN
FILING FOR SAID PERMIT.

APPROVAL:

A MINOR SUBDIVISION OF 11.549 ACRES INTO LOTS 1, 2, 3, 4, &
5, LOCATED IN SECTION 29, TOWNSHIP 6 SOUTH, RANGE 11 EAST,
ST. TAMMANY PARISH, LOUISIANA

CHAIRMAN/PARISH PLANNING COMMISSION

DIRECTOR OF THE DEPARTMENT OF ENGINEERING

SECRETARY/PARISH PLANNING COMMISSION

CLERK OF COURT

DATE FILED 05-04-2017

FILE NO. 5638B

608 N. JEFFERSON AVE
COVINGTON, LA 70438
John G. Cummings & Associates
PROFESSIONAL LAND SURVEYORS IN LOUISIANA & MISSISSIPPI
Phone (866) 882-1616
Fax (989) 882-4850

PLAT PREPARED FOR: Greenbelt Properties

SHOWING A SURVEY OF:

A PARCEL OF LAND LOCATED IN SECTION
29, TOWNSHIP 6 SOUTH, RANGE 11 EAST,
ST. TAMMANY PARISH, LOUISIANA.

THIS PLAT REPRESENTS A PHYSICAL SURVEY MADE ON
THE GROUND BY ME, OR THOSE UNDER MY DIRECTION,
AND IS IN ACCORDANCE WITH THE APPLICABLE
STANDARDS OF PRACTICE AND BEARS A CLASS C
SURVEY.

SCALE: 1" = 100' DATE: 8-16-2016 JOB NO. 16037-A