


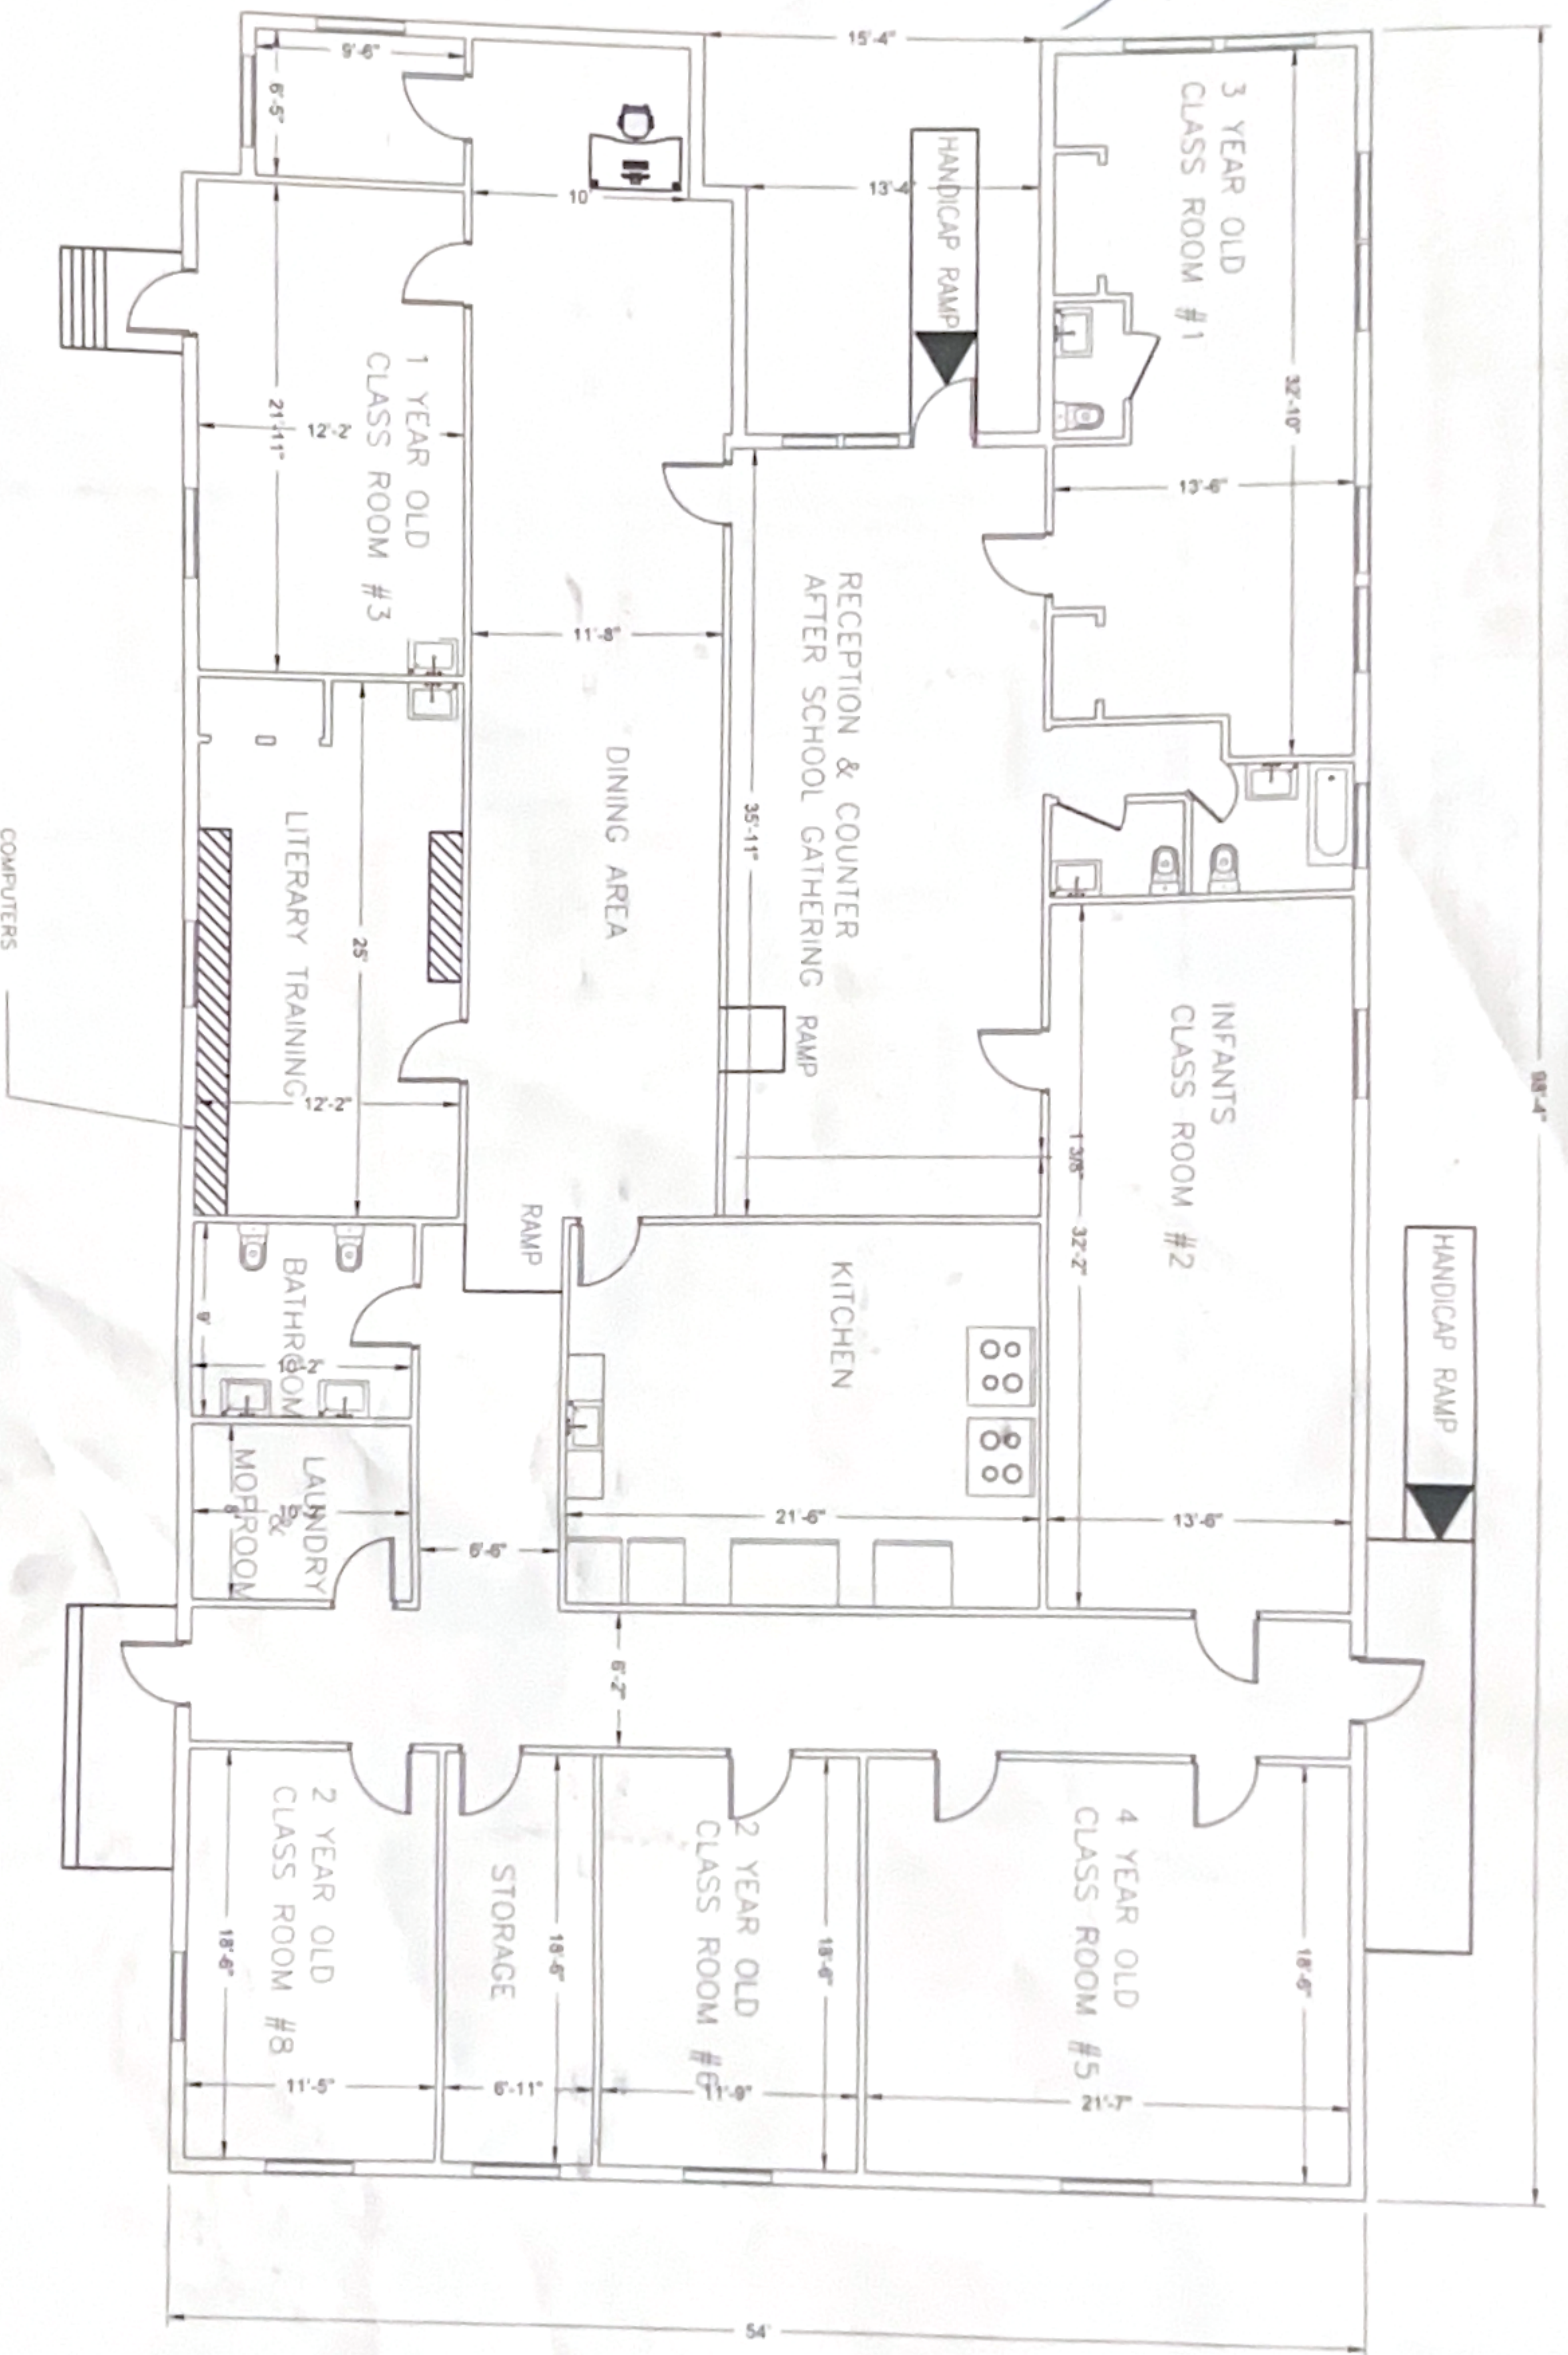

DATE	REVISIONS	APPRO
	REMARKS	

UNIQUE CARE LEARNING CENTER, LLC
420 NORTH ACADIAN THRUWAY
BATON ROUGE, LA 70802

WTAA ENGINEERS
2022 NORTH ST.
BATON ROUGE, LA 70802
PH: 488-324 3622
PH: 225-383-0822

CLASSROOM FLOOR PLAN