


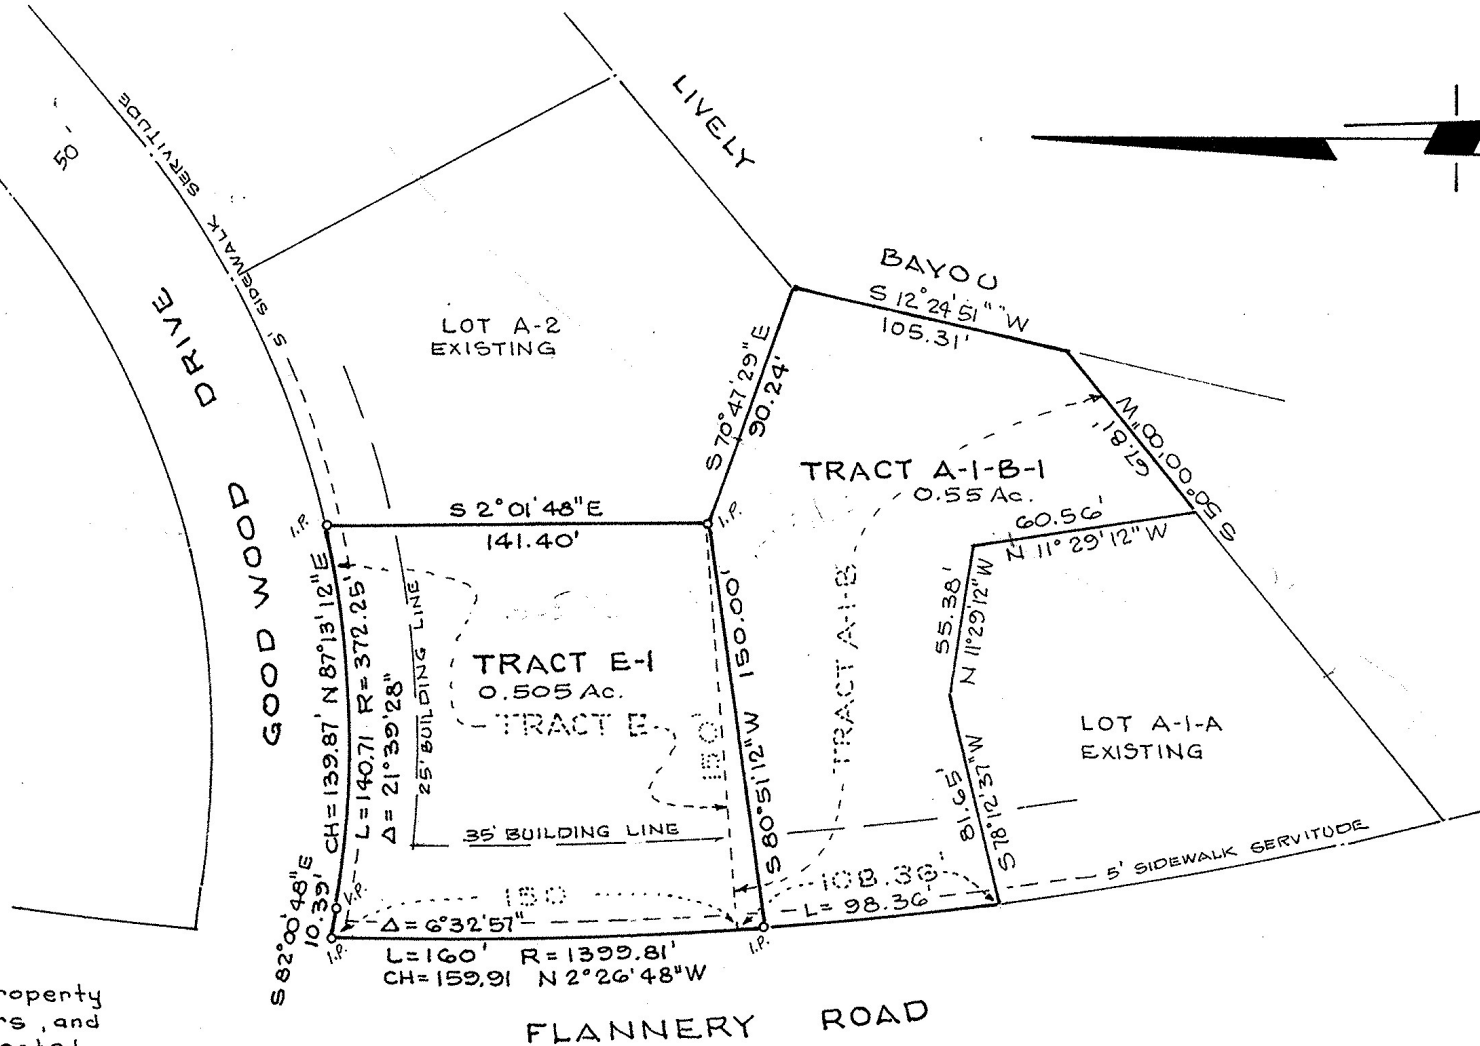

RECEIVED
INSPECTION DIV
JUL 19 1979
AM
7,8,9,10,11,12,1,2,3

is an exchange of property
between adjacent owners, and
additional lots are created

Richard A. McEwen
Richard A. McEwen, Planning Director
Planning Commission, Baton Rouge
East Baton Rouge Parish, La.

7/10/79
13403

100 year of Flood Zone A2
Sub. plat book No. Sheerwood Forest
LM Pg 41
7/79
Zoning RURAL

MAP SHOWING THE RESUBDIVISION
OF TRACTS E-1 & A-1-B, INTO TRACTS E-1
AND A-1-B-1 SHEERWOOD FOREST SUBDIVISION
TWELTH FILING, IN EAST BATON ROUGE
PARISH, LOUISIANA
FOR
GULF OIL CORPORATION

The method of sewage treatment and disposal
source of the water supply shall be approved by the E
Rouge Parish Health Unit.

This plat is made in accordance with LA. revised
33:5051 et. seq. and conforms with all parish ordinances
the subdivision of land.



Toxie Craft
TOXIE CRAFT, Civil Engineer

Scale: 1"= 50'

29, 1979

86 3240 99