

PROPOSED OF SURVEY:
 Purpose of this Survey is to divide Tract B-1-A-1-A into Tracts B-1-A-1-A-1, B-1-A-1-A-2, B-1-A-1-A-3, B-1-A-1-A-4 for East Landco, L.C.

FLOOD ZONE:
 By scale only, this Property is located in Flood Zone "C" as shown on Federal Emergency Management Agency Flood Insurance Rate Map (F.I.R.M.) Community Panel No. 220083 0005 C for Berleville Parish, La. having an effective date of August 5, 1991. No field verification has been made of this Flood Zone determination.

By the sanitary department of St. Gabriel & the Health Unit of Berleville Parish.

All infrastructure improve inspected and maintain St. Gabriel City Ordinance Officials.

TRACT B-2-A
 Now or Formerly
FRED D. BOYD
 1815B Rushing Road
 Profleville, La 70769
 (See General Note 6)
TRACT B-2

TRACT B-1-A-1-A-2
 (165,096 Sq. Ft.)
 (3,730 Acres)

TRACT B-1-A-1-A-3
 (109,522 Sq. Ft.)
 (2,514 Acres)


TRACT B-1-A-1-A-4
 (98,999 Sq. Ft.)
 (2,273 Acres)

TRACT B-1-A-1-A-1
 (20,701 Sq. Ft.)
 (0,475 Acres)

ENERGY GULF STATES LA, LLC
 Now or Formerly
 Gulf States Utilities (150 R/W)
 (CB 178, Entry 274 of the
 Official Records of Iberville Parish)
 New Orleans, LA 70161
 (See General Note 6)
TRACT B-1-A-1-B

TRACT B-1-A-1-A-4
 (98,999 Sq. Ft.)
 (2,273 Acres)

TRACT B-1-A-1-A-4
 (98,999 Sq. Ft.)
 (2,273 Acres)

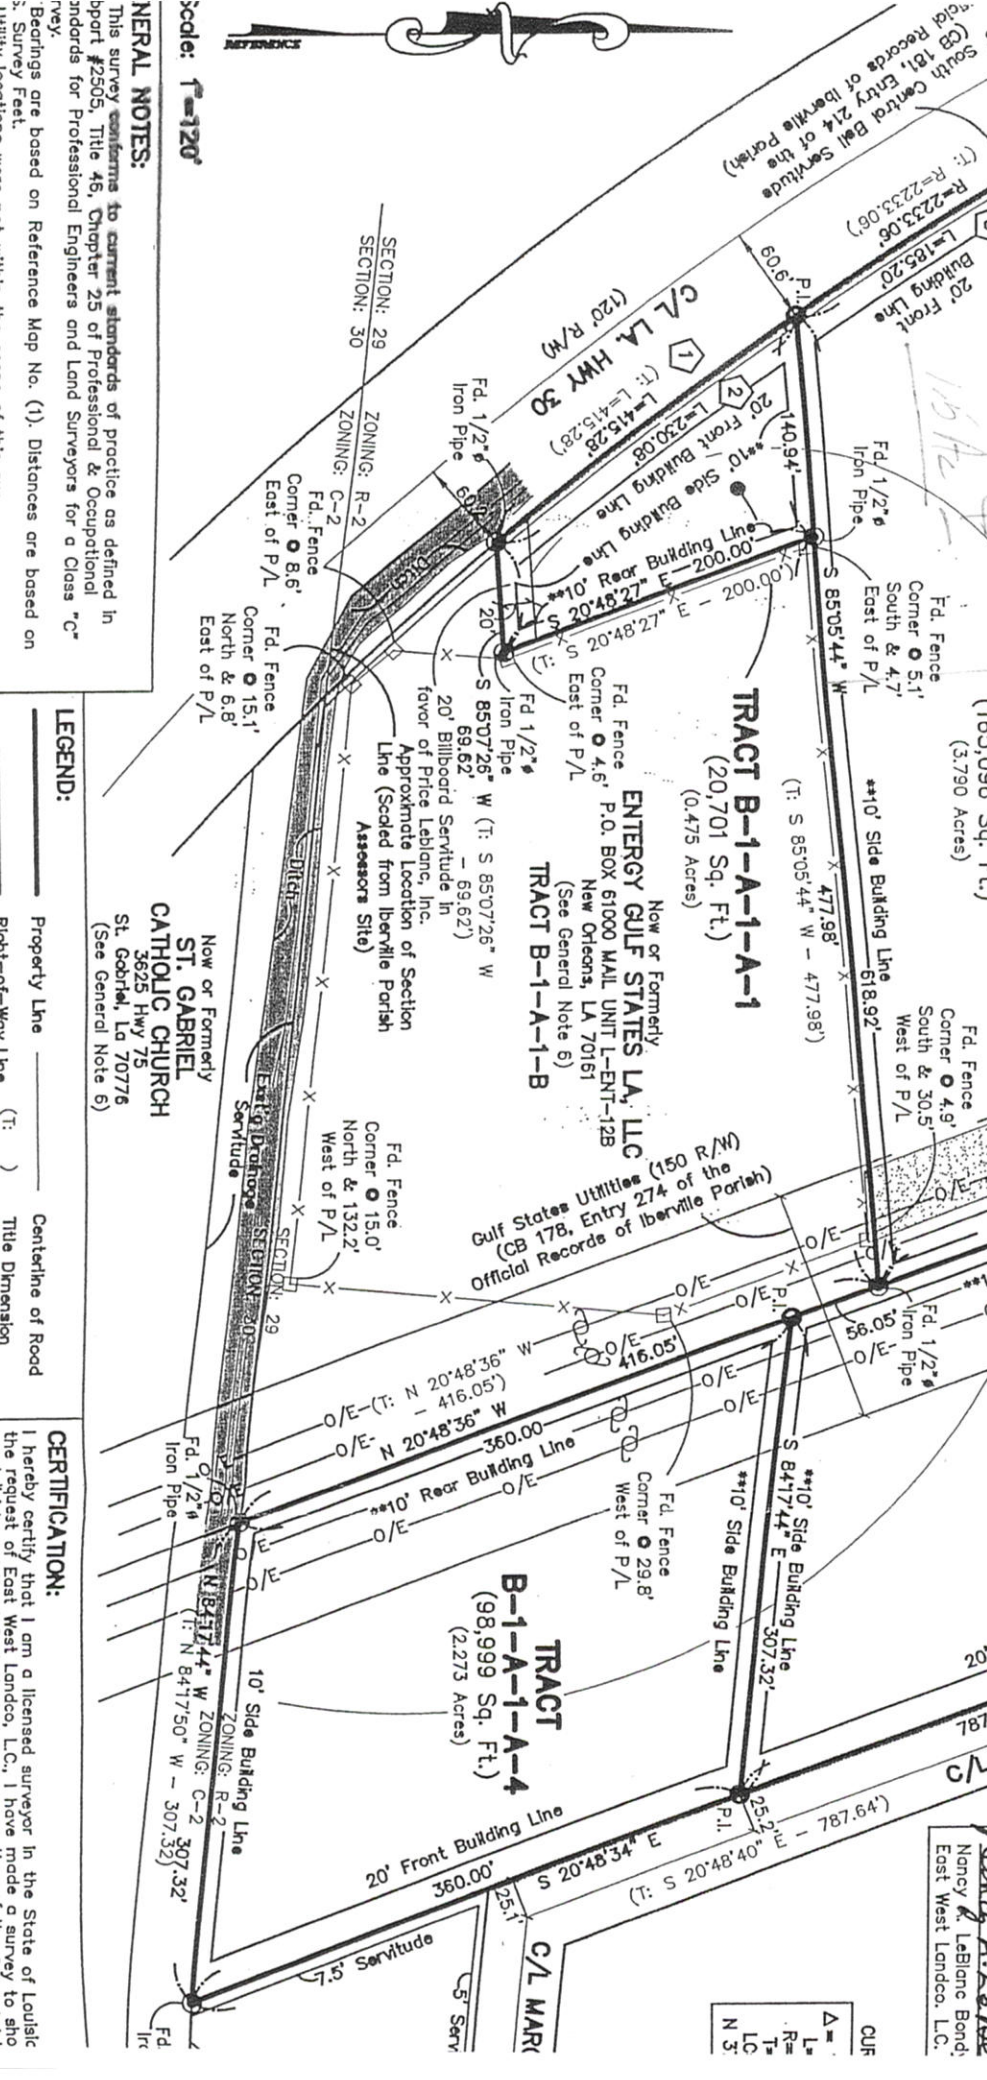

SCALE: 1"=120'
GENERAL NOTES:
 This survey conforms to current standards of practice as defined in Report #2505, Title 46, Chapter 25 of Professional and Occupational Standards for Professional Engineers and Land Surveyors for a Class "C".
 Bearings are based on Reference Map No. (1). Distances are based on 3. Survey Feet.

LEGEND:
 Property Line (T:)
 Centerline of Road
 Title Dimension

CERTIFICATION:
 I hereby certify that I am a licensed surveyor in the State of Louisiana and that I have made a survey to show the boundaries and area of the property described in this plat.