


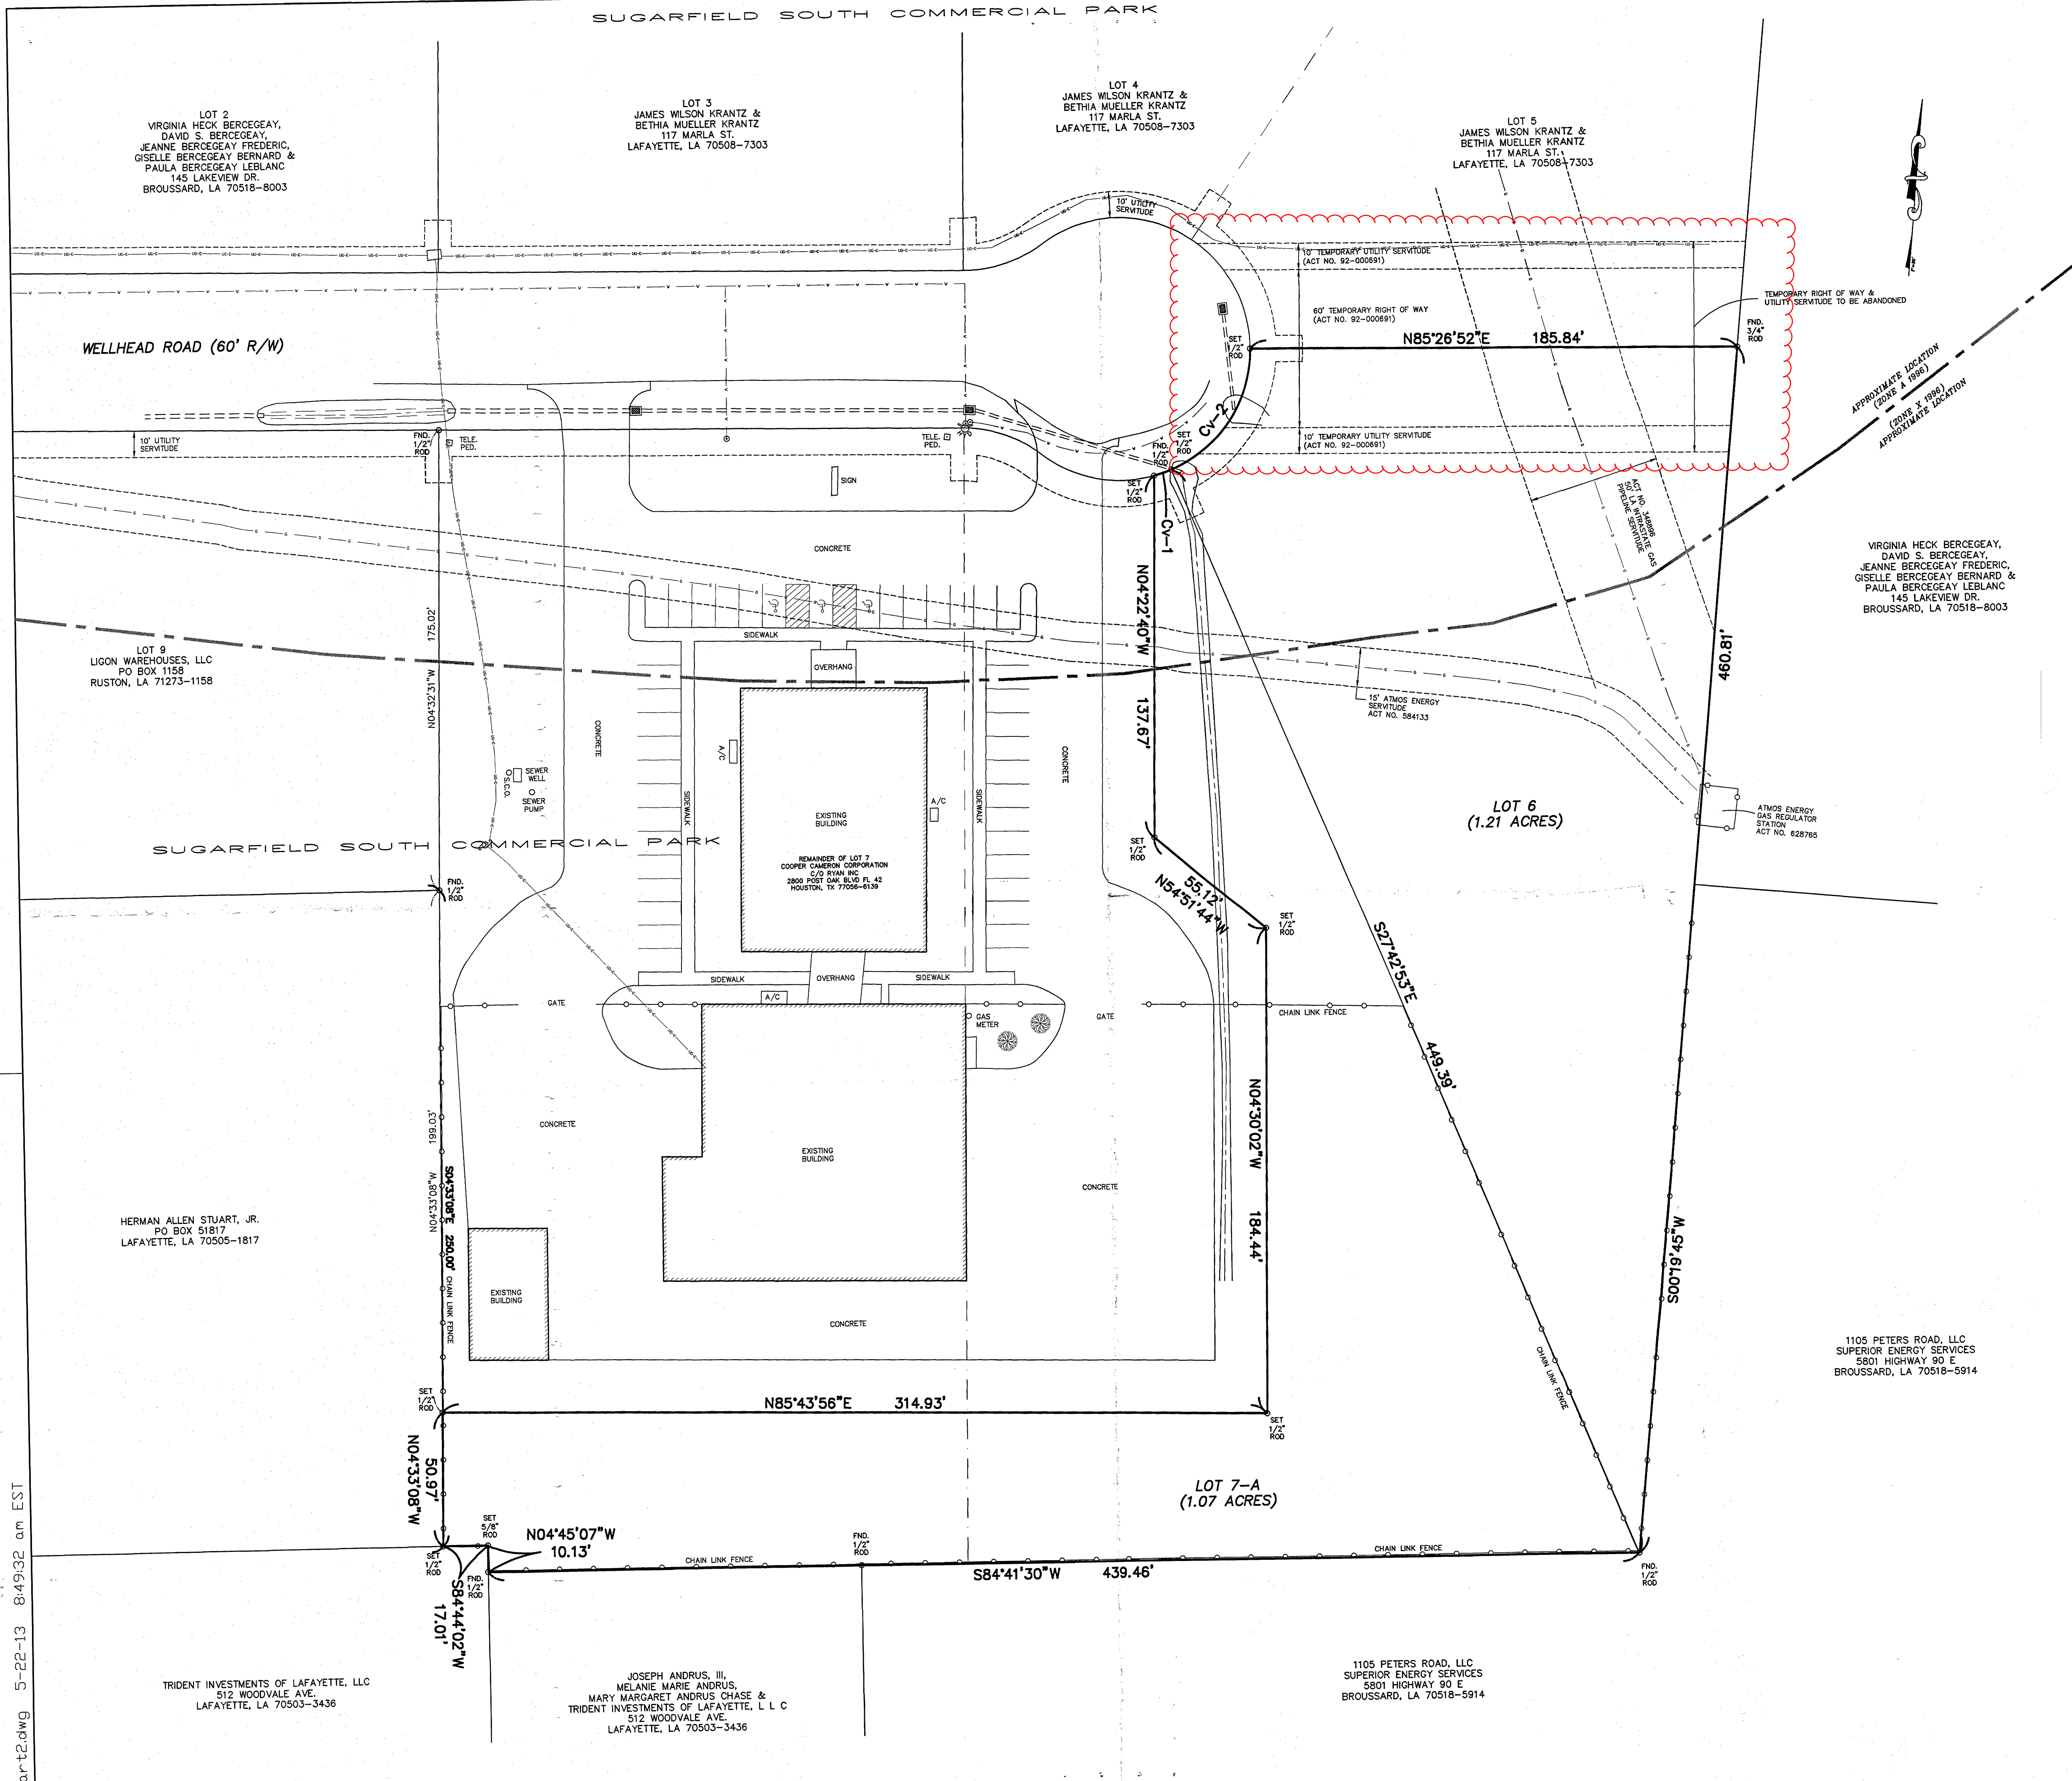

NOTES:

"THIS SURVEY WAS CONDUCTED BY ME OR UNDER MY DIRECT SUPERVISION BASED ON STANDARDS FOR CLASS C SURVEYS IN ACCORDANCE WITH THE MINIMUM STANDARDS FOR PROPERTY BOUNDARY SURVEYS AS ADOPTED BY THE BOARD OF REGISTRATION FOR PROFESSIONAL ENGINEERS AND LAND SURVEYORS.

THIS PROPERTY IS NOT LOCATED IN A FLOOD HAZARD AREA ACCORDING TO THE REVISED PRELIMINARY F.E.M.A. FLOOD INSURANCE RATE MAP DATED: SEPTEMBER 6, 2011 (ZONE X) Panel No. 22055C 0275J.

THIS PROPERTY IS PARTIALLY LOCATED IN A FLOOD HAZARD AREA ACCORDING TO THE EFFECTIVE F.E.M.A. FLOOD INSURANCE RATE MAP DATED: JANUARY 19, 1996 (ZONE A & ZONE X) Panel No. 22055C 0070G.

MONTAGNET & DOMINGUE, INC. IS NOT RESPONSIBLE FOR ANY EASEMENT, RIGHTS OF WAY OR SERVITUDE'S NOT SHOWN. THIS FIRM HAS DONE NO PUBLIC RECORDS SEARCH TO LOCATE SUCH ITEMS OF RECORD.

REFERENCE PLATS:

PLAT FOR SUGARFIELD SOUTH COMMERCIAL PARK BY: CALVIN COURVILLE, P.L.S. DATED: MARCH 30, 1984 REVISED: JULY 2, 1984

PLAT FOR AIRDYNE, INC. BY: DONALD L. RICHARD, P.L.S. DATED: DECEMBER 19, 1983 (ACT NO. 1984-23046)

CURVE TABLE	
Cv-1	
L=7.01'	
R=50.00'	
CH=7.00'	
CB=N66°03'08"E	
Cv-2	
L=58.20'	
R=50.00'	
CH=54.97'	
CB=N28°41'33"E	

PLAT
SEE PLAT FILING CABINET
2013-22516

A MAP OF SURVEY SHOWING PROPERTY AND IMPROVEMENTS TO BE ACQUIRED BY
HAS LTD., NO. 11, L.L.C.
BEING LOT 6 AND LOT 7-A
SUGARFIELD SOUTH COMMERCIAL PARK
STREET ADDRESS: WELLHEAD ROAD
BROUSSARD, LA 70518
LOCATED IN THE CITY OF BROUSSARD
SECTIONS 3 & 10, T-11-S, R-5-E;
LAFAYETTE PARISH, LOUISIANA

PREPARED BY: *A. E. Montagnet*
ANDRE E. MONTAGNET
P. L. S. NO. 4484
C. E. NO. 18687
MONTAGNET AND DOMINGUE, INC.
136 CLARA VON DRIVE
LAFAYETTE, LOUISIANA 70503
Phone: (337)981-2130 Fax: (337)981-3282
DATE: FEBRUARY 13, 2013 SCALE: 1"=30'



1105 PETERS ROAD, LLC
SUPERIOR ENERGY SERVICES
5801 HIGHWAY 90 E
BROUSSARD, LA 70518-5914

JOSEPH ANDRUS, III,
MELANIE MARIE ANDRUS,
MARY MARGARET ANDRUS CHASE &
TRIDENT INVESTMENTS OF LAFAYETTE, L L C
LAFAYETTE, LA 70503-3436

TRIDENT INVESTMENTS OF LAFAYETTE, LLC
512 WOODVALE AVE.
LAFAYETTE, LA 70503-3436