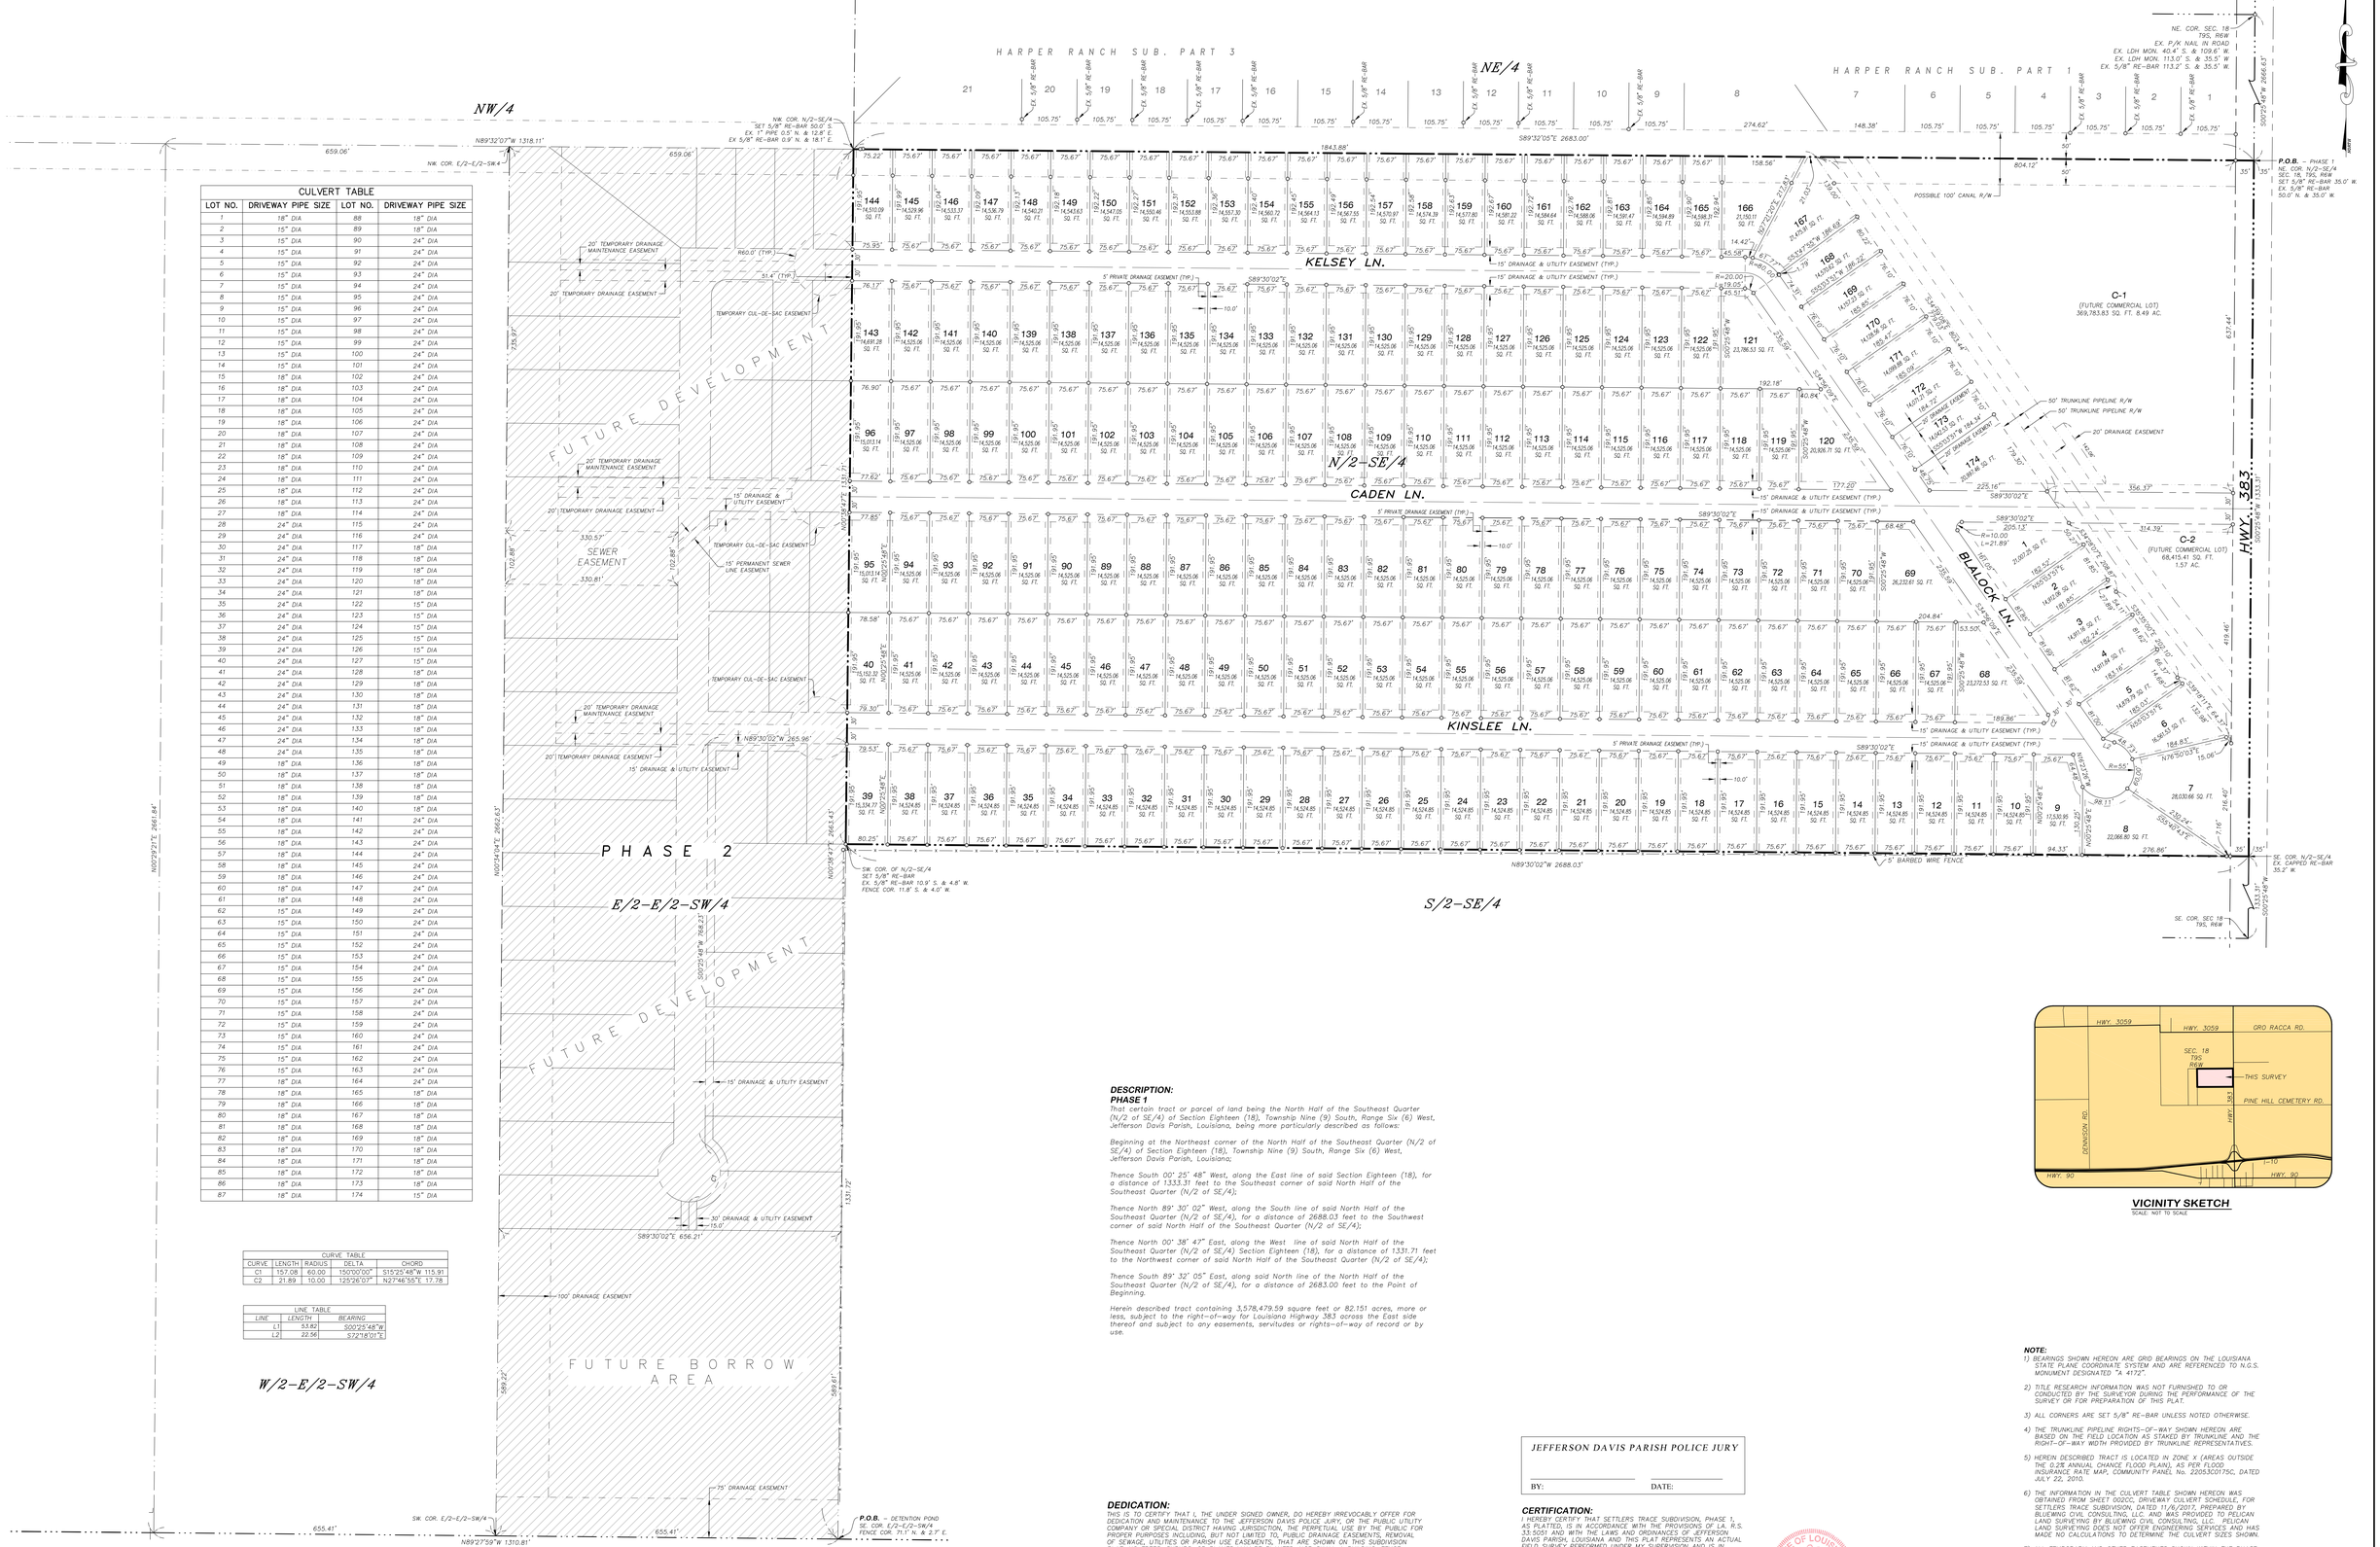
HARPER RANCH SUB. PART 3
HARPER RANCH SUB. PART 1
NW/4
NE/4
N/2-SE/4
S/2-SE/4
E/2-E/2-SW/4
W/2-E/2-SW/4
KELSEY LN.
CADEN LN.
KINSLEE LN.
BLALOCK LN.
HWY. 383
C-1
(FUTURE COMMERCIAL LOT)
369,783.83 SQ. FT. 8.49 AC.
C-2
(FUTURE COMMERCIAL LOT)
68,415.41 SQ. FT.
1.57 AC.
FUTURE DEVELOPMENT
SEWER EASEMENT
PHASE 2
FUTURE BORROW AREA
P.O.B. – PHASE 1
NE. COR. N/2-SE/4
SEC. 18, T9S, R6W
SET 5/8" RE-BAR 35.0' W.
EX. 5/8" RE-BAR
50.0' N. & 35.0' W.
P.O.B. – DETENTION POND
SE. COR. E/2-E/2-SW/4
FENCE COR. 71.1' N. & 2.7' E.
SW. COR. OF N/2-SE/4
SET 5/8" RE-BAR
EX. 5/8" RE-BAR 10.9' S. & 4.8' W.
FENCE COR. 11.8' S. & 4.0' W.
NW. COR. N/2-SE/4
SET 5/8" RE-BAR 50.0' S.
EX. 1" PIPE 0.5' N. & 12.8' E.
EX 5/8" RE-BAR 0.9' N. & 18.1' E.
NE. COR. SEC. 18
T9S, R6W
EX. P/K NAIL IN ROAD
EX. LDH MON. 40.4' S. & 109.6' W.
EX. LDH MON. 113.0' S. & 35.5' W.
EX. 5/8" RE-BAR 113.2' S. & 35.5' W.
SE. COR. N/2-SE/4
EX. CAPPED RE-BAR
35.2' W.
SE. COR. SEC 18
T9S, R6W
SW. COR. E/2-E/2-SW/4
N89°32'07"W 1318.11'
N89°27'59"W 1310.81'
N89°30'02"W 2688.03'
S89°32'05"E 2683.00'
N00°29'21"E 2661.84'
N00°25'48"W 1333.31'
S00°25'48"E 2666.03'
N00°24'04"E 2662.63'
N00°26'14"E 2663.43'
S00°25'48"E 768.23'
S00°25'48"E 1331.72'
S00°25'48"E 637.44'
S00°25'48"E 419.46'
S00°25'48"E 216.40'
S00°25'48"E 1333.31'
N00°25'48"W 1333.31'
N00°25'48"W 1331.71'
N00°25'48"W 102.88'
N00°25'48"W 102.88'
N00°25'48"W 589.22'
N00°25'48"W 589.61'
N00°25'48"W 216.40'
N00°25'48"W 216.40'
N00°25'48"W 216.40