





Approved

Resubdivision

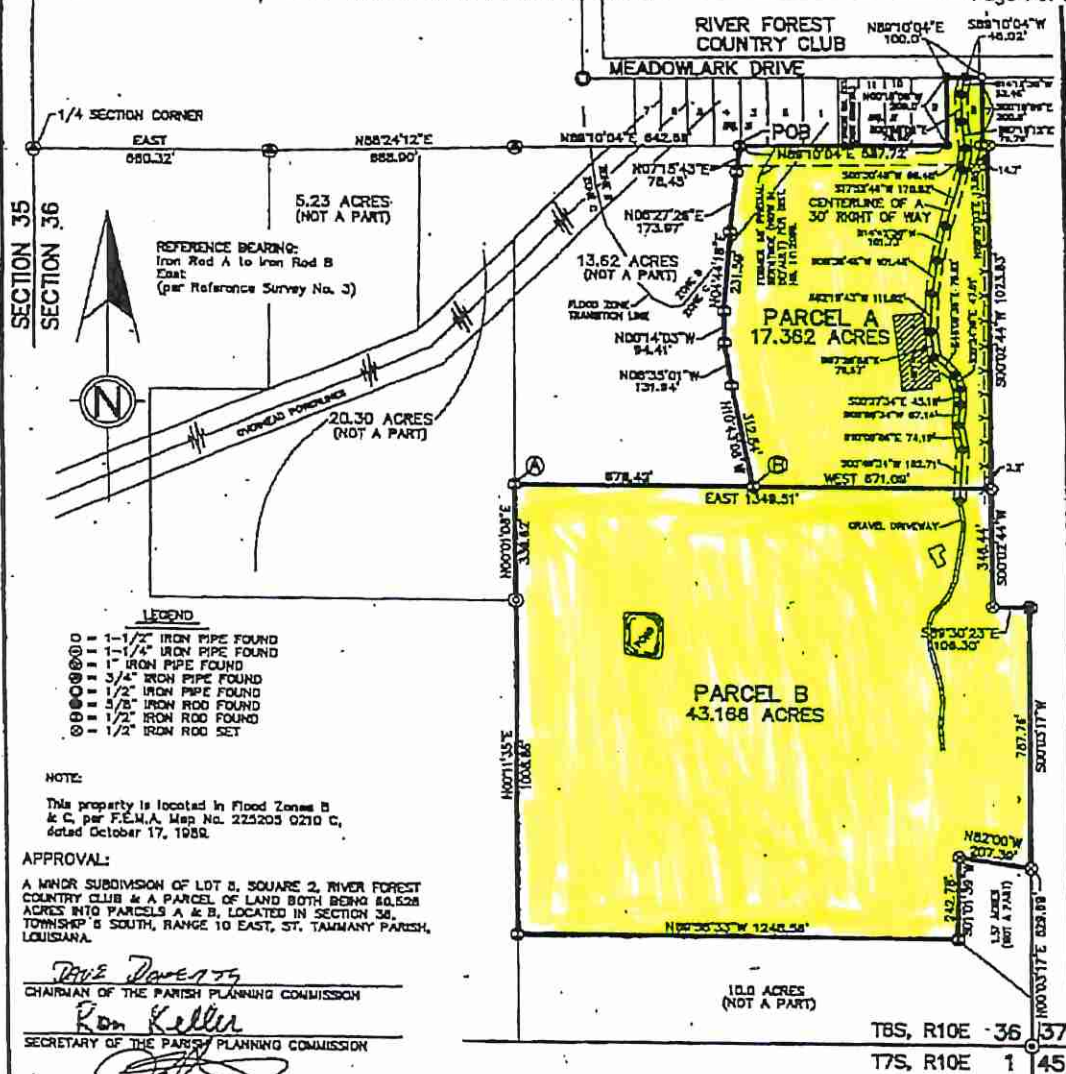

REFERENCE BEARING:
Iron Rod A to Iron Rod B
N00°02'44"E
(per Reference Survey No. 2)

MEADOWLARK DRIVE

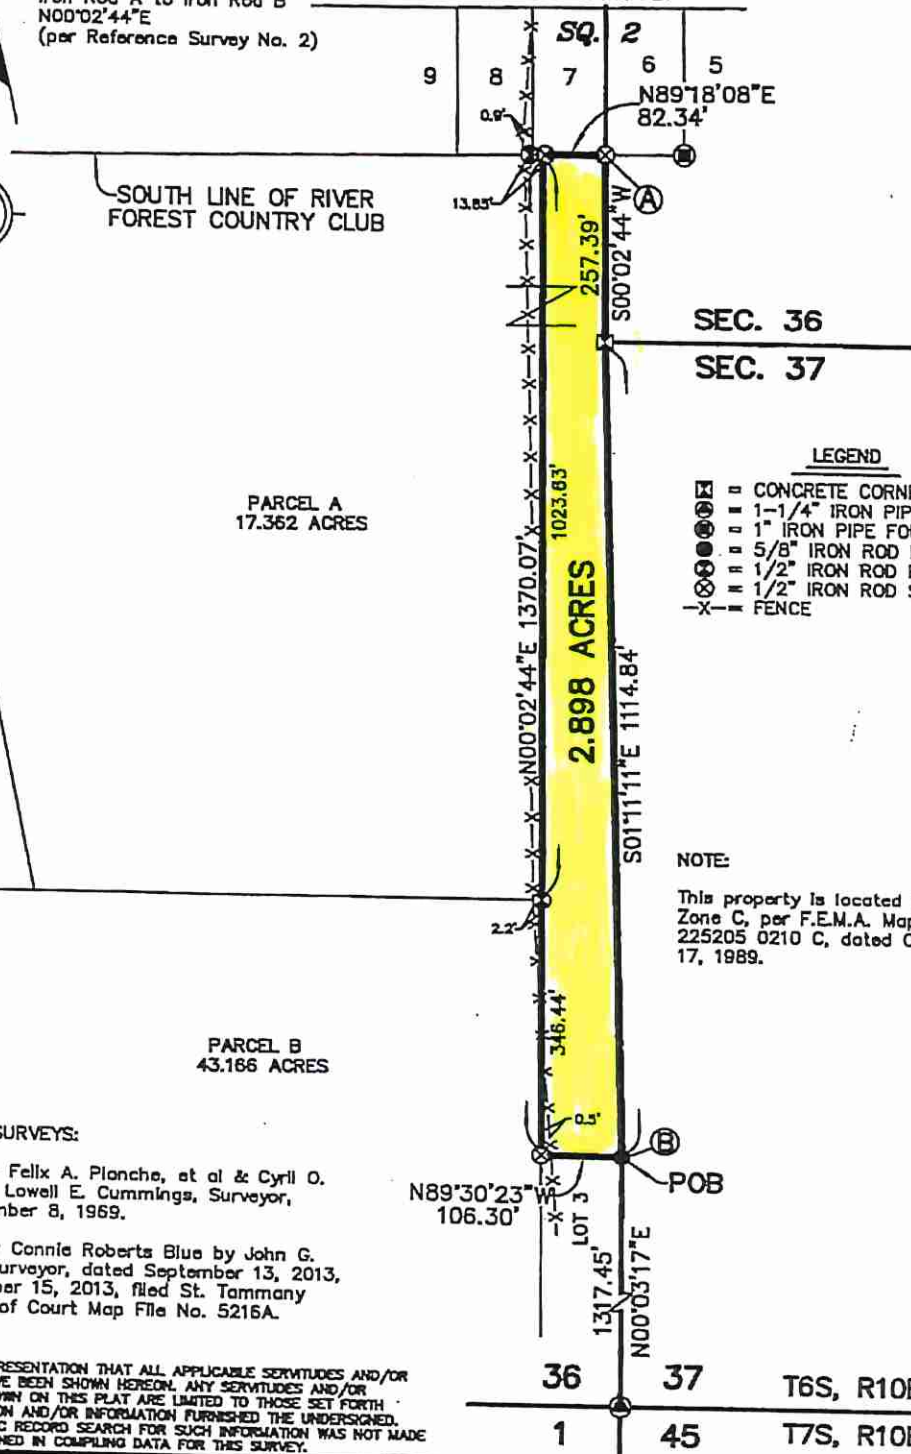

REFERENCE SURVEYS:

1. Survey for Felix A. Plonche, et al & Cyril O. Rousseau by Lowell E. Cummings, Surveyor, dated September 8, 1969.
2. Survey for Connie Roberts Blue by John G. Cummings, Surveyor, dated September 13, 2013, revised October 15, 2013, filed St. Tammany Parish Clerk of Court Map File No. 5216A.

THERE IS NO REPRESENTATION THAT ALL APPLICABLE SERVITUDES AND/OR RESTRICTIONS HAVE BEEN SHOWN HEREON. ANY SERVITUDES AND/OR RESTRICTIONS SHOWN ON THIS PLAT ARE LIMITED TO THOSE SET FORTH IN THE DESCRIPTION AND/OR INFORMATION FURNISHED THE UNDERSIGNED. A TITLE OR PUBLIC RECORD SEARCH FOR SUCH INFORMATION WAS NOT MADE BY THE UNDERSIGNED IN COMPILING DATA FOR THIS SURVEY.

(985) 892-1549

John G. Cummings and Associates
PROFESSIONAL LAND SURVEYORS

FAX (985) 892-9250

503 N. JEFFERSON AVENUE


COVINGTON, LA 70433

PLAT PREPARED FOR: **Chris & Leon Roberts Irrevocable Trust**

SHOWING A SURVEY OF: A PARCEL OF LAND LOCATED IN SECTION 36, TOWNSHIP 6 SOUTH, RANGE 10 EAST, ST. TAMMANY PARISH, LOUISIANA.

THIS PLAT REPRESENTS A PHYSICAL SURVEY MADE ON THE GROUND BY ME, OR THOSE UNDER MY DIRECTION, AND IS IN ACCORDANCE WITH THE APPLICABLE STANDARDS OF PRACTICE AND BEARS A CLASS C SURVEY.

PROFESSIONAL LAND SURVEYOR

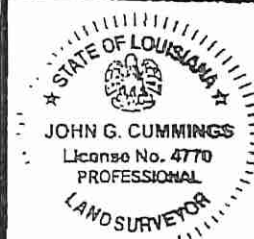

SCALE: 1" = 200'

JOB NO.

0170-J

DATE: 4-19-2016

REVISED: