


SHARON LYNN ELLIS
BOWEN
ASSESSMENT #101708

GENERAL NOTES:
1.) THIS SURVEY IS SUBJECT TO POSSIBLE VISIBLE AND NON-VISIBLE EASEMENTS.

2.) THIS PROPERTY LIES WITHIN AN AREA IDENTIFIED AS "ZONE X" SAID BEING DESIGNATED AS LYING OUTSIDE OF AND NOT SUBJECT TO THE 0.5% ANNUAL FLOOD RISK AS PER F.E.M.A COMMUNITY PANEL #22015C0402D, WITH AN EFFECTIVE DATE OF 9/26/08.

ROGER E. DEVILLE
LOT 6 BEE BEND
ESTATES UNIT 2
BK. - 808, PG. - 181

P.O.C. & P.O.B.
EX. 1/2" IRON PIPE
SEC. LOT 6 OF BEE
BEND ESTATES UNIT
2 SUBDIVISION
X = 769207.44
Y = 2906676.05
NAD 83(2011)

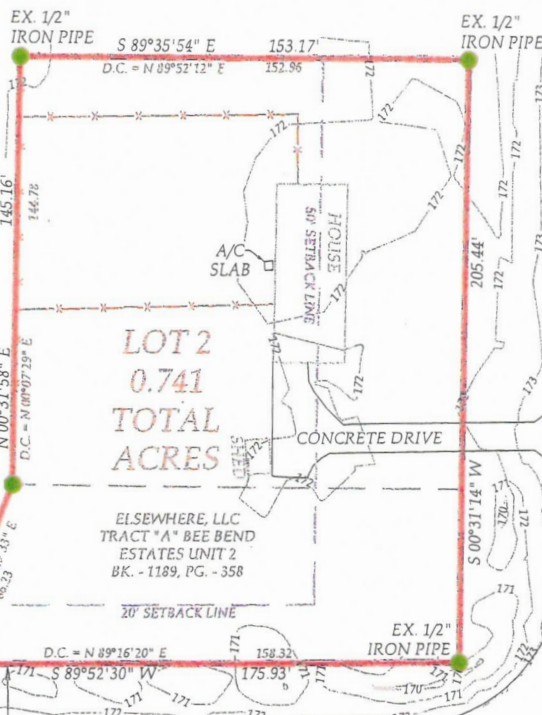


T
19

N
1/2" IRON PIPE
NEC. LOT 1 OF
BEE BEND
ESTATES UNIT 2
SUBDIVISION

KENNETH
RAY THOMAS
LOT 1 BEE BEND
ESTATES UNIT 2
BK. - 808, PG. - 181

P.O.C. & P.O.B.
EX. 5/8" REBAR
SEC. LOT 1 OF
BEE BEND ESTATES
UNIT 2 SUBDIVISION
X = 768957.10
Y = 2906674.38
NAD 83(2011)

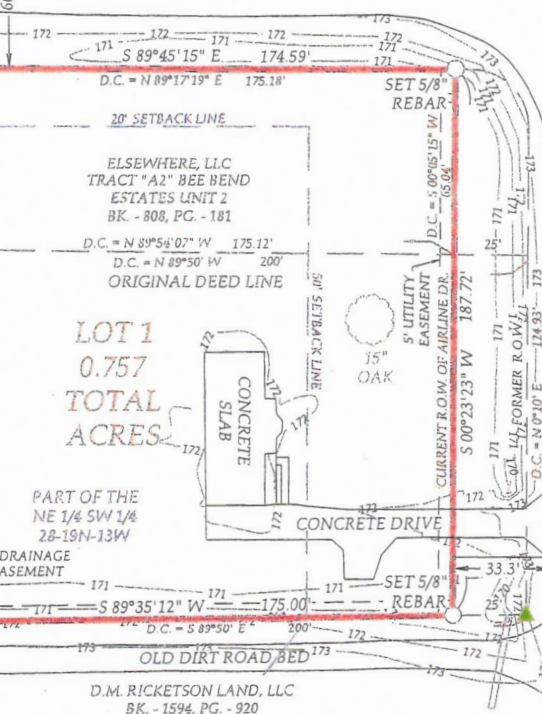

PART OF THE
NE 1/4 SW 1/4
28-19N-13W

D.M. RICKETSON LAND, LLC
BK. - 1594, PG. - 920

AIRLINE DRIVE

EDGE ROAD