


NELSON SUBDIVISION

BEING A SUBDIVISION LOCATED IN SECTION 6, TOWNSHIP 16 NORTH, RANGE 14 WEST, SHREVEPORT, CADDO PARISH, LOUISIANA


TOTAL AREA = 1.56 ACRES

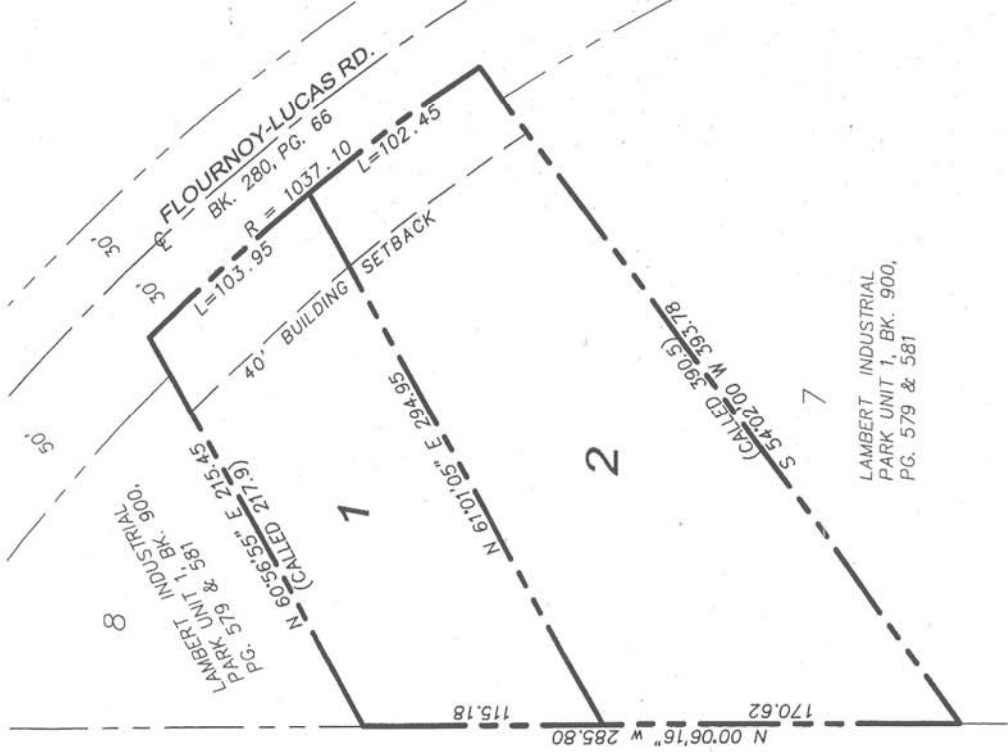

FILED & RECORDED
CADDO PARISH
SHREVEPORT, LA.

2003 JUN 16 P 1:58

DPY. CLERK & RECORDER

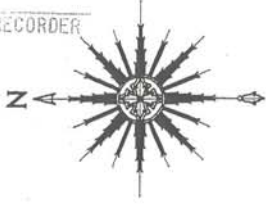

SCALE: 1" = 60'
BEARINGS ARE BASED ON
LAMBERT INDUSTRIAL PARK UNIT
1, Bk. 900, PG. 579 & 581
APRIL 2003

NOTE: IRON PIPES SET OR FOUND AT ALL CORNERS.

PROPERTY WAS SURVEYED IN ACCORDANCE WITH THE LA. "MINIMUM STANDARDS FOR PROPERTY BOUNDARY SURVEYS" FOR A CLASS B SURVEY.

TRACT IS LOCATED IN ZONE "X" AS PER FIRM PANEL NO. 22017C0461 F, EFFECTIVE DATE 4-6-00.

BY:

THE UNDERSIGNED OWNER(S) HEREBY AUTHORIZE THE PLATTING AND RECORDING OF THIS SUBDIVISION.

RECORD OWNER(S):
NELSON INDUSTRIES, INC.

BY: *[Signature]* DATE
MARK K. NELSON
PRESIDENT

APPROVED: *[Signature]* DATE 6-6-03
METROPOLITAN PLANNING COMMISSION
CITY ENGINEER

I HEREBY CERTIFY THAT THIS SUBDIVISION PLAT CONFORMS TO ORDINANCE 115 OF 1970 AND AMENDMENTS THERETO, AS ADOPTED BY THE CITY COUNCIL OF THE CITY OF SHREVEPORT.



[Signature] DATE 6-22-03
TRAVIS A. STURDIVANT
REGISTERED PROFESSIONAL LAND SURVEYOR
LA. LIC. NO. 4632
SMITH AND RALEY, INC.

RECORDED
BOOK: _____
PAGE: _____