IBERVILLE STREET

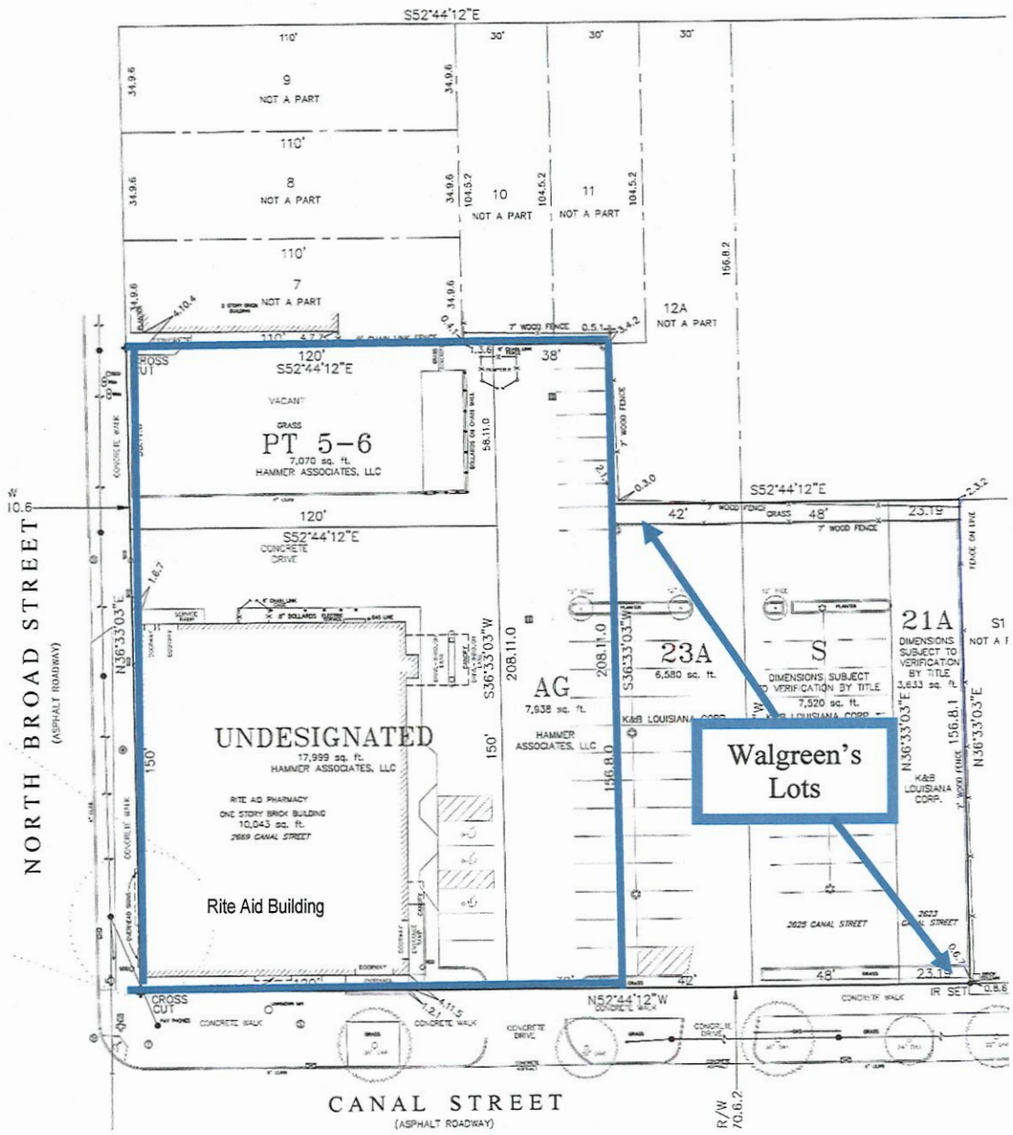

(Building on lots 5 -6 no longer there.)