


CERTIFIED CORRECT


[illegible]

A-1.0


A-1.0

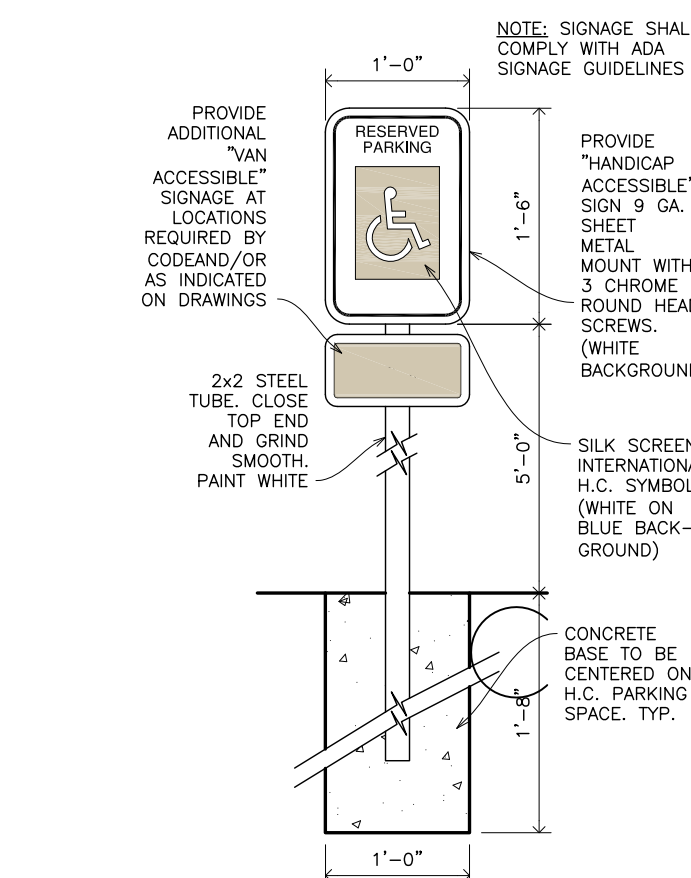

2 HCP PARKING SIGN

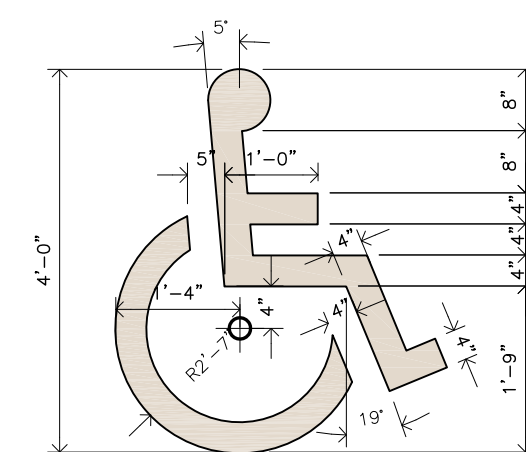


3 HCP PARKING SYMBOL

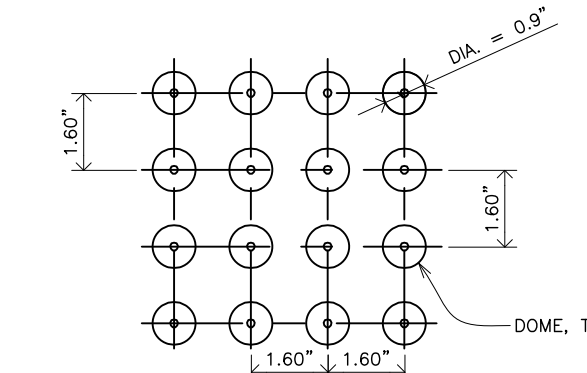

4 TRUNCATED DOMES

SCALE: 3" = 1'-0"

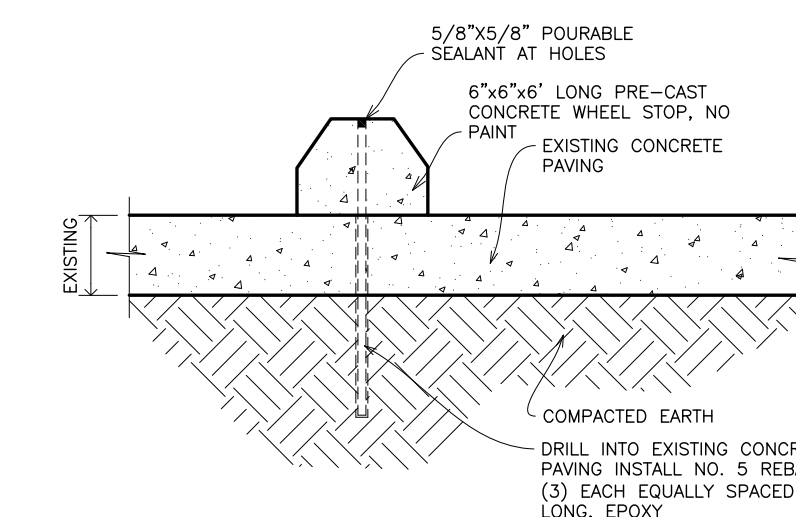

5 WHEEL STOP

1 SITE PLAN/ROOF PLAN 
SCALE: 1/4" = 1'-0"