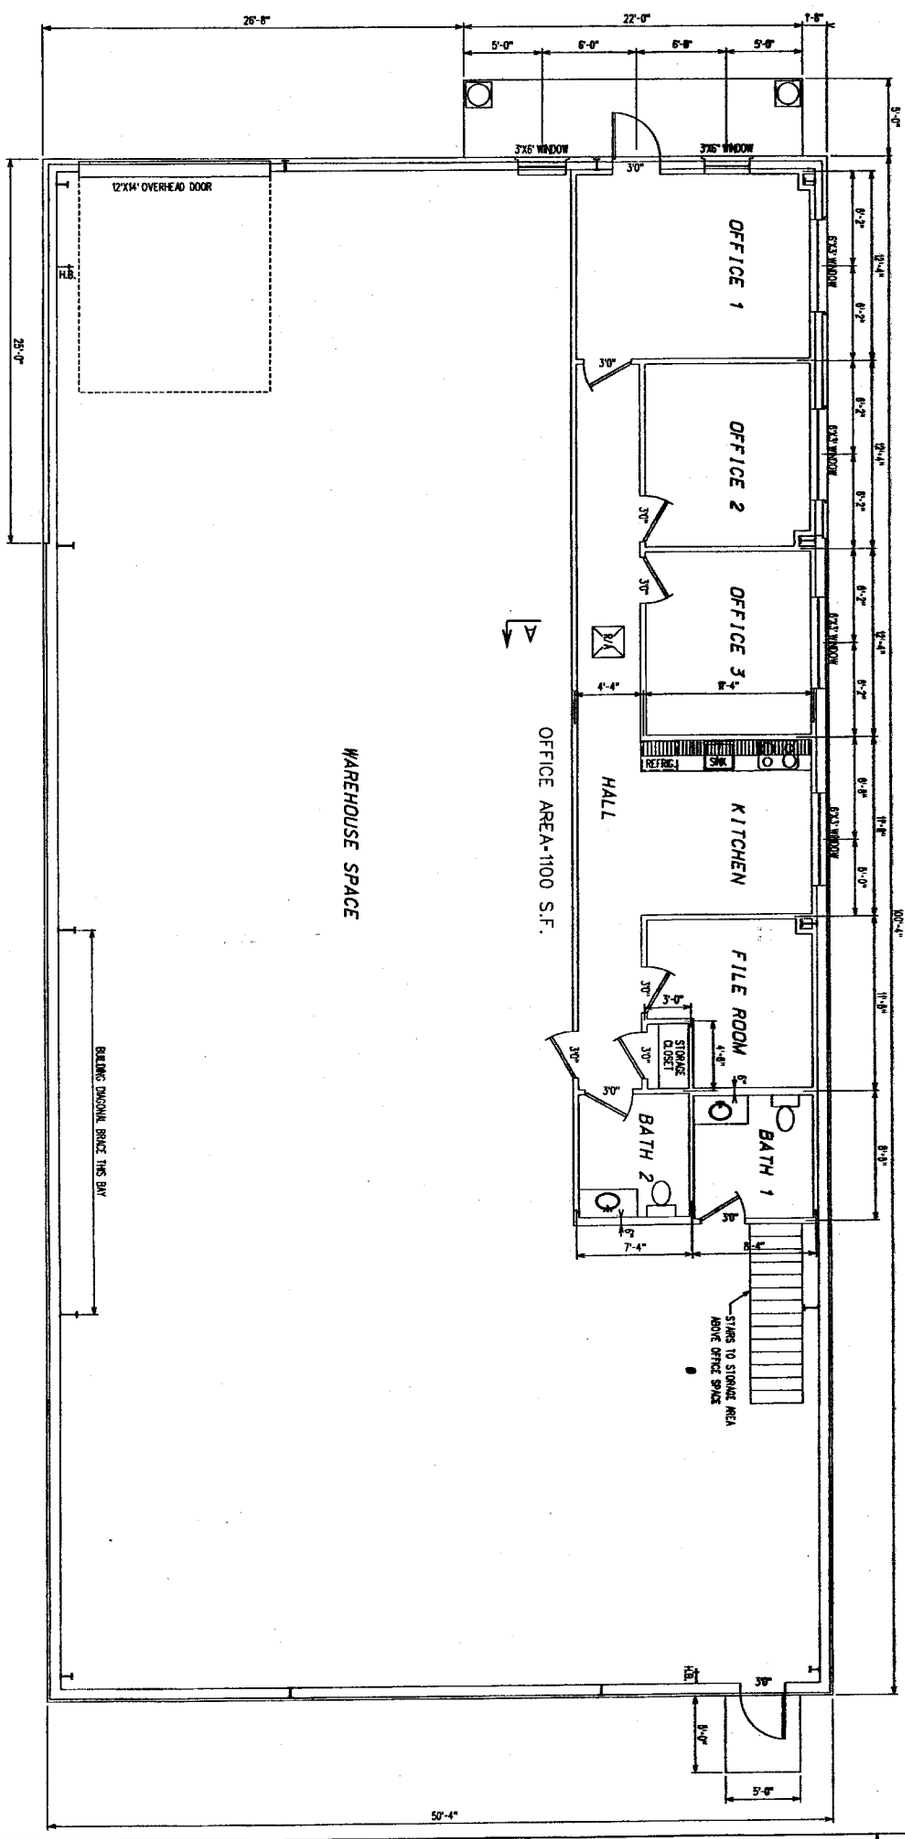

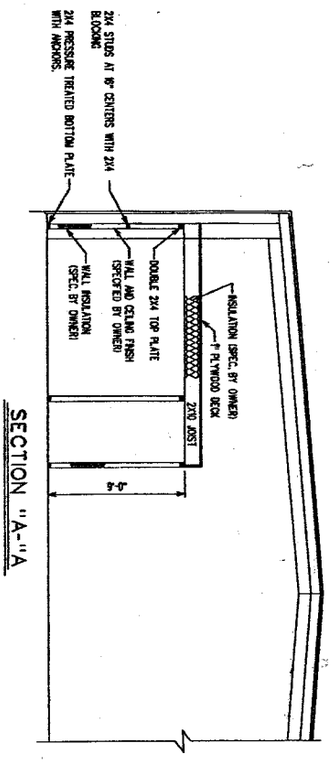

SECTION "A-"A

NOT TO SCALE

DISCLAIMER:
THE BUILDER IS RESPONSIBLE FOR MEETING ALL CODES FOR THE STATE OF LOUISIANA, INCLUDING ALL STRUCTURAL, MECHANICAL, ELECTRICAL, AND PLUMBING.

SHEET 1

WAREHOUSE FOR BIG LAND CO.
LOT #16 OF PARK EASTBANK
GONZALES, LA. ASCENSION PARISH

FLOOR PLAN

SCALE: 1/4"=1'-0"

Drawn By:
Ricky Accardo
3518 Redwood Lane
Paulina, La. 70763

EVERY EFFORT HAS BEEN MADE TO INSURE THE ACCURACY AND CORRECTNESS OF THESE DRAWINGS. IT IS THE RESPONSIBILITY OF THE CONTRACTOR TO RE-CHECK THESE PLANS FOR ACCURACY OR ERRORS. ANY DISCREPANC SHOULD BE REPORTED FOR CORRECTIONS PRIOR TO THE START OF CONSTRUCTION.