
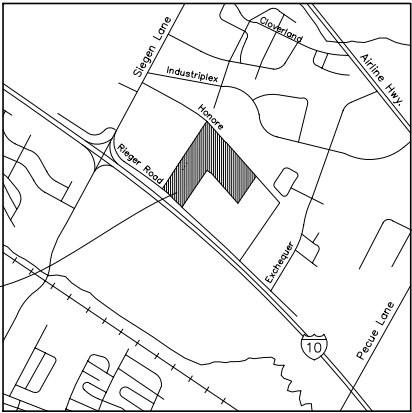


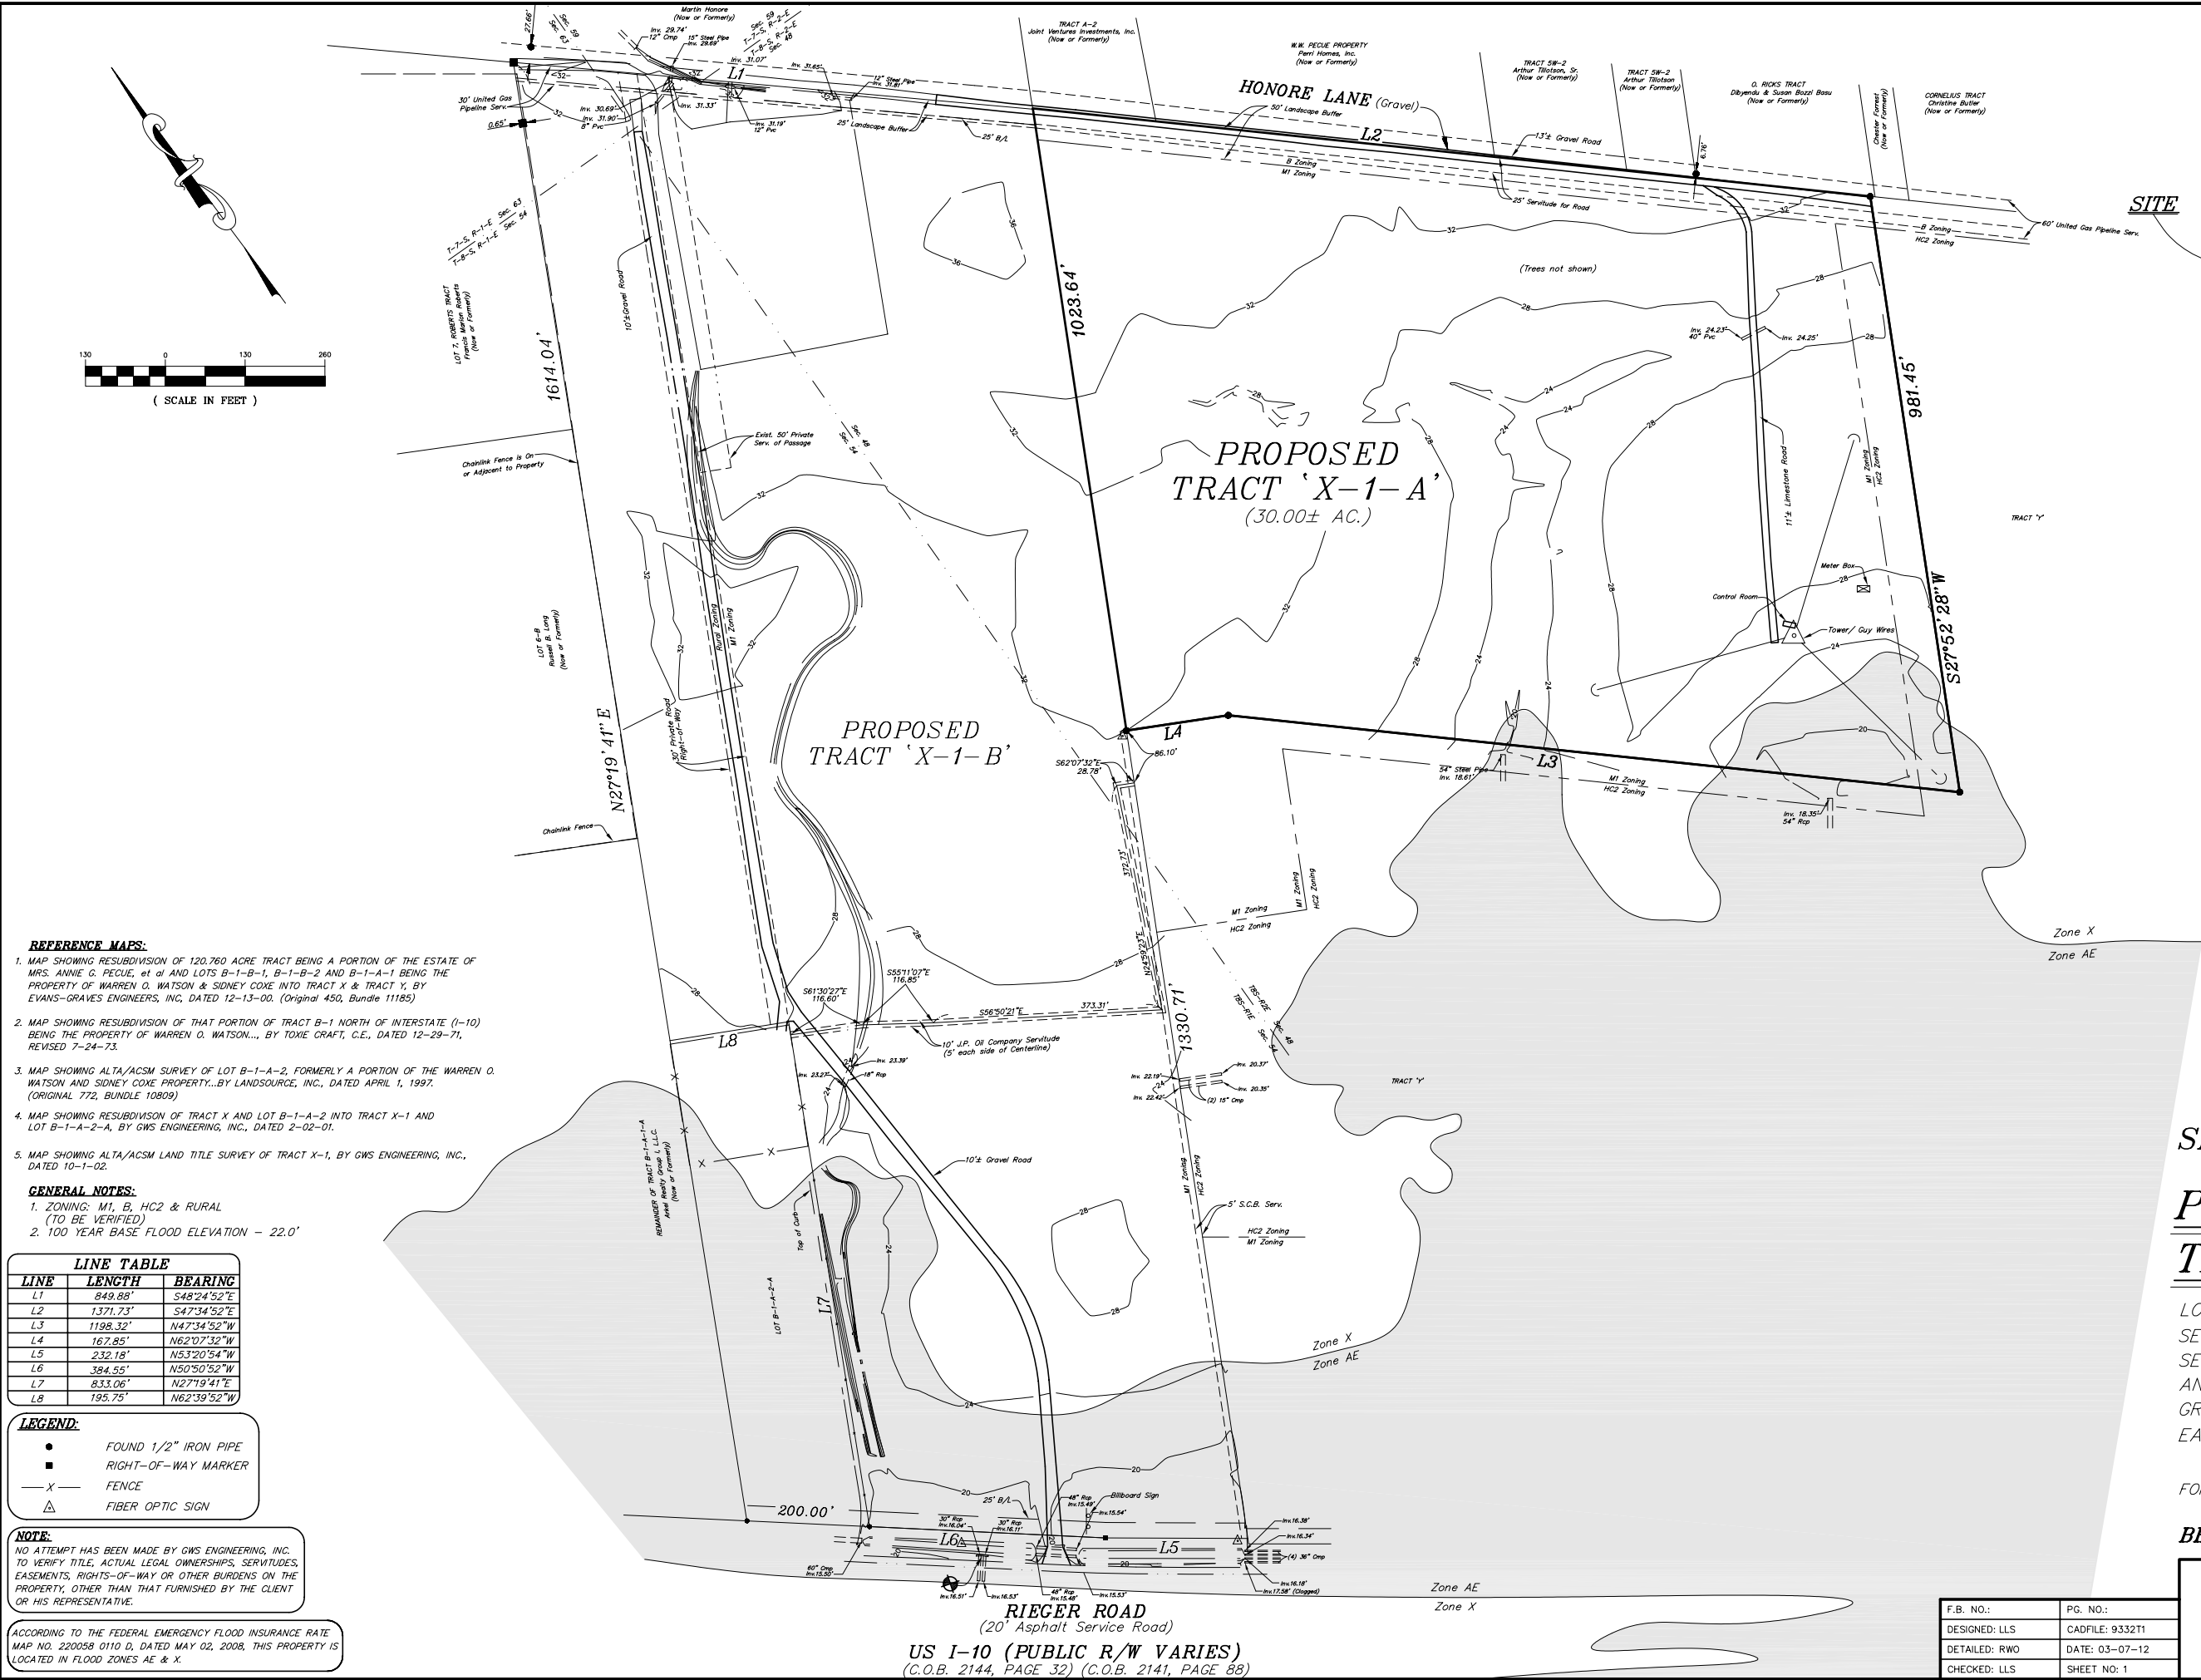

VICINITY MAP
N.T.S.

REFERENCE MAPS:

1. MAP SHOWING RESUBDIVISION OF 120.760 ACRE TRACT BEING A PORTION OF THE ESTATE OF MRS. ANNIE G. PECUE, et al AND LOTS B-1-B-1, B-1-B-2 AND B-1-A-1 BEING THE PROPERTY OF WARREN O. WATSON & SIDNEY COX INTO TRACT X & TRACT Y, BY EVANS-GRAVES ENGINEERS, INC, DATED 12-13-00. (Original 450, Bundle 11185)
2. MAP SHOWING RESUBDIVISION OF THAT PORTION OF TRACT B-1 NORTH OF INTERSTATE (I-10) BEING THE PROPERTY OF WARREN O. WATSON..., BY TOXIE CRAFT, C.E., DATED 12-29-71, REVISED 7-24-73.
3. MAP SHOWING ALTA/ACSM SURVEY OF LOT B-1-A-2, FORMERLY A PORTION OF THE WARREN O. WATSON AND SIDNEY COX PROPERTY...BY LANDSOURCE, INC., DATED APRIL 1, 1997. (ORIGINAL 772, BUNDLE 10809)
4. MAP SHOWING RESUBDIVISION OF TRACT X AND LOT B-1-A-2 INTO TRACT X-1 AND LOT B-1-A-2-A, BY GWS ENGINEERING, INC., DATED 2-02-01.
5. MAP SHOWING ALTA/ACSM LAND TITLE SURVEY OF TRACT X-1, BY GWS ENGINEERING, INC., DATED 10-1-02.

GENERAL NOTES:

1. ZONING: M1, B, HC2 & RURAL
(TO BE VERIFIED)
2. 100 YEAR BASE FLOOD ELEVATION - 22.0'

LINE TABLE		
LINE	LENGTH	BEARING
L1	849.88'	S48°24'52"E
L2	1371.73'	S47°34'52"E
L3	1198.32'	N47°34'52"W
L4	167.85'	N62°07'32"W
L5	232.18'	N53°20'54"W
L6	384.55'	N50°50'52"W
L7	833.06'	N27°19'41"E
L8	195.75'	N62°39'52"W

LEGEND:

- FOUND 1/2" IRON PIPE
- RIGHT-OF-WAY MARKER
- X — FENCE
- △ FIBER OPTIC SIGN

NOTE:

NO ATTEMPT HAS BEEN MADE BY GWS ENGINEERING, INC. TO VERIFY TITLE, ACTUAL LEGAL OWNERSHIPS, SERVITUDES, EASEMENTS, RIGHTS-OF-WAY OR OTHER BURDENS ON THE PROPERTY, OTHER THAN THAT FURNISHED BY THE CLIENT OR HIS REPRESENTATIVE.

ACCORDING TO THE FEDERAL EMERGENCY FLOOD INSURANCE RATE MAP NO. 220058 0110 D, DATED MAY 02, 2008, THIS PROPERTY IS LOCATED IN FLOOD ZONES AE & X.

SKETCH SHOWING
PROPOSED
TRACT X-1-A

LOCATED IN SECTION 63, T-7-S, R-1-E,
SECTION 48, T-8-S, R-2-E,
SECTION 54, T-8-S, R-1-E,
AND SECTION 59, T-7-S, R-2-E,
GREENSBURG LAND DISTRICT,
EAST BATON ROUGE PARISH, LOUISIANA

FOR

BETHANY WORLD PRAYER CENTER, INC.

GWS Engineering, Inc.
Engineering Consultants - Land Surveyors

7520 Perkins Rd. • Suite 290 • Baton Rouge, LA 70808

F.B. NO.:	PG. NO.:
DESIGNED: LLS	CADFILE: 933211
DETAILED: RWO	DATE: 03-07-12
CHECKED: LLS	SHEET NO: 1