

BEING A SUBDIVISION LOCATED IN J.B. LEWIS LANDS IN SECTION 17, TOWNSHIP 31 NORTH, RANGE 14 WEST, CITY OF SHREVEPORT, CADDOPARISH, LOUISIANA, CONTAINING 6.647 ACRES, MORE OR LESS


I HEREBY CERTIFY THAT THIS SUBDIVISION PLAT CONFORMS TO ORDINANCE 115 OF 1970 AND AMENDMENTS THERETO, AND CONFORMS TO R.S. 33:5051.

Charles G. Coyle III
CHARLES G. COYLE III, P.L.S.
REG. NO. 4884

THE UNDERSIGNED OWNER(S) HEREBY AUTHORIZE THE PLATING AND RECORDING OF THIS SUBDIVISION.

RECORDED OWNER:
ALJHASAN HOTELS, L.L.C.

Tajuddin Rohani
BY: TAJUDDIN ROHANI, MANAGER

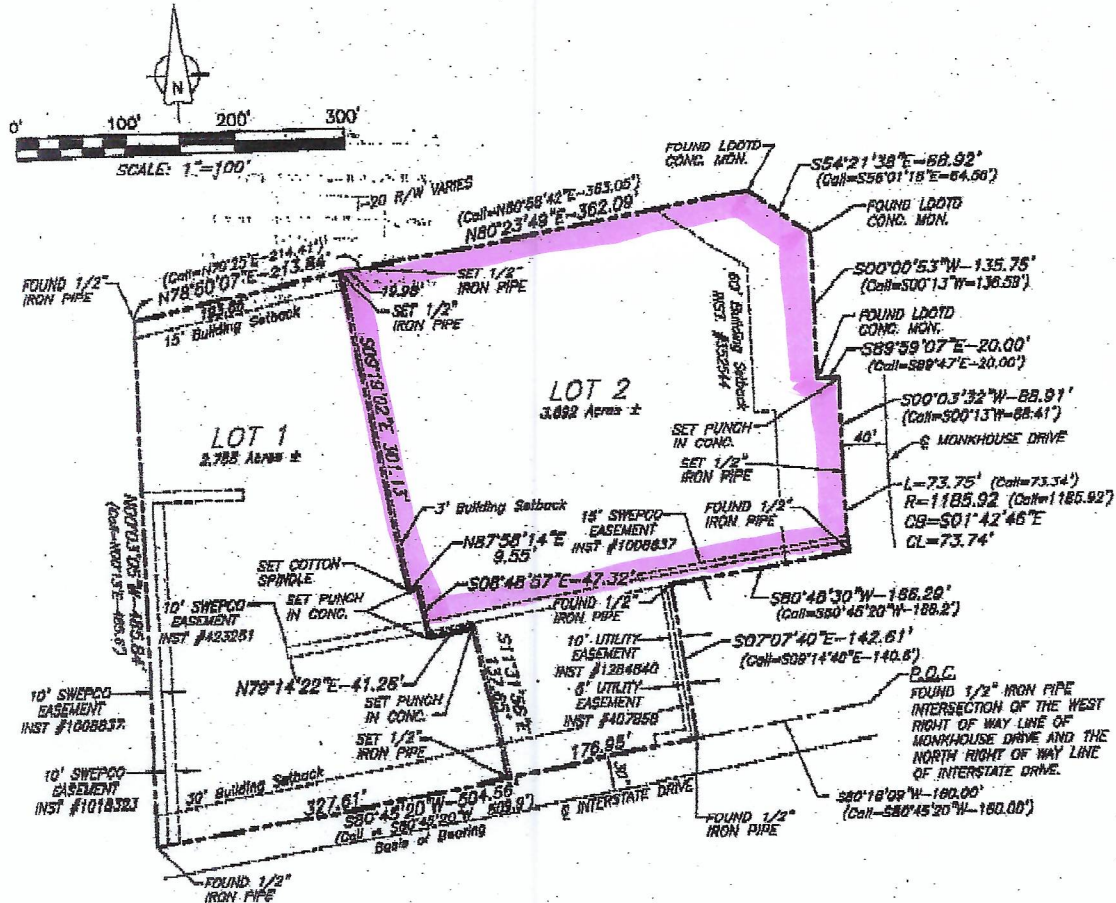


NOTES:

SET 1/2" IRON PIPE AT ALL CORNERS, UNLESS SHOWN OTHERWISE.

FLOOD DESIGNATION=ZONE "X" (WHITE)
COMMUNITY PANEL NO. 22017C0454 F
EFFECTIVE DATE: APRIL 08, 2000

THIS PLAT IS IN COMPLIANCE WITH THE CURRENT LOUISIANA MINIMUM STANDARDS FOR A CLASSIFICATION "B" SURVEY.

BEARINGS ARE BASED ON NORTH RIGHT OF WAY OF INTERSTATE DRIVE AS RECORDED IN PARENT DEED IN BK 3912, PG 54

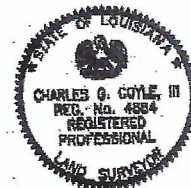

APPROVED: *[Signature]* 12-23-08
CITY ENGINEER
[Signature] 12-20-08
METROPOLITAN PLANNING COMMISSION