PLAT

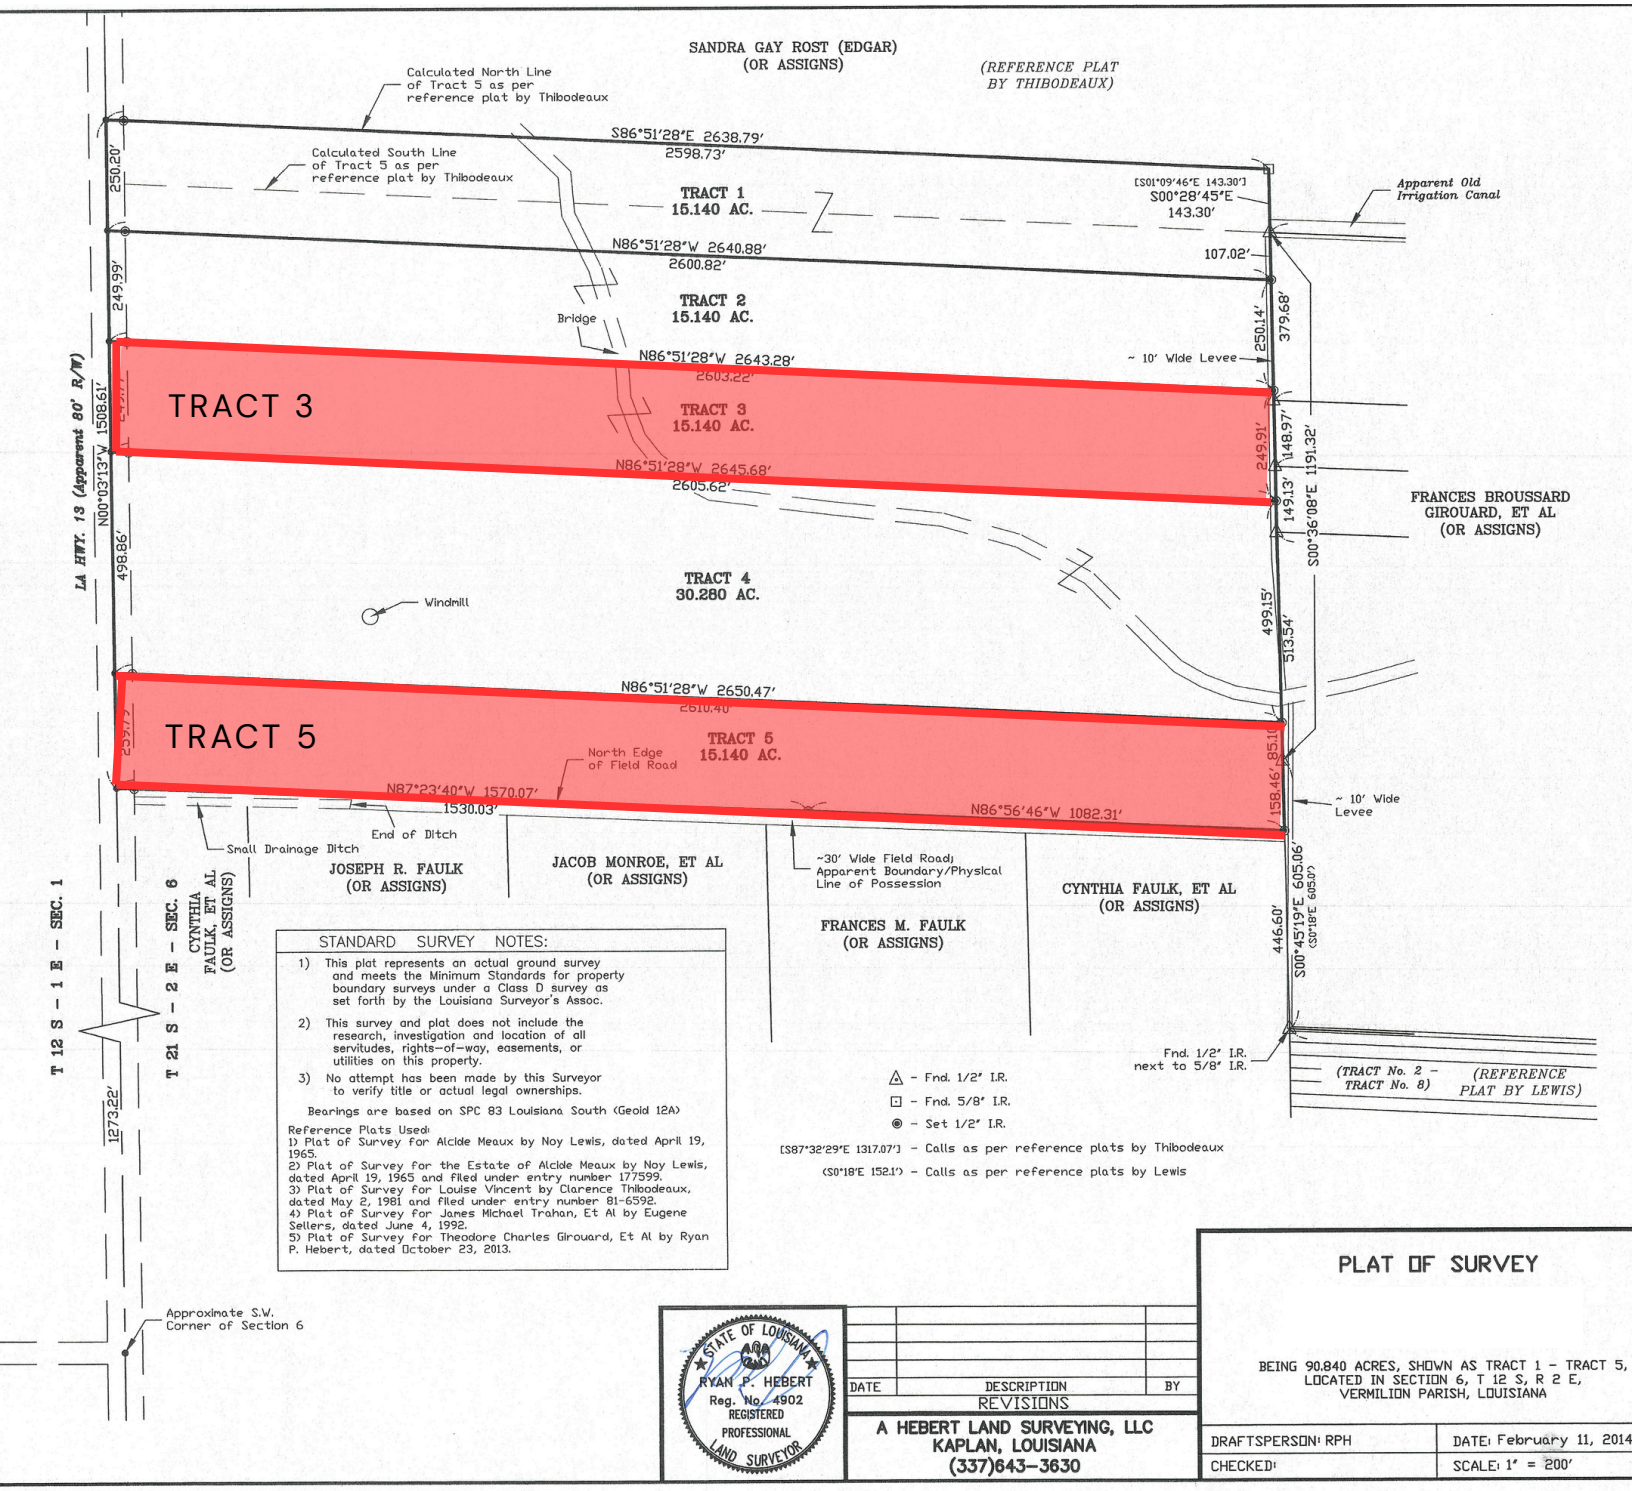

STANDARD SURVEY NOTES:

1) This plat represents an actual ground survey and meets the Minimum Standards for property boundary surveys under a Class D survey as set forth by the Louisiana Surveyor's Assoc.

2) This survey and plat does not include the research, investigation and location of all servitudes, rights-of-way, easements, or utilities on this property.

3) No attempt has been made by this Surveyor to verify title or actual legal ownerships.

Bearings are based on SPC 83 Louisiana South (Geoid 12A)

Reference Plats Used:
1) Plat of Survey for Alcide Meaux by Noy Lewis, dated April 19, 1965.
2) Plat of Survey for the Estate of Alcide Meaux by Noy Lewis, dated April 19, 1965 and filed under entry number 177599.
3) Plat of Survey for Louise Vincent by Clarence Thibodeaux, dated May 2, 1981 and filed under entry number 81-6592.
4) Plat of Survey for James Michael Trahan, Et Al by Eugene Sellers, dated June 4, 1992.
5) Plat of Survey for Theodore Charles Girouard, Et Al by Ryan P. Hebert, dated October 23, 2013.

△ - Fnd. 1/2" I.R.
⊡ - Fnd. 5/8" I.R.
◉ - Set 1/2" I.R.
[S87°32'29"E 1317.07'] - Calls as per reference plats by Thibodeaux
(S0°18'E 152.1') - Calls as per reference plats by Lewis

STATE OF LOUISIANA
RYAN P. HEBERT
Reg. No. 4902
REGISTERED PROFESSIONAL LAND SURVEYOR

DATE	DESCRIPTION	BY

REVISIONS

A HEBERT LAND SURVEYING, LLC
KAPLAN, LOUISIANA
(337)643-3630

PLAT OF SURVEY

BEING 90.840 ACRES, SHOWN AS TRACT 1 - TRACT 5, LOCATED IN SECTION 6, T 12 S, R 2 E, VERMILION PARISH, LOUISIANA

DRAFTSPERSON: RPH	DATE: February 11, 2014
CHECKED:	SCALE: 1" = 200'