


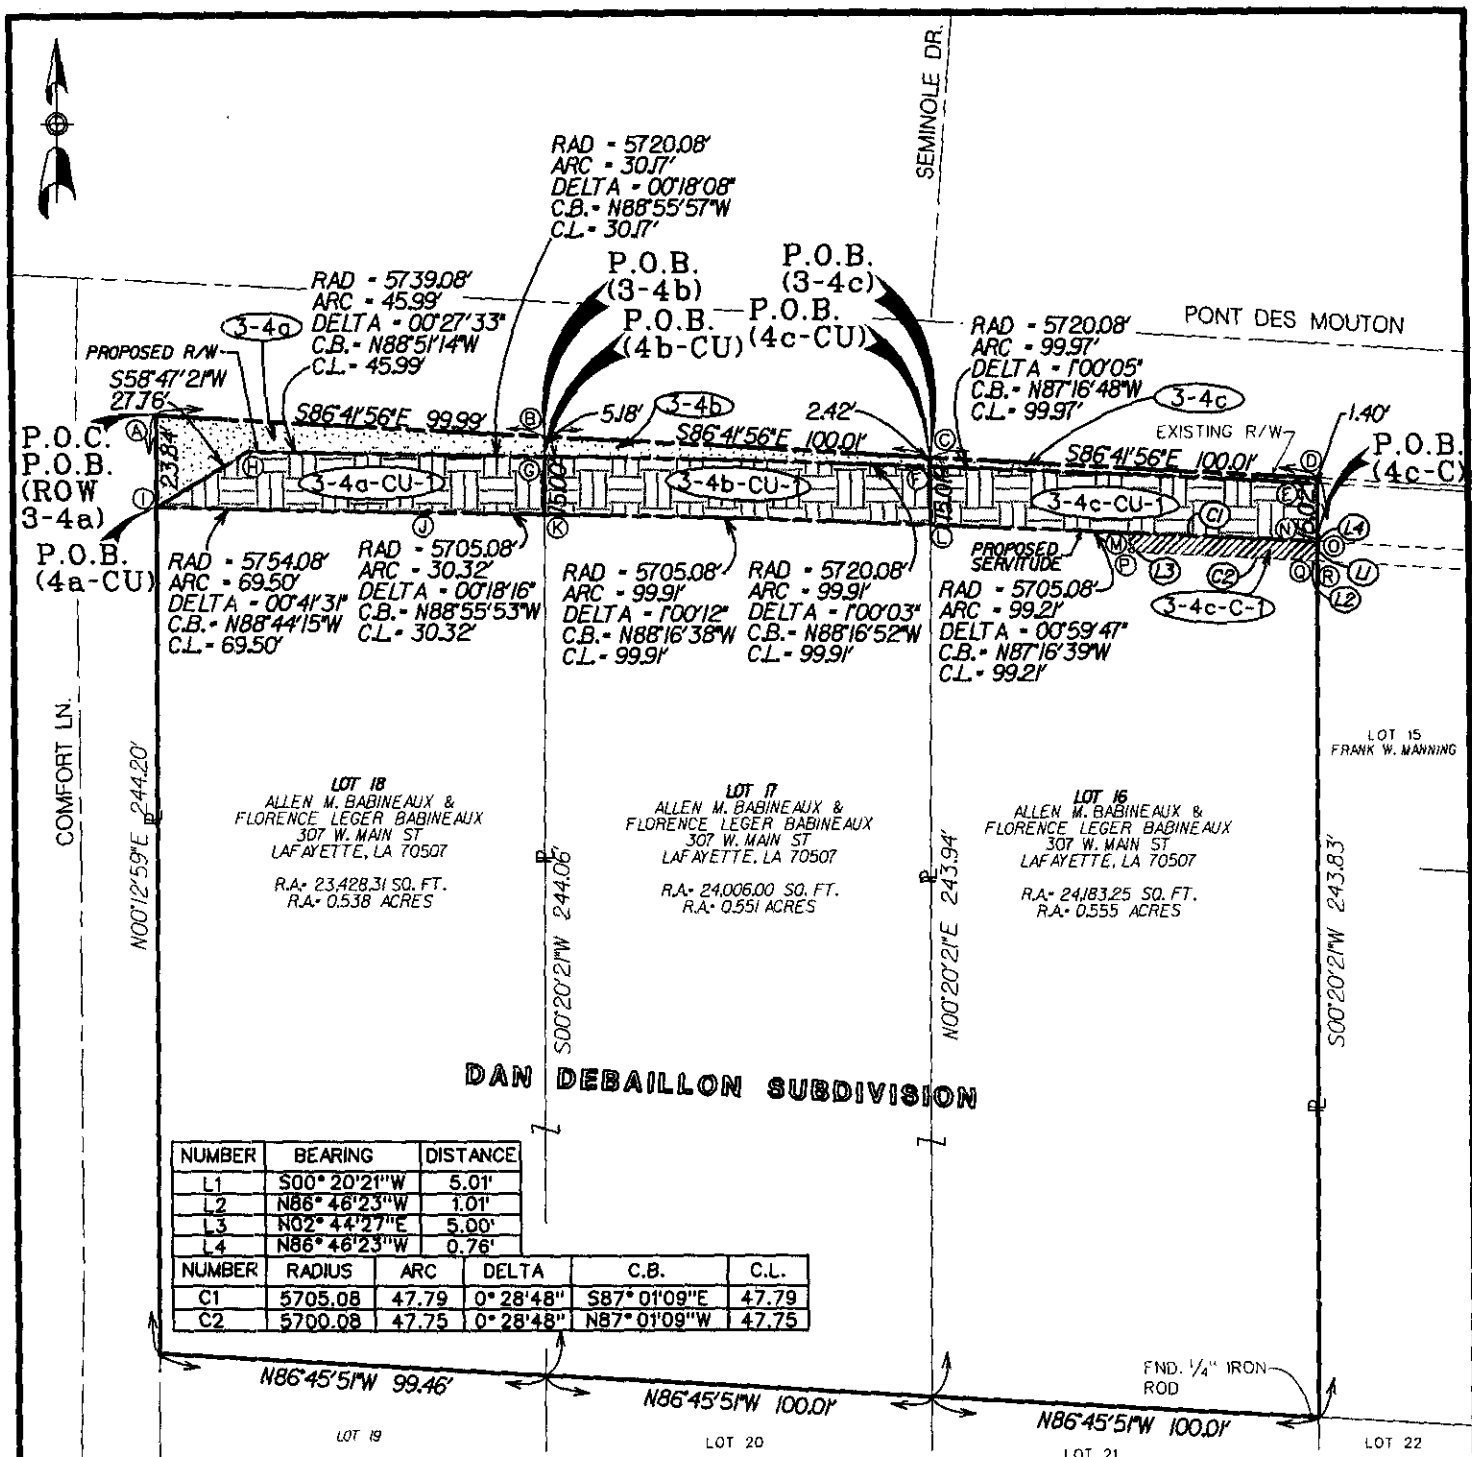

			SQ.FT.	SQ.FT.	
3-4c-C-1	ALLEN M. BABINEAUX & FLORENCE LEGER BABINEAUX	O,R,Q,P,M,N,O			243.26
3-4c-CU-1	ALLEN M. BABINEAUX & FLORENCE LEGER BABINEAUX	F,E,O,N,L,F		1,499.52	
3-4c	ALLEN M. BABINEAUX & FLORENCE LEGER BABINEAUX	C,D,E,F,C	176.03		
3-4b-CU-1	ALLEN M. BABINEAUX & FLORENCE LEGER BABINEAUX	G,F,L,K,C		1,498.65	
3-4b	ALLEN M. BABINEAUX & FLORENCE LEGER BABINEAUX	B,C,F,G,B	364.68		
3-4a-CU-1	ALLEN M. BABINEAUX & FLORENCE LEGER BABINEAUX	I,H,G,K,J,I		1,320.03	
3-4a	ALLEN M. BABINEAUX & FLORENCE LEGER BABINEAUX	A,B,G,H,I,A	885.28		
PARCEL	PROPERTY OWNER		REQUIRED R/W	PERMANENT UTILITY & TEMPORARY CONSTRUCTION SERVITUDE	TEMPORARY CONSTRUCTION SERVITUDE
TOTAL		AREA	1,425.99	4,318.20	243.26

4-24-06	COMBINED SERVITUDES	TSB
DATE	REVISION DESCRIPTION	BY

I CERTIFY THAT THIS SURVEY MEETS THE "MINIMUM STANDARDS FOR PROPERTY BOUNDARY SURVEYS" FOR A CLASS "C" SURVEY AS ADOPTED BY THE L.S.B.R.P.E.L.S. JANUARY 1995

MAP OF SURVEY
SHOWING
RIGHT OF WAY TO BE ACQUIRED
BY

LAFAYETTE CONSOLIDATED GOVERNMENT
FROM
ALLEN M. BABINEAUX &
FLORENCE LEGER BABINEAUX

LOCATED IN SECTION 48, T-9-S, R-4-E
SOUTHWESTERN LAND DISTRICT
CITY OF LAFAYETTE
LAFAYETTE PARISH, LOUISIANA

C.H. Fenstermaker & Associates, Inc.

Civil Engineers Environmental Consultants Land Surveyors
135 Regency Sq. Lafayette La. 70508 Phone: (337) 237-2200 Fax: (337) 232-3299
DATE: May 2, 2005 Scale: 1"=50' Drawn By: TSB Job No. 9605563