



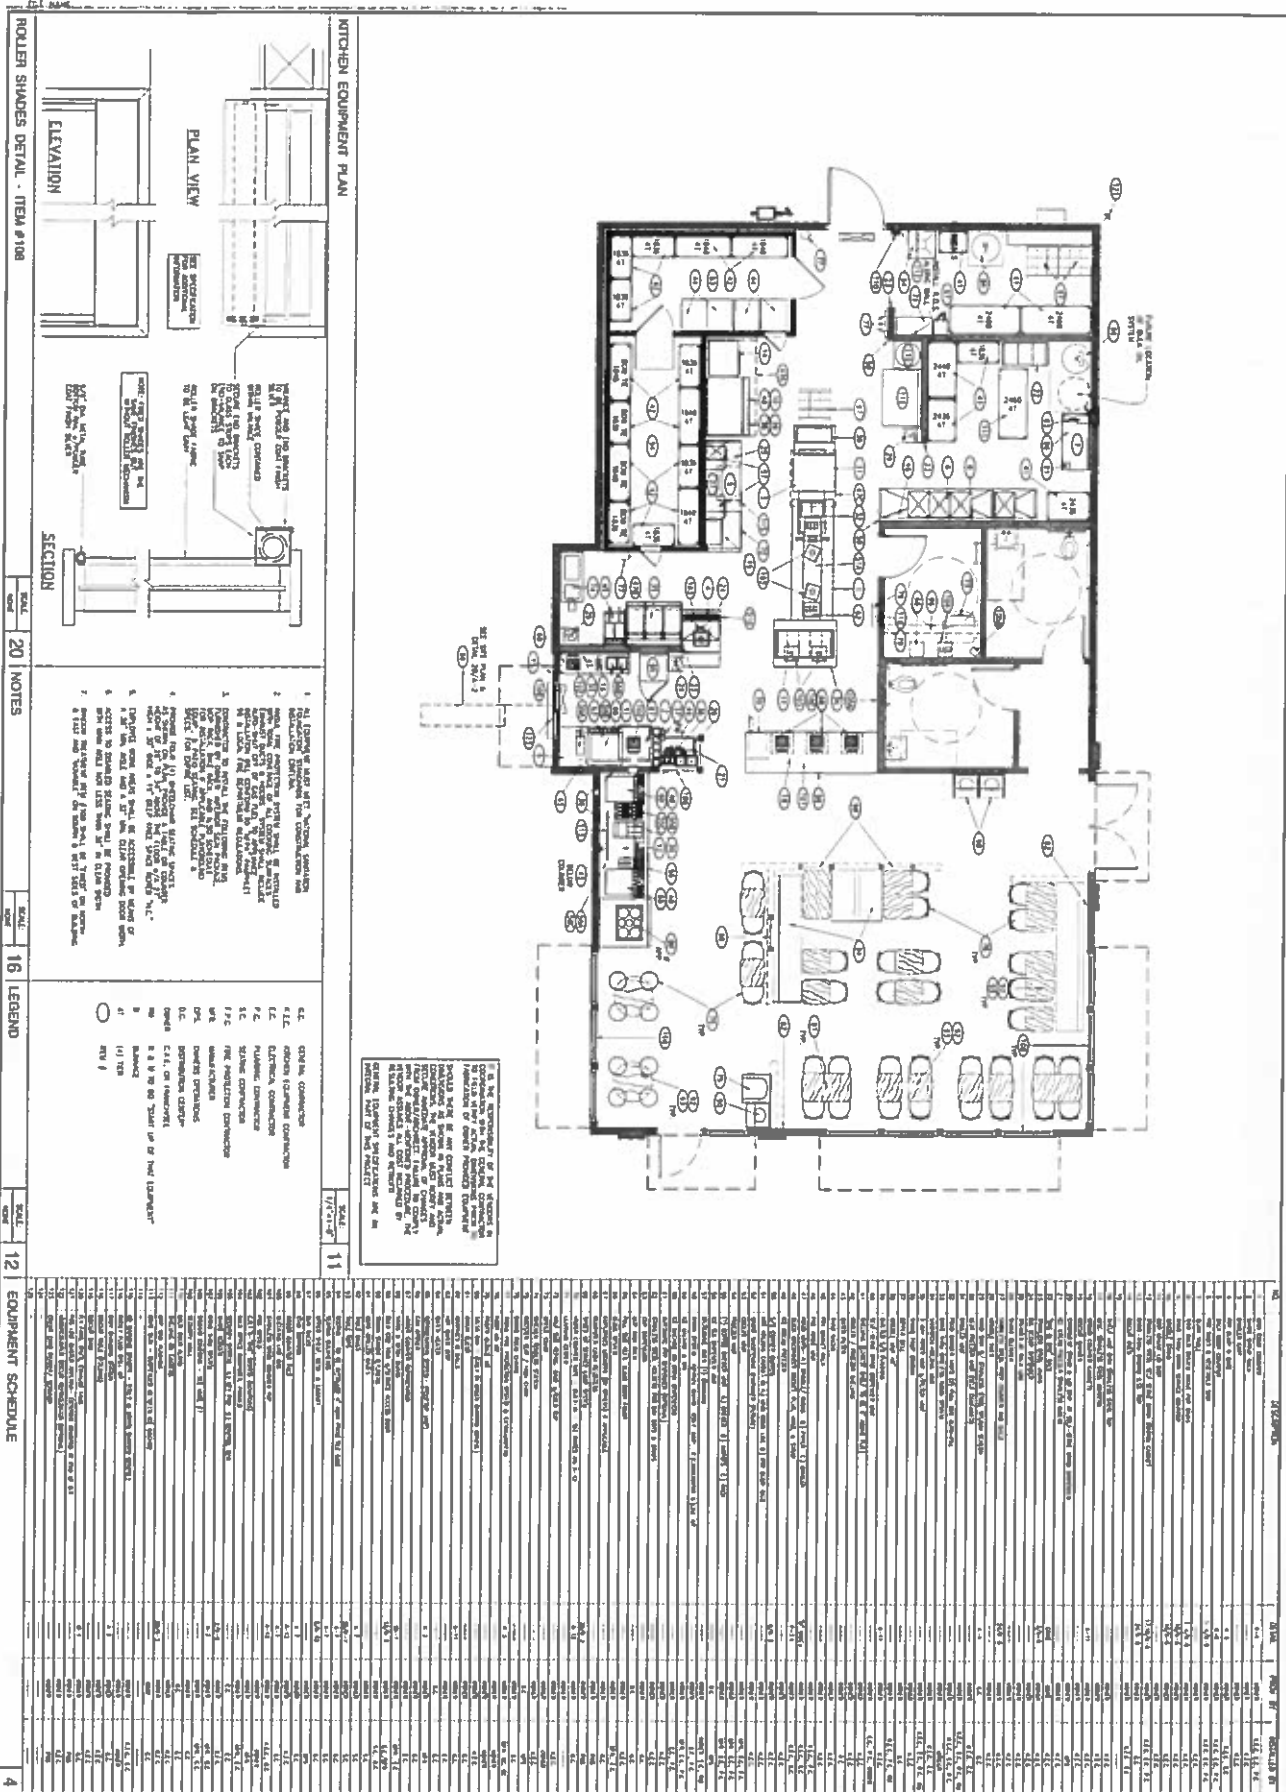

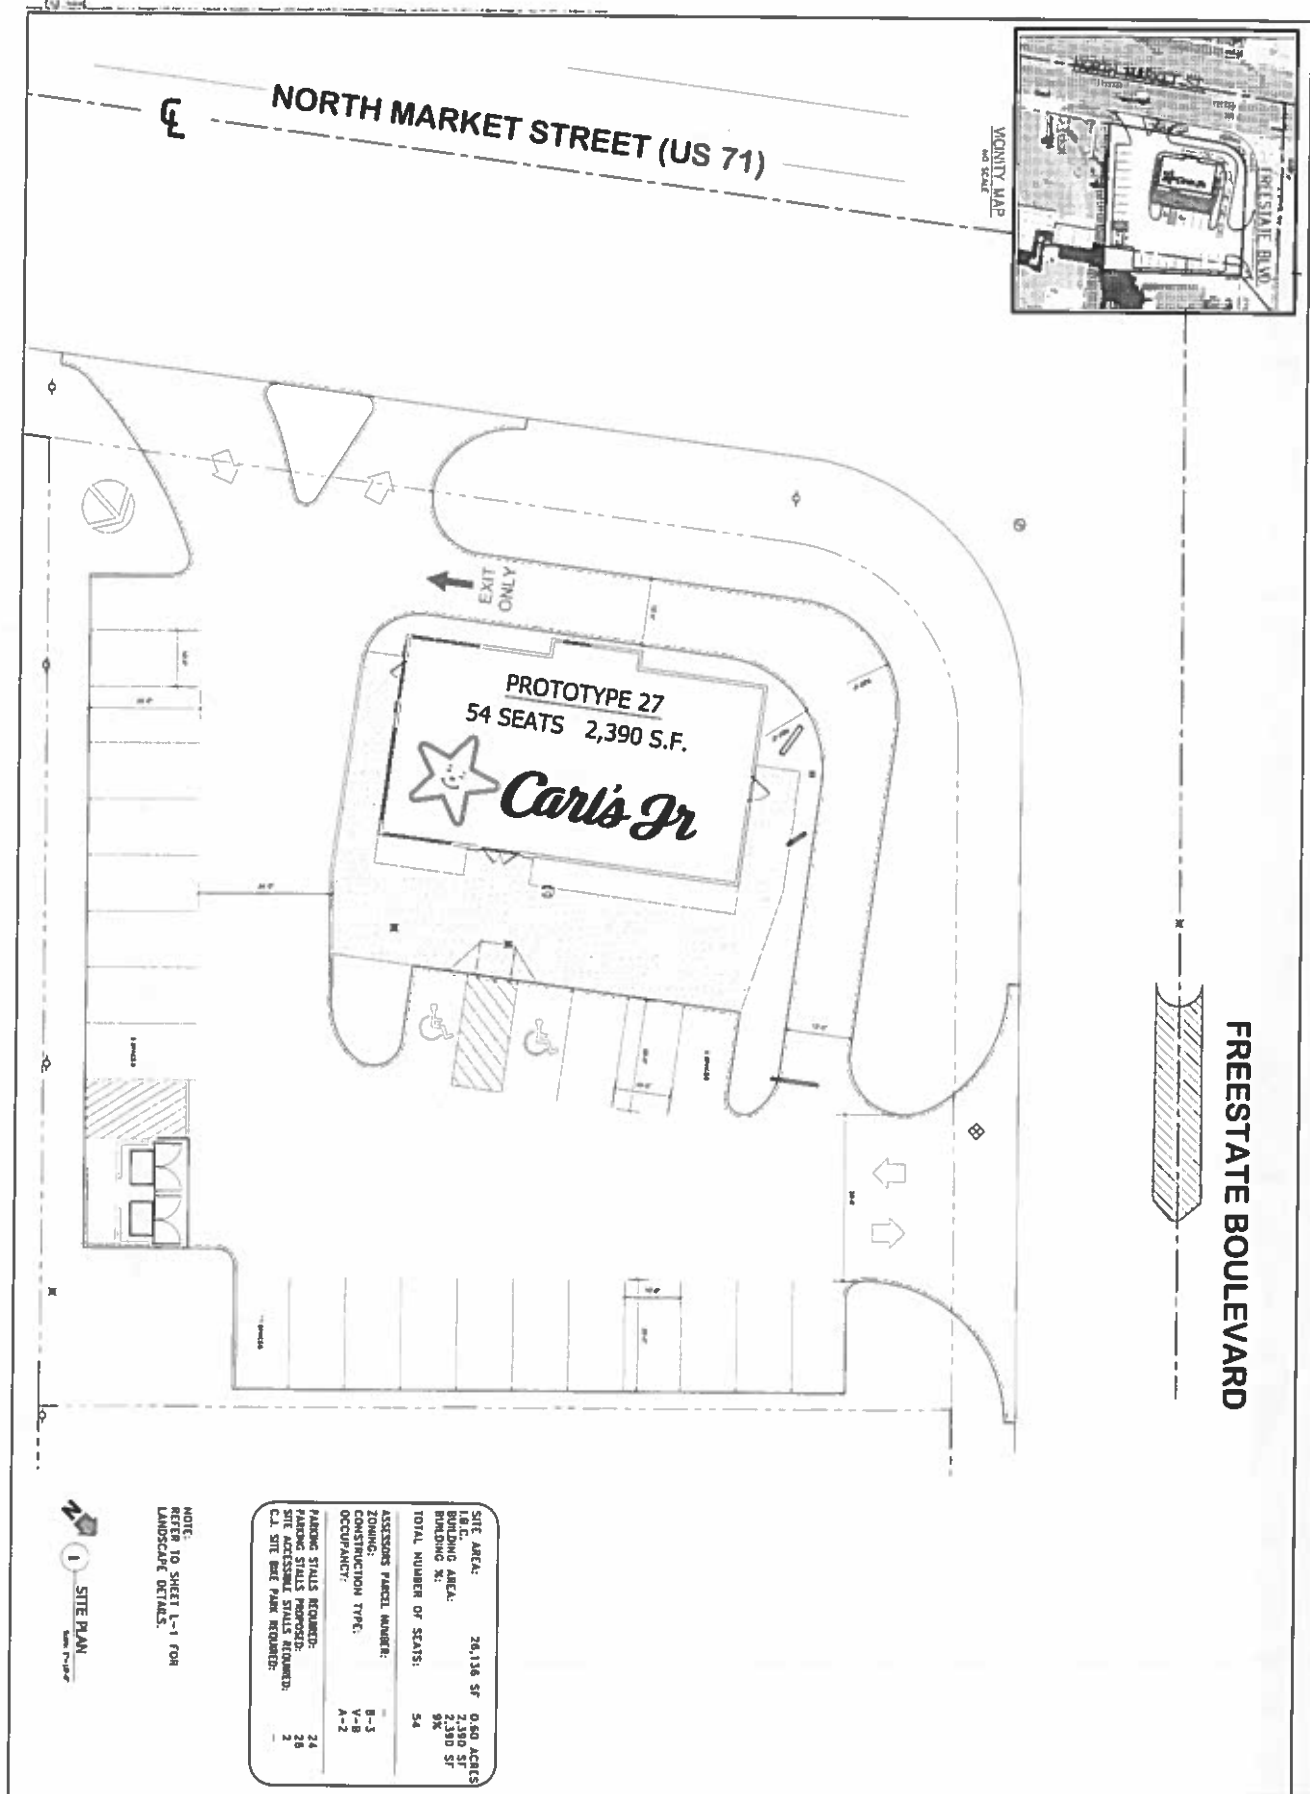

CKE VERSION - PROTOTYPE T27-C-54 1/21/2010

These drawings are the property of CARL KARCHER ENTERPRISES, INC. and shall not be copied or reproduced without expressed written permission.

A-1

DATE: 1/21/2010
BY: [Signature]
CHECKED BY: [Signature]
APPROVED BY: [Signature]

SITE PLAN

★ Carl's Jr.
CARL KARCHER ENTERPRISES, INC.
PROTOTYPE T27-C-54
SHOPPING CENTER
N. MARKET & FREESTATE BLVD.
SHREVEPORT, LOUISIANA
UNIT #

CKE CARL KARCHER ENTERPRISES, INC.
1325 N. Anaheim Blvd.
Anaheim, CA 92801
(714) 254-4813

SOMDAL ASSOCIATES, LLC
ARCHITECTURE AND INTERIOR DESIGN
400-7731
FAX 400-7075
WWW.SOMDAL.COM
1000 LIME AVENUE, SUITE 1
SHREVEPORT, LA