

REFERENCES:

1. MAP OF LAND LOCATED IN SECTION 32, T6S-R8E,...
(SHOWING A 13.89 ACRE TRACT)
BY GEORGE D. SULLIVAN, P.L.S., DATED 10-26-2008
2. PLAT OF SURVEY OF THE HESTER MINI PARTITION
LOCATED IN SECTION 32, T6S-R8E,... (TRACTS 1, 2, & 3)
BY GEORGE D. SULLIVAN, P.L.S., DATED 1-23-2014

NOTES:



A WETLANDS INVESTIGATION WAS NOT REQUESTED
AND IS NOT A PART OF THIS SURVEY.
TOTAL NO. ACRES: 13.840 ACRES
TOTAL NO. LOTS: 2
COUNCIL DISTRICT: 8
ASSESSMENT NO.: 6145388, 5610818, 1825100

FLOOD INFORMATION:

FLOOD ZONE - "X"
BASE FLOOD ELEVATION - N/A
FEMA FIRM PANEL NO. - 220206 0435 F
FEMA FIRM PANEL DATE - 7/22/2010

BASE BEARING:

GPS-C4GNET-RTN (LA SOUTH ZONE - NAD 83)

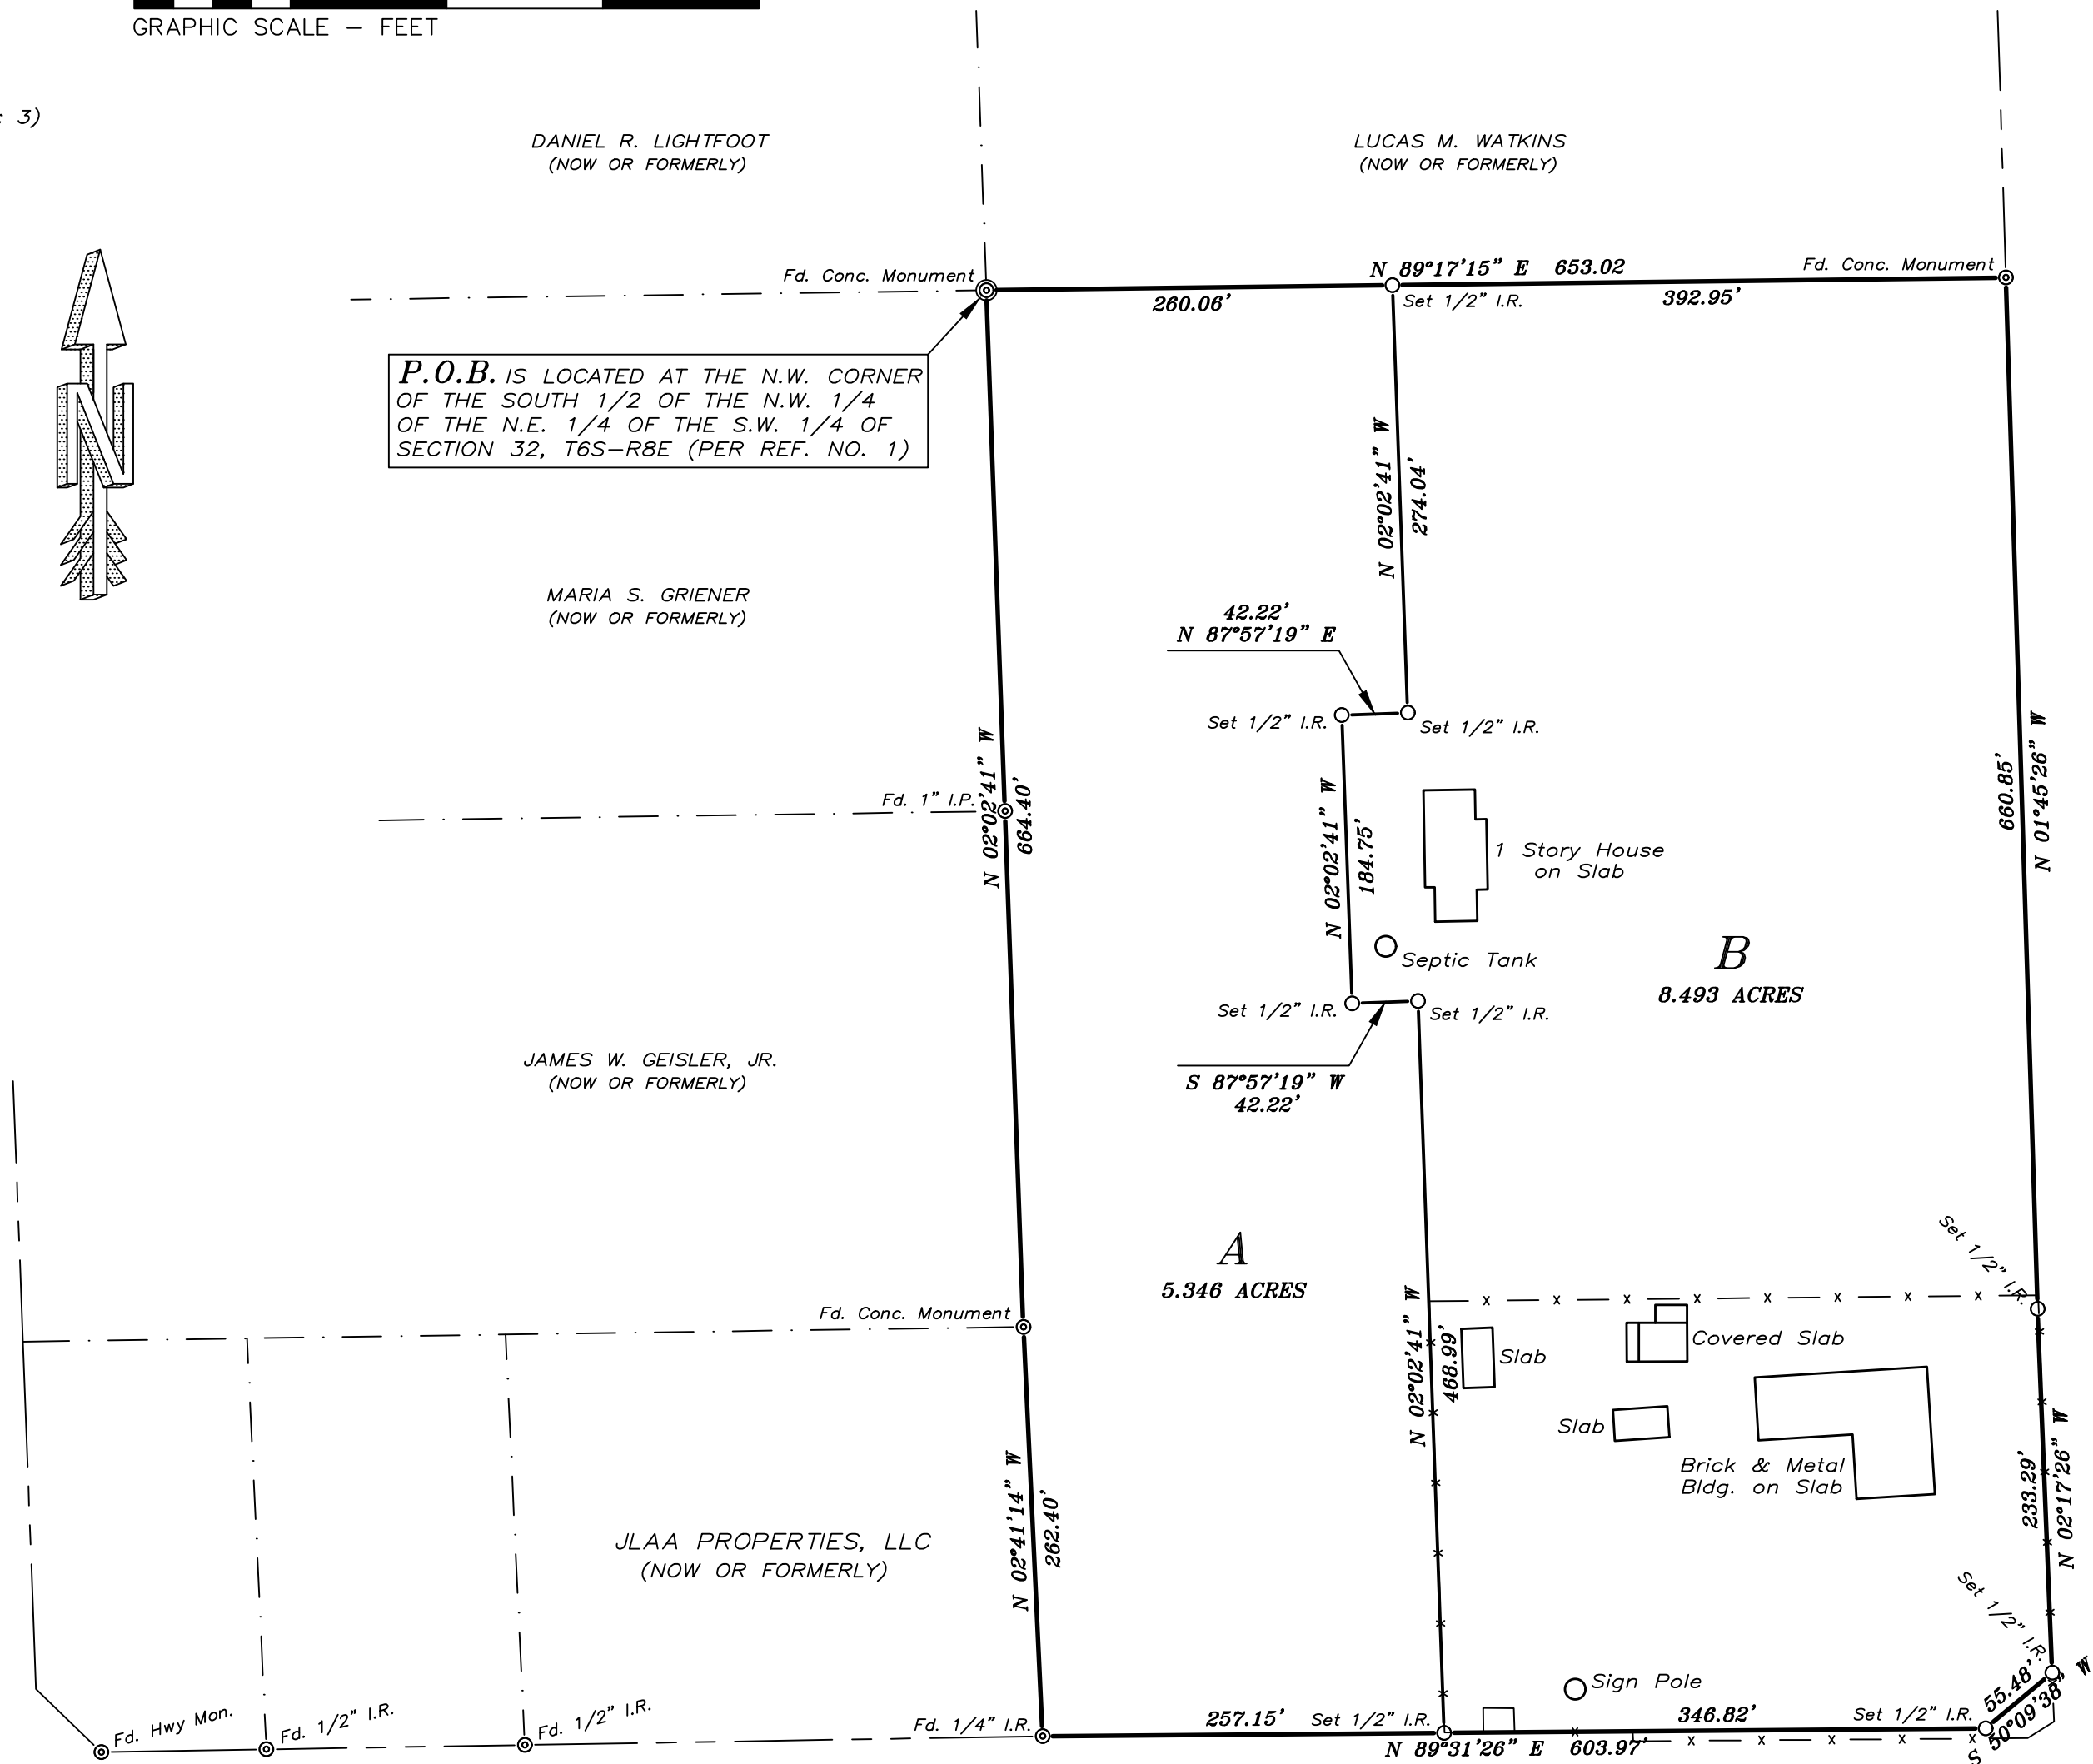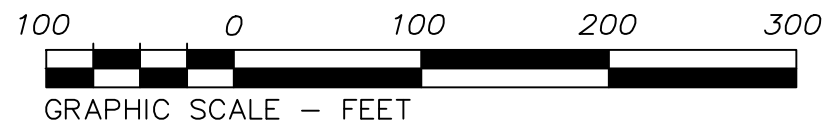

VICINITY MAP
SCALE: 1" = 2000'

THIS SURVEY WAS PREPARED AT THE
REQUEST AND FOR THE EXCLUSIVE USE OF:

RABK, LLC

THIS FIRM WAS NOT CONTRACTED TO PERFORM A COMPLETE TITLE
ABSTRACT OF THE PROPERTY SHOWN HEREON. BE AWARE THAT
SERVITUDES SHOWN HEREON WERE TAKEN FROM REFERENCE DATA
AND THAT OTHER SERVITUDES, ENCUMBRANCES OR RESTRICTIONS,
EITHER VISIBLE OR NOT VISIBLE, MAY AFFECT THE SUBJECT PROPERTY.

CERTIFICATION:

THIS IS TO CERTIFY THAT THIS MAP IS MADE IN ACCORDANCE WITH LOUISIANA
REVISED STATUTES 33:5051 AND CONFORMS TO ALL PARISH ORDINANCES GOVERNING
THE SUBDIVISION OF LAND. THIS MAP IS MADE IN ACCORDANCE WITH THE STANDARDS
OF PRACTICE FOR BOUNDARY SURVEYS FOR CLASS "C" SURVEYS AND IT WAS THE
INTENT TO SUBDIVIDE THE TRACT INTO THE PLATTED SUBDIVISION.


THIS CERTIFICATION IS SPECIFICALLY RESTRICTED TO THE CLIENT FOR
THE REQUIRED SUBDIVISION OF PROPERTY ONLY, AND DOES NOT EXTEND TO THIRD
PARTIES UNLESS THE PLAT IS PROPERLY REVISED BY THE CERTIFIER TO REFLECT SAME.

PRELIMINARY

BRETT J. MARTIN
PROFESSIONAL LAND SURVEYOR
LICENSE # 5135
MARTIN SURVEYING SOLUTIONS, LLC

3/4/20
DATE

THIS DOCUMENT IS NOT TO BE USED
FOR CONSTRUCTION, BIDDING,
RECORDATION, CONVEYANCE, SALES, OR
AS THE BASIS FOR THE ISSUANCE
OF A PERMIT

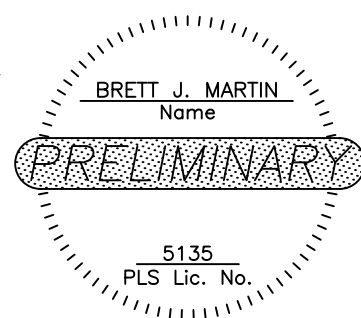

APPROVED:

COMMUNITY DEVELOPMENT REPRESENTATIVE DATE

MAP SHOWING SURVEY & DIVISION

OF A

13.840 Acre Tract

INTO

Tracts A & B

LOCATED IN SECTION 32, T6S-R8E,
GREENSBURG LAND DISTRICT
TANGIPAHOA PARISH, LOUISIANA

FOR

RABK, LLC



MARTIN SURVEYING SOLUTIONS

P.O. BOX 2102 PONCHATOULA, LA. 70454 (985) 320-3852